



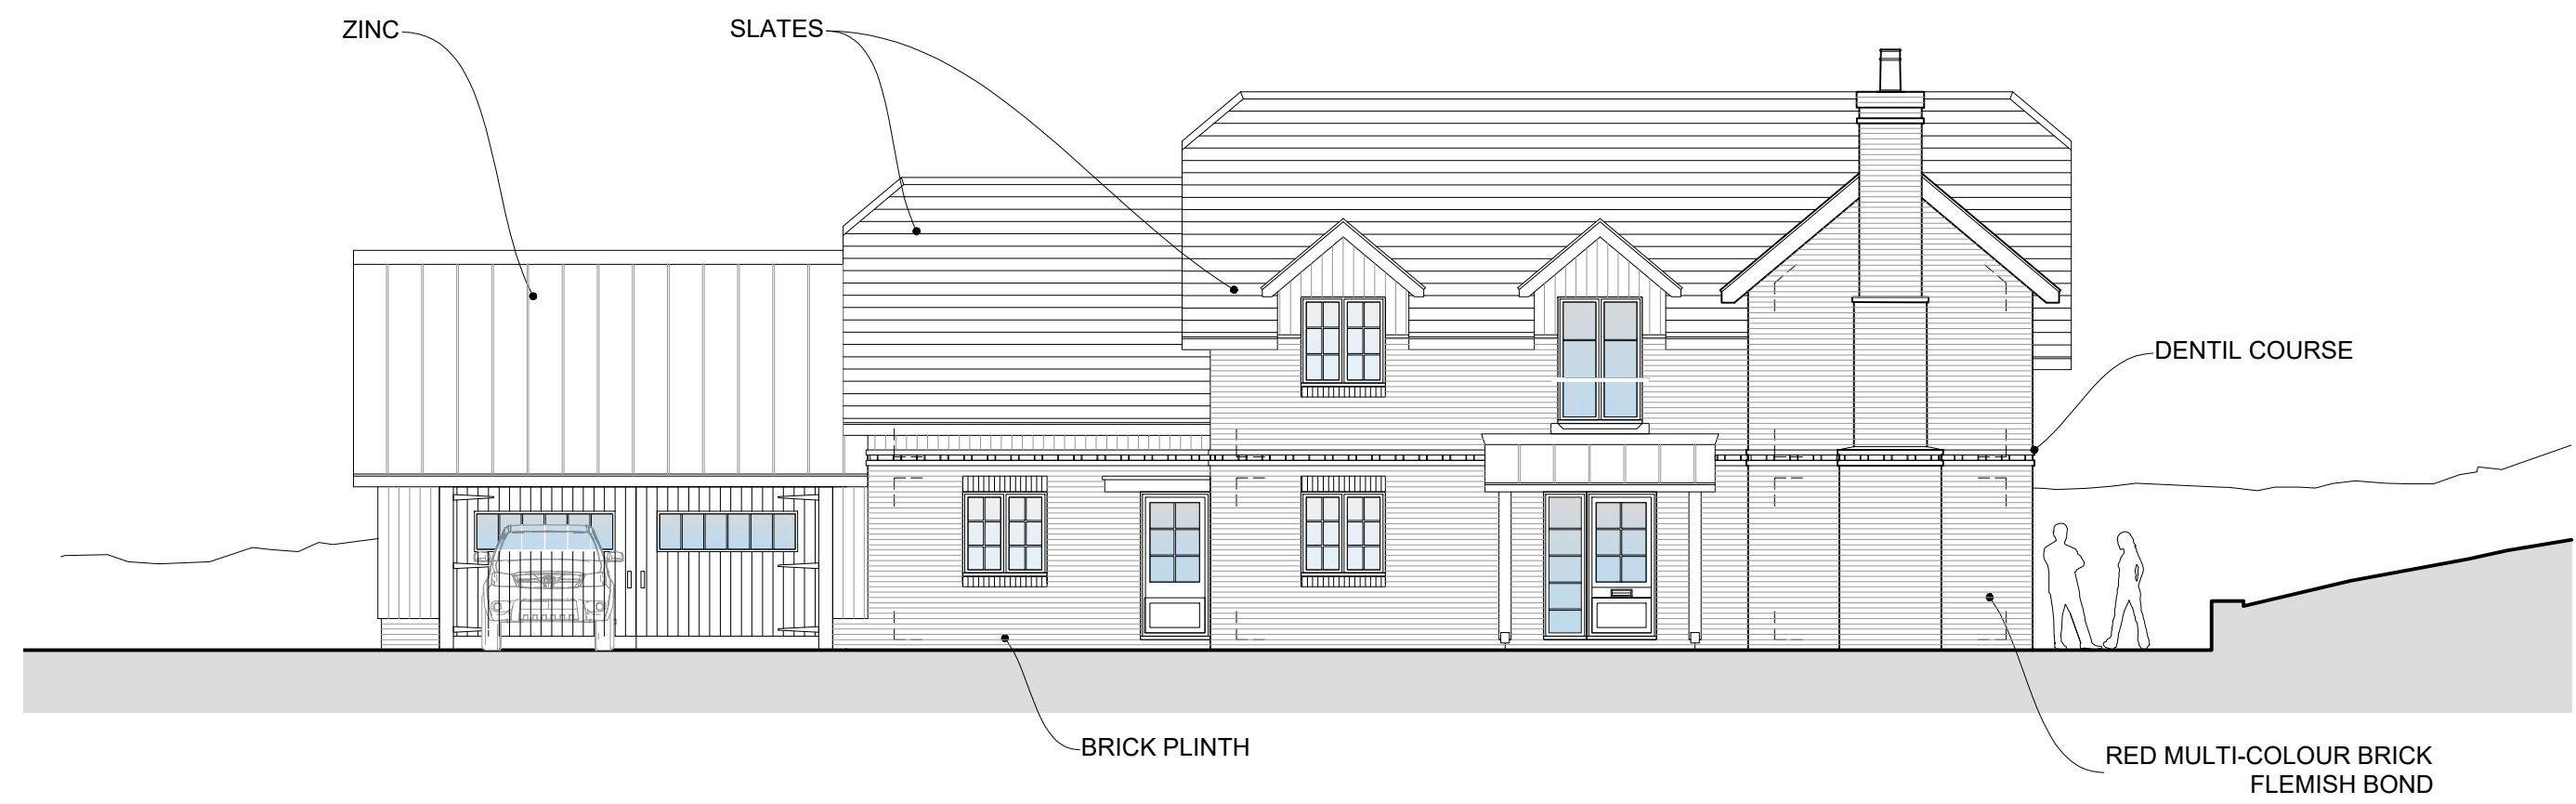

**PROPOSED
SOUTH WEST ELEVATION**
SCALE 1:100



**PROPOSED
NORTH EAST ELEVATION**
SCALE 1:100

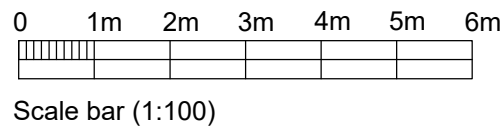

**PROPOSED
NORTH WEST ELEVATION**
SCALE 1:100



**PROPOSED
SOUTH EAST ELEVATION**
SCALE 1:100

Rev.	Date	Description	Init
B	29/05/26	Planning issue.	CW
A	05/03/26	Drawing content amended; all elevations shown.	EK

CLIENT			
Mr. T & Mrs. P Blanchard			
PROJECT			
PROPOSED FARM WORKERS DWELLING			
FOREST ROAD, WOOTTON RIVERS			
DRAWING			
PROPOSED ELEVATIONS			
DRAWN:	Date:	Scale:	
EK	12/11/2025	AS	
Drawing number:		NOTED@ A1	
	4278-04	Rev.	B
DOLMAN			
ARCHITECTURAL DESIGNERS		BUILDING SURVEYORS	
COST CONSULTANTS		CDM PRINCIPAL DESIGNERS	
Sussex House		Tel: 01380 726456	
Bath Road		Web: www.dolmansurveyors.co.uk	
Devizes		Email: info@dolmansurveyors.co.uk	
Wiltshire SN10 2AF			