
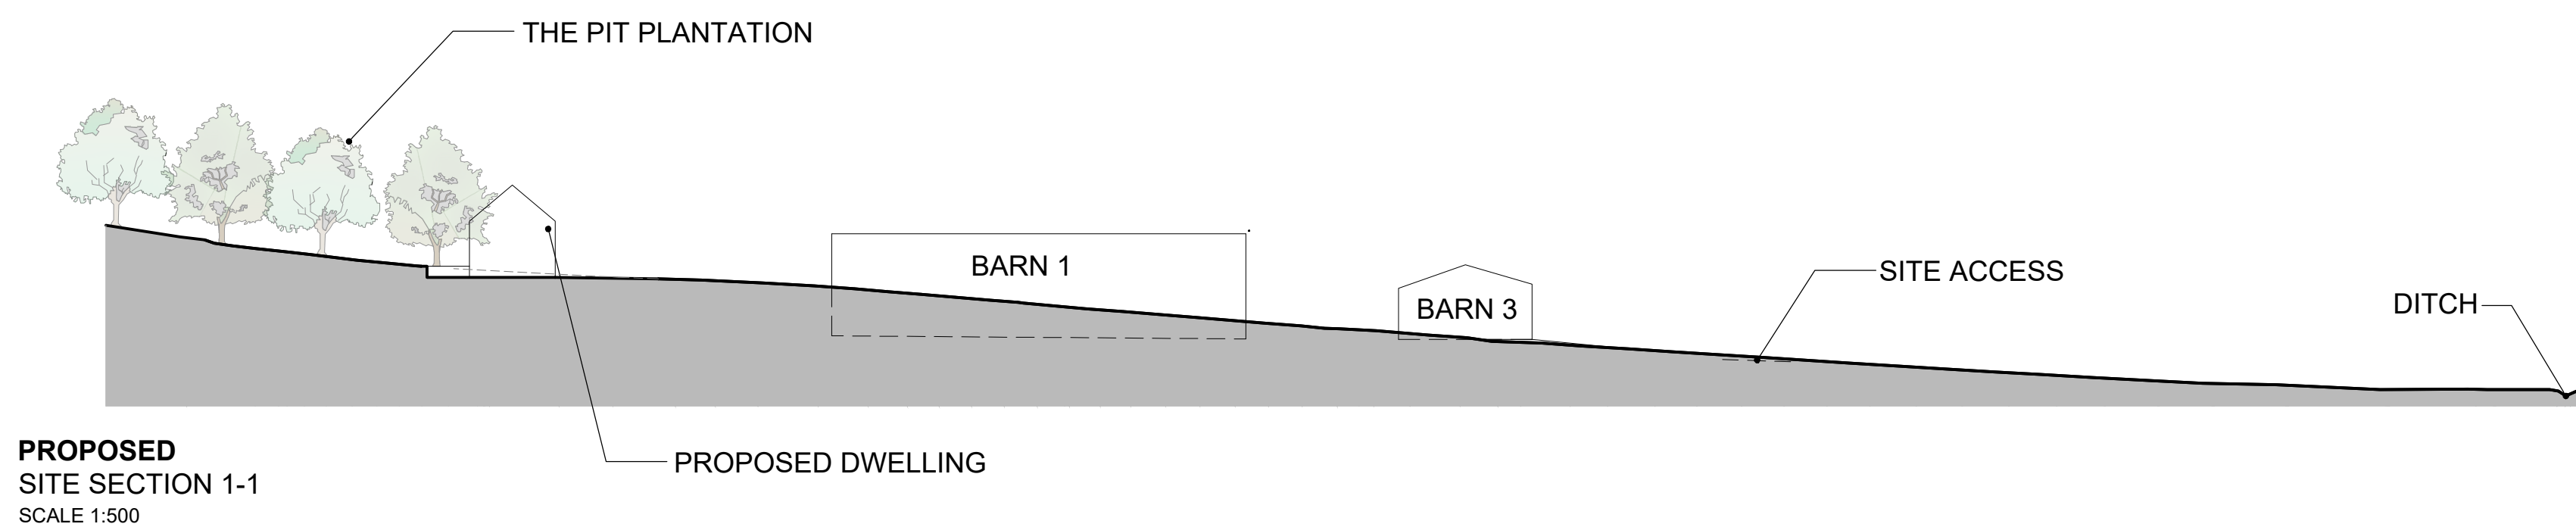
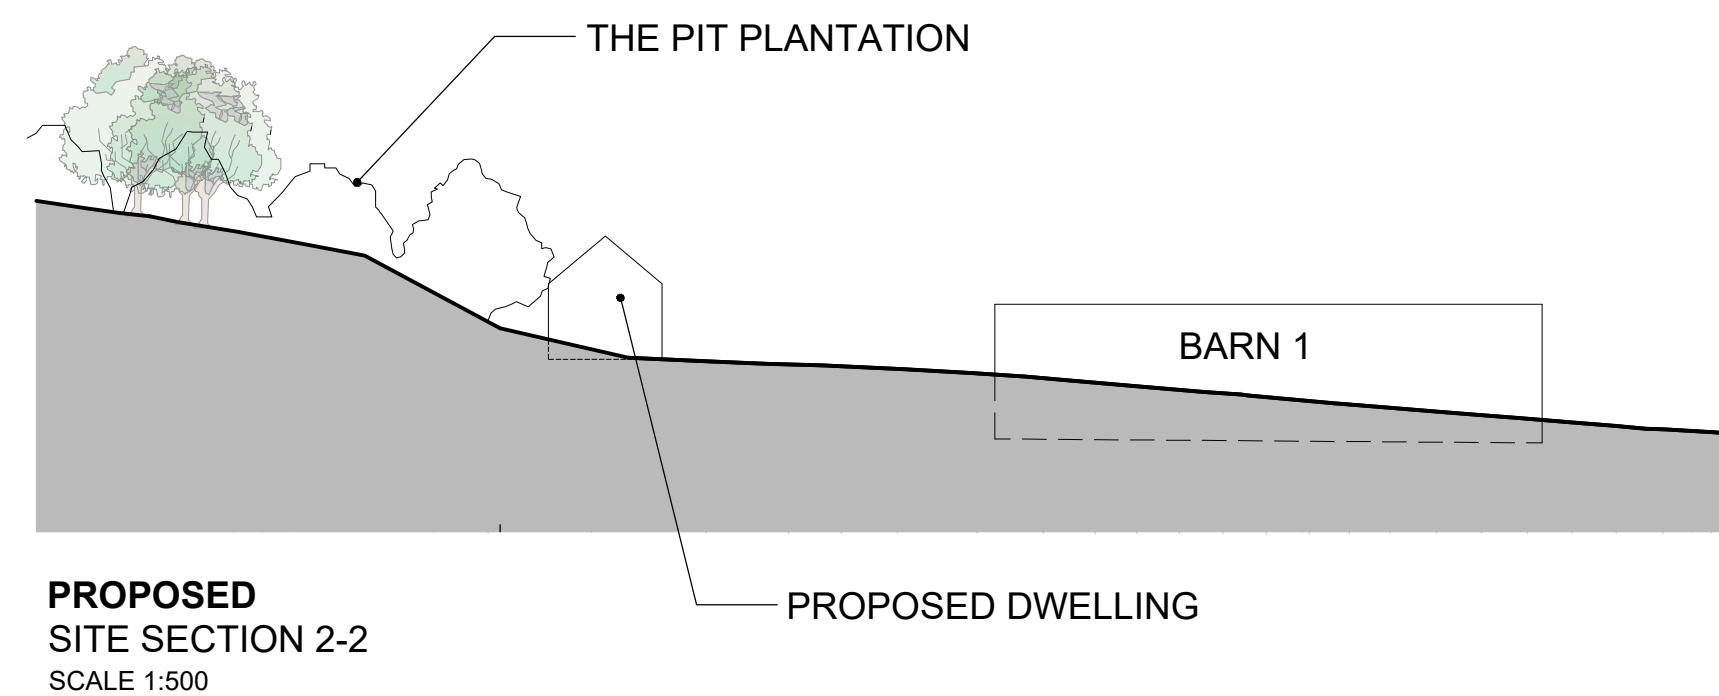


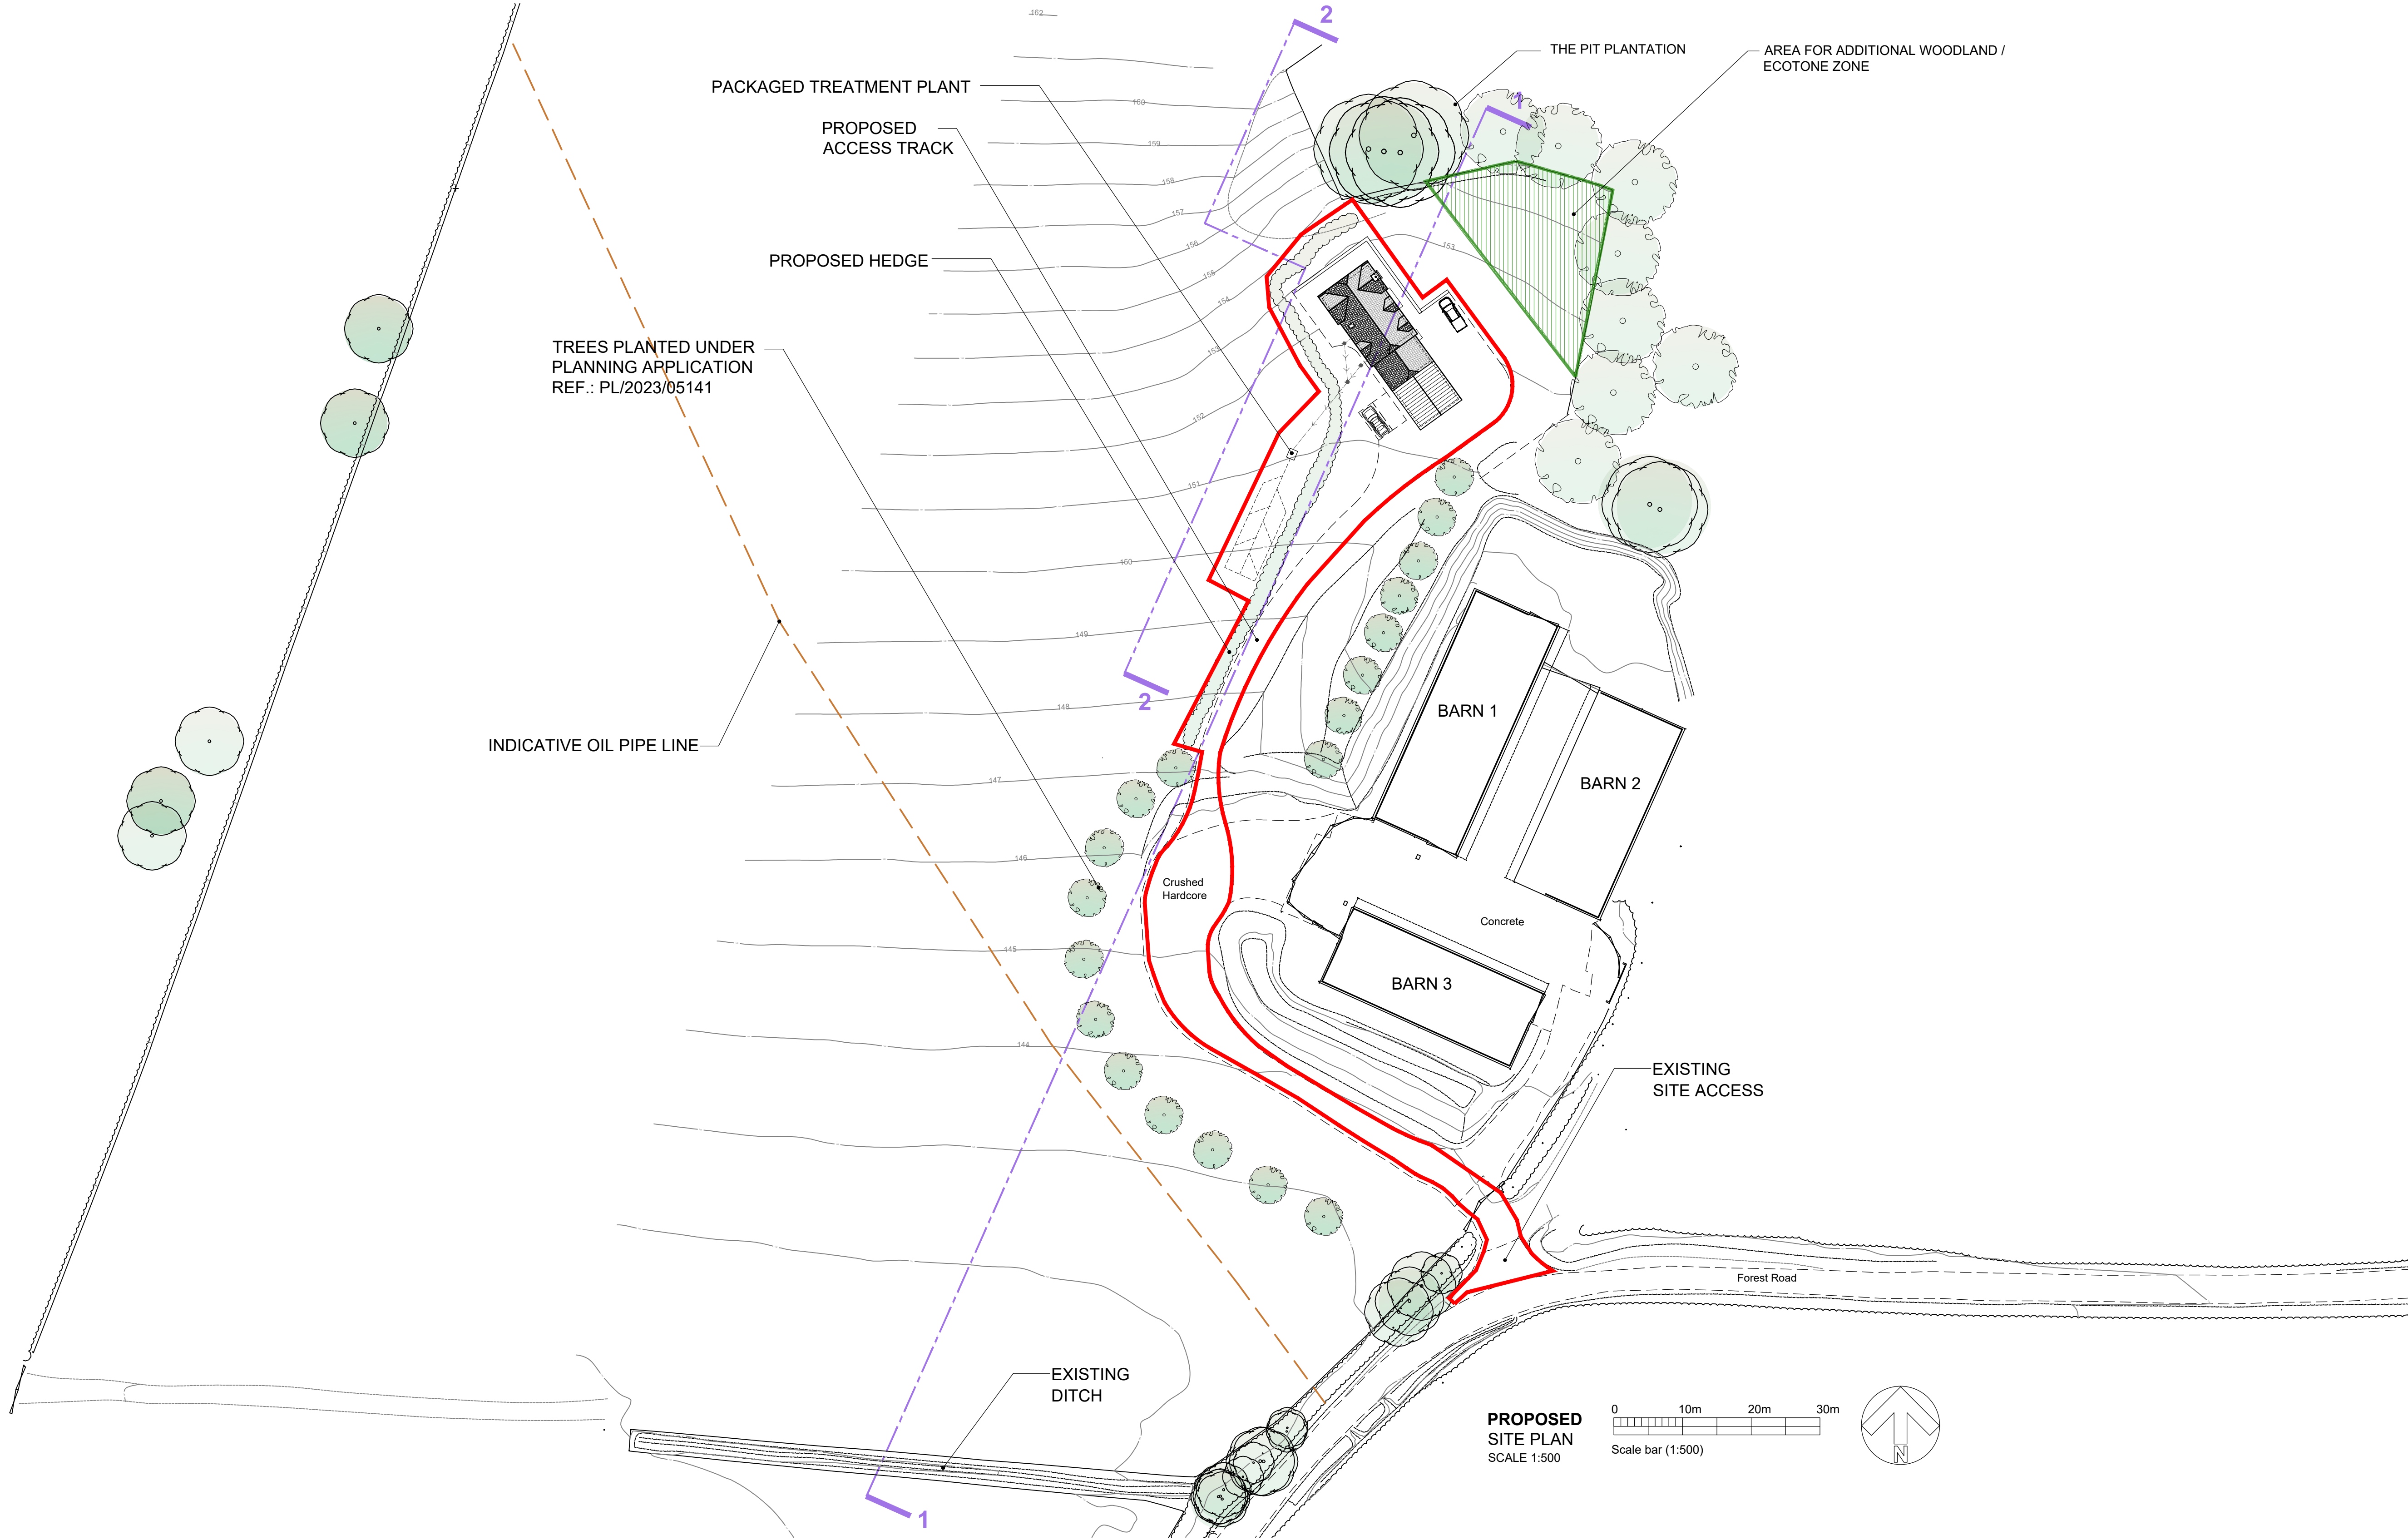

THIS DRAWING IS COPYRIGHT
Contractor must take site sizes

Any discrepancies between the
drawing and site conditions
should be reported to the
Principal Designer

KEY:

APPLICATION SITE BOUNDARY

B	29/05/26	Planning issue.	CW
A	25/11/25	Dwelling location amended, track amended to match Clients comments. Barn 1,2 and 3 numbered to reflect order of planning permission.	EK
Rev.	Date		Init
CLIENT			
Mr. T & Mrs. P Blanchard			
PROJECT			
PROPOSED FARM WORKERS DWELLING FOREST ROAD, WOOTTON RIVERS			
DRAWING			
PROPOSED SITE PLAN AND SITE SECTIONS			
DRAWN:	Date:	Scale:	
EK	04/08/2025	AS	
Drawing number:		NOTED@ A1	
	4278-02	Rev.	B
DOLMAN			
ARCHITECTURAL DESIGNERS		BUILDING SURVEYORS	
COST CONSULTANTS		CDM PRINCIPAL DESIGNERS	
Sussex House			
Bath Road		Tel: 01380 729456	
Devizes		Web: www.dolmansurveyors.co.uk	
Wiltshire SN10 2AF		Email: info@dolmansurveyors.co.uk	