


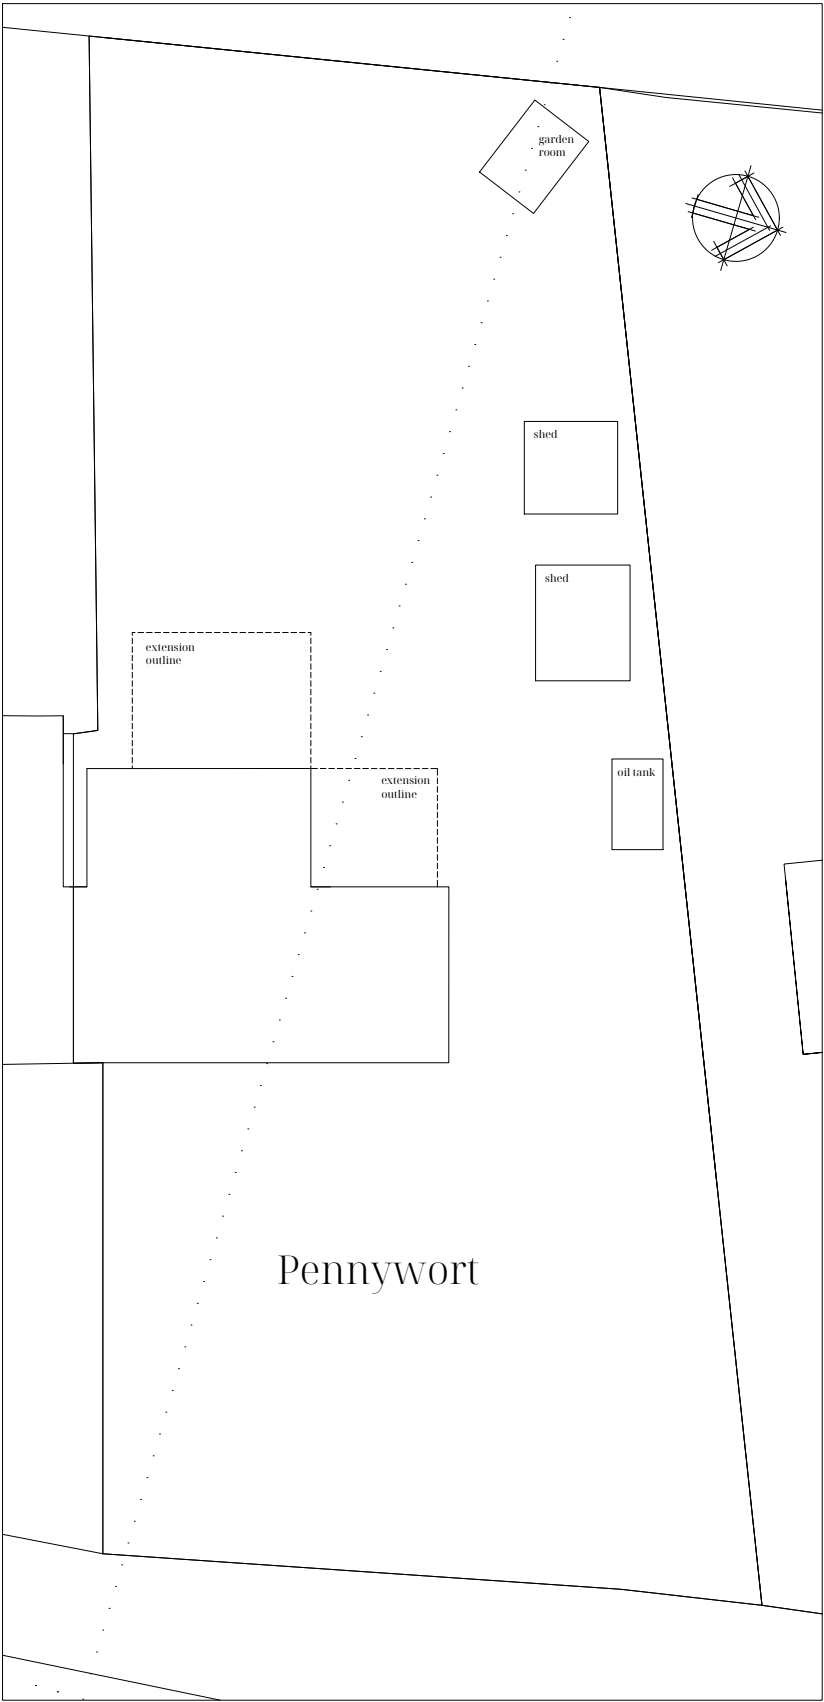


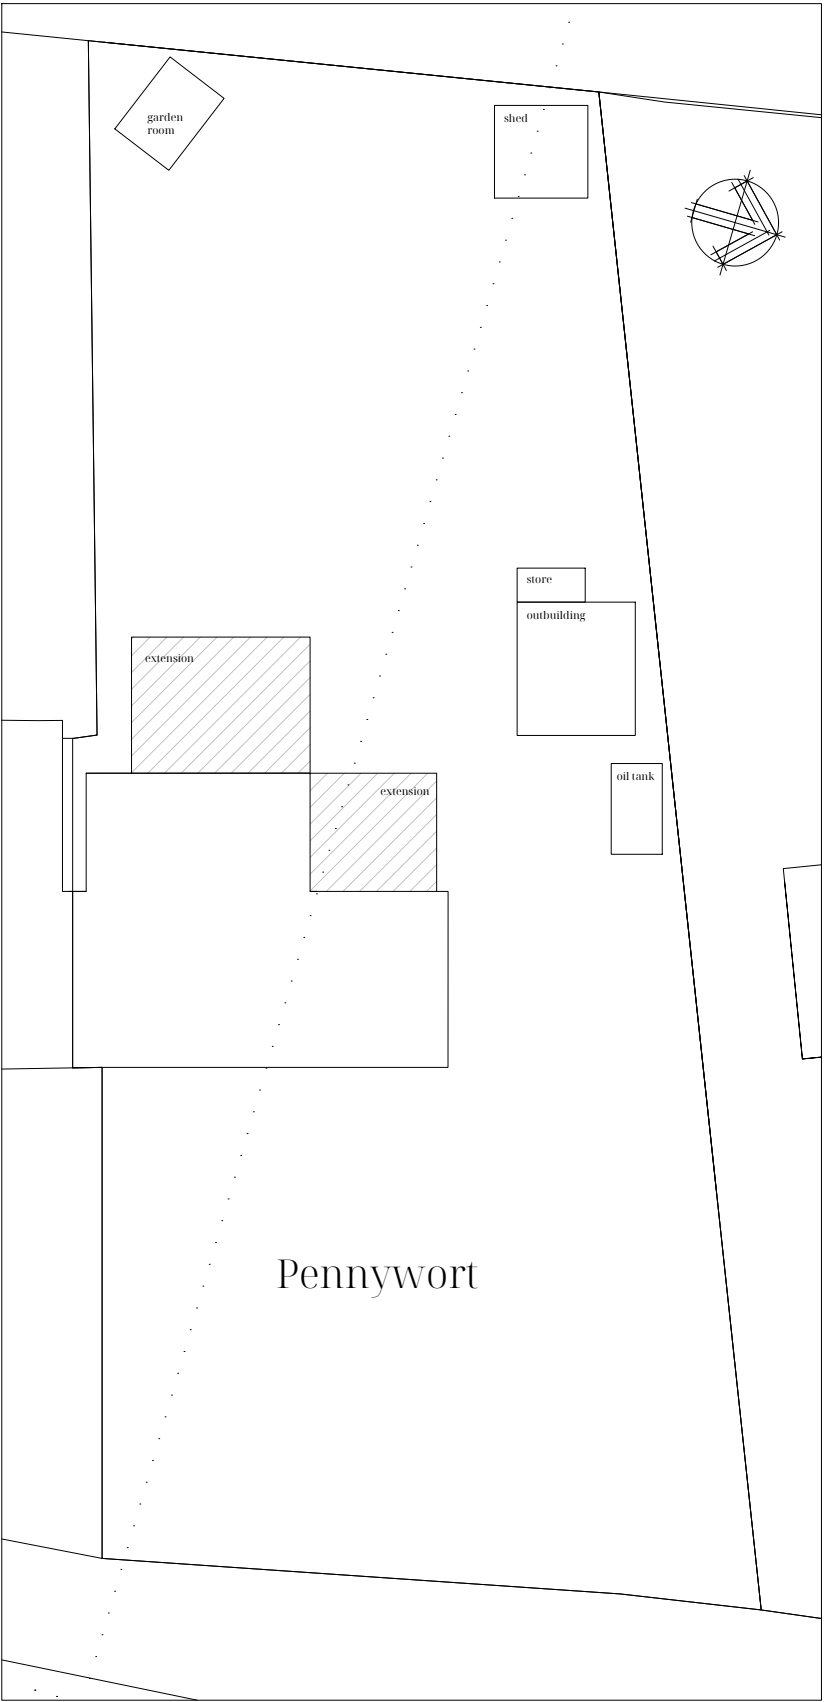


Existing Site Plan
1:200

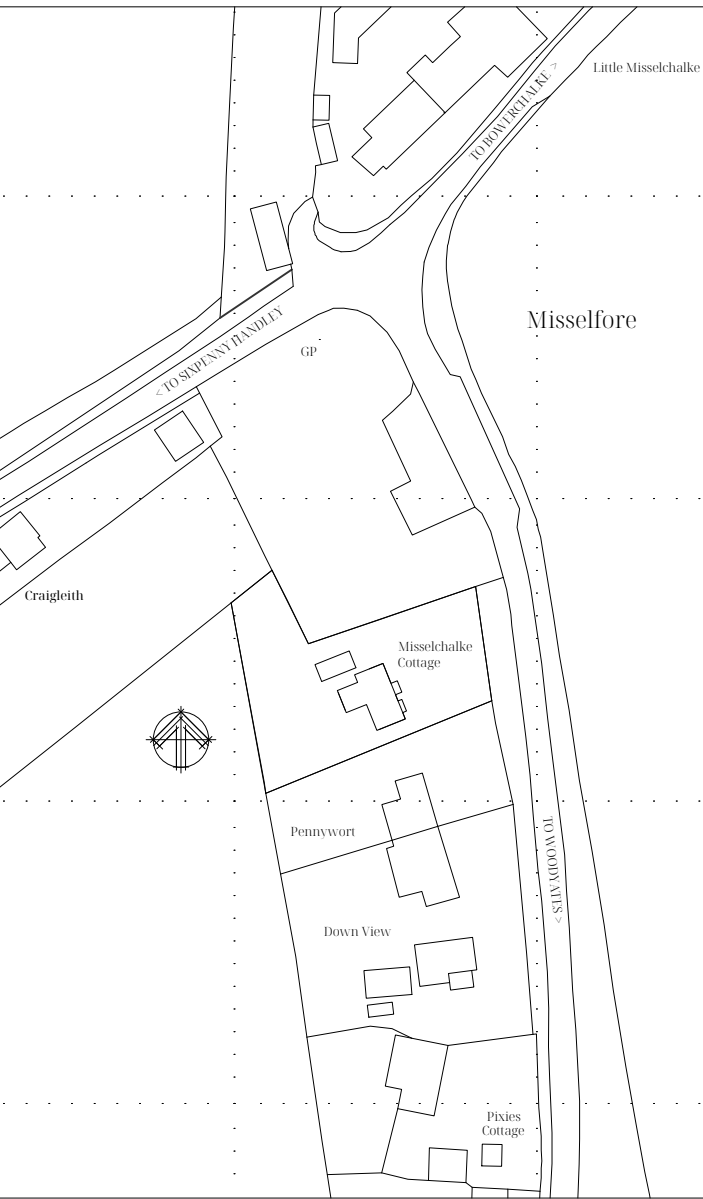

Proposed Site Plan
1:200

 

Site Location Plan
1:1250

 

NOTES

All drawings within this package are the copyright of ASJ Design Services Ltd. They may not be copied or disclosed to any third party for any purpose except as authorised in writing by ASJ Design.

Do not scale from these drawings. Figured dimensions are to be used only. All critical dimensions are to be checked on site before work proceeds.

All drawings are to be read in conjunction with all other relevant consultants and or specialists drawings or documents.

Inconsistencies, errors and omissions found within or between ASJ Design documents are to be notified immediately to ASJ Design.

ISSUE TRACKER			
R/V	DATE	DESCRIPTION	BY
A	09.04.26	For information	DJ

CLIENT

Mr & Mrs Field

PROJECT TITLE

Pennywort Cottage
Misselfore, Bowerchalke
SP5 5DA

DRAWING TITLE

Ground Floor Layout

DRAWING NO

PW04

REVISION

A

SCALE

1:200 & 1250 @ A3

DRAWN BY

DJ

ASJ Design