


All drawings to be read in conjunction with relevant engineer's designs, calculations and specifications and manufacturers specification sheets.
This drawing is to scale for planning purposes. Do not scale this drawing for construction All dimensions to be checked on site before work commences. Any discrepancies should be brought to the designers attention for rectification.

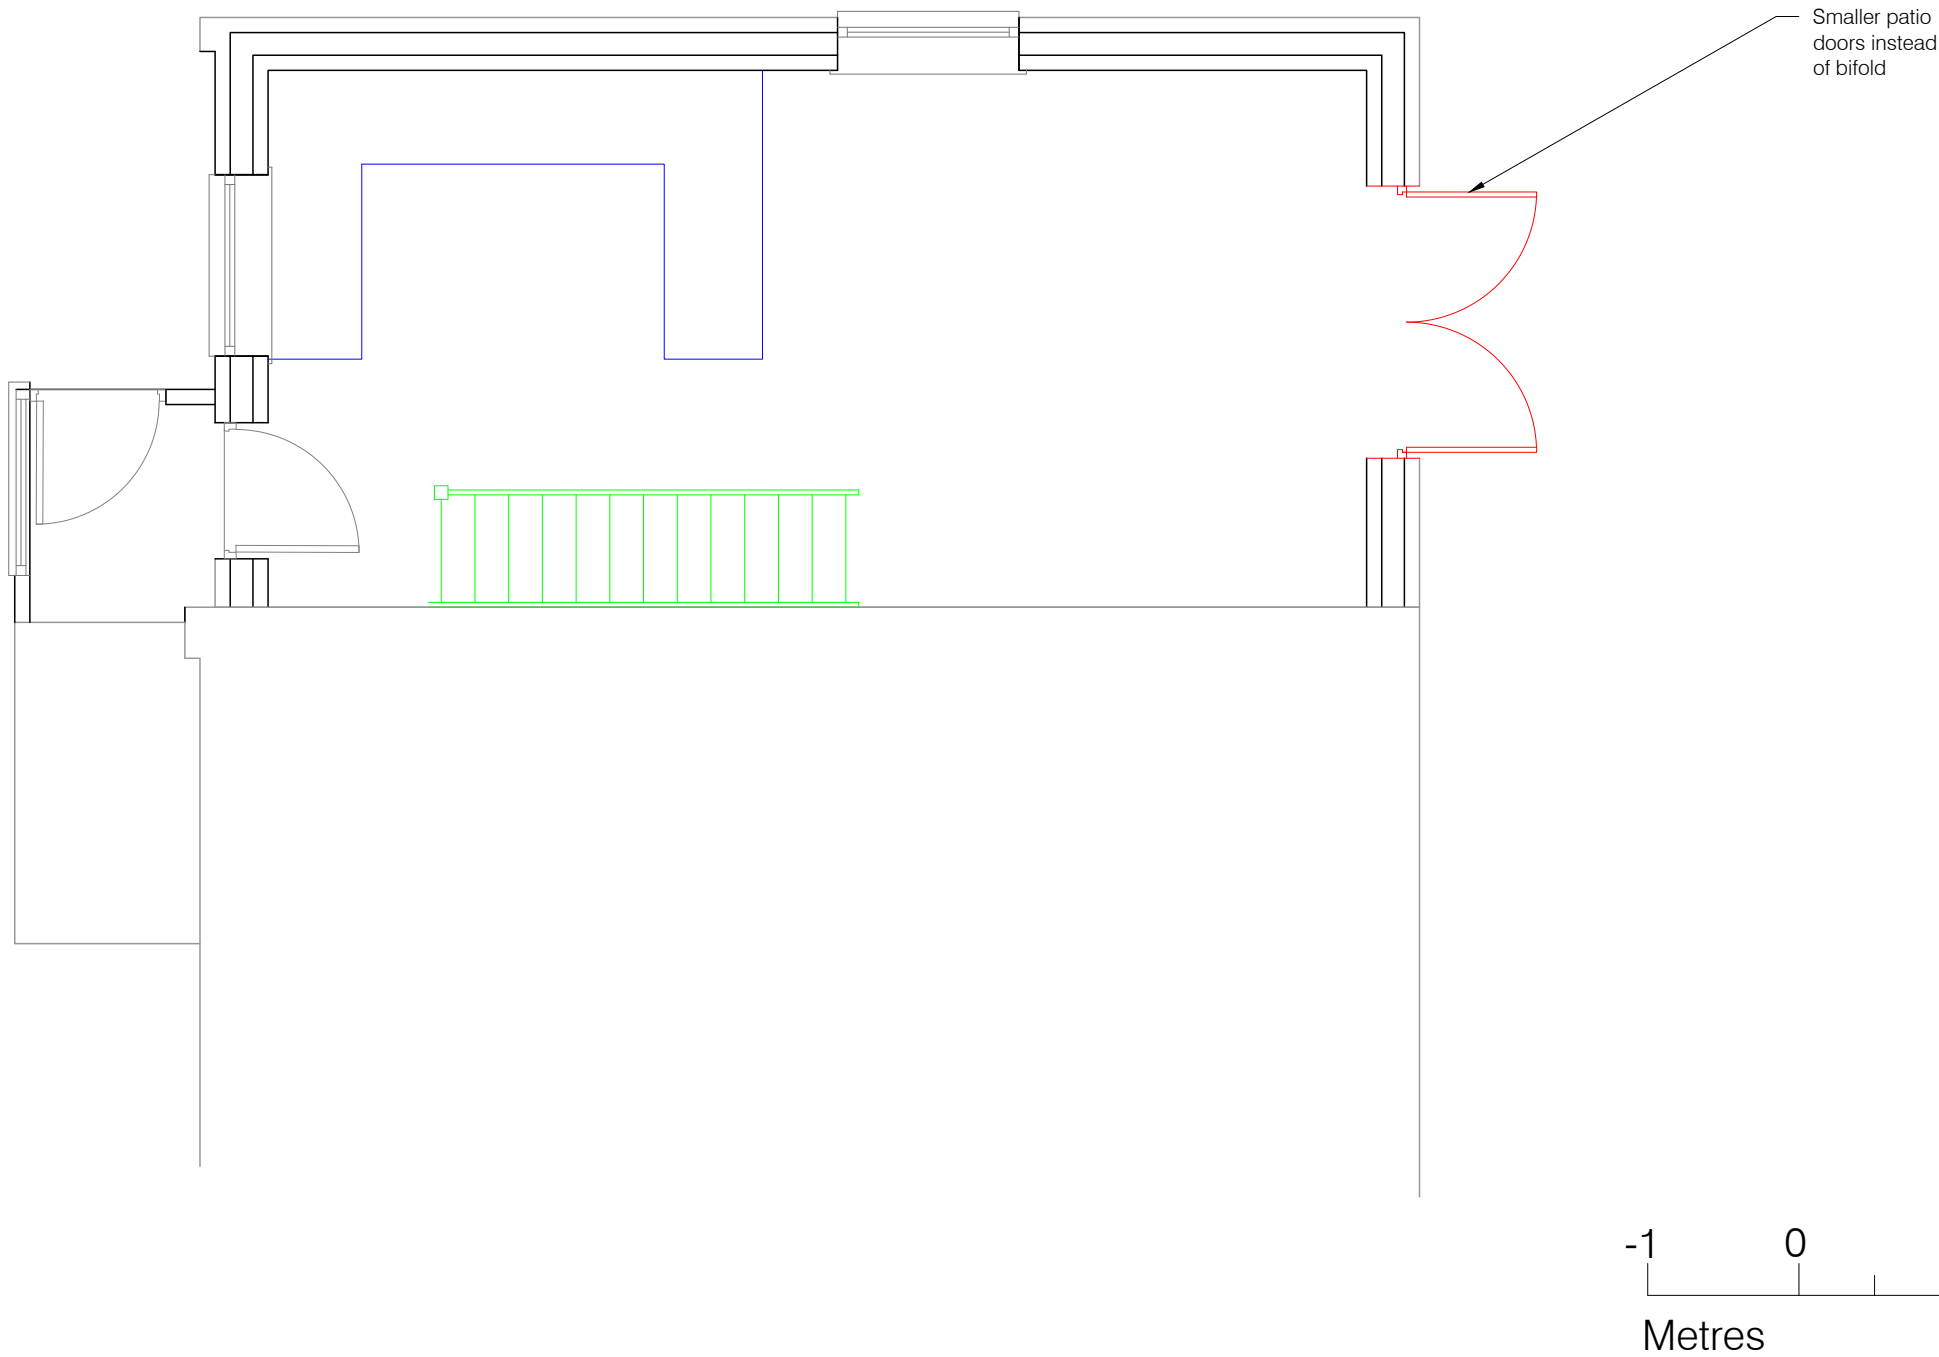

	0777 1884 777 hp@sarsendesigns.co.uk www.sarsendesigns.co.uk	CLIENT M Harfield	TITLE Floor Plan Proposed		REVISION		—
		PROJECT 64a Wellington Way Salisbury	DATE 1June 2026	SCALE 1: 50 @ A3	DWG NO. 64aWW306FPP PLANNING ISSUE		