



1
202
PROPOSED REAR ELEVATION TO SERVICE YARD
SCALE 1:100

TGG DEMISE

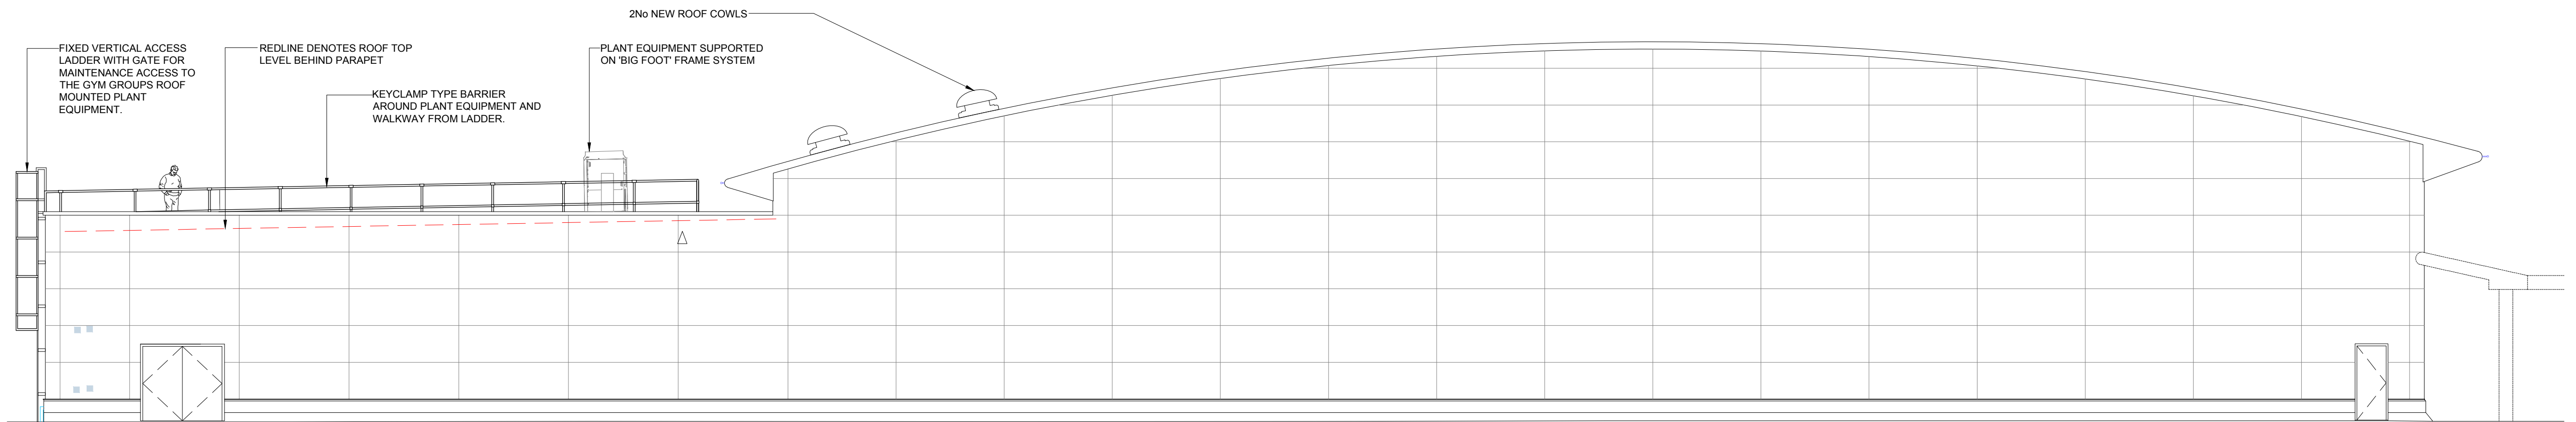

2
202
SIDE ELEVATION
SCALE 1:100

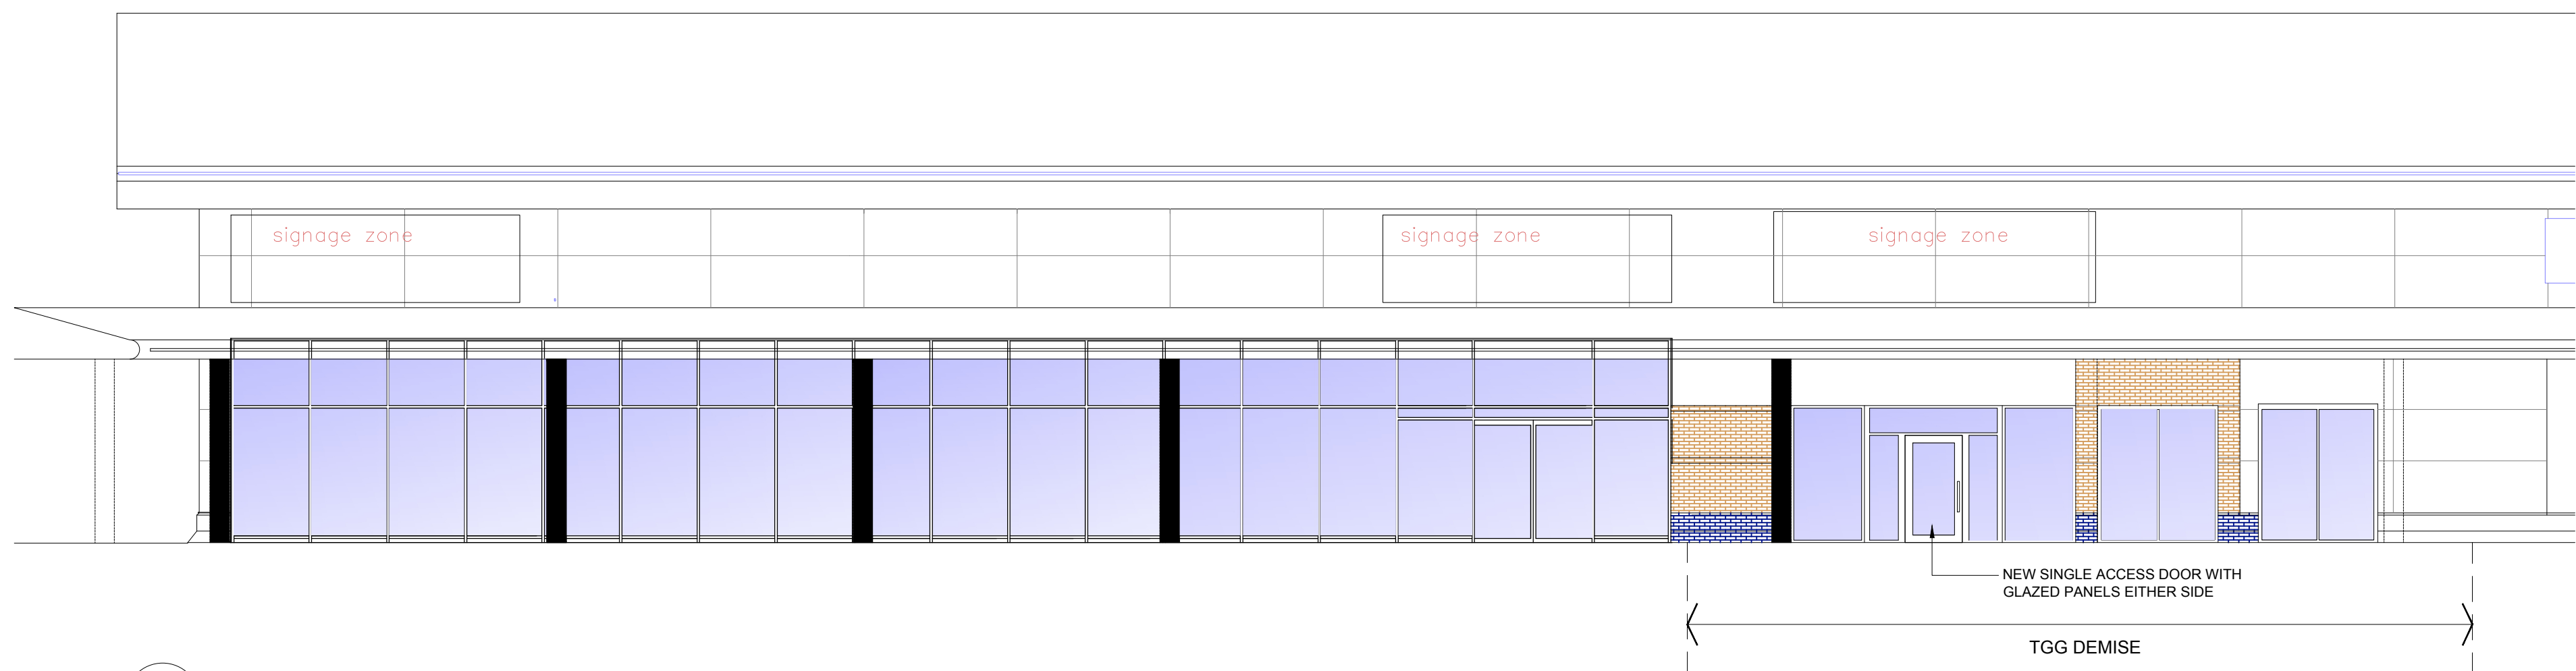

3
202
FRONT ELEVATION
SCALE 1:100

SCALE: 1:100
0m 1 2 3 4 5

Notes:				Rev/Date/By/Notes				Rev/Date/By/Notes			
The information contained in this document is proprietary to Zynk Design Ltd. This document has been prepared for a specific project and incorporates calculations based on data provided by the client at the time of issue. By accepting and using this document, the recipient agrees to protect its contents from any further dissemination, other than within the organization as necessary to evaluate such specifications. Without the prior written permission of Zynk Design Ltd., the contents of this document shall not be reproduced or copied, in whole or in part.				A	13.05.26	RC	AMENDMENTS TO ELEVATIONS TO IN LINE WITH ROOF PLANT CHANGES	X	xxxxxx	XX	Xxxx
This drawing is issued as design intent only. Rod drawings and samples are to be provided by the manufacturer for sign off by Zynk Design. Do not scale from this drawing, use figured dimensions only. The contractor must verify all dimensions on site and notify Zynk Design Ltd. of any discrepancies at the earliest opportunity. This drawing must be read in conjunction with all relevant accompanying documents and specifications. If in doubt, seek clarification. Zynk Design Ltd. must be notified in writing of any discrepancies.											
Drawing Copyright Zynk Design Ltd 2026©											

Client:		the gym group			
Project:		UNIT 2, CHURCHILL WAY WEST, SALISBURY			
Issue:		PRELIMINARY			
Drawing Title:		PROPOSED EXTERNAL ELEVATIONS			
Creation Date:	Scale:	13.05.2026	1:100 @ A1	Drawn by:	RC
Drawing No:	Rev:	Z1059 - 202-PROPOSED EXTERNAL ELEVATIONS		Checked by:	CI
		A			