






FRONT ELEVATION
Scale 1:100

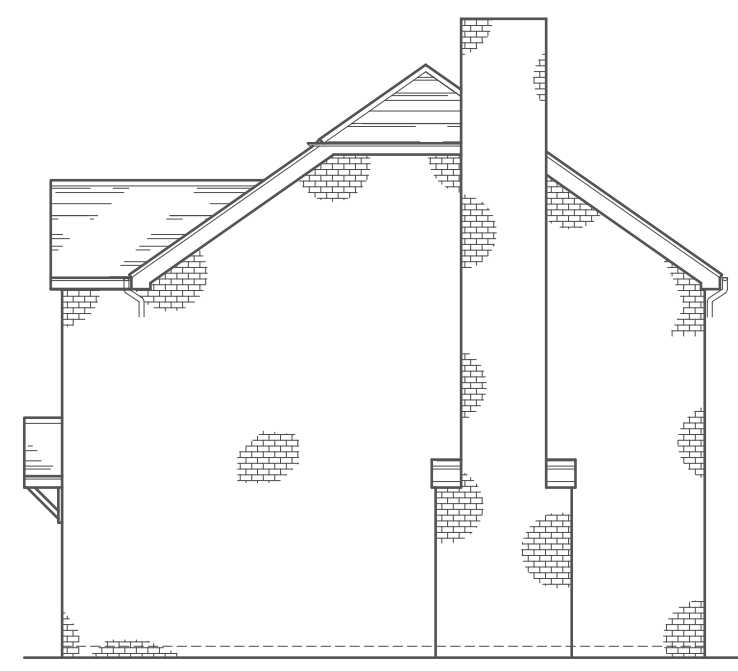


SIDE ELEVATION
Scale 1:100

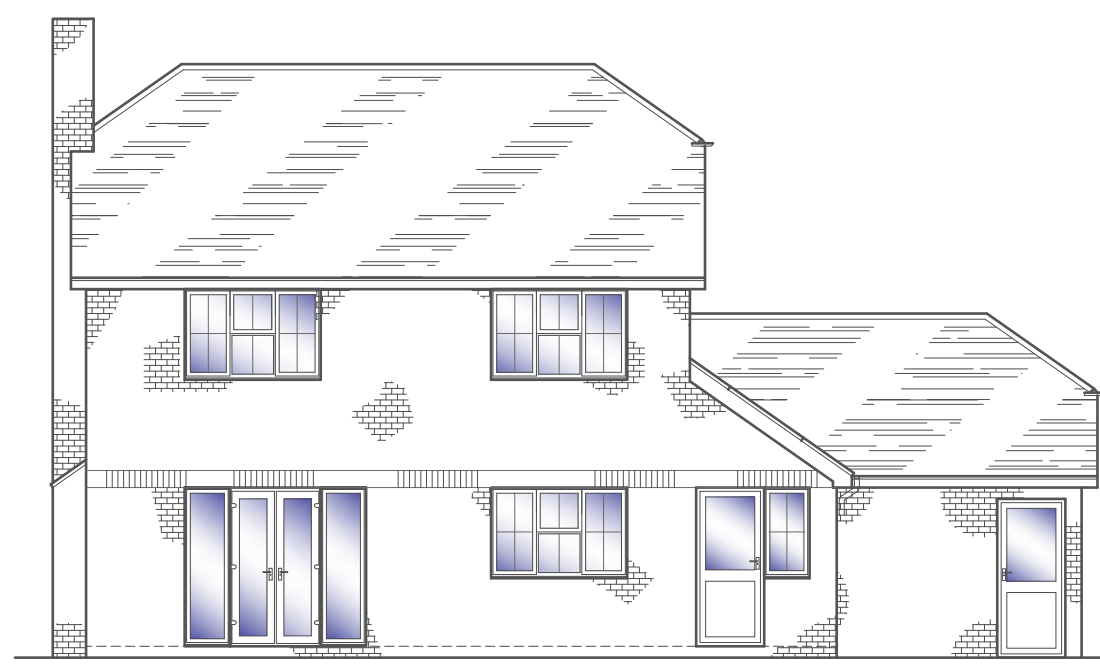


REAR ELEVATION
Scale 1:100

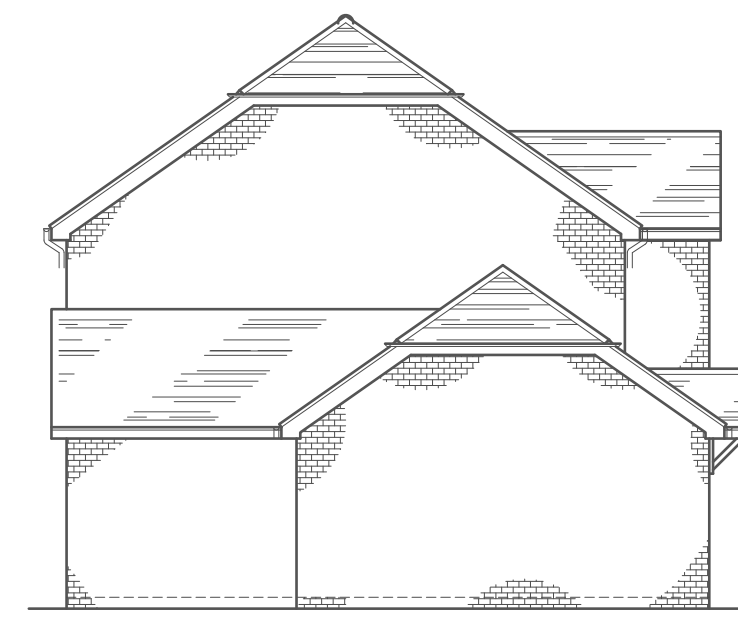


SIDE ELEVATION
Scale 1:100

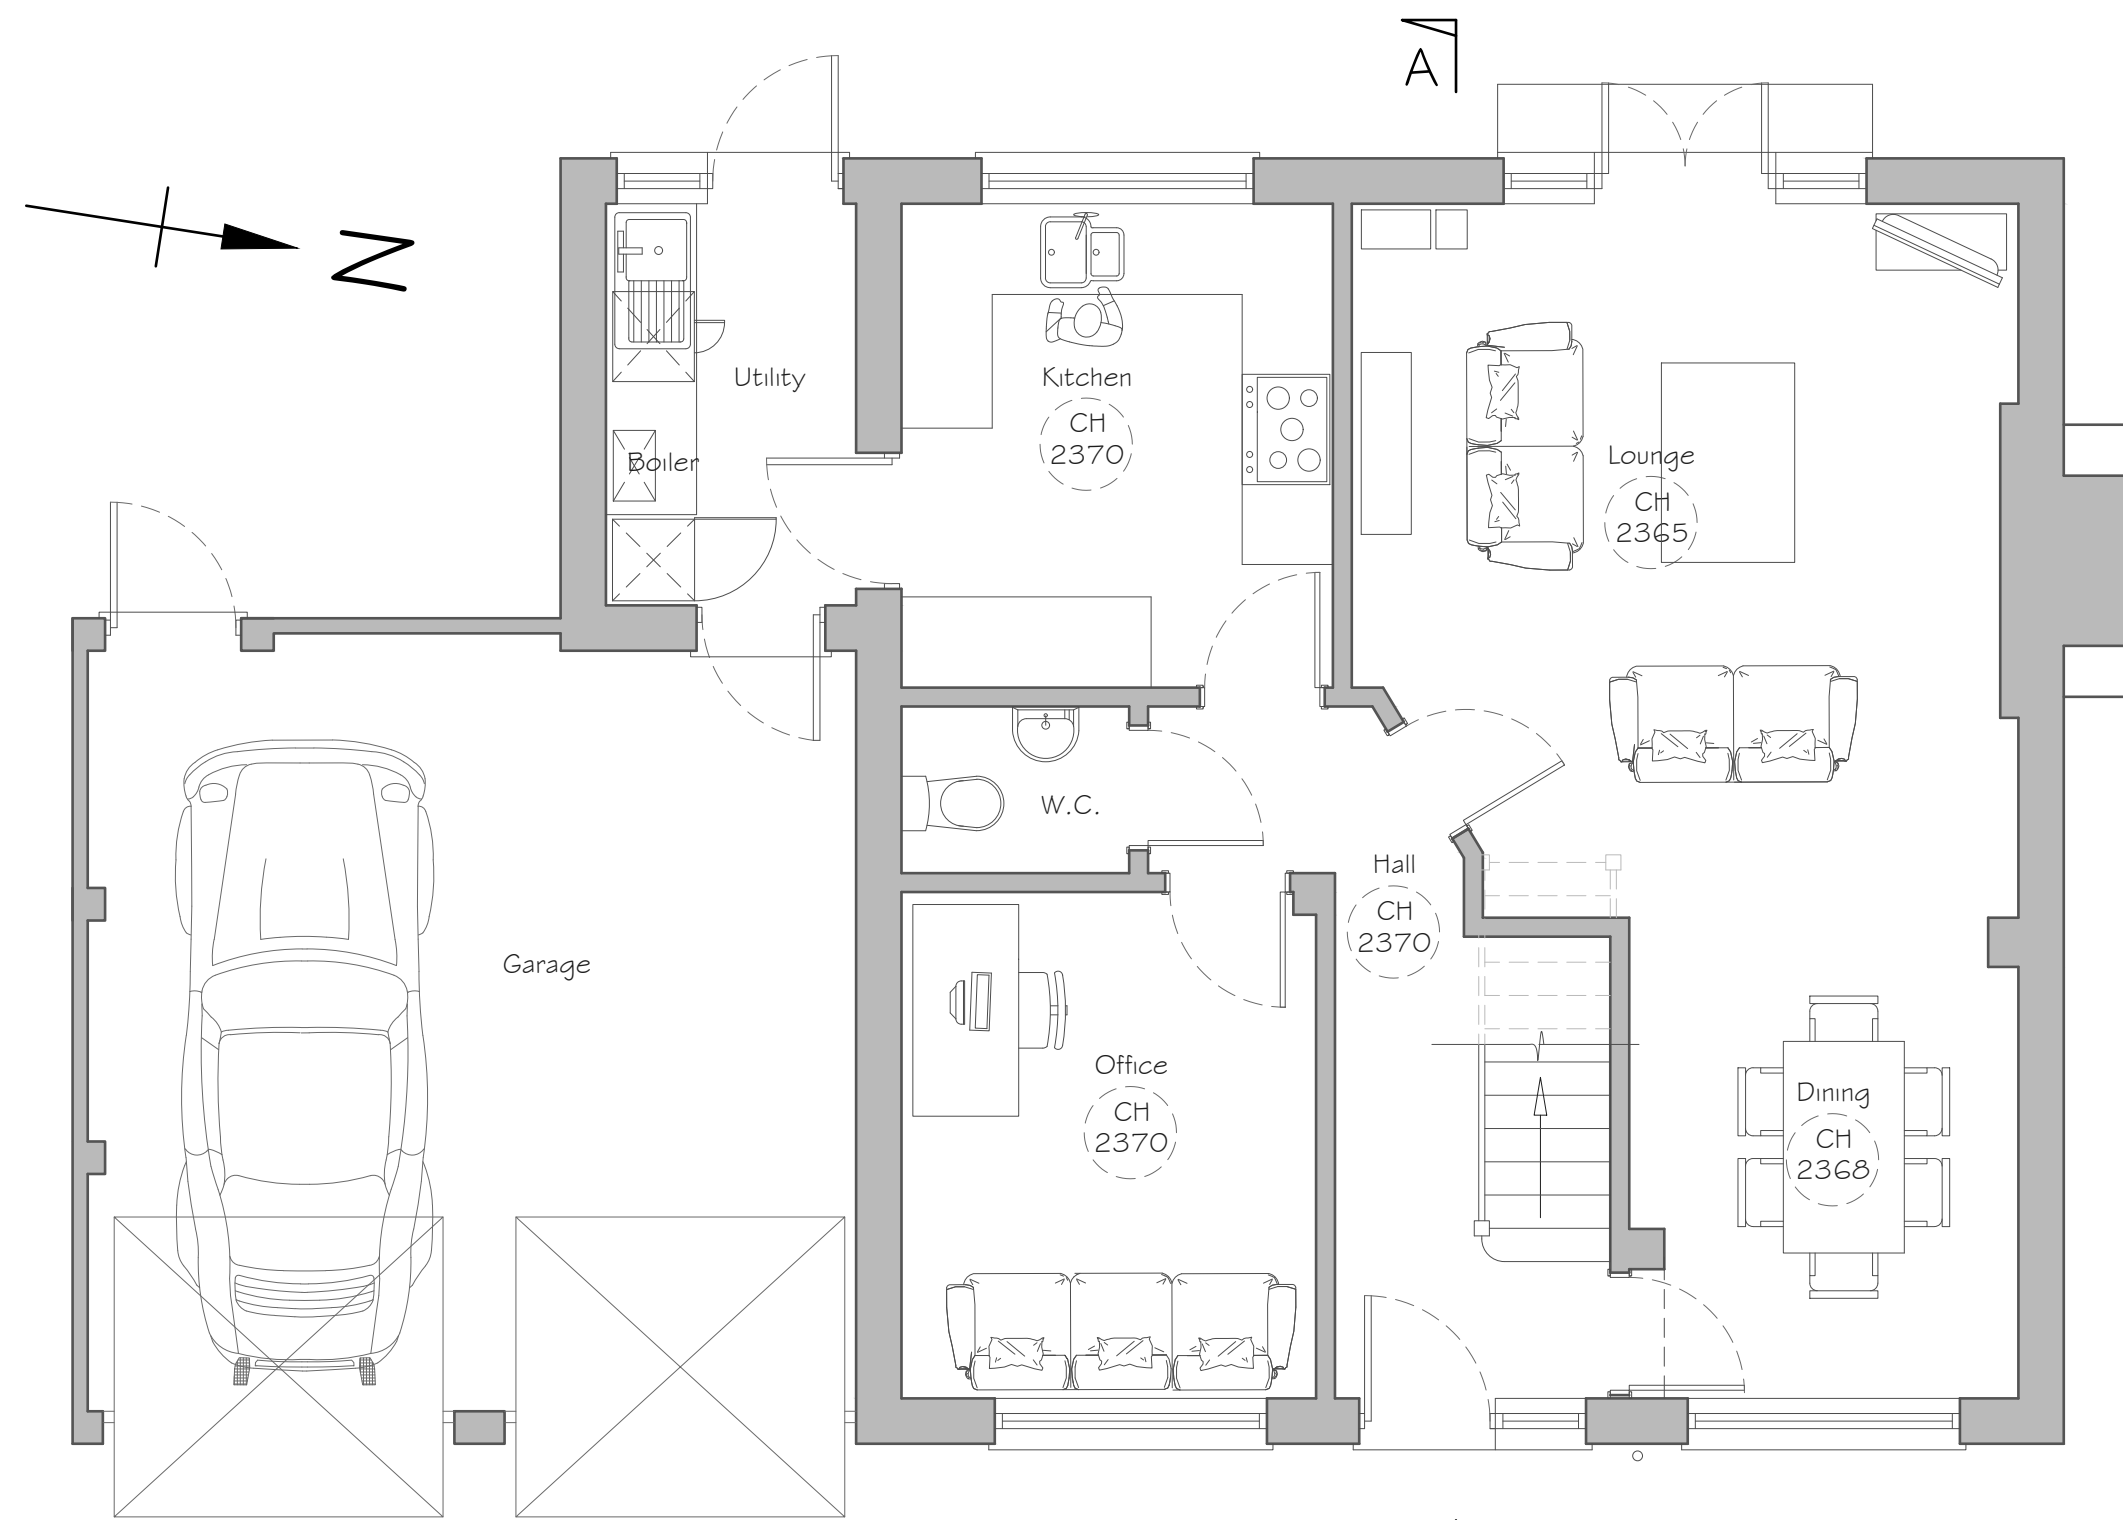


GROUND FLOOR PLAN
Scale 1:50

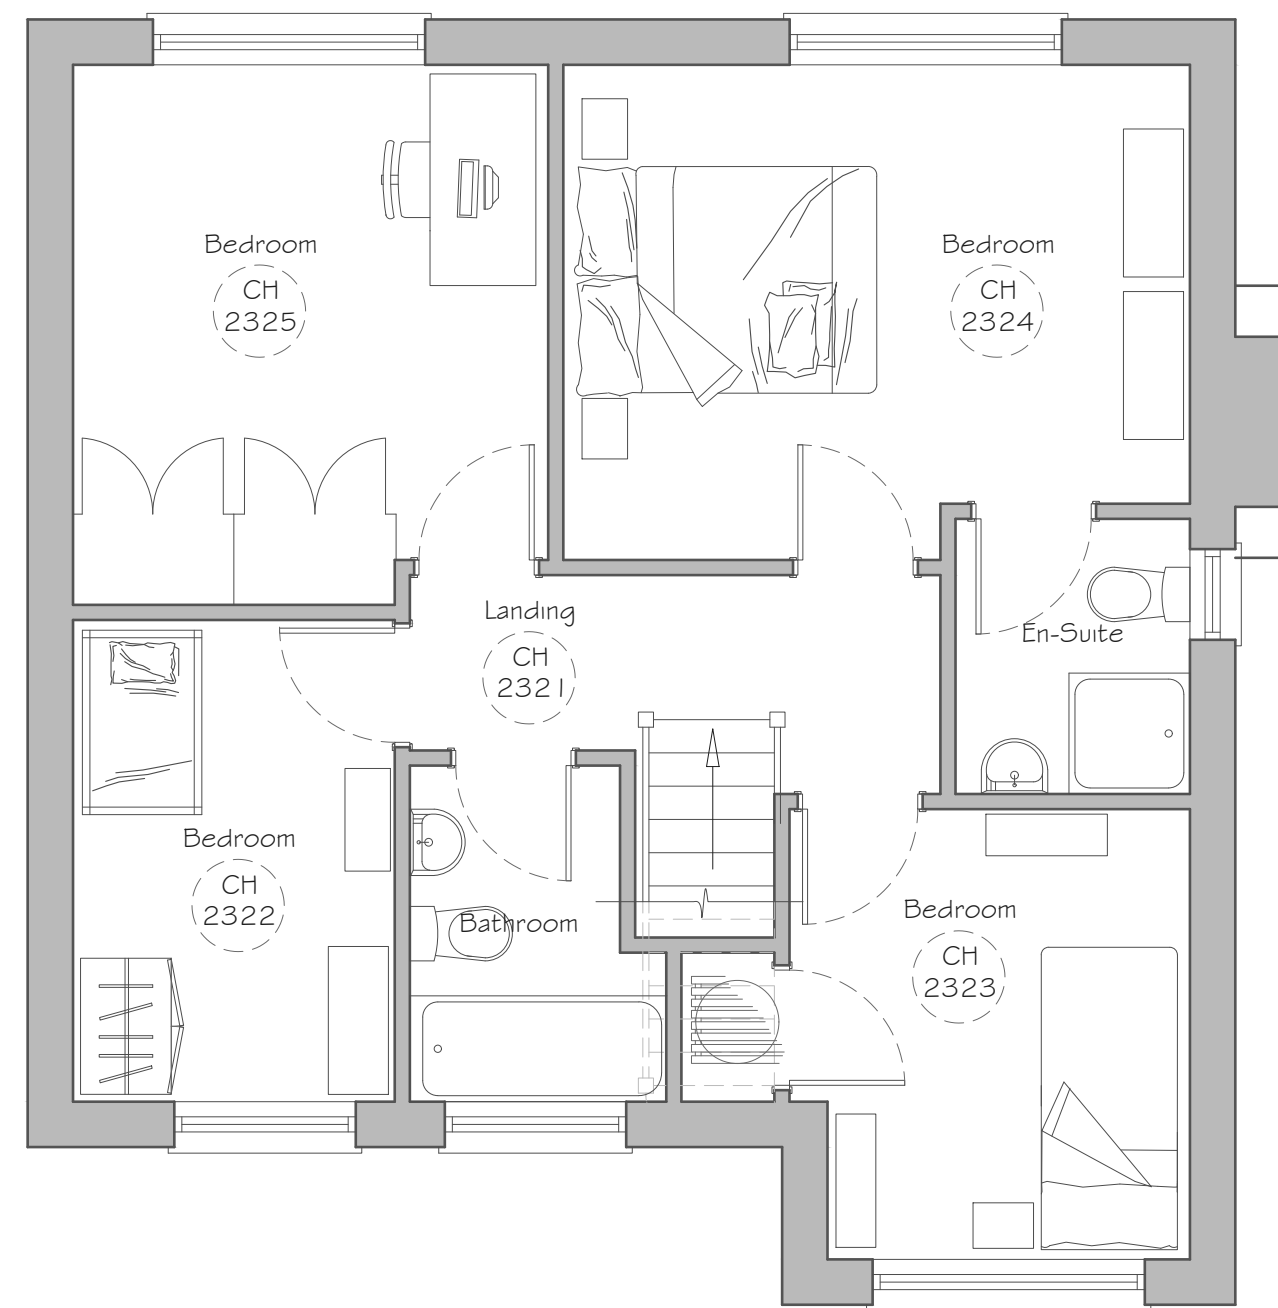


FIRST FLOOR PLAN
Scale 1:50

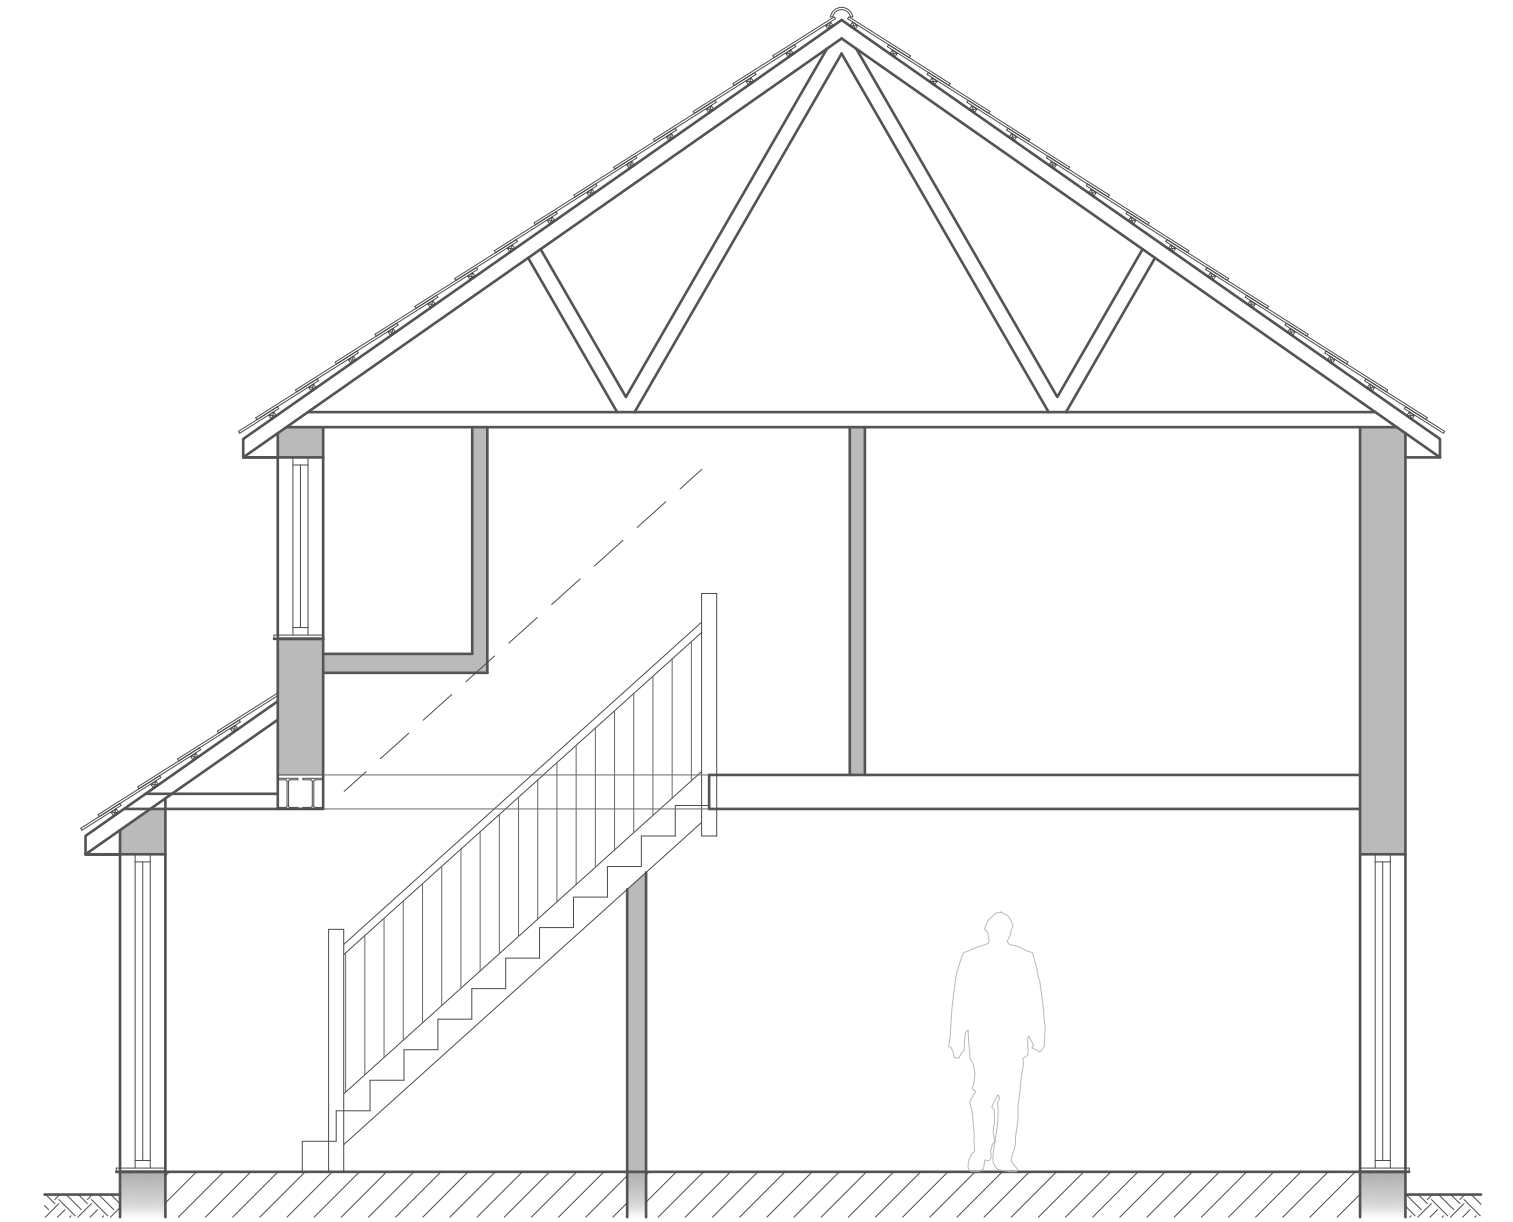


SECTION A-A
Scale 1:50

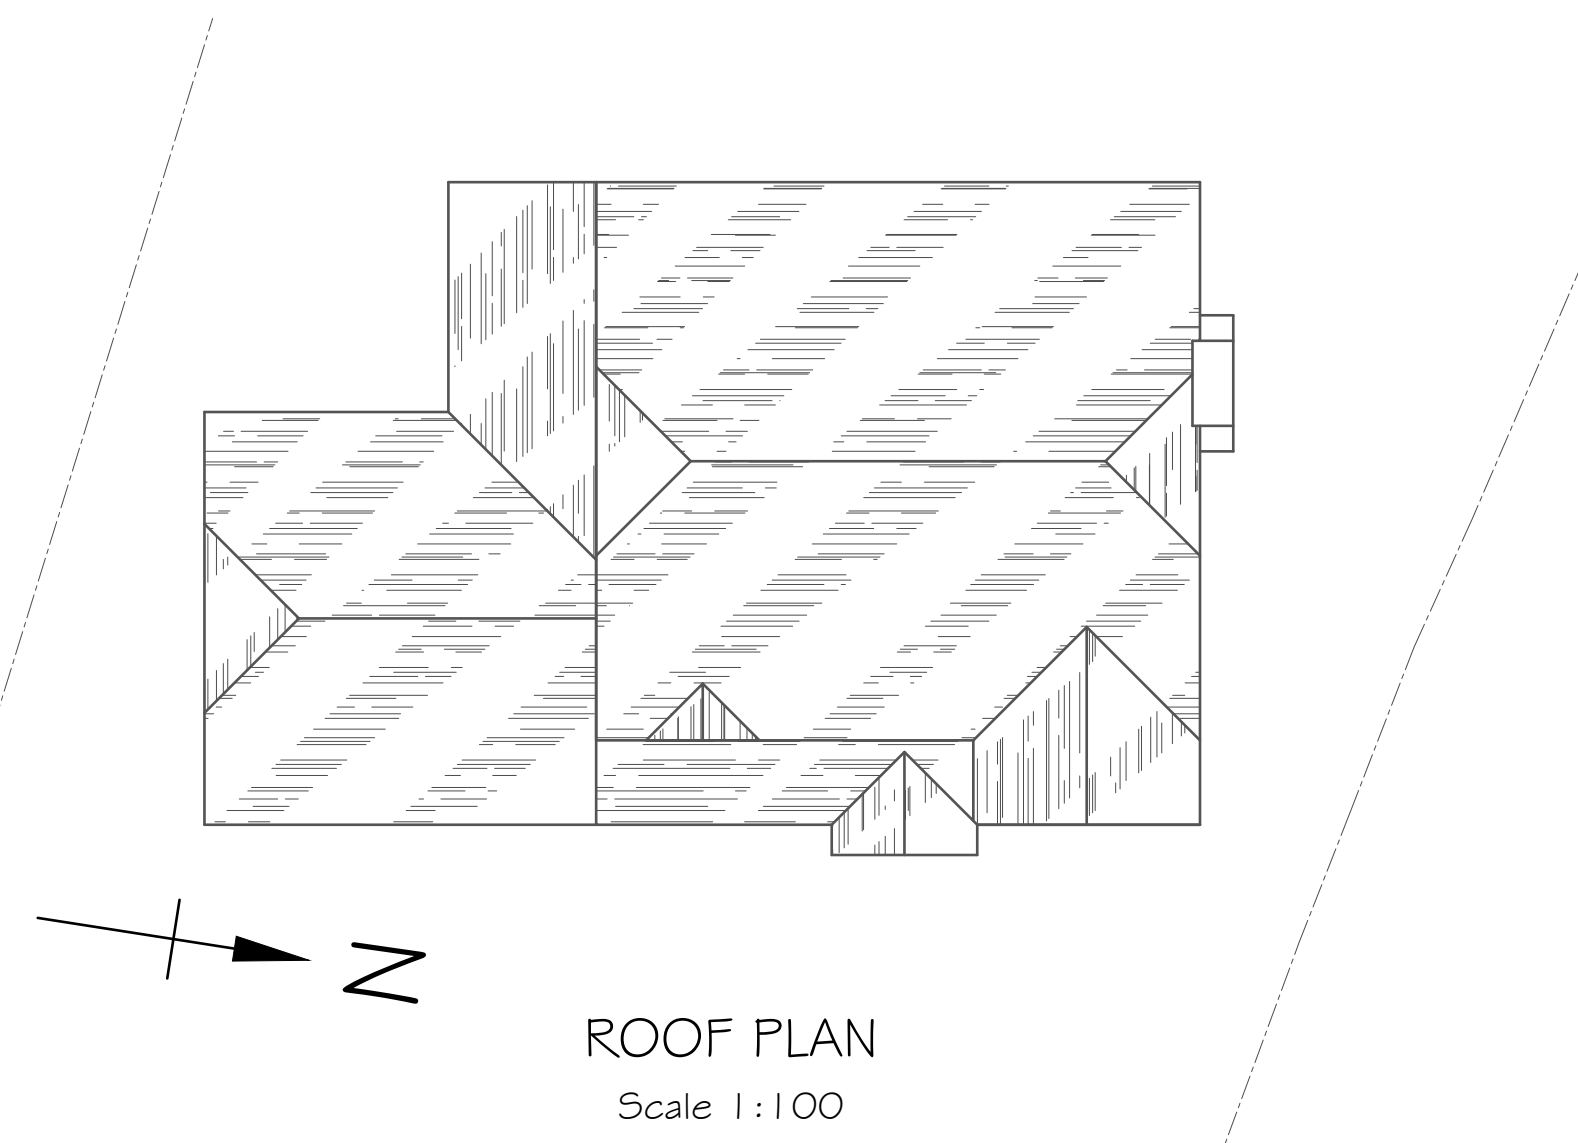


ROOF PLAN
Scale 1:100

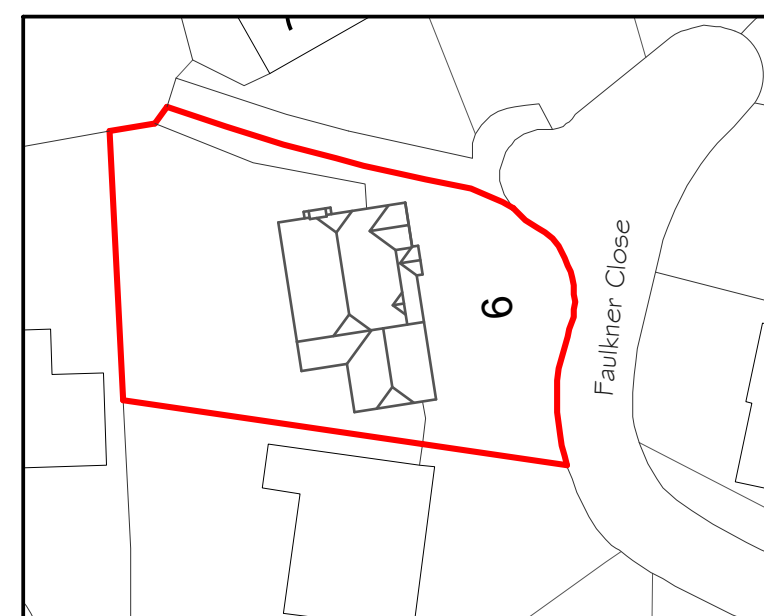

BLOCK PLAN
Scale 1:500

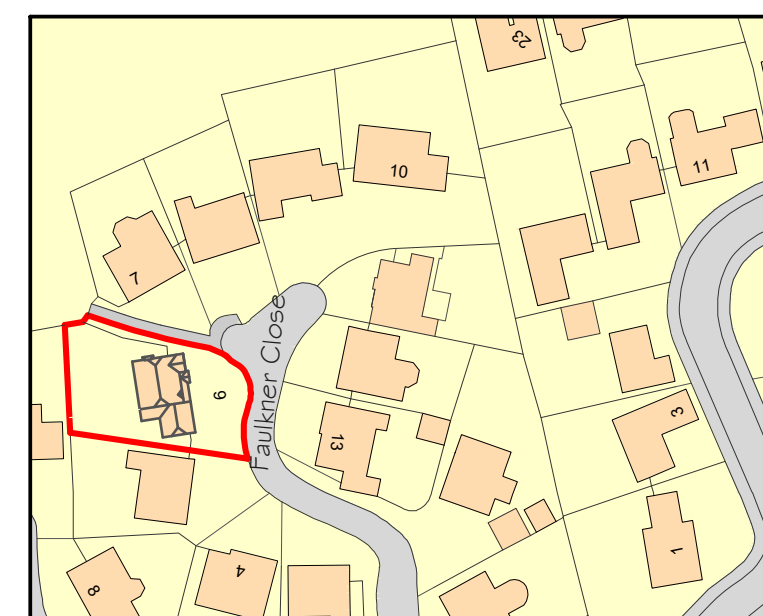

LOCATION PLAN
Scale 1:1250

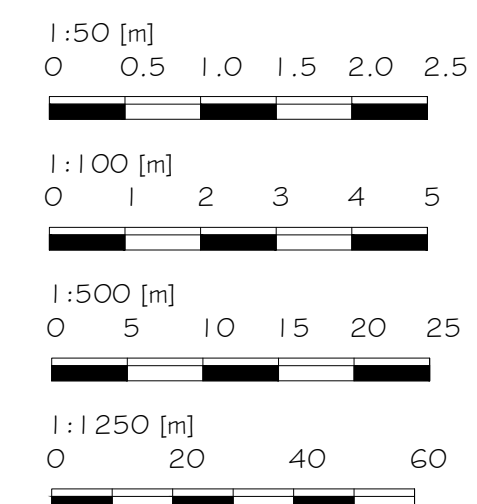

Alex Dawson
www.addraughting.co.uk
alex@addraughting.co.uk
01672 511412
07791 341698

59 Barrow Close
Marlborough
Wiltshire
SN8 2BE



AD DRAUGHTING
ARCHITECTURAL SERVICES

Client

MR & MRS MARTIN

Job Title

EXTENSION AT:
6 FAULKNER CLOSE,
COLLEGE FIELDS,
MARLBOROUGH,
WILTSHIRE,
SN8 1UG.

Drawing Title

EXISTING ELEVATIONS AND PLANS

Scale

AS SHOWN

Date

12/08/2025

Drawn

AD

Drawing No.

1564-01

Rev

-