




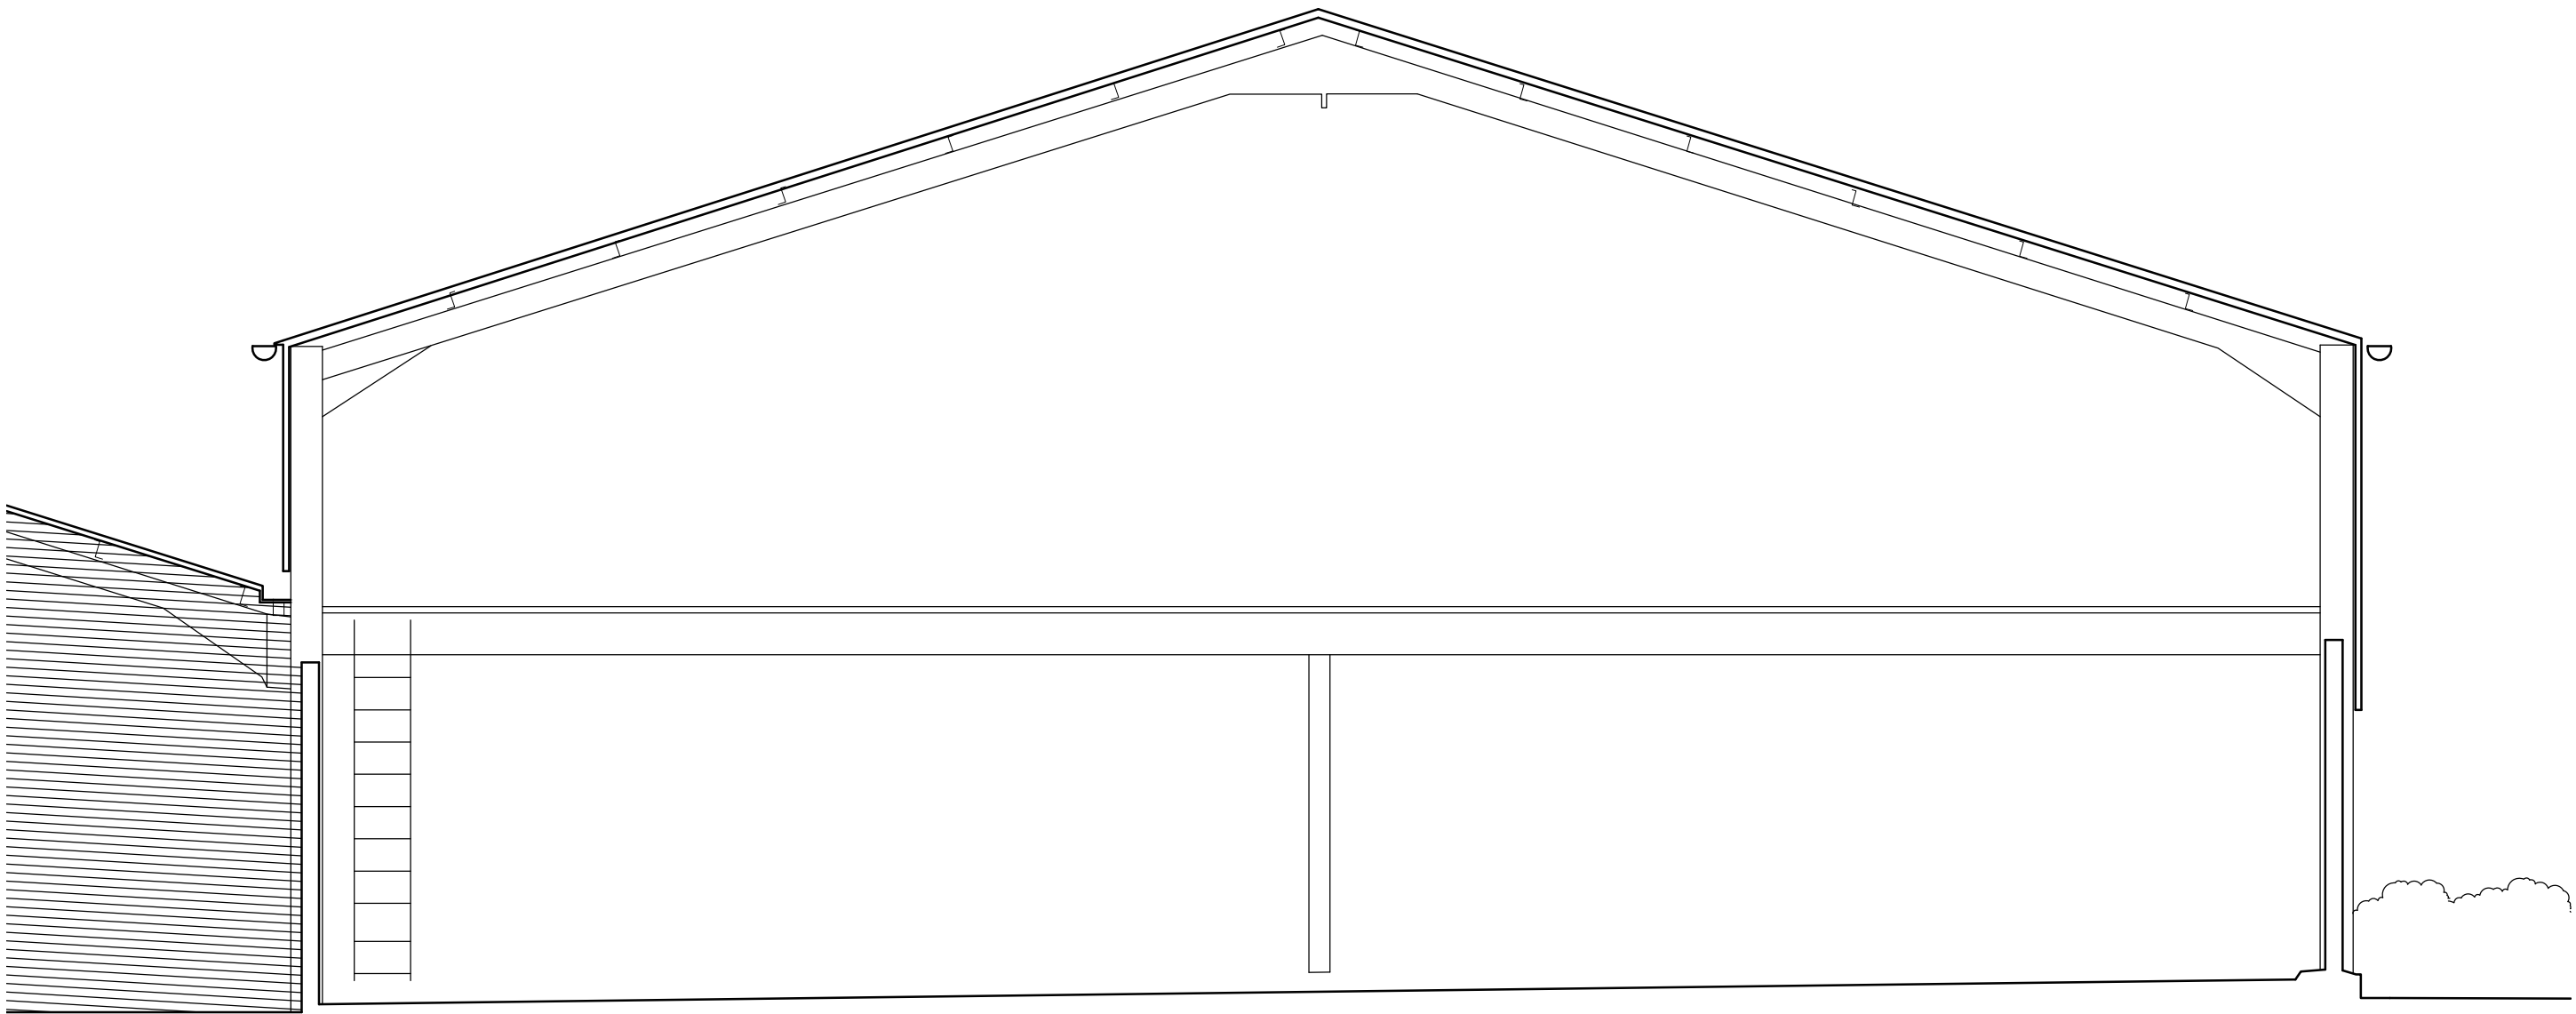


PLAN
Scale 1:100

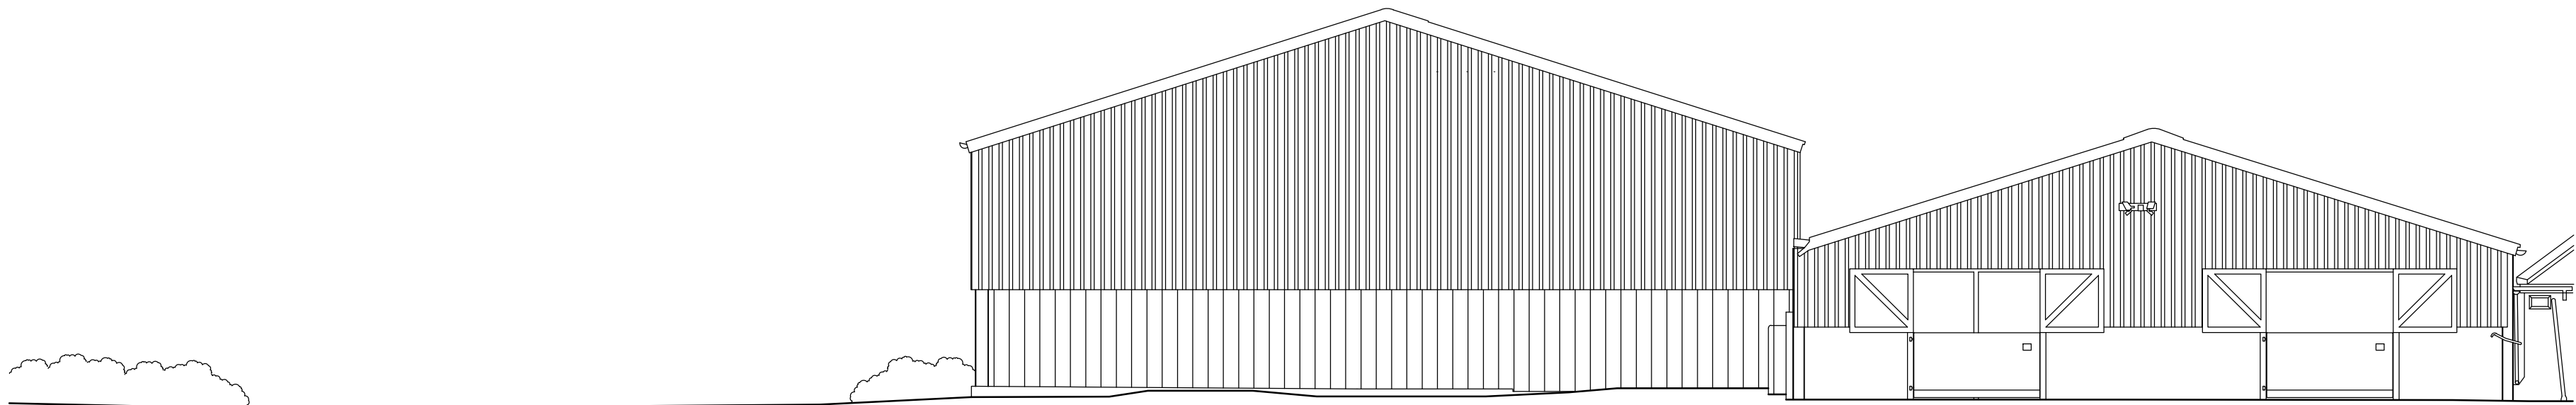


CROSS SECTION
Scale 1:50

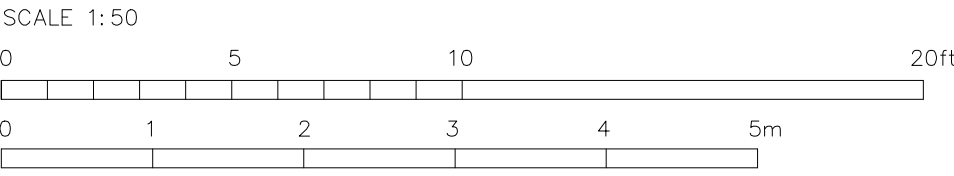


NORTH-WEST ELEVATION
Scale 1:100

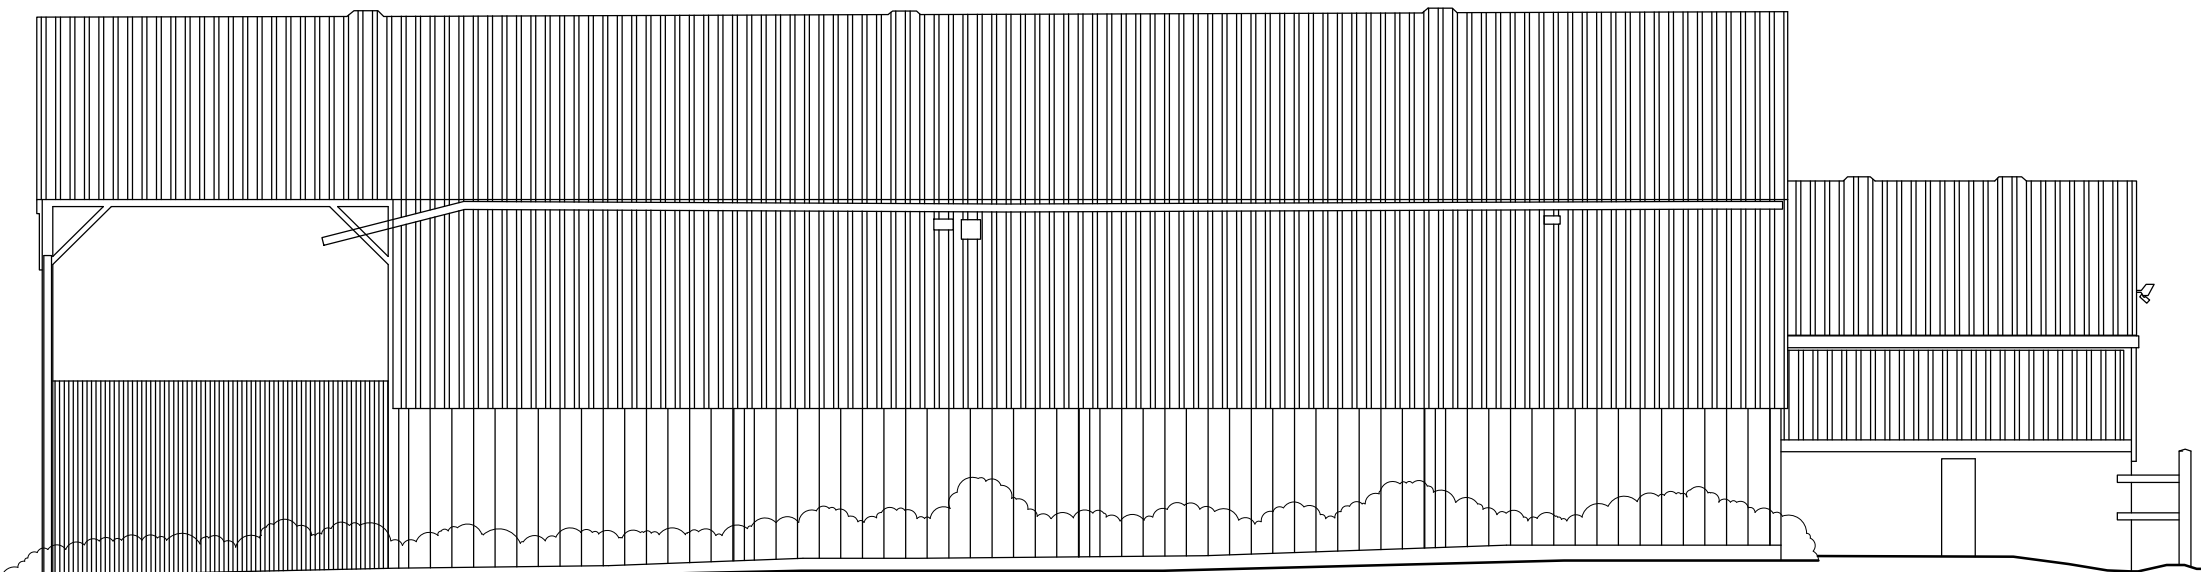

NORTH-EAST ELEVATION
Scale 1:100

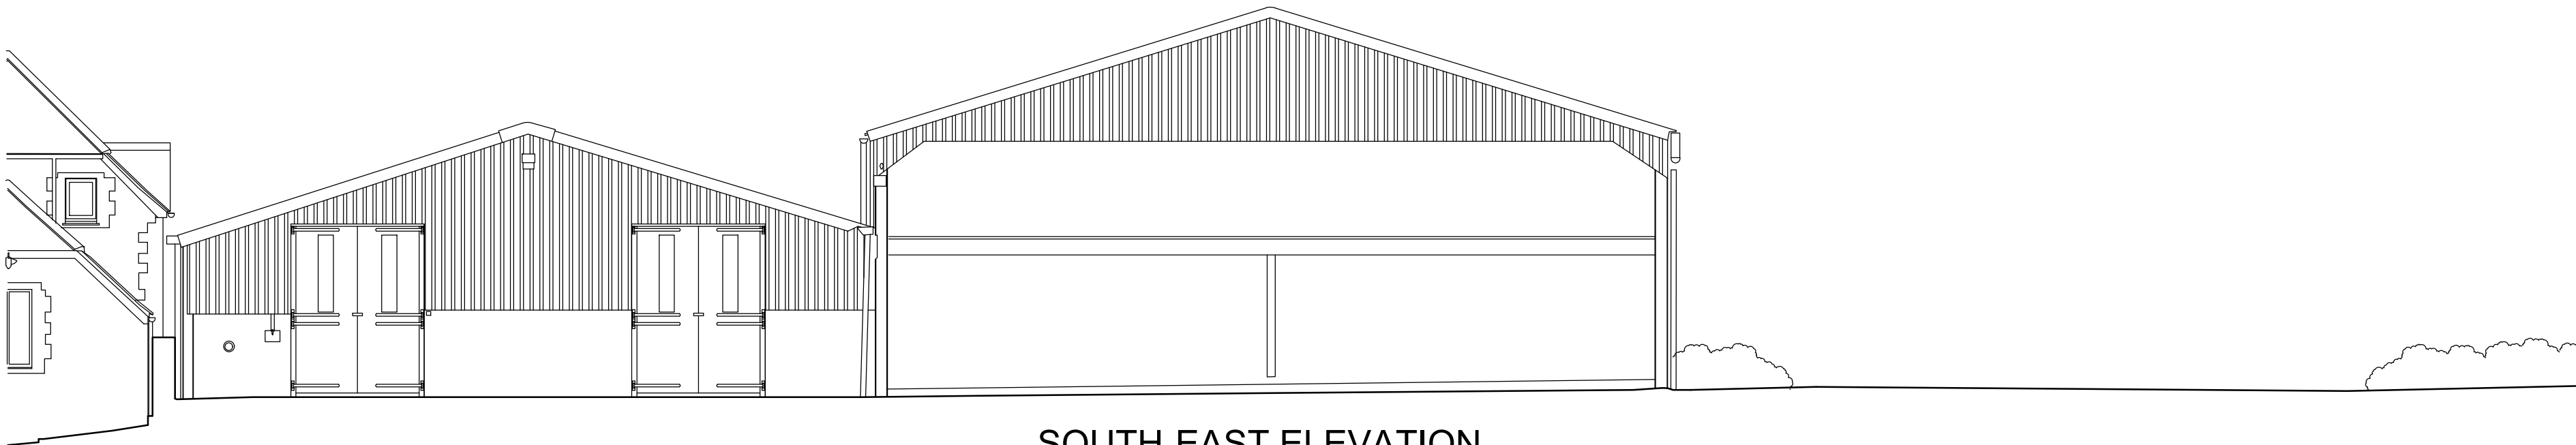

SOUTH-EAST ELEVATION
Scale 1:100

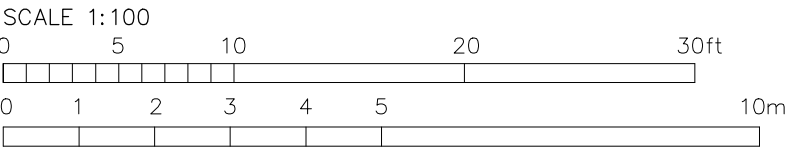

P1	22.05.26	Issued for Planning	
REV	DATE	AMENDMENT	
JOHNSTON CAVE ASSOCIATES ARCHITECTS			
Oxford: Henwood Studio Wootton Boars Hill Oxford OX1 5JX		London: 75 Cowcross Street London EC1M 6EL	
jca@johnstoncave.co.uk		www.johnstoncave.com 44 (0) 1865 865165	
GRANGE FARM AGRICULTURAL BARN WORKS PLANS AS EXISTING			
PLANNING	ISSUE	JOB	2683
DAR	DRAWN	20-82	P1
1:100 & 50	SCALE		
12.05.26	DATE	REV	

SCALES CORRECT WHEN PLOTTED AT A1