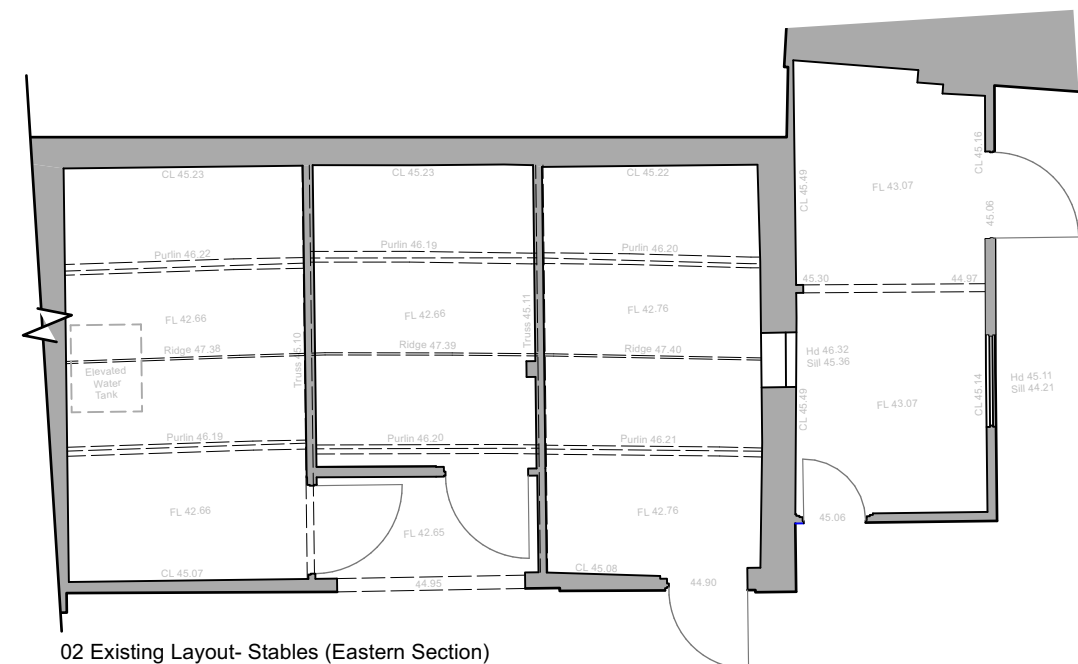
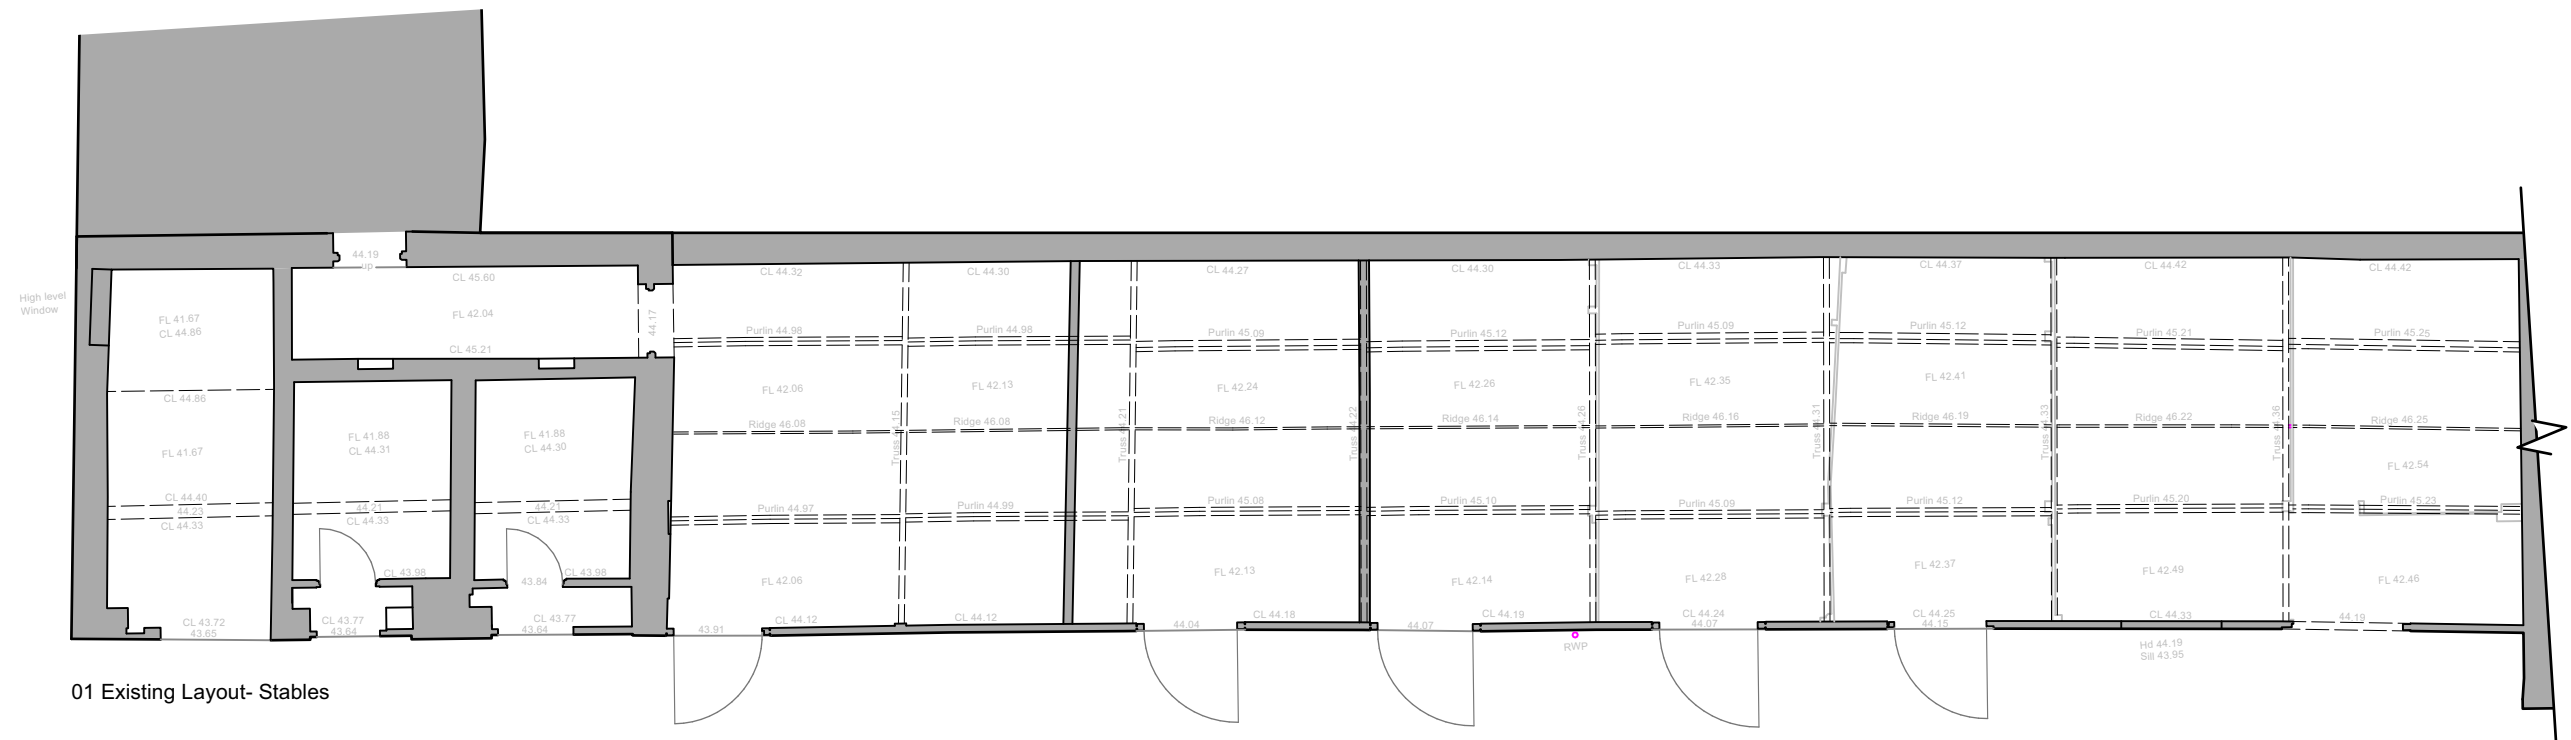


PLANNING

No.	Date	Dr/Ch	Revision Notes	Project Title Reybridge Stables, Reybridge Project Client Mr & Mrs Doel Suitability Code - Description *	Sheet Scale: 1:100 @ A3 Date: 21/03/2024 Drawn By: LW Reviewed By: HG Copyright: Check all dimensions on site. . This drawing is only to be used on the site for which designed.	Sheet No. Project ID - Originator - Volume - Level - Type - Role - Number 2047 - CMS - XX - 00 - DR - A - PL03 Sheet Title Existing Floor Plan 26 Martingate, Corsham, Wiltshire, SN13 0HL, Web: www.cms-group.co, Tel: 01249 701333	Rev 
-----	------	-------	----------------	--	--	---	---