






Proposed South Elevation - (Adjacent Stable Block Front)
Datum Level

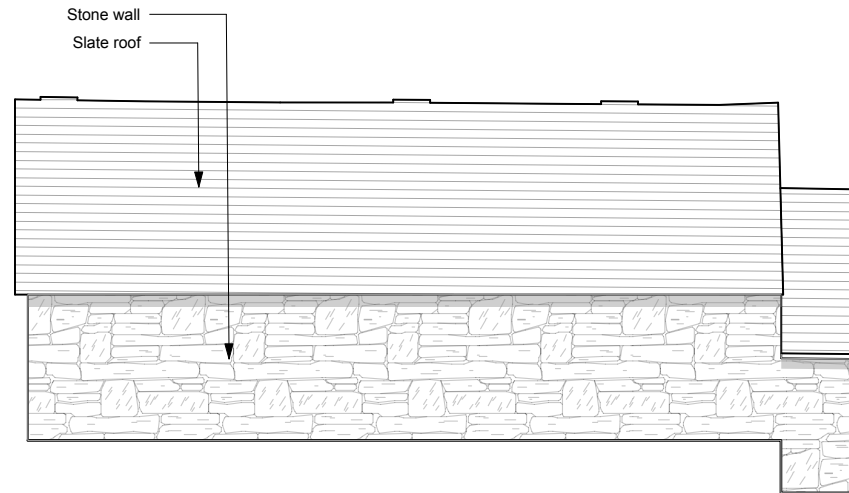


Proposed North Elevation - (Adjacent Stable Block Rear)
Datum Level

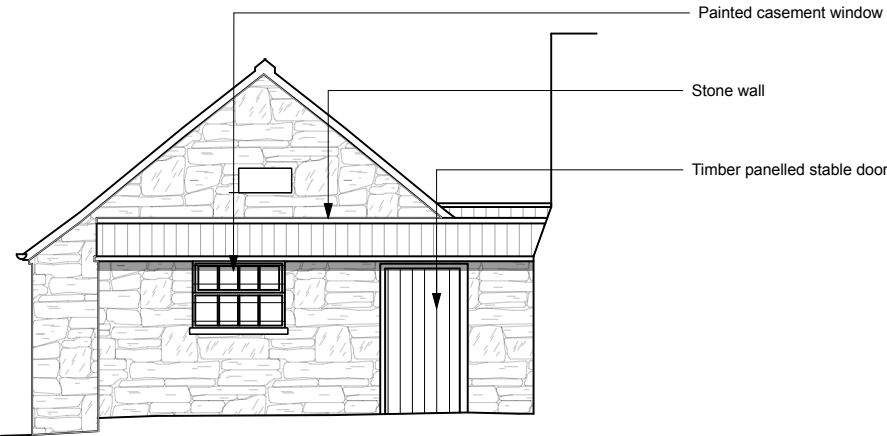

Proposed East Elevation
Datum Level

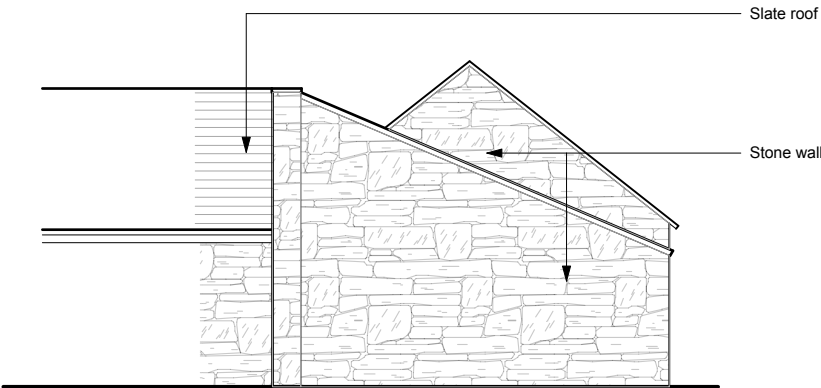

Proposed West Elevation
Datum Level 44.00

 

PLANNING

No.	Date	Dr/Ch	Revision Notes
C	26/02/2026		Extensions omitted

Project Title
Reybridge Farm Stables
Project Client
Mr & Mrs Doel
Suitability
Code - Description
.

Sheet Scale: 1:100 @ A3
Date: 26/02/2026
Drawn By: HG
Reviewed By: PR

Copyright. Check all dimensions on site. .
This drawing is only to be used on the site for which designed.

Sheet No.
Project ID - Originator - Volume - Level - Type - Role - Number
2047-CMS-XX-00-DR-A-PL13
Sheet Title
Proposed East & West Elevations & adjacent stable block
26 Martingate, Corsham, Wiltshire, SN13 0HL, Web: www.cms-group.co, Tel: 01249 701333

Rev
C

