




FRONT ELEVATION

Scale 1:100

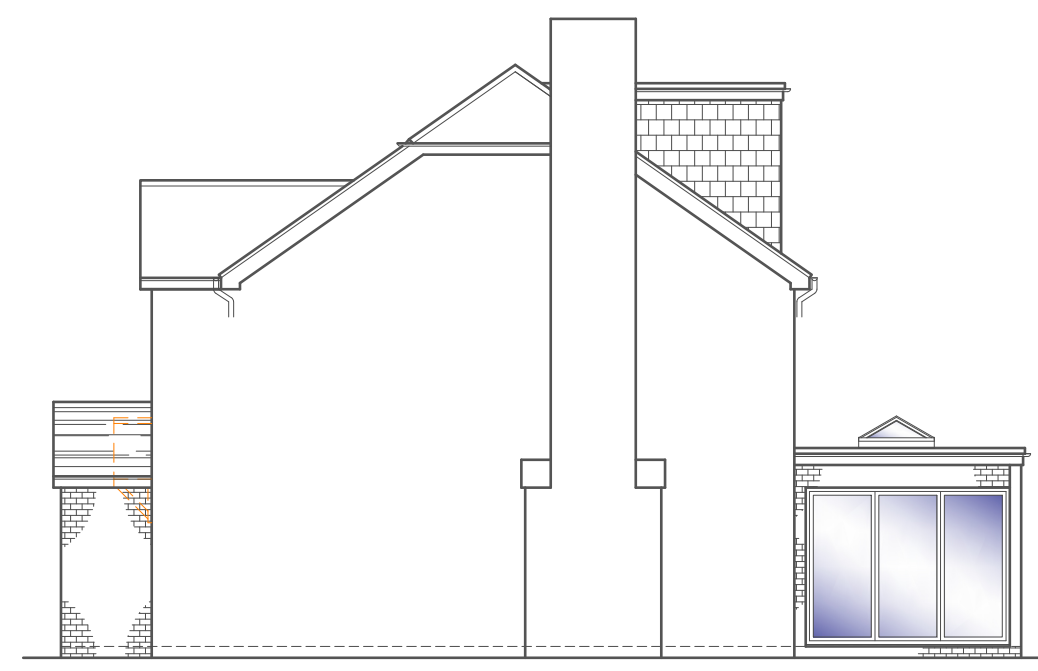


SIDE ELEVATION

Scale 1:100




REAR ELEVATION

Scale 1:100

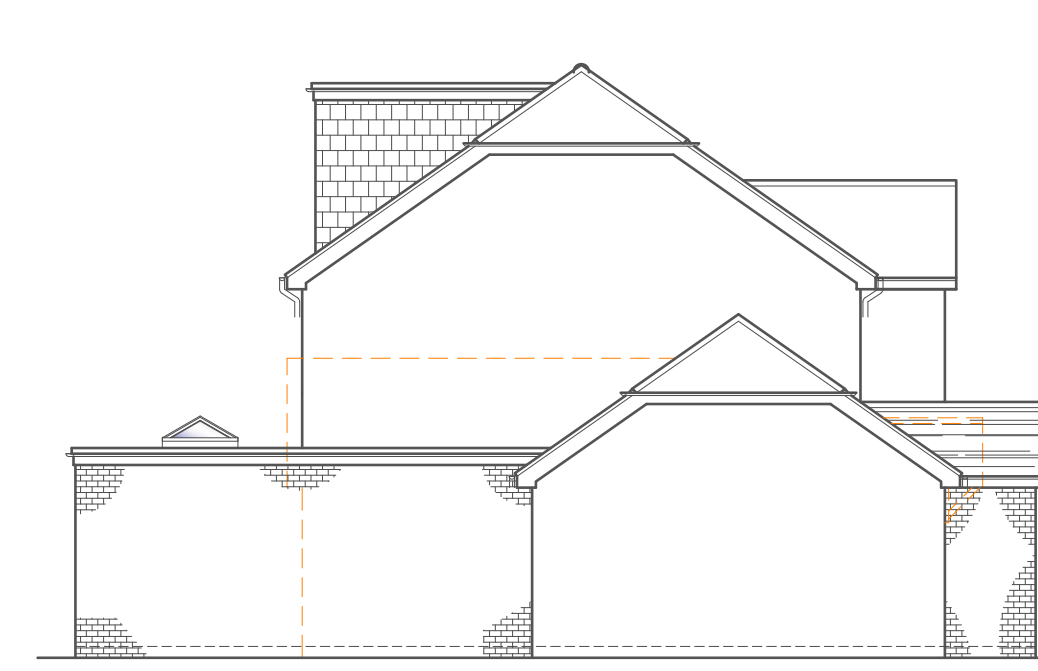


SIDE ELEVATION

Scale 1:100

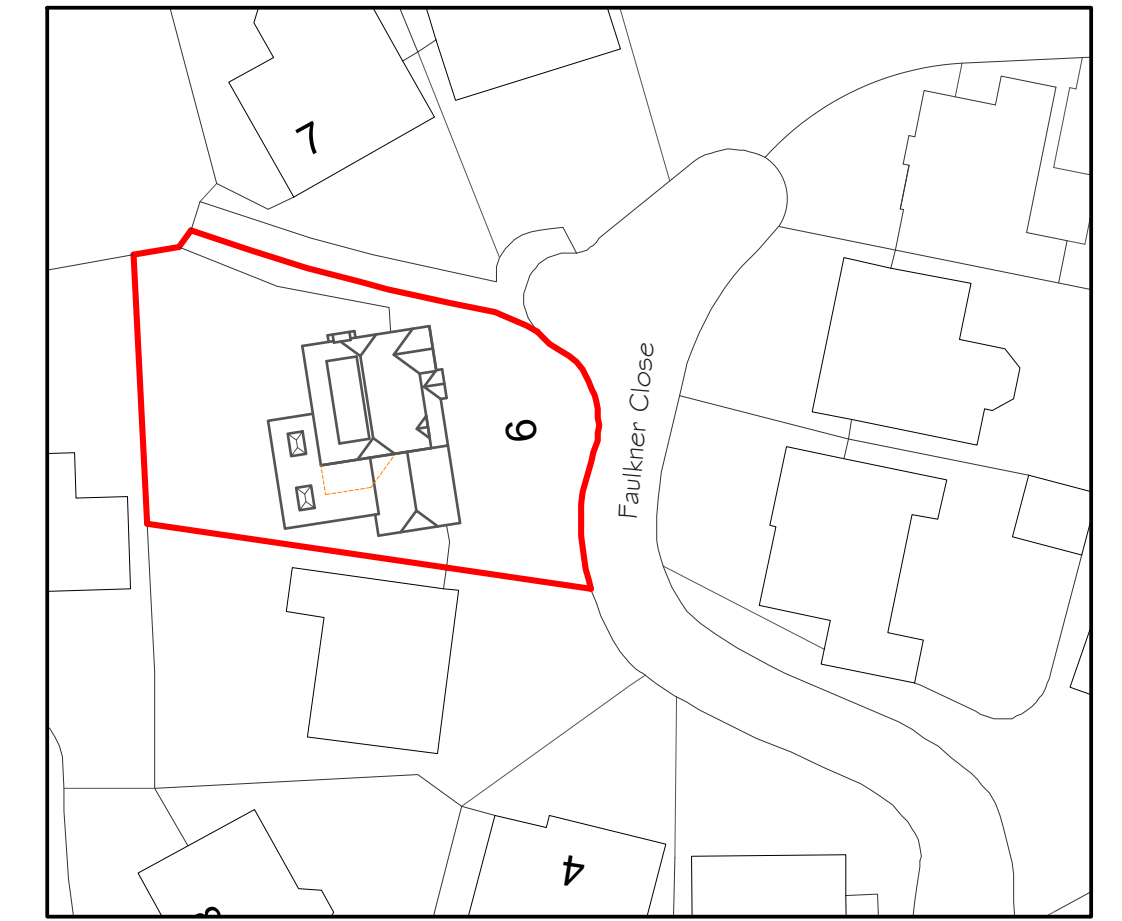


BLOCK PLAN

Scale 1:500

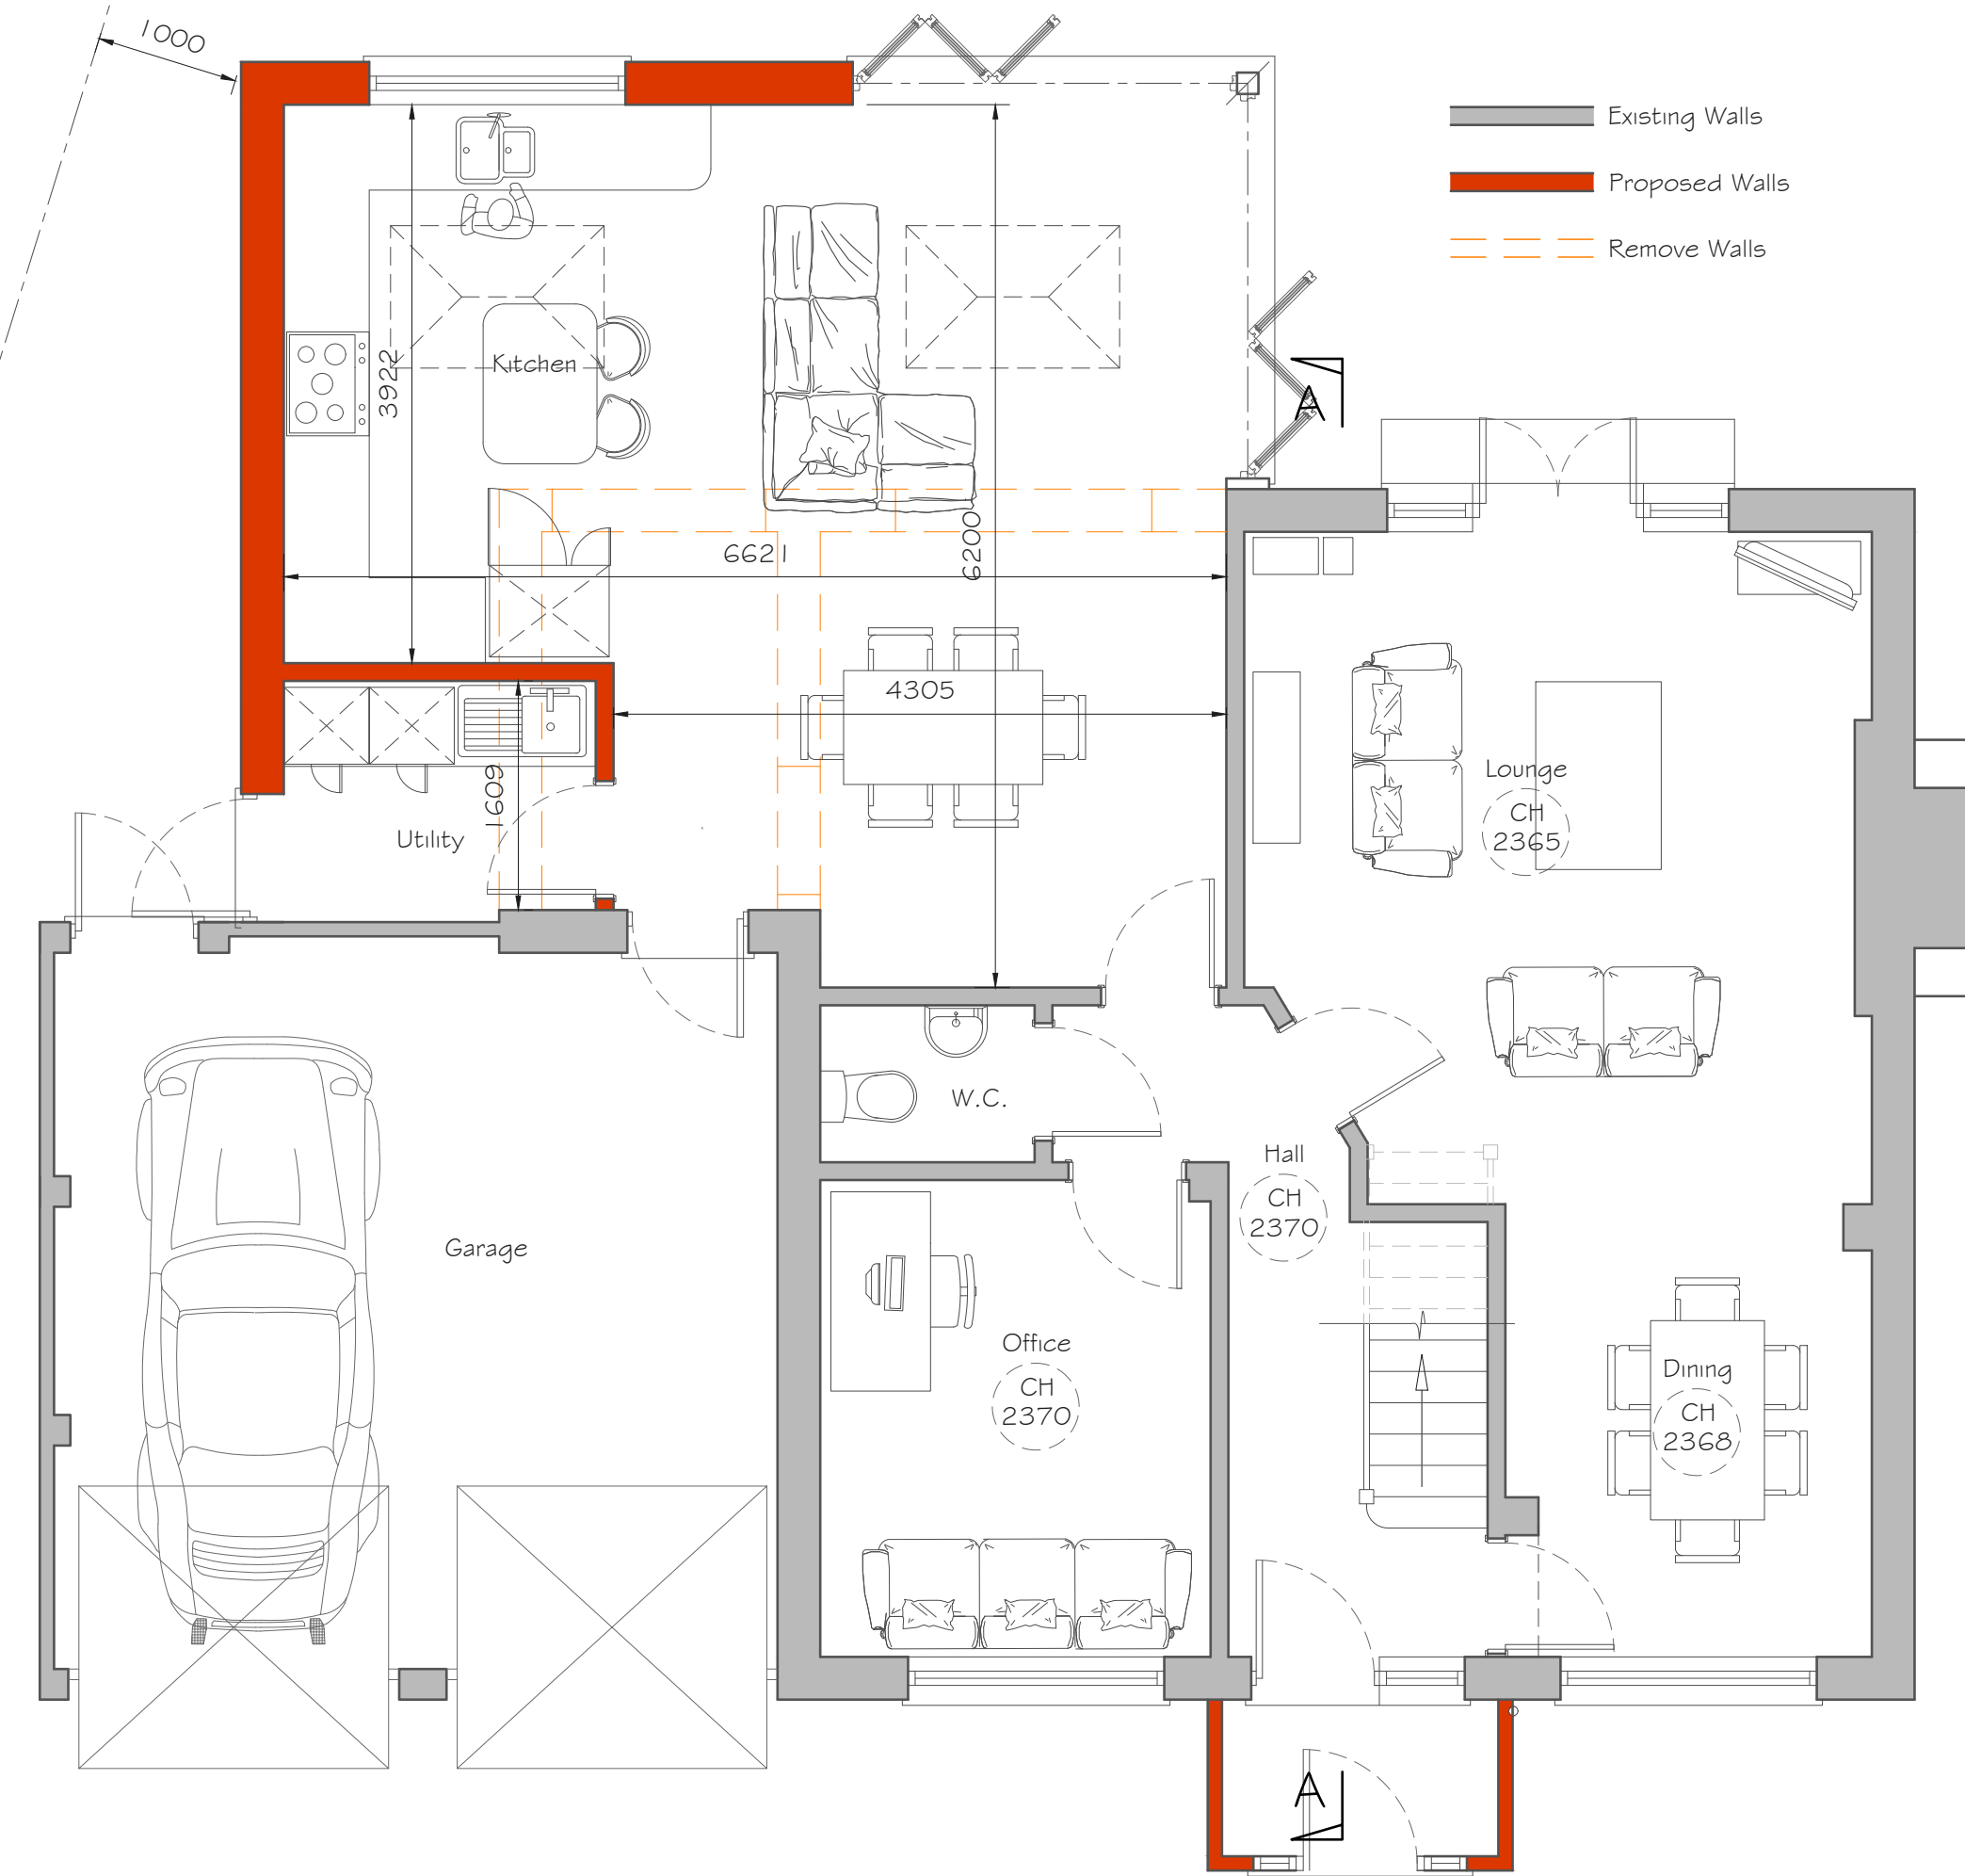


GROUND FLOOR PLAN

Scale 1:50

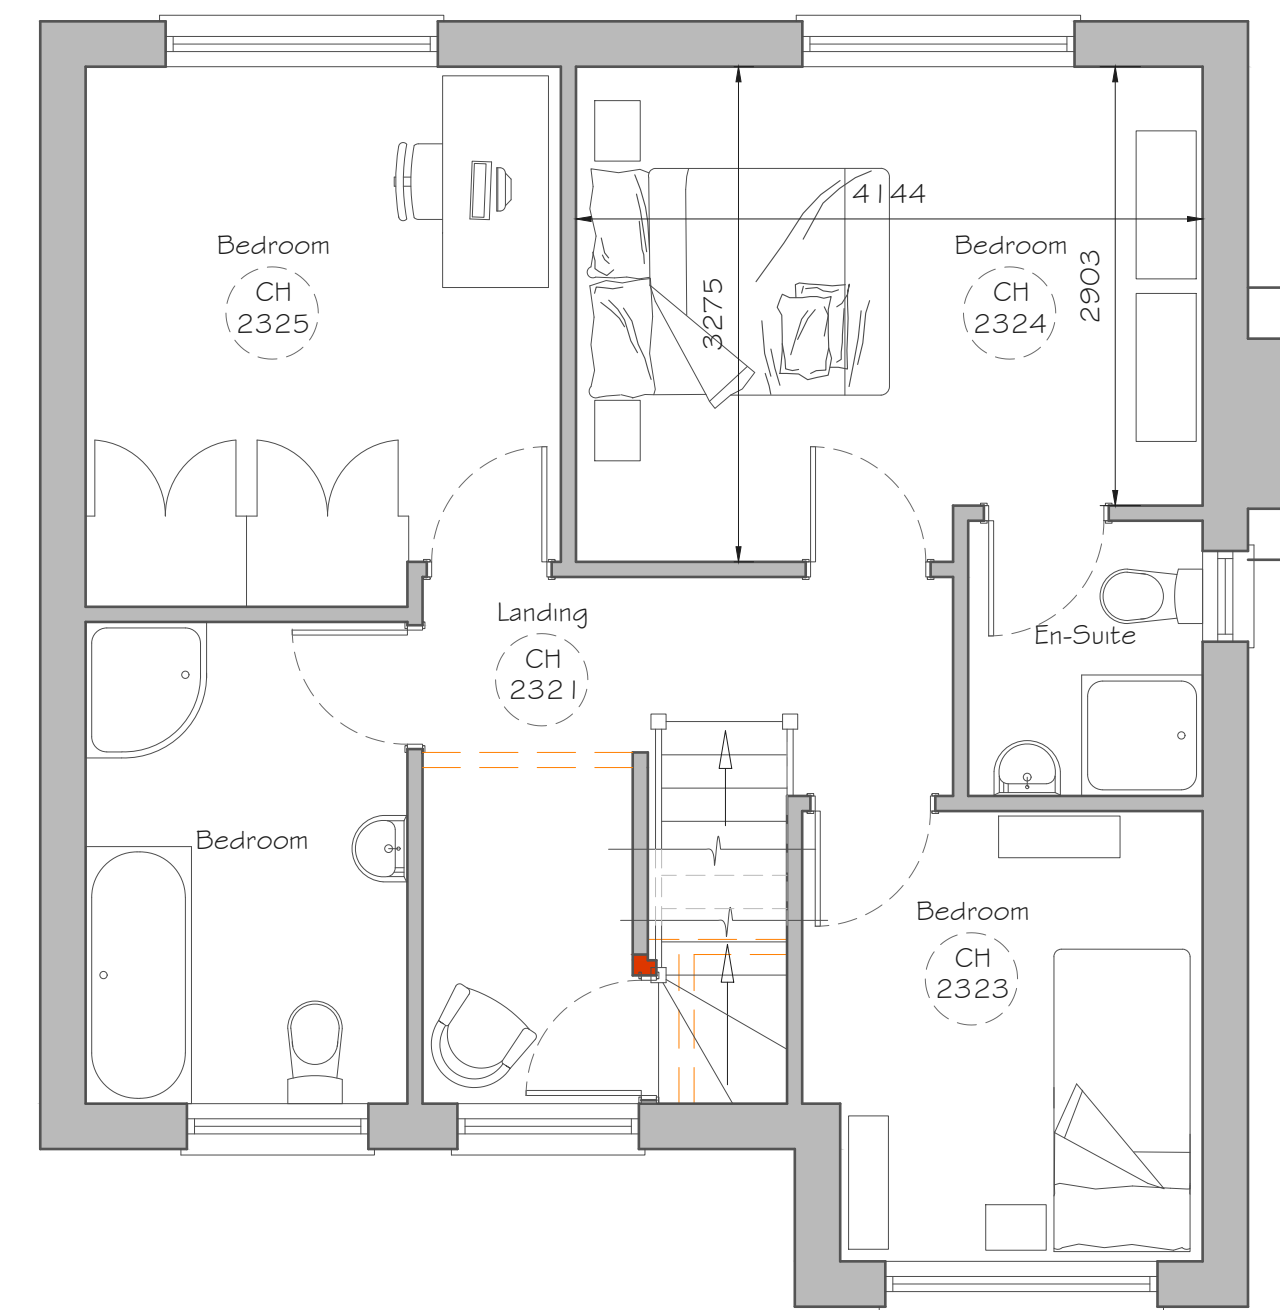


FIRST FLOOR PLAN

Scale 1:50

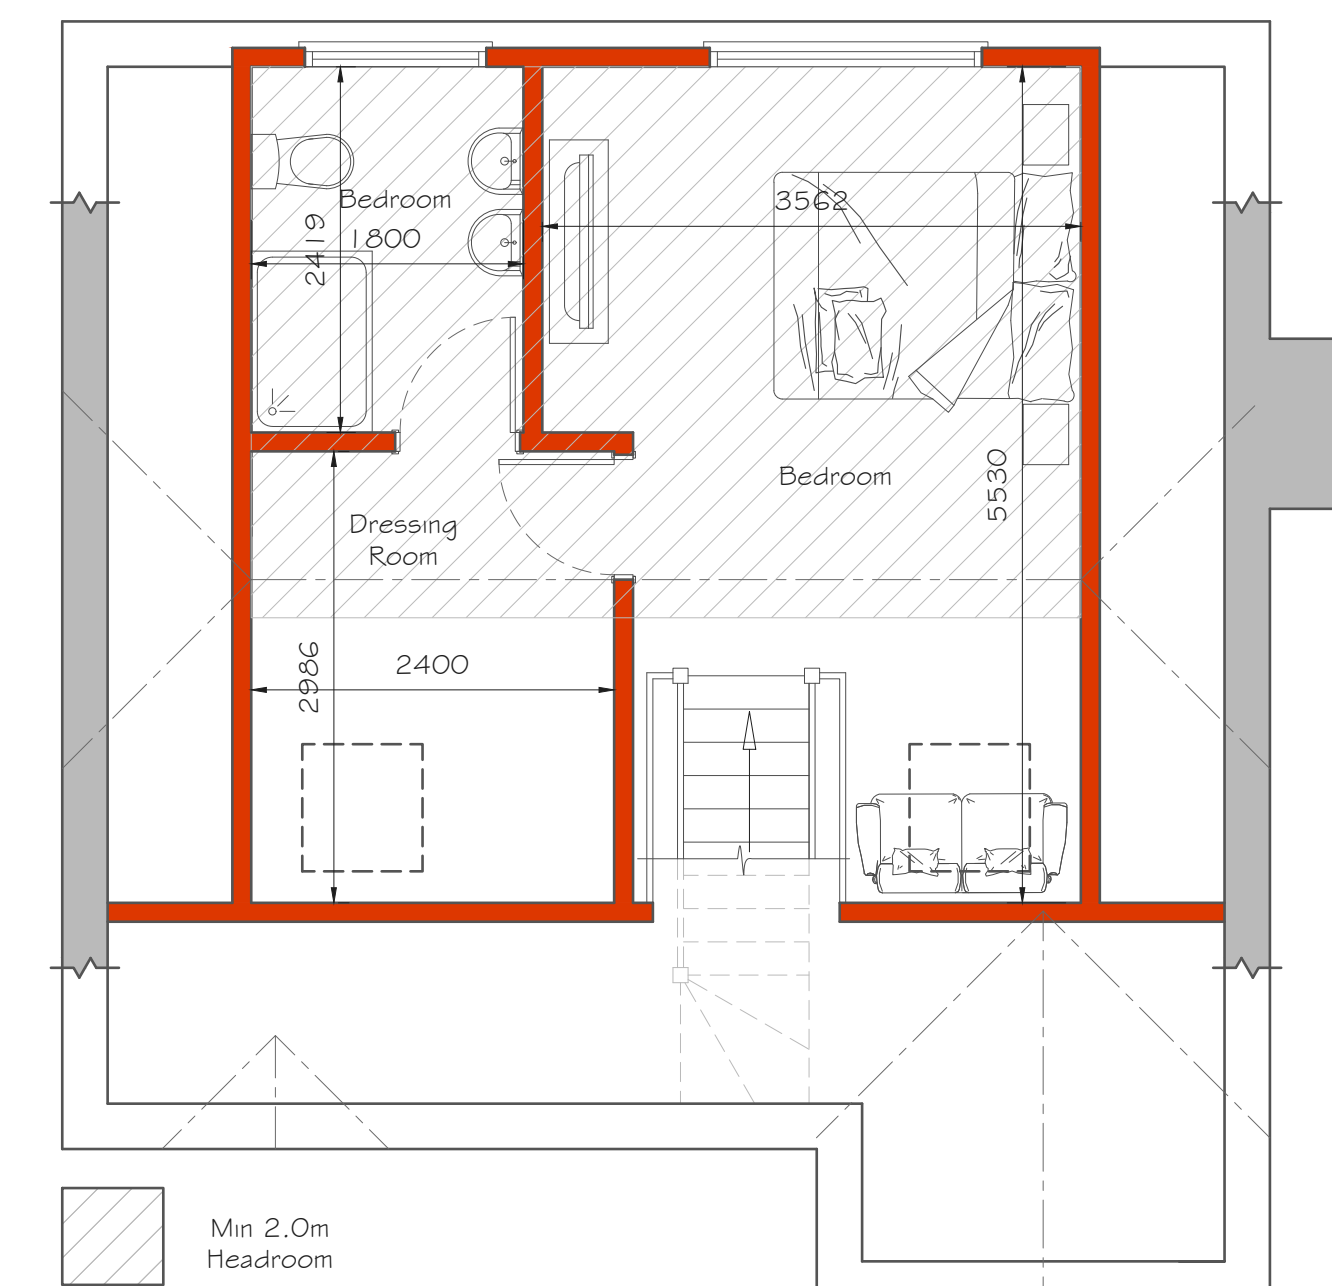


SECOND FLOOR PLAN

Scale 1:50

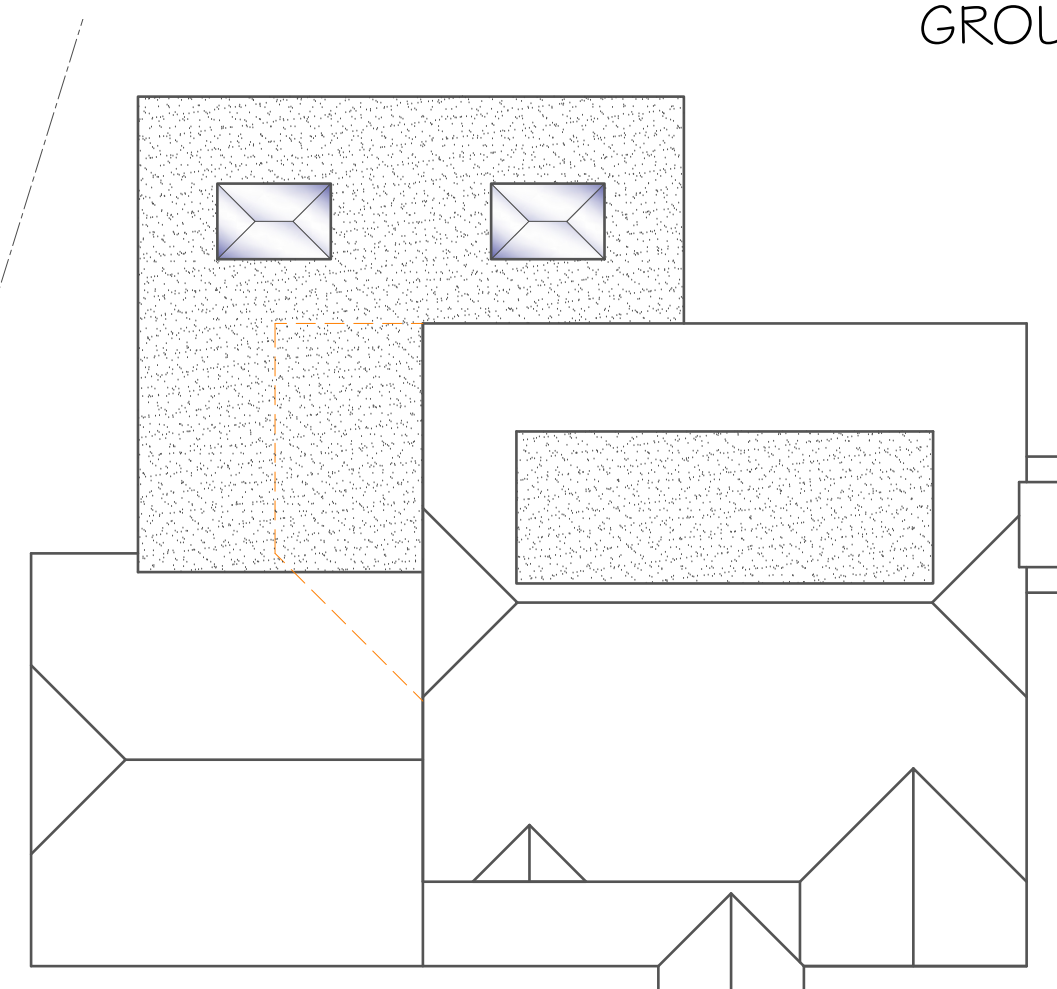


ROOF PLAN

Scale 1:100

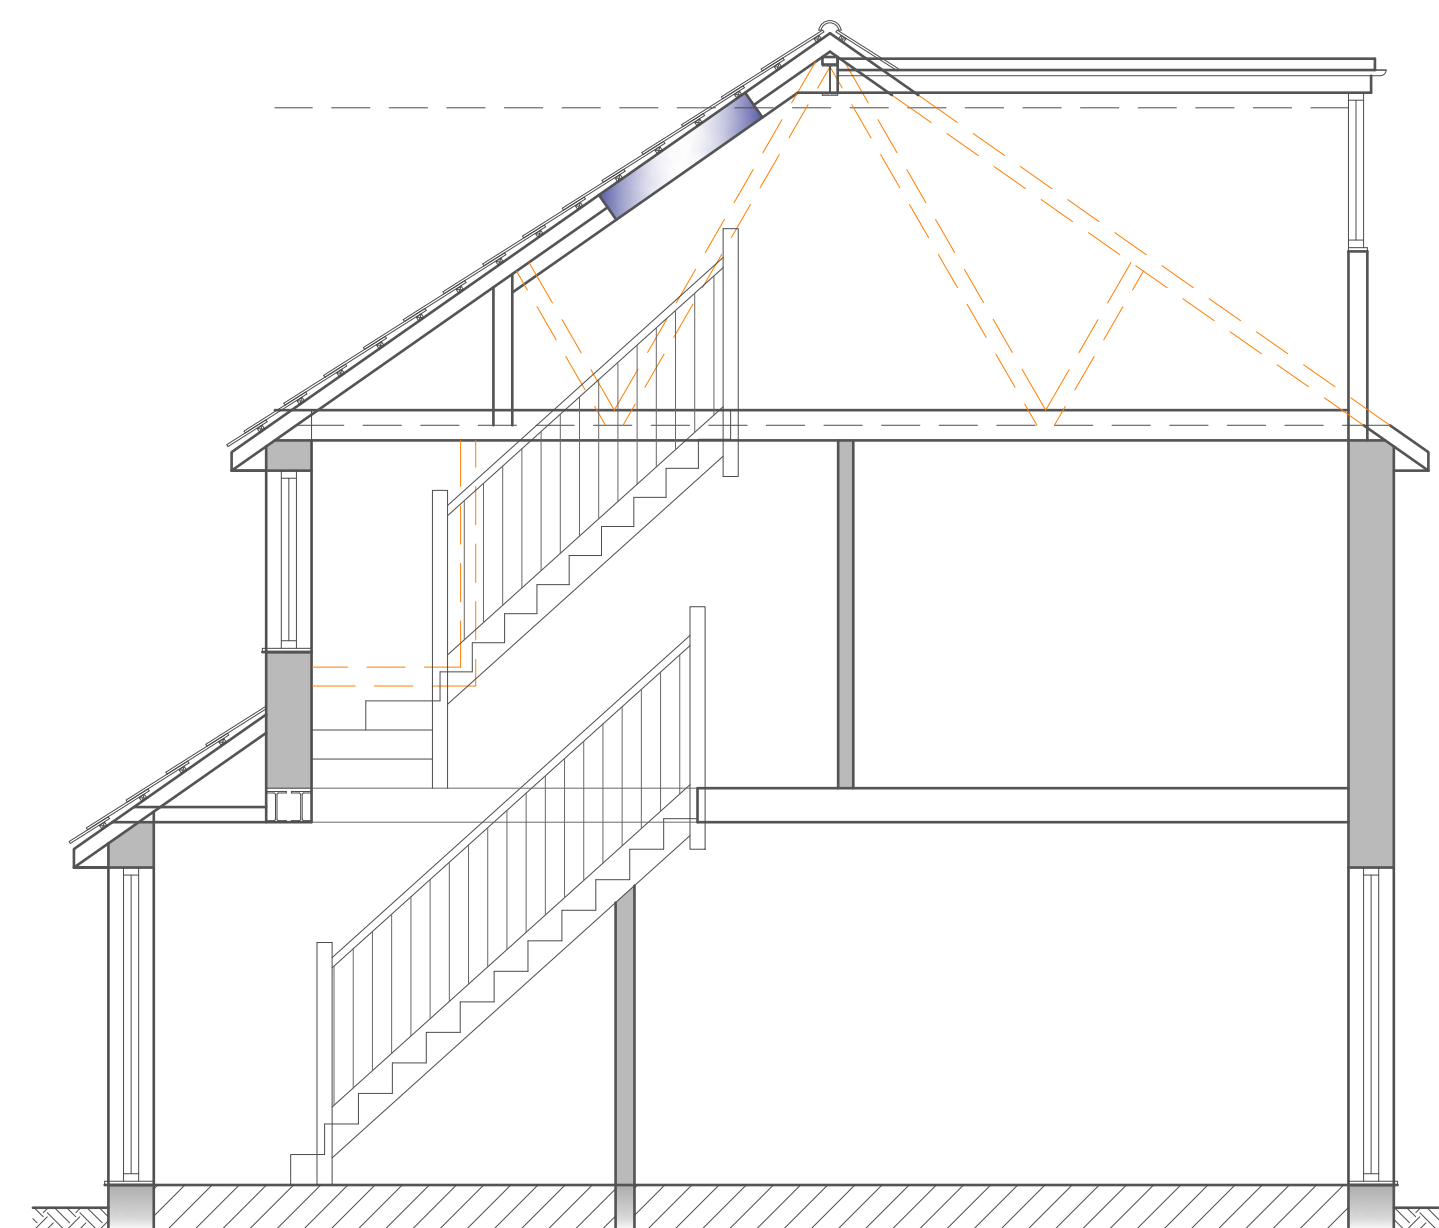

SECTION A-A

Scale 1:50

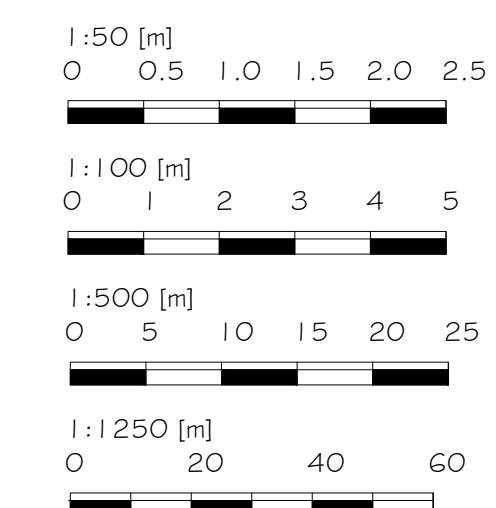

Alex Dawson
www.addraughting.co.uk
alex@addraughting.co.uk
01572 511412
07791 341698

59 Barrow Close
Marlborough
Wiltshire
SN8 2BE



AD DRAUGHTING
ARCHITECTURAL SERVICES

Client

MR & MRS MARTIN

Job Title

EXTENSION AT:
6 FAULKNER CLOSE,
COLLEGE FIELDS,
MARLBOROUGH,
WILTSHIRE,
SN8 1UG.

Drawing Title

PROPOSED ELEVATIONS AND PLANS

Scale

AS SHOWN

Date

18/02/2026

Drawn

AD

Drawing No.

1564-02

Rev

E