




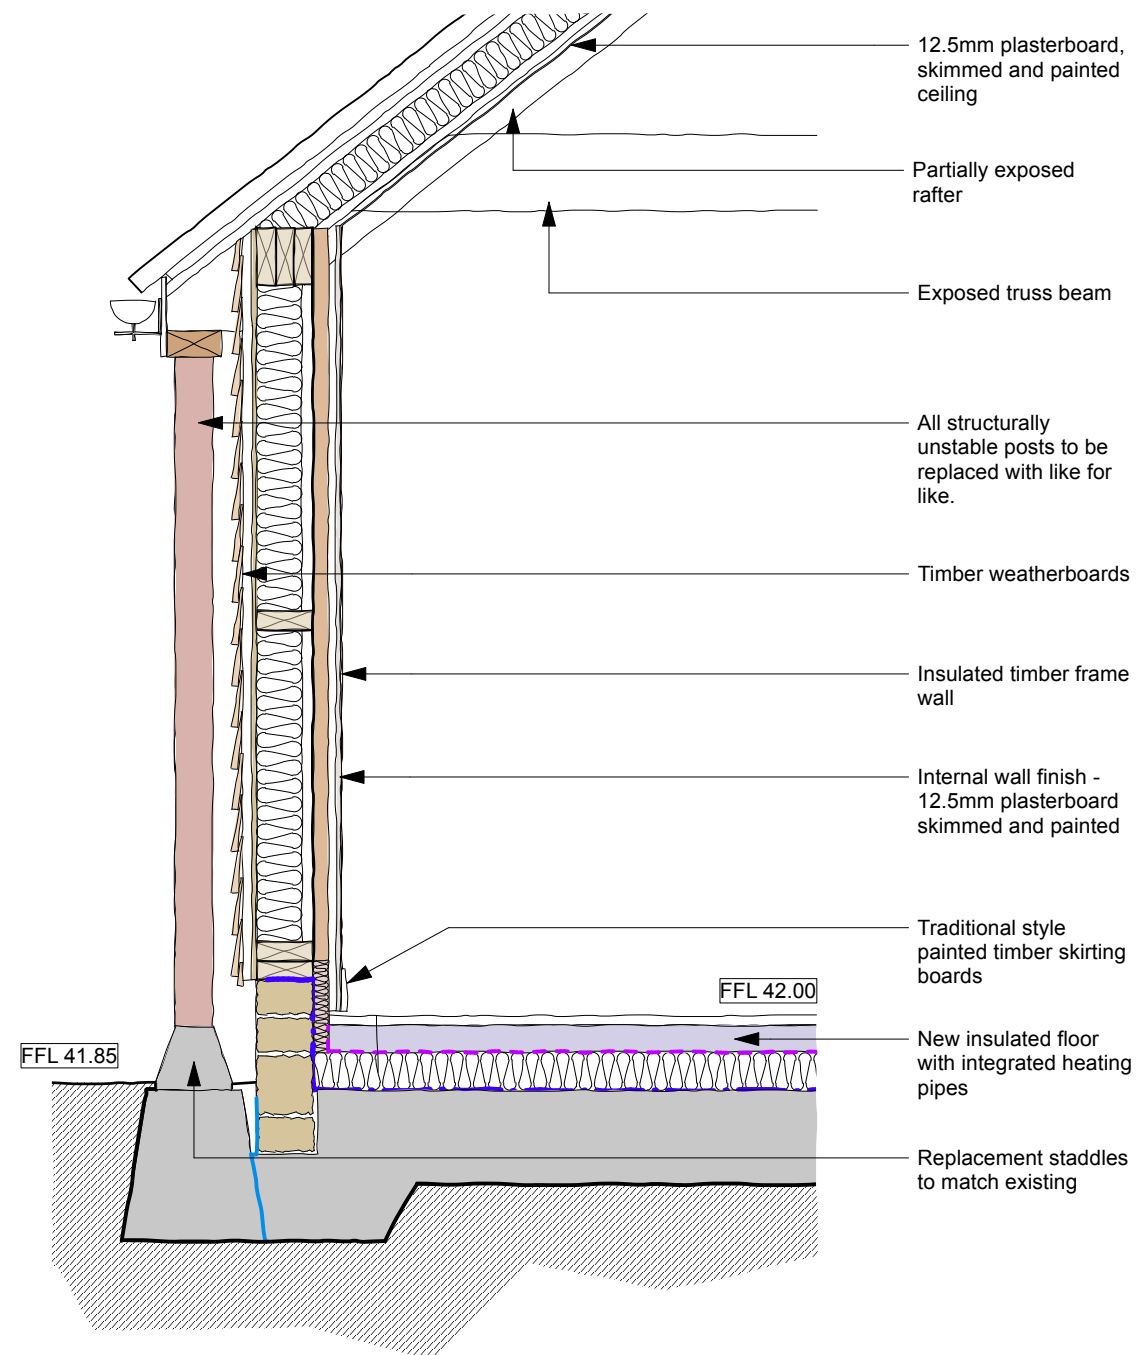

01 Section A - Proposed timber wall to South Elevation

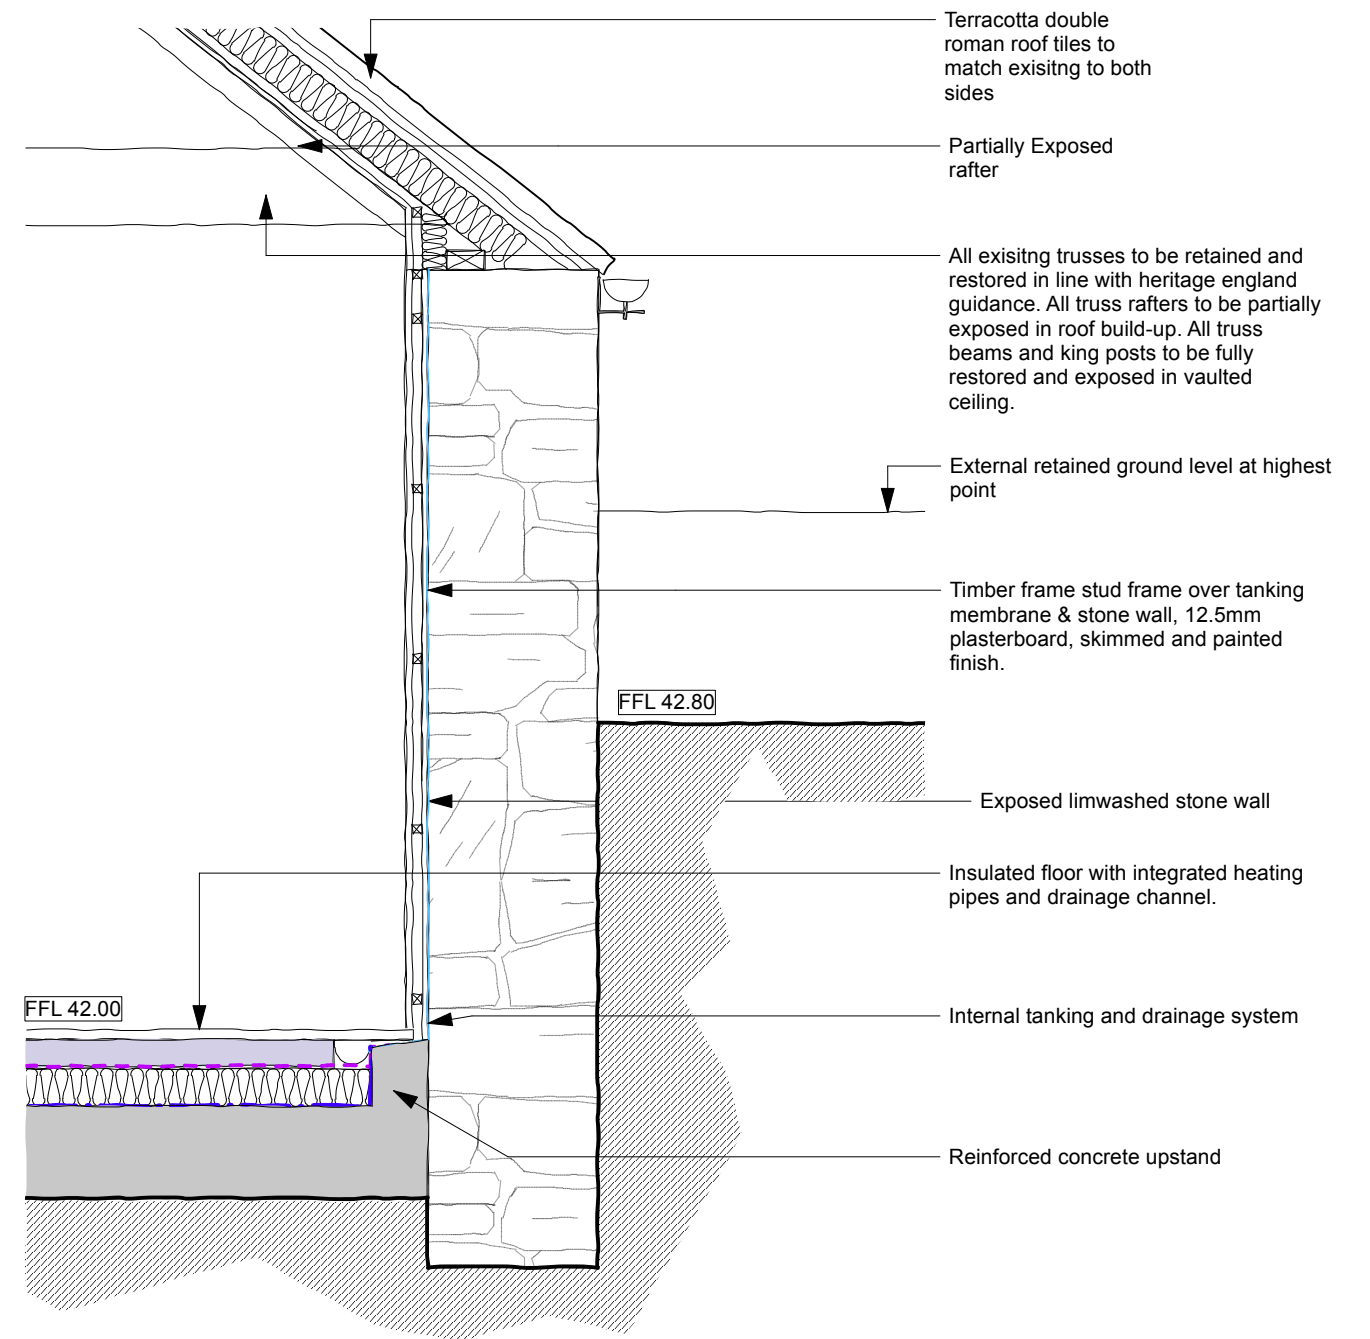

02 Section A - Proposed internal tanking to rear stone wall

 

PLANNING

No.	Date	Dr/Ch	Revision Notes

Project Title
Reybridge Farm Stables

Project Client
Mr & Mrs Doel

Suitability
Code - Description

Sheet Scale: 1:20 @ A3

Date: 21/03/2024

Drawn By: LW

Reviewed By: PR

Copyright. Check all dimensions on site. .
This drawing is only to be used on the site for which designed.

Sheet No.
Project ID - Originator - Volume - Level - Type - Role - Number
2047-CMS-XX-00-DR-A-PL22

Sheet Title
Proposed Wall Details

26 Martingate, Corsham, Wiltshire, SN13 0HL, Web: www.cms-group.co, Tel: 01249 701333

Rev
A

