



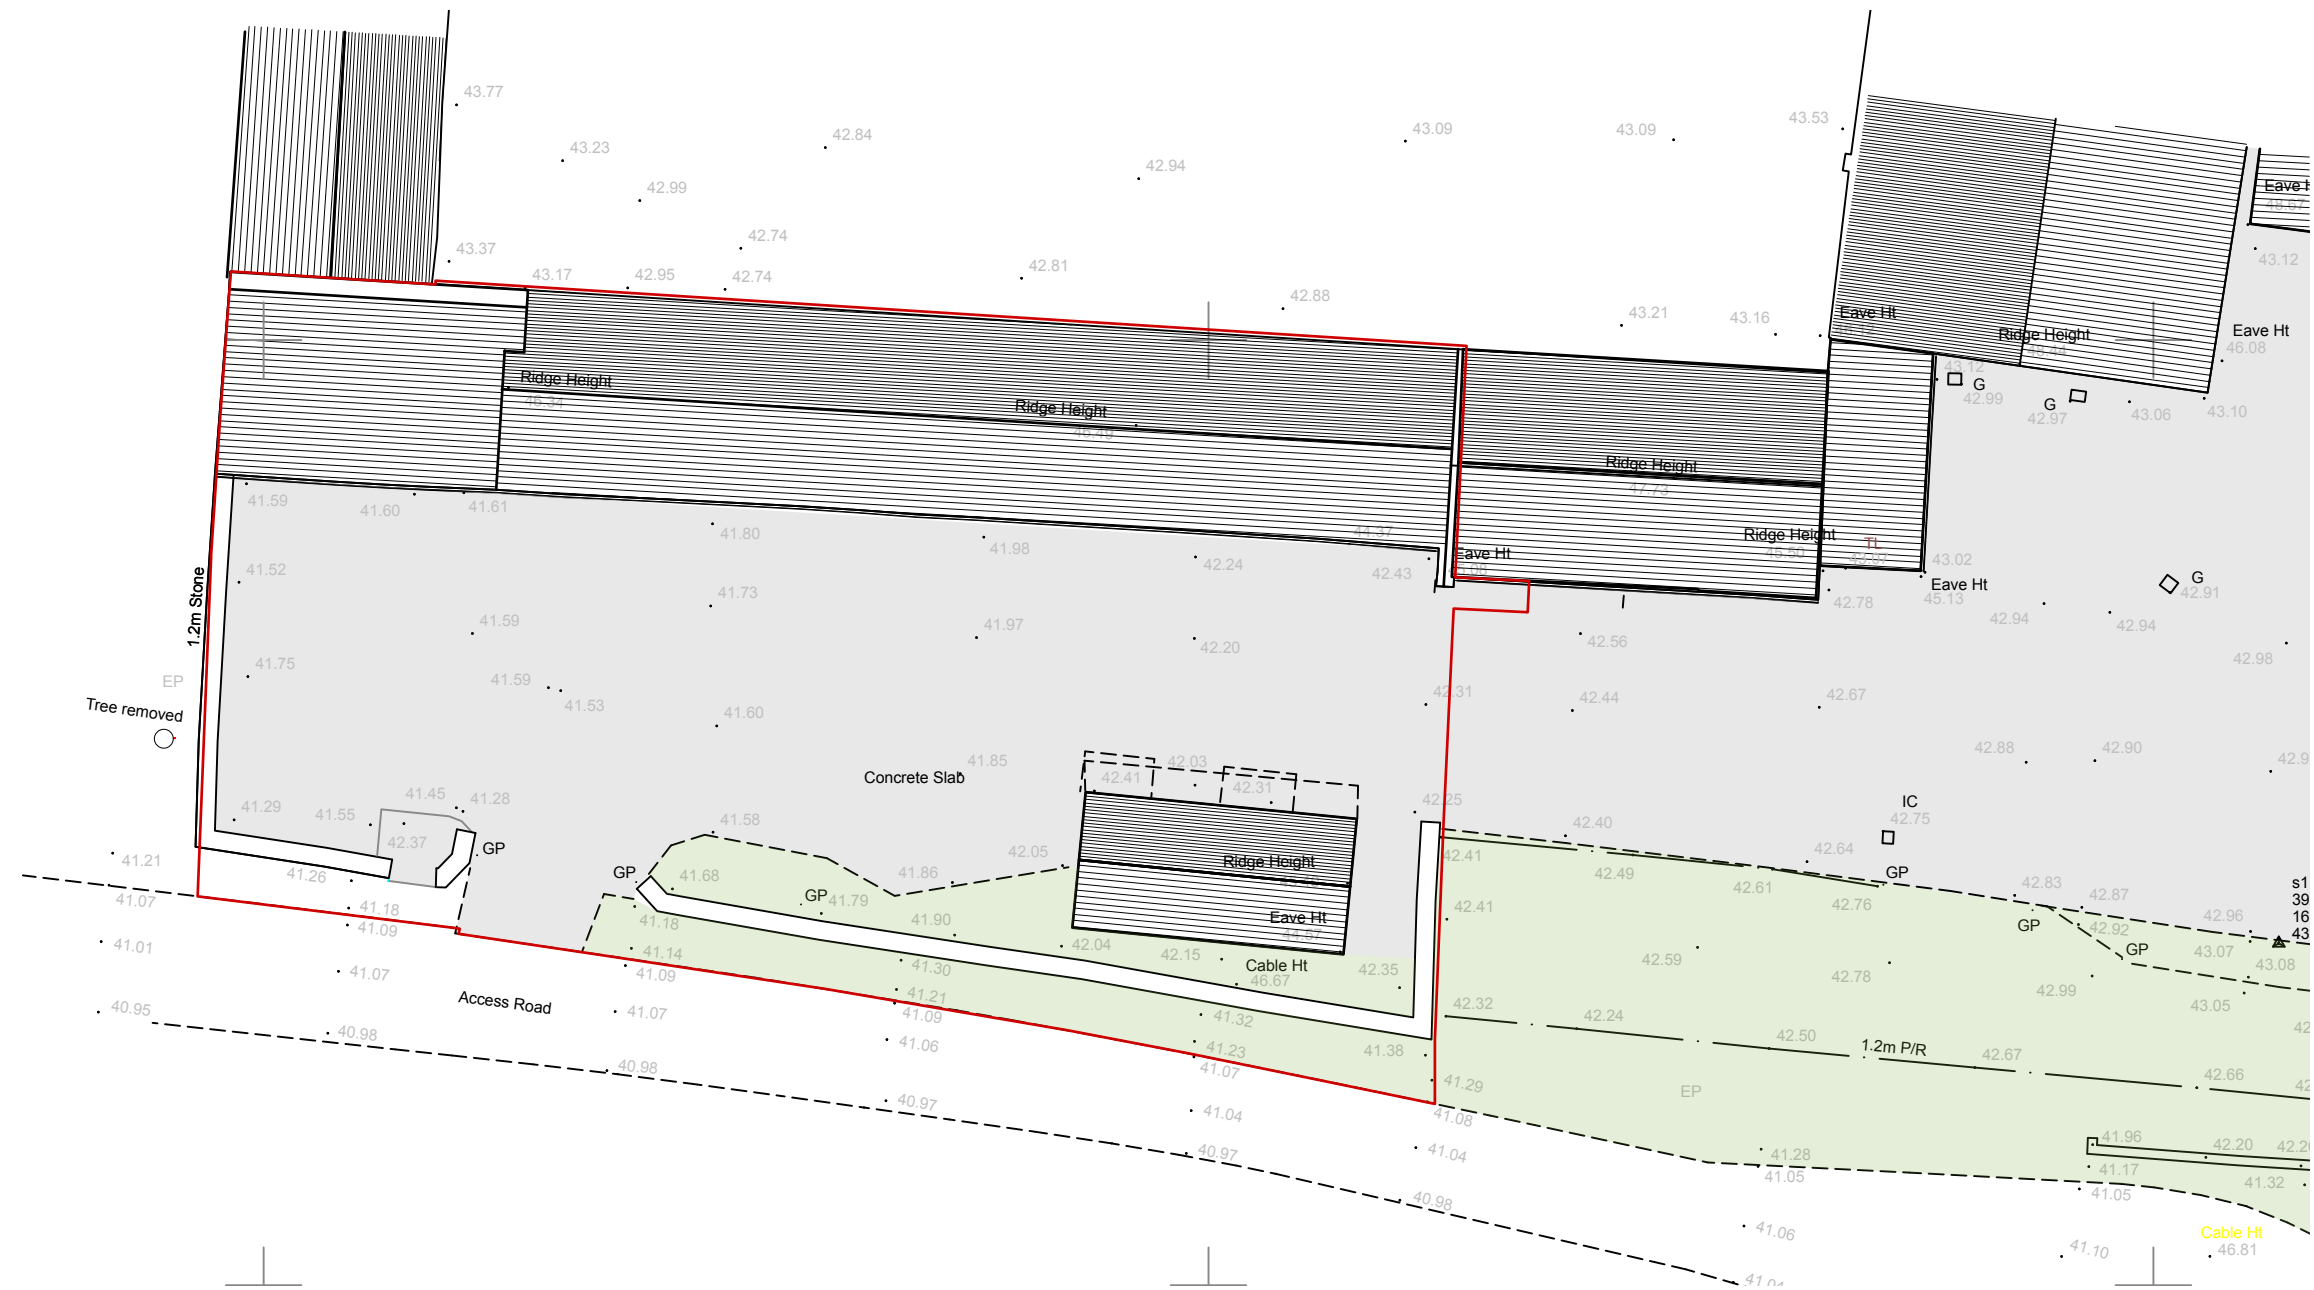

KEY

Proposed development boundary

 

No.	Date	Dr/Ch	Revision Notes	Project Title Reybridge Farm Stables Project Client Mr & Mrs Doel Suitability Code - Description .	Sheet Scale: 1:200 @ A3 Date: 25/02/2026 Drawn By: LW Reviewed By: HG Copyright. Check all dimensions on site. . This drawing is only to be used on the site for which designed.	Sheet No. Project ID - Originator - Volume - Level - Type - Role - Number 2047-CMS-XX-00-DR-A-PL02 Sheet Title Existing Site Plan 26 Martingate, Corsham, Wiltshire, SN13 0HL, Web: www.cms-group.co, Tel: 01249 701333	Rev A	PLANNING CMS Architects
-----	------	-------	----------------	--	--	---	---------------------------------------	--