

KEY

Existing wall retained 

Proposed new wall 



Proposed demolition 

Gross Internal Area (GIA)

Existing GIA = 170sqm (includes adjacent timber stable to be demolished 20sqm)

Proposed GIA = 137.6 sqm

This is a 19% decrease to the existing GIA

 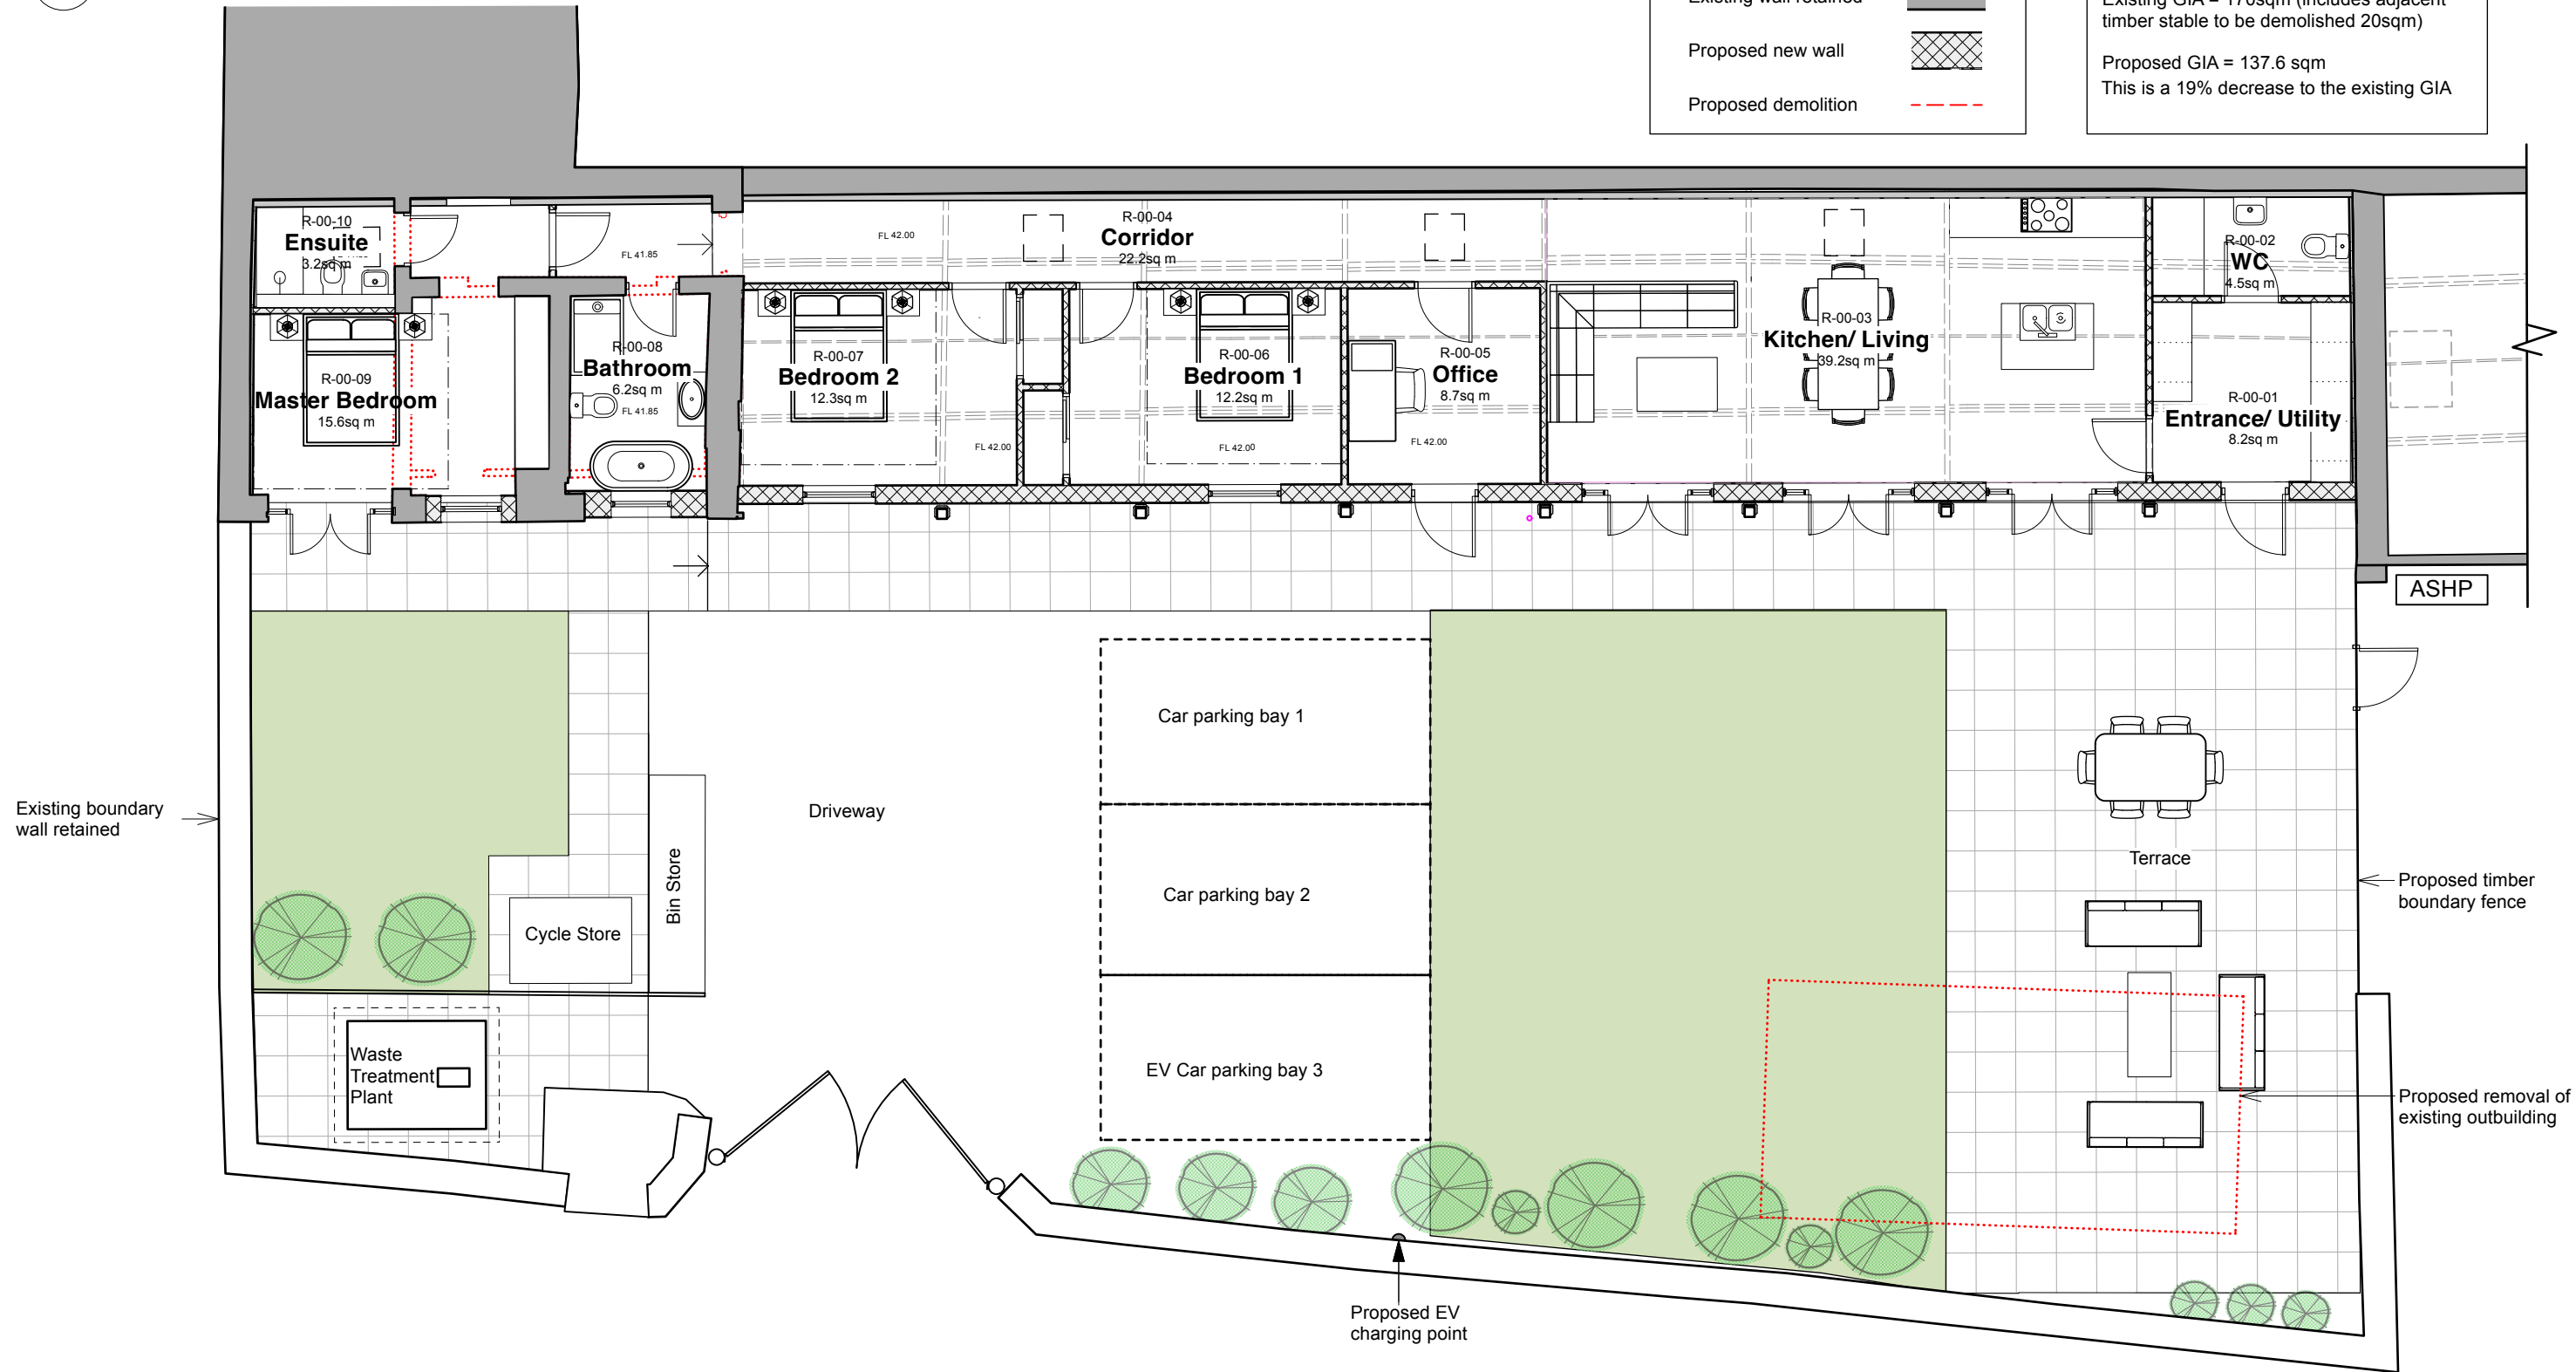

PLANNING

No.	Date	Dr/Ch	Revision Notes	Project Title Reybridge Farm Stables Project Client Mr & Mrs Doel Suitability Code - Description .	Sheet Scale: 1:100 @ A3 Date: 29/01/2025 Drawn By: HG Reviewed By: HH Copyright. Check all dimensions on site. Do not scale this drawing. This drawing is only to be used on the site for which designed.	Sheet No. Project ID - Originator - Volume - Level - Type - Role - Number 2047-CMS-XX-00-DR-A-PL11 Sheet Title Proposed Ground Floor Plan 26 Martingate, Corsham, Wiltshire, SN13 0HL, Web: www.cms-group.co, Tel: 01249 701333	Rev D CMS Architects
-----	------	-------	----------------	--	---	---	--