


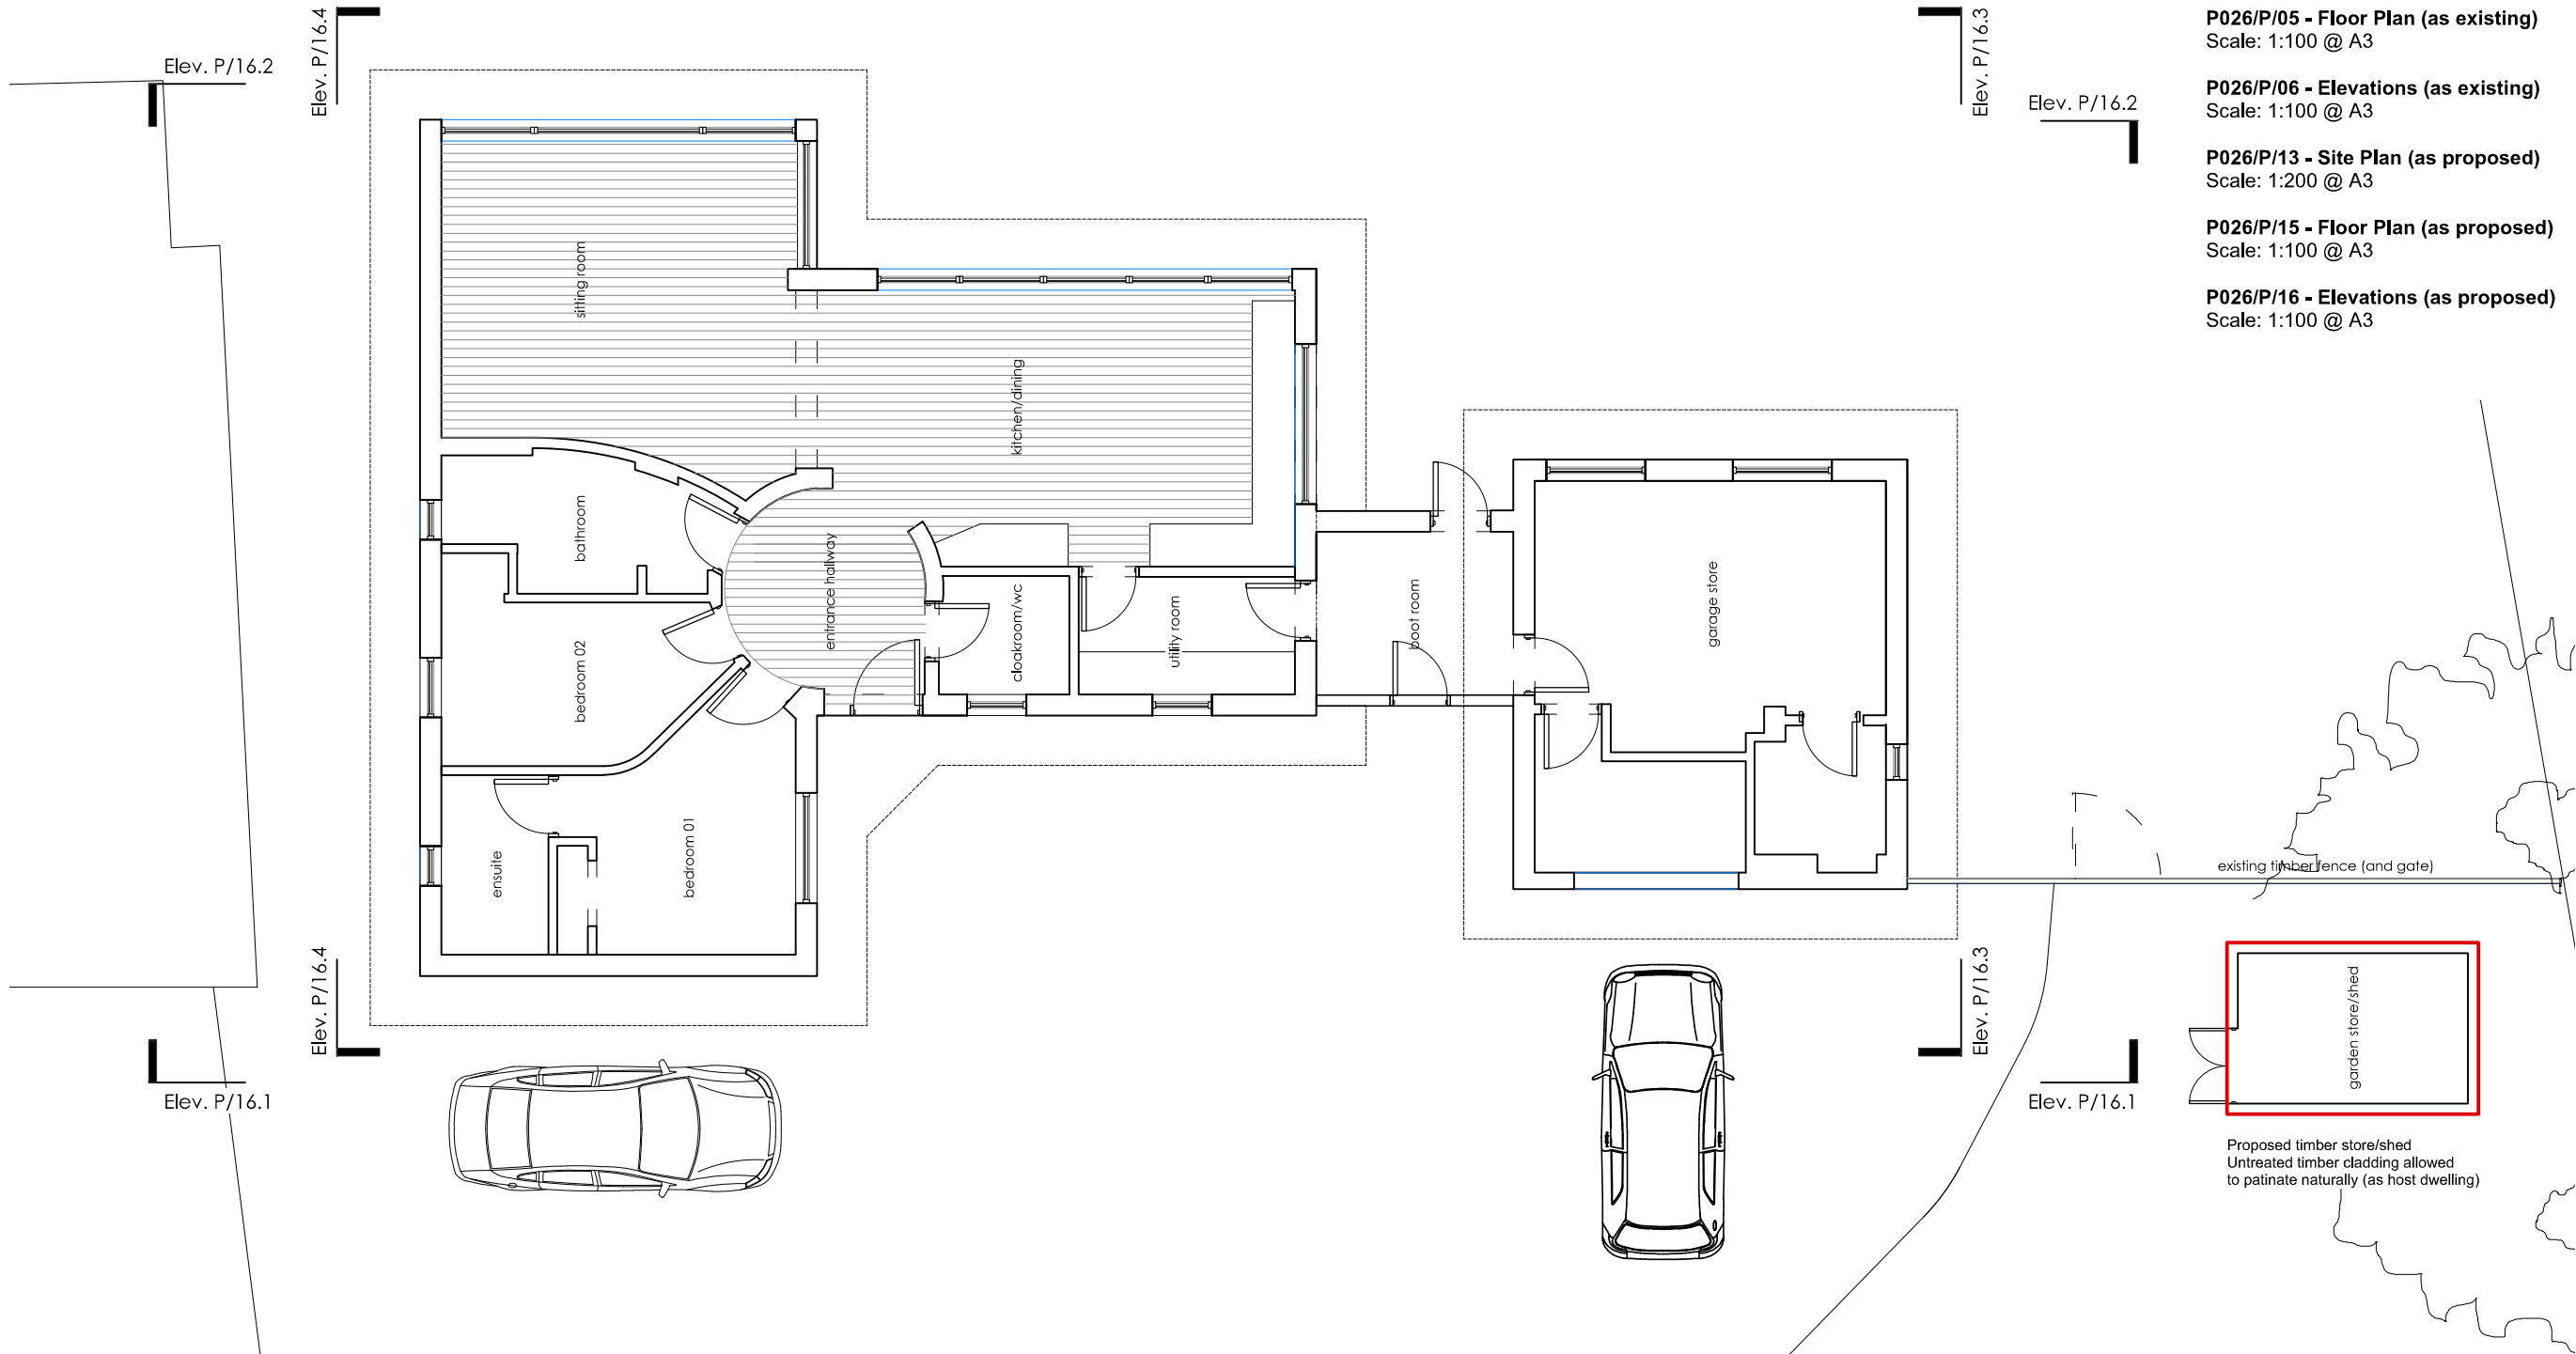

- Reference Drawings:
- P026/P/03 - Site Plan (as existing)**
Scale: 1:200 @ A3
 - P026/P/05 - Floor Plan (as existing)**
Scale: 1:100 @ A3
 - P026/P/06 - Elevations (as existing)**
Scale: 1:100 @ A3
 - P026/P/13 - Site Plan (as proposed)**
Scale: 1:200 @ A3
 - P026/P/15 - Floor Plan (as proposed)**
Scale: 1:100 @ A3
 - P026/P/16 - Elevations (as proposed)**
Scale: 1:100 @ A3

AMENDMENT:				DATE
Status	PLANNING			
Job no / drawing no	Job title			
026 P 015	Mallard, Hoopers Pool			
Drawing title				
Ground Floor Plan/Layout (as proposed)				
Date	Sheet	Scale	Drawn by	Checked by
19/05/26	A3	1:100	NB	
All dimensions to be checked on site, Print Drawing in colour, Refer to CDM Sheet				