



Painted timber panelled side hung doors with ppc stainless steel bolt lock and padlock

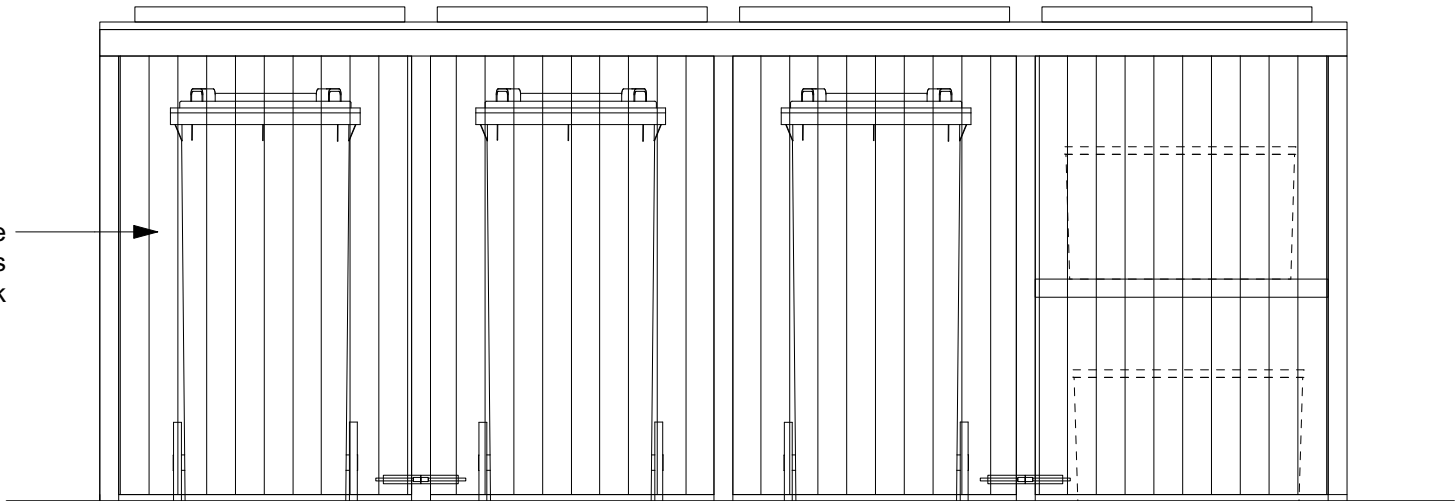


North Elevation (Front)

permeable compacted gravel to perimeter

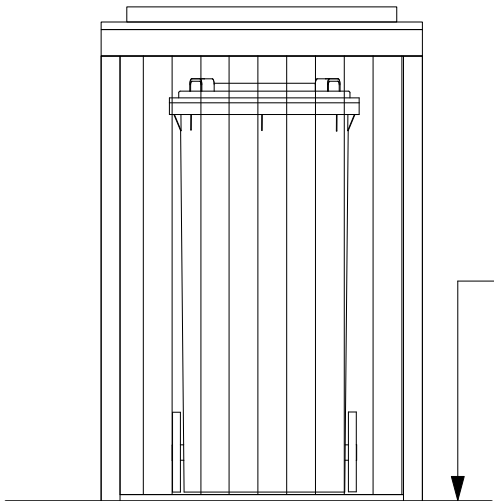


East & West Elevations

Painted timber panelled side and rear walls

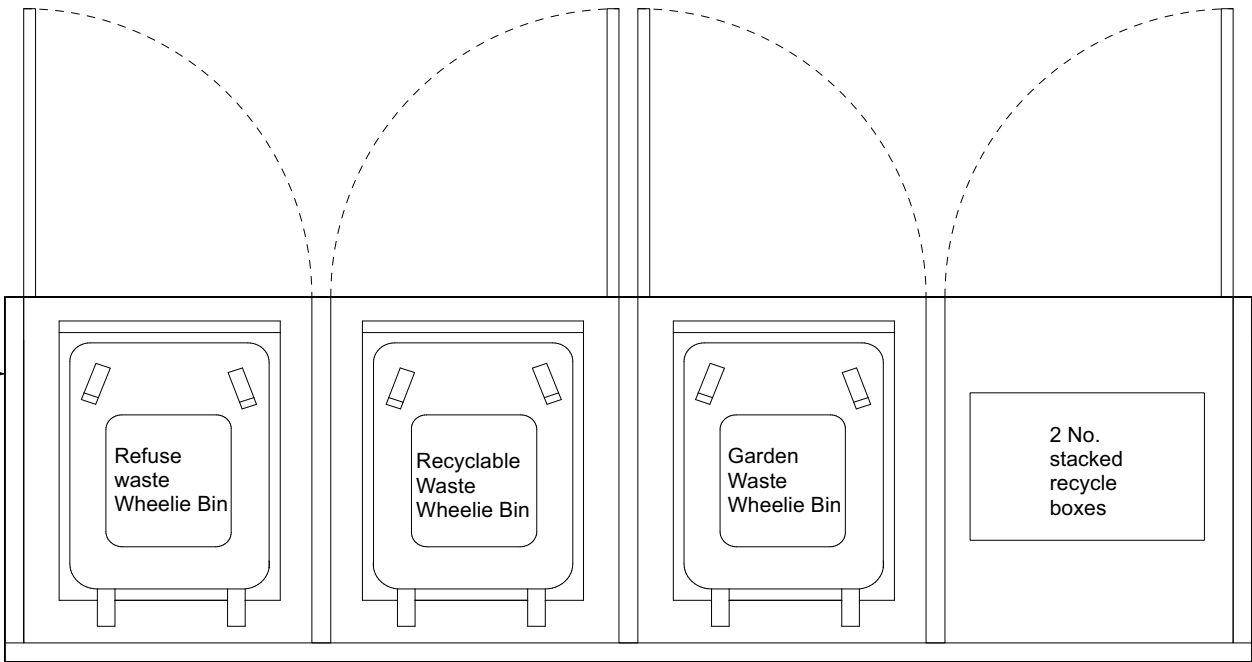

Floor Plan


shallow concrete hardstand

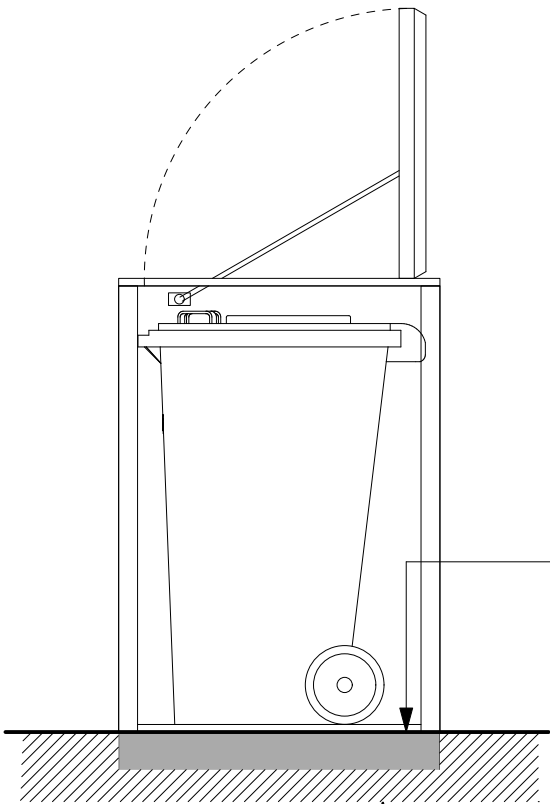


Section

Compacted gravel

4no. Painted timber panelled lids with manual stay rods

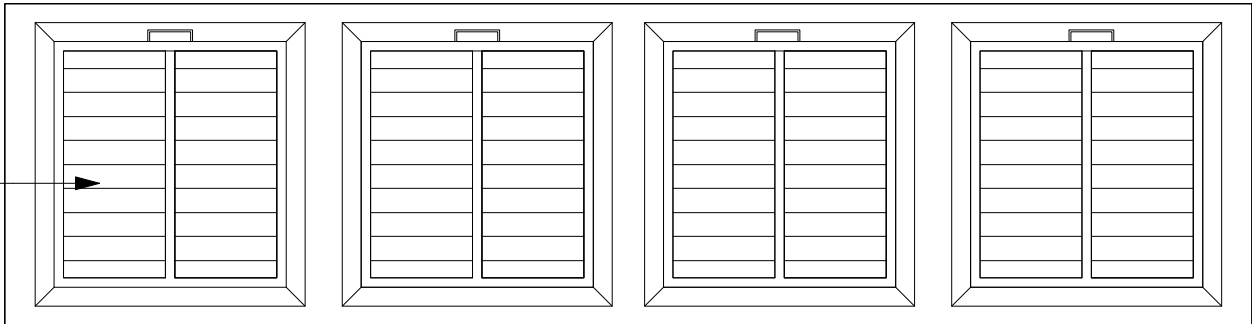

Roof Plan

 

PLANNING

No. Date Dr/Ch Revision Notes

Project Title  
Reybridge Farm Stables  
Project Client  
Mr & Mrs Doel  
Suitability  
Code - Description  
.

Sheet Scale: 1:20 @ A3  
Date: 21/03/2024  
Drawn By: LW  
Reviewed By: HG

Copyright. Check all dimensions on site. .  
This drawing is only to be used on the site for which designed.

Sheet No.  
Project ID - Originator - Volume - Level - Type - Role - Number  
2047-CMS-XX-00-DR-A-PL21  
Sheet Title  
Proposed Bin Storage Unit

26 Martingate, Corsham, Wiltshire, SN13 0HL, Web: www.cms-group.co, Tel: 01249 701333

Rev

CMS  
Architects