


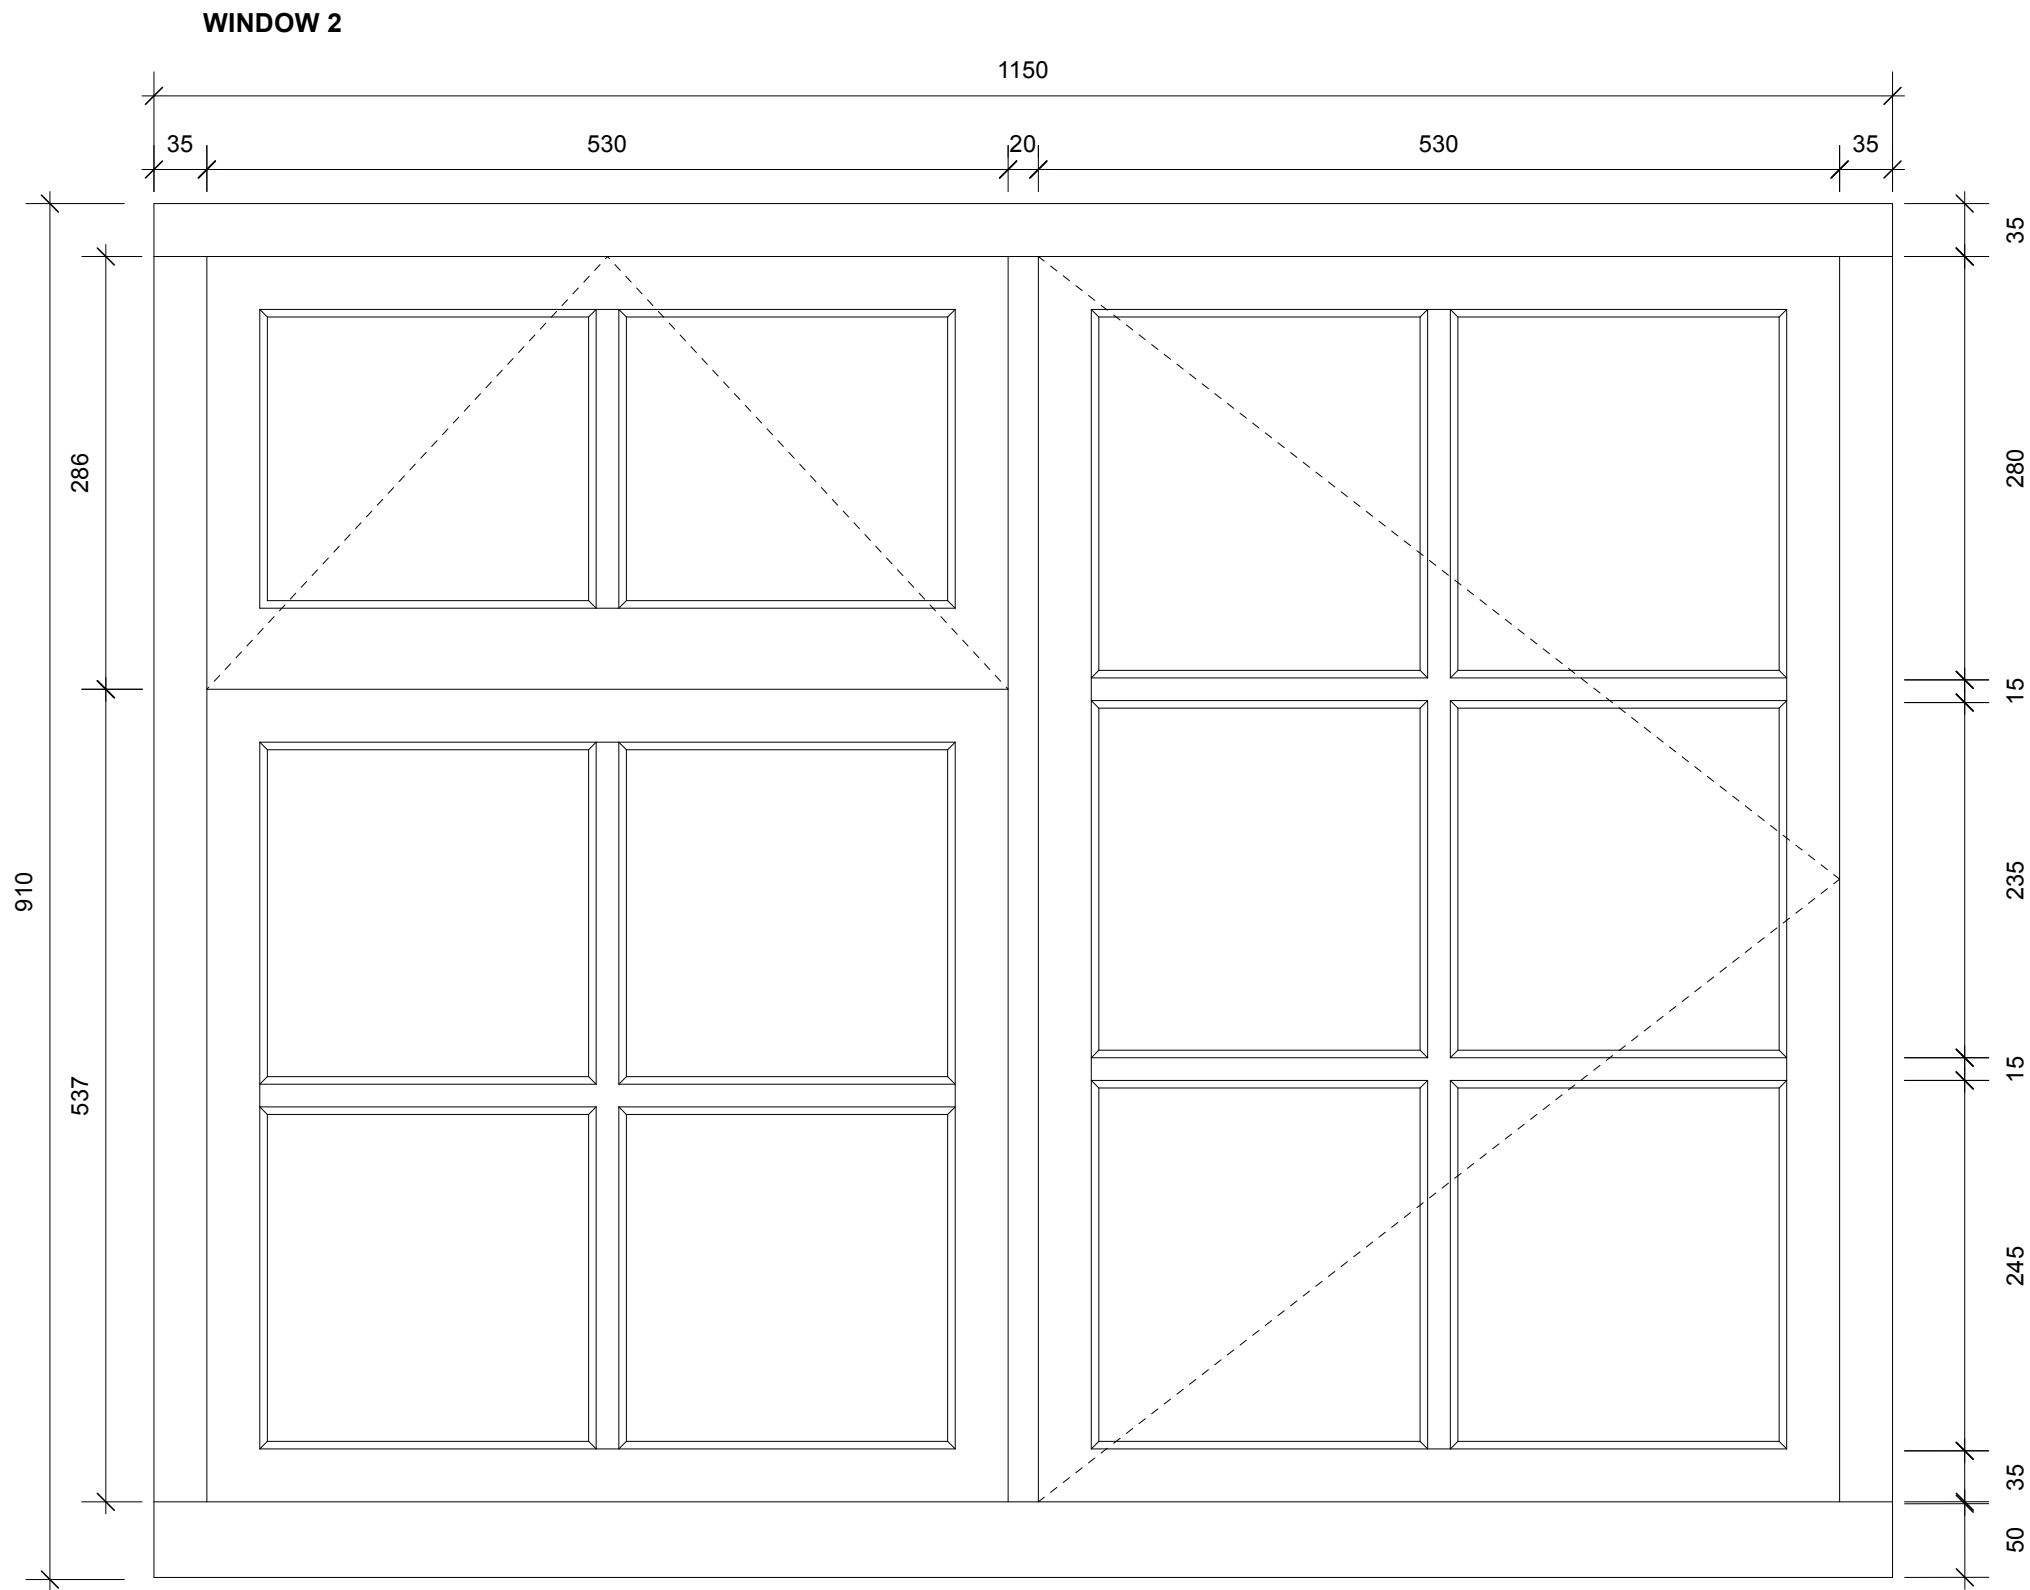

EXISTING / PROPOSED ELEVATION - LIKE-FOR-LIKE REPLACEMENT

EXISTING / DECAYED WINDOW FRAME



It is proposed to replace two decayed windows located on the north and south elevations of the outbuilding.

Both windows are in an extremely poor condition and have deteriorated beyond the point at which repair would be practical or effective.

The replacement of the rotten and decayed window frames is therefore considered the only viable option to safeguard the structural integrity of the building and preserve its relationship with the Listed Building on the site. The proposed replacement windows will be installed on a like-for-like basis, matching the existing windows in all respects. They will be constructed using the same materials and will replicate the existing design, dimensions, profile details, and overall appearance. This approach will ensure that the character and appearance of the outbuilding are preserved, maintaining its historic significance and its setting in relation to the Listed Building while retaining the established aesthetic of the site.

Mrs Bird

Welsteads, Whiteparish

Existing / Proposed Window 2



FORGE

DESIGN STUDIO

www.forge-ds.co.uk

Forge Design Studio
Cowesfield
Whiteparish
Salisbury
SP5 2RB

info@forge-ds.co.uk
studio 01794 885872

Figured dimensions only are to be taken from this drawing. Do not scale from this drawing other than for planning purposes. All dimensions are in millimetres unless otherwise stated. All dimensions and setting out co-ordinates shall be checked on site prior to work commencing. Any discrepancies shall be reported to Forge Design Studio.

Forge Design Studio asserts its rights under the Copyright, Designs and Patents Act 1988, unless otherwise agreed in writing. All rights reserved.

Status: For Planning

Drawn by: LM Date: June 2026

Checked by: MH Date: June 2026

Scale: 1:5 @ A3

Project no: 202606

Drawing no: PL006

Revision: