


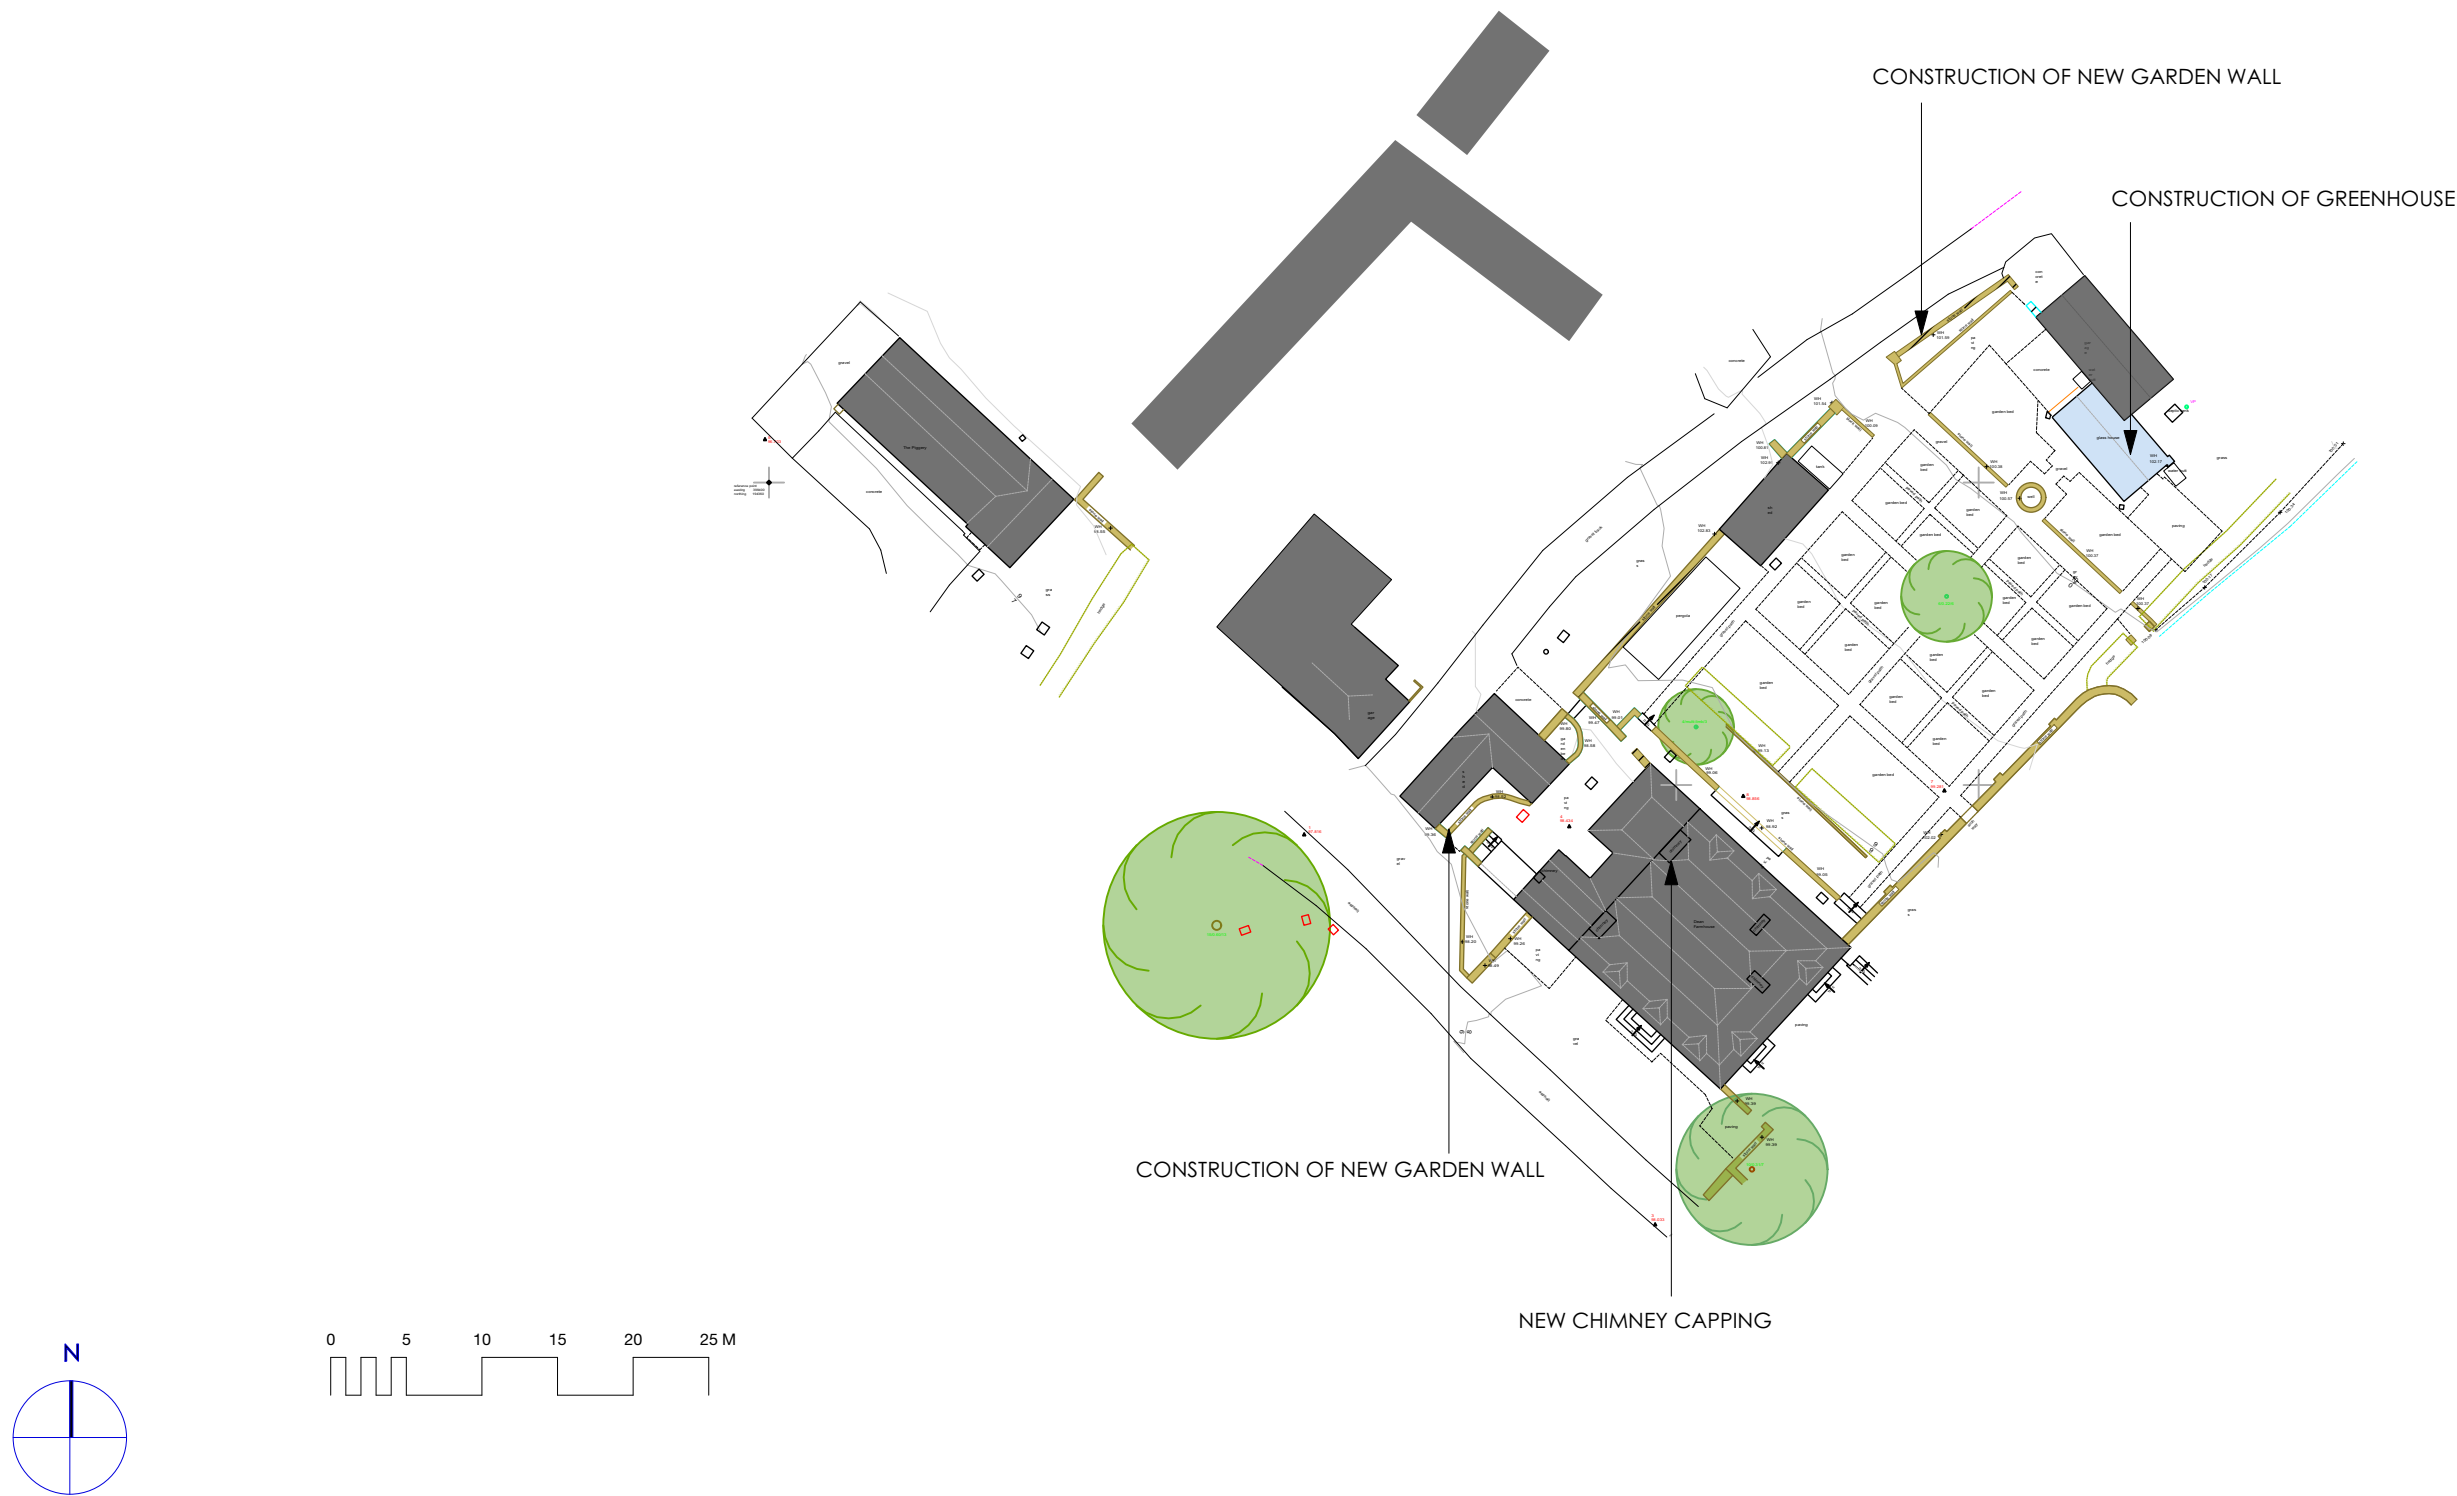

Rev.	Inc.	Date:	Comment:
-	-	-	-

 RJD CONSULTANCY DYNAMIC RURAL DEVELOPMENT	1. Responsibility is not accepted for errors made by others in scaling from this drawing. All construction information should be taken from written dimensions only. 2. All dimensions must be checked on site and any discrepancies checked with the architect prior to manufacture, fabrication and/or installation	3. Unless shown otherwise all dimensions are to structural surfaces. 4. All works to be carried out in accordance with British Standards, EU Regulations, Codes of Practice and all statutory obligations.	Project: DEAN FARM OAKSEY, WILTSHIRE SN16 9SB	Title/contents PROPOSED BLOCK PLAN	Scale	Paper Size	Date	Drawn by
					1:500	A3	JAN 26	SW
					Job.no. 127	Type L	Dwg.no. 003	Revision -


MAIN FARM HOUSE
PROPOSED GROUND FLOOR PLAN



- NOTES:
- 1. EXISTING GROUND FLOOR W.C, DOOR AND PART OF WALL TO BE REMOVED
 - 2. PANTRY WALL TO BE REMOVED
 - 3. WINDOW AND WALL BELOW CILL TO BE REMOVED
FRENCH DOORS FITTED
 - 4. NEW HALF-GLAZED DOOR
 - 5. NEW HALF-GLAZED DOOR
 - 6. WALL AND DOOR TO BE REMOVED
 - 7. HATCH TO BE INSTALLED BETWEEN FLOORS
 - 8.  RED QUARRY TILES LIFTED AND UNDERFLOOR HEATING INSTALLED NEW LIMESTONE FLOORING LAID



IMAGE OF LIMESTONE FLOORING

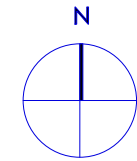

Rev.	Int.	Date:	Comment:
-	-	-	-


 RJD CONSULTANCY DYNAMIC RURAL DEVELOPMENT	1. Responsibility is not accepted for errors made by others in scaling from this drawing. All construction information should be taken from written dimensions only. 2. All dimensions must be checked on site and any discrepancies checked with the architect prior to manufacture, fabrication and/or installation	3. Unless shown otherwise all dimensions are to structural surfaces. 4. All works to be carried out in accordance with British Standards, EU Regulations, Codes of Practice and all statutory obligations.	Project: DEAN FARM OAKSEY, WILTSHIRE SN16 9SB	Title/contents: PROPOSED GROUND FLOOR PLAN	Scale: 1:100	Paper Size: A3	Date: JAN 26	Drawn by: SW
					Job.no.: 127	Type: L	Dwg.no.: 010	Revision: -

MAIN FARM HOUSE
PROPOSED FIRST FLOOR PLAN



NOTES:

- 9. EXISTING CUPBOARD AND DOOR TO BE REMOVED AND BATHROOM FORMED
- 10. PARTITION DIVIDING WINDOW TO BE REMOVED TO FORM WIDER OPENING TO SHOWER ENCLOSURE
- 11. NEW TEMPORARY PARTITION TO BE INSTALLED
- 12. NEW ENSUITE TO BE FORMED

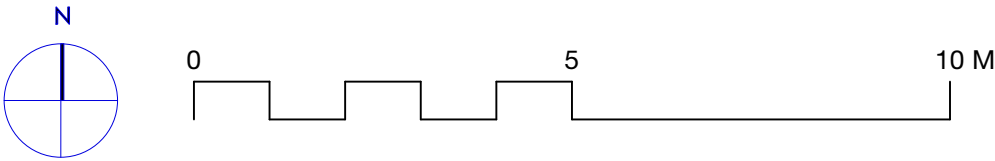


Rev.	Int.	Date:	Comment:
-	-	-	-

 RJD CONSULTANCY DYNAMIC RURAL DEVELOPMENT	1. Responsibility is not accepted for errors made by others in scaling from this drawing. All construction information should be taken from written dimensions only.	2. All dimensions must be checked on site and any discrepancies checked with the architect prior to manufacture, fabrication and/or installation	Project: DEAN FARM OAKSEY, WILTSHIRE SN16 9SB	Title/contents PROPOSED FIRST FLOOR PLAN	Scale	Paper Size	Date	Drawn by		
							1:100	A3	JAN 26	SW
	Job.no.	Type			Dwg.no.	Revision	127	L	011	-

MAIN FARM HOUSE
PROPOSED SECOND FLOOR PLAN



- NOTES:**
- 13. EXISTING WALL TO BE REMOVED AND NEW PARTITION ADDED TO FORM NEW SHOWER ENCLOSURE. SECOND BATHROOM REMOVED
 - 14. NEW BATHROOM FORMED IN FORMER BEDROOM

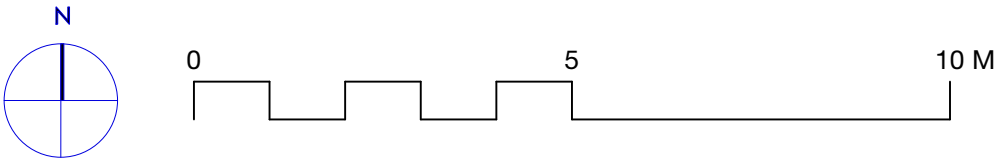

Rev.	Int.	Date:	Comment:
-	-	-	-


 DYNAMIC RURAL DEVELOPMENT	1. Responsibility is not accepted for errors made by others in scaling from this drawing. All construction information should be taken from written dimensions only. 2. All dimensions must be checked on site and any discrepancies checked with the architect prior to manufacture, fabrication and/or installation	3. Unless shown otherwise all dimensions are to structural surfaces. 4. All works to be carried out in accordance with British Standards, EU Regulations, Codes of Practice and all statutory obligations.	Project: DEAN FARM OAKSEY, WILTSHIRE SN16 9SB	Title/contents: PROPOSED SECOND FLOOR PLAN	Scale: 1:100	Paper Size: A3	Date: JAN 26	Drawn by: SW
					Job.no.: 127	Type: L	Dwg.no.: 012	Revision: -



MAIN FARMHOUSE PROPOSED SOUTH WEST ELEVATION



MAIN FARMHOUSE PROPOSED SOUTH EAST ELEVATION

 

Rev.	Inc.	Date:	Comment:
-	-	-	-





MAIN FARMHOUSE PROPOSED NORTH EAST ELEVATION




MAIN FARMHOUSE PROPOSED NORTH WEST ELEVATION

Rev.	Inc.	Date:	Comment:
-	-	-	-

W1 and W2 TRADITIONAL TIMBER BOX SASH WINDOWS

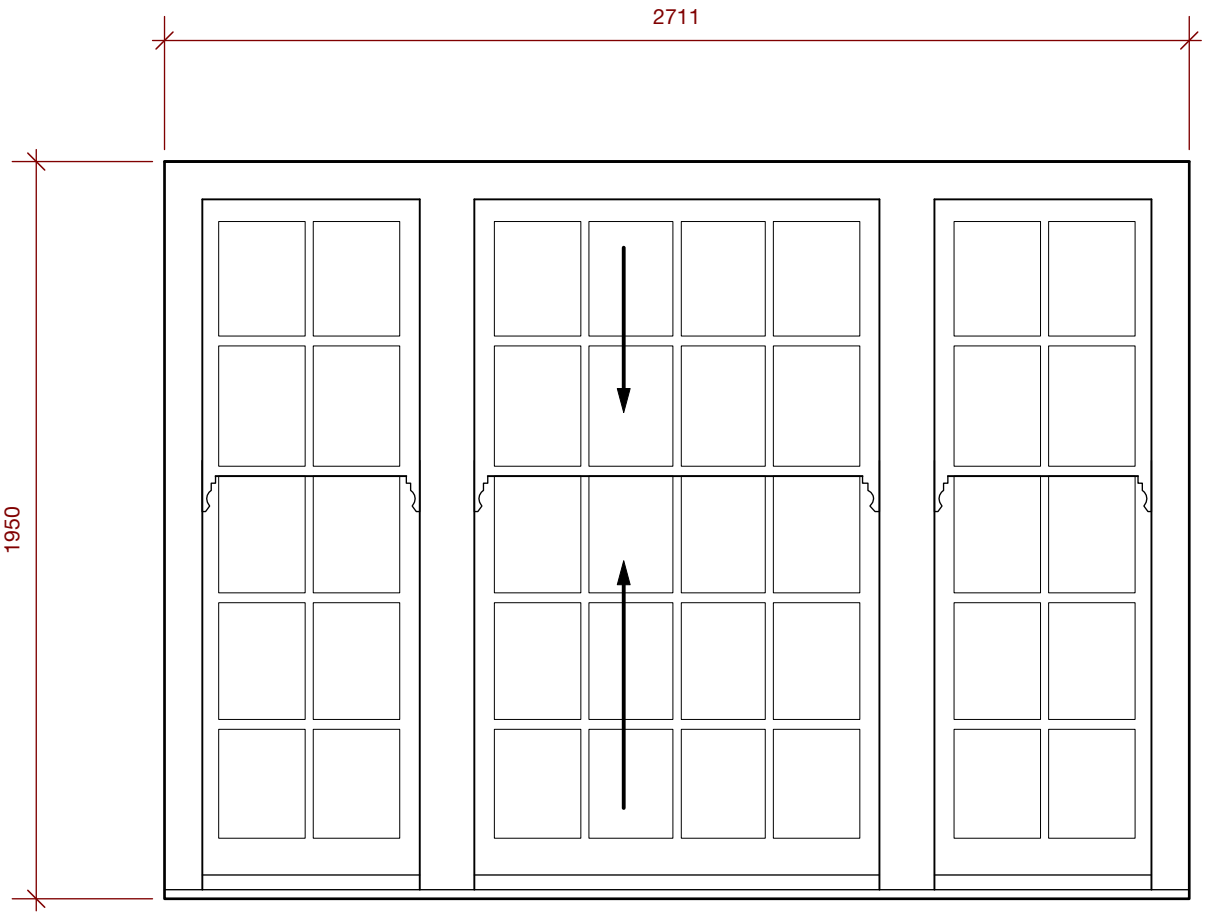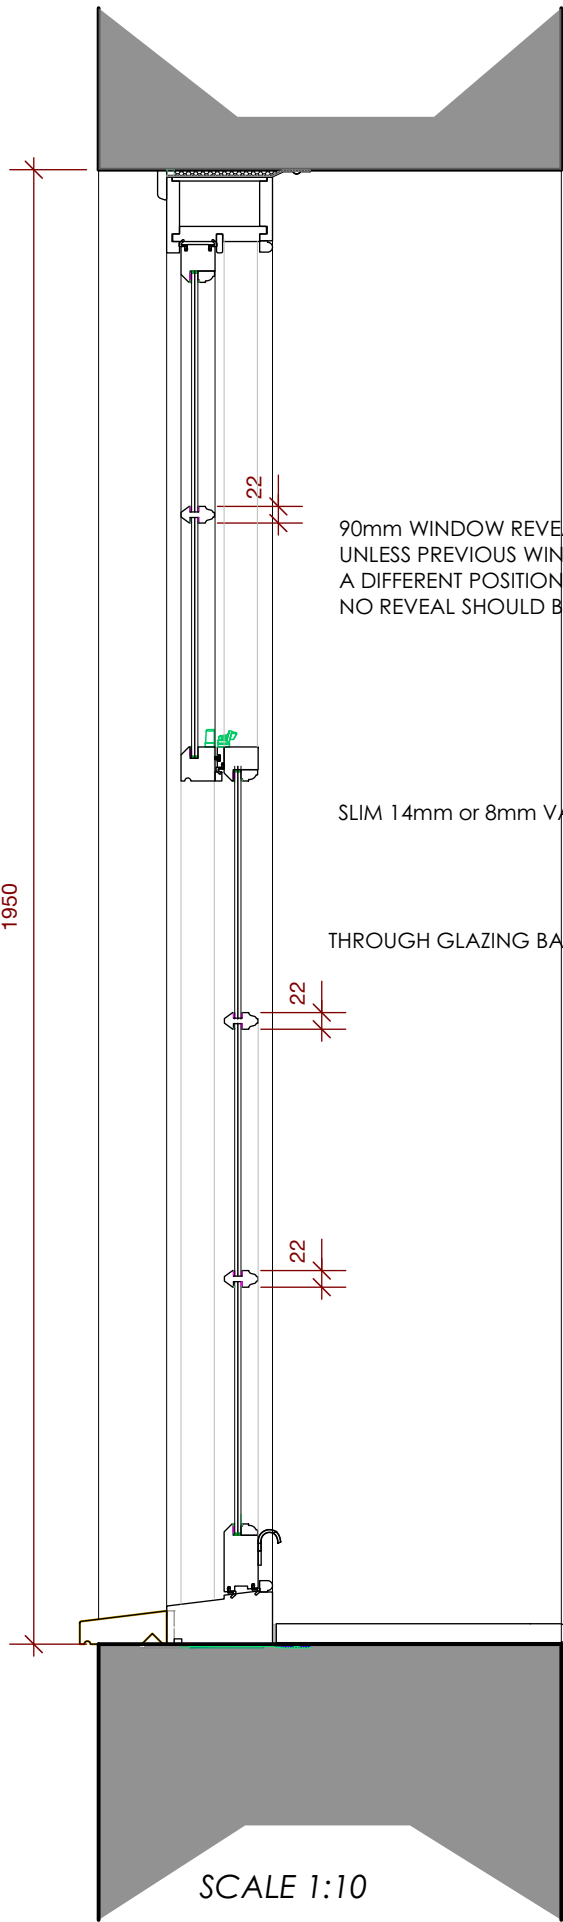


TIMBER WINDOW
MADE FROM SAPELE
FINISH
PAINTED
RAL 1013 OYSTER WHITE

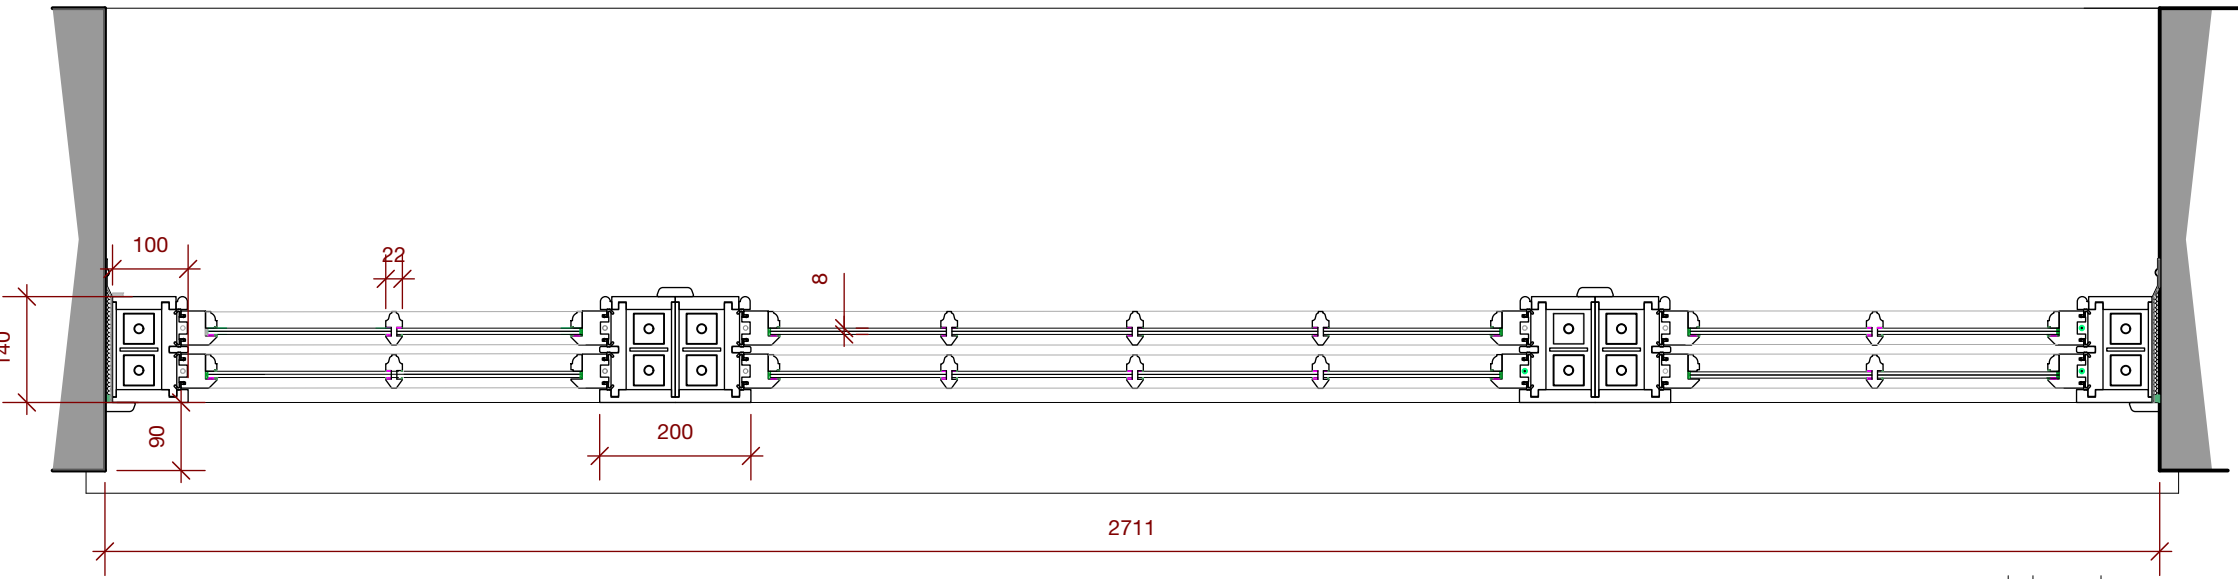

Rev.	Inc.	Date:	Comment:
-	-	-	-

W3 and W4 TRADITIONAL TIMBER BOX SASH WINDOWS

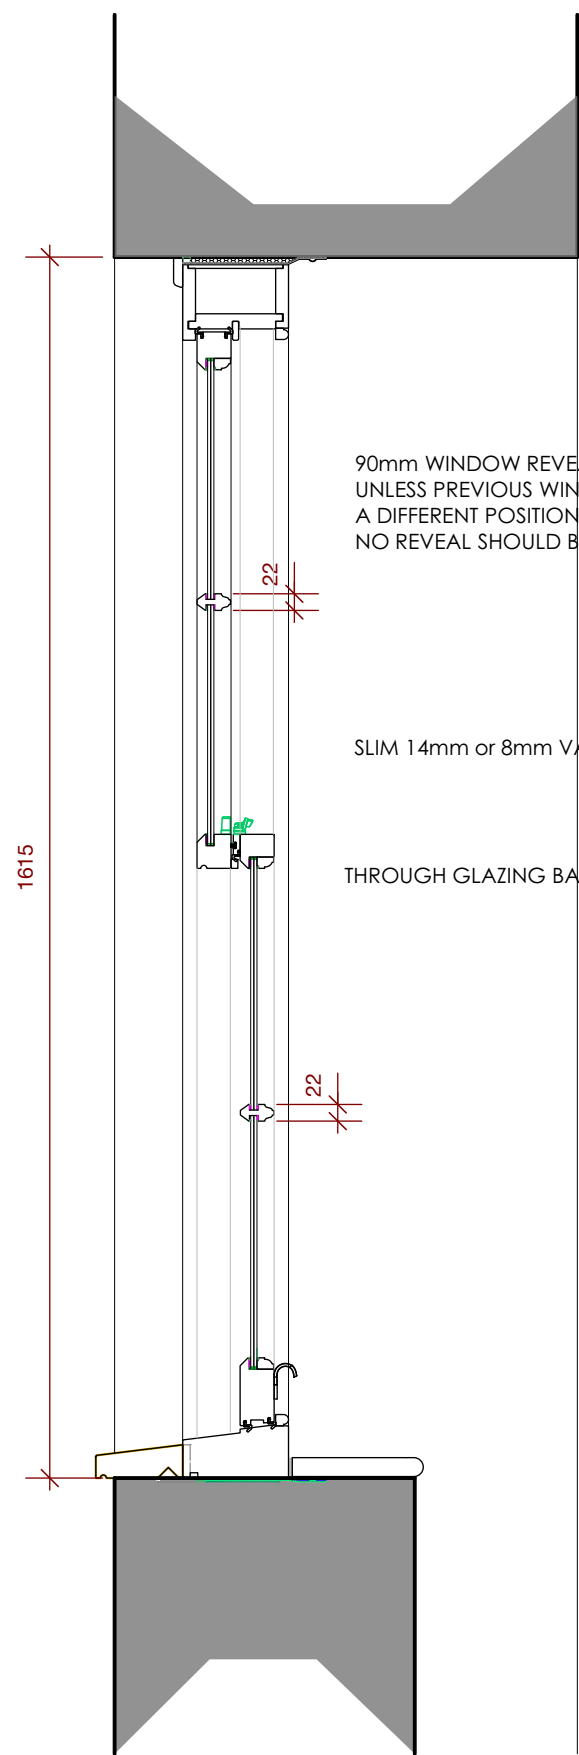


90mm WINDOW REVEAL
UNLESS PREVIOUS WINDOW FITTED IN
A DIFFERENT POSITION
NO REVEAL SHOULD BE LESS THAN 45mm

SLIM 14mm or 8mm VACUUM GLAZING UNIT

THROUGH GLAZING BARS


SCALE 1:10

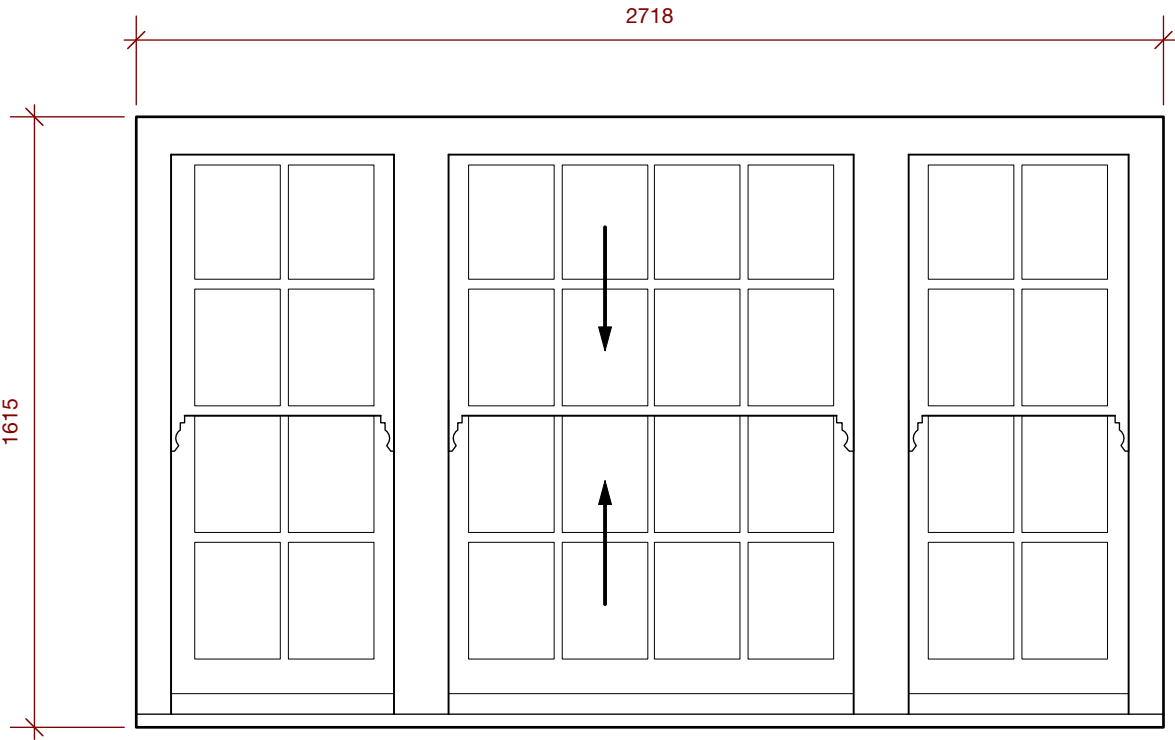

SASH WINDOW WITH HORNS TO MATCH
EXISTING

SCALE 1:20




TIMBER WINDOW
MADE FROM SAPELE
FINISH
PAINTED
RAL 1013 OYSTER WHITE

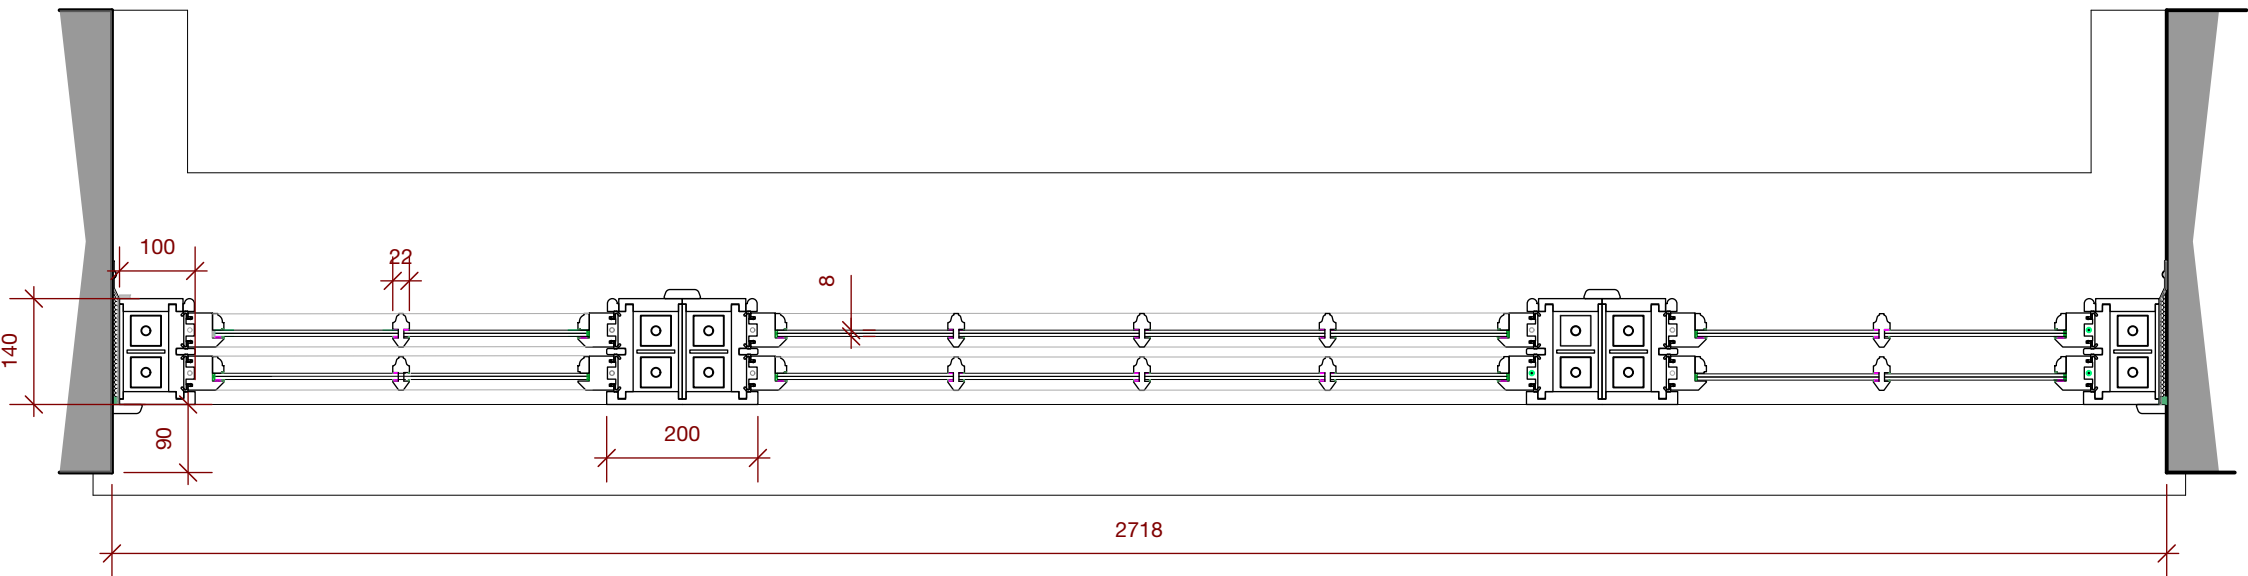

SCALE 1:10


Rev.	Inc.	Date:	Comment:
-	-	-	-

W5 TRADITIONAL TIMBER BOX SASH WINDOWS

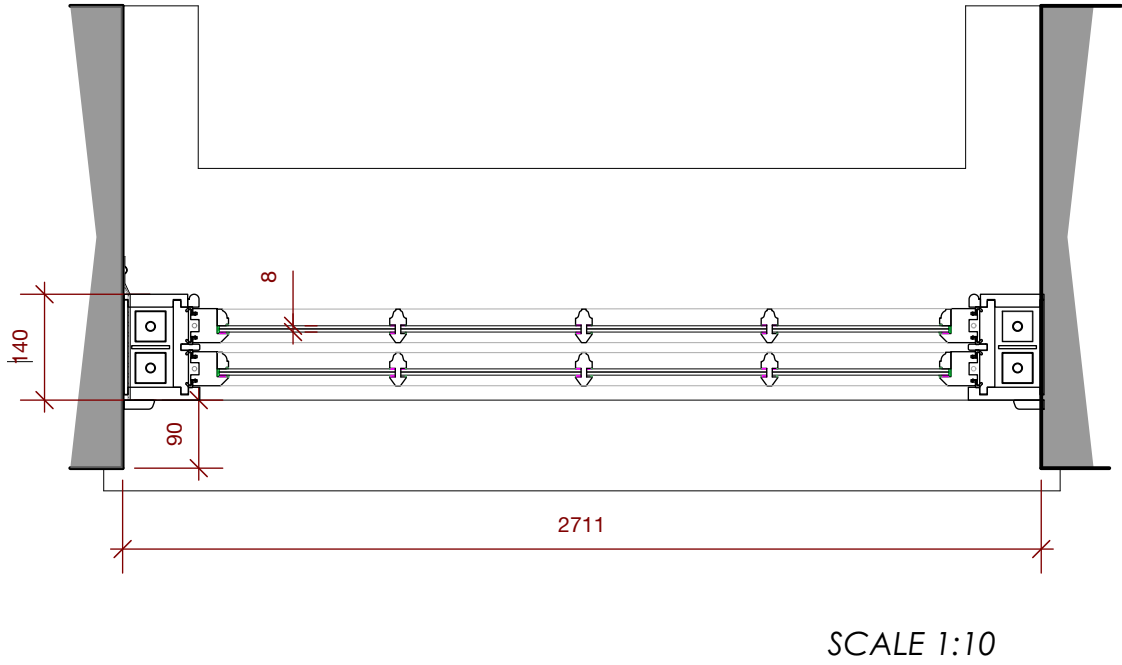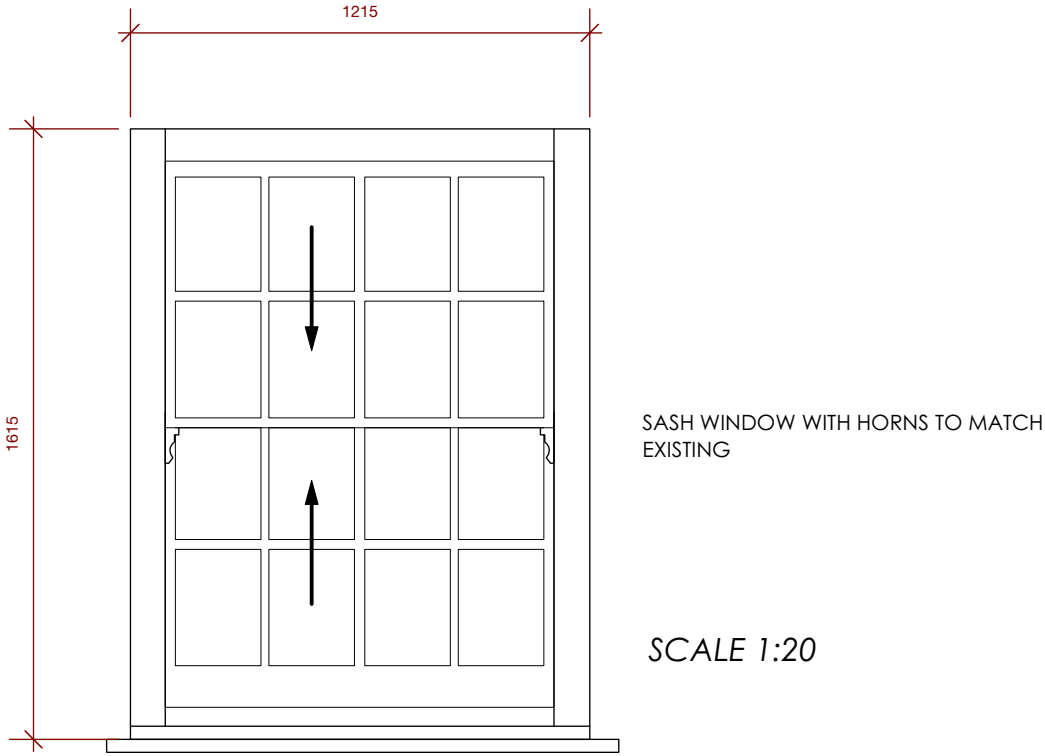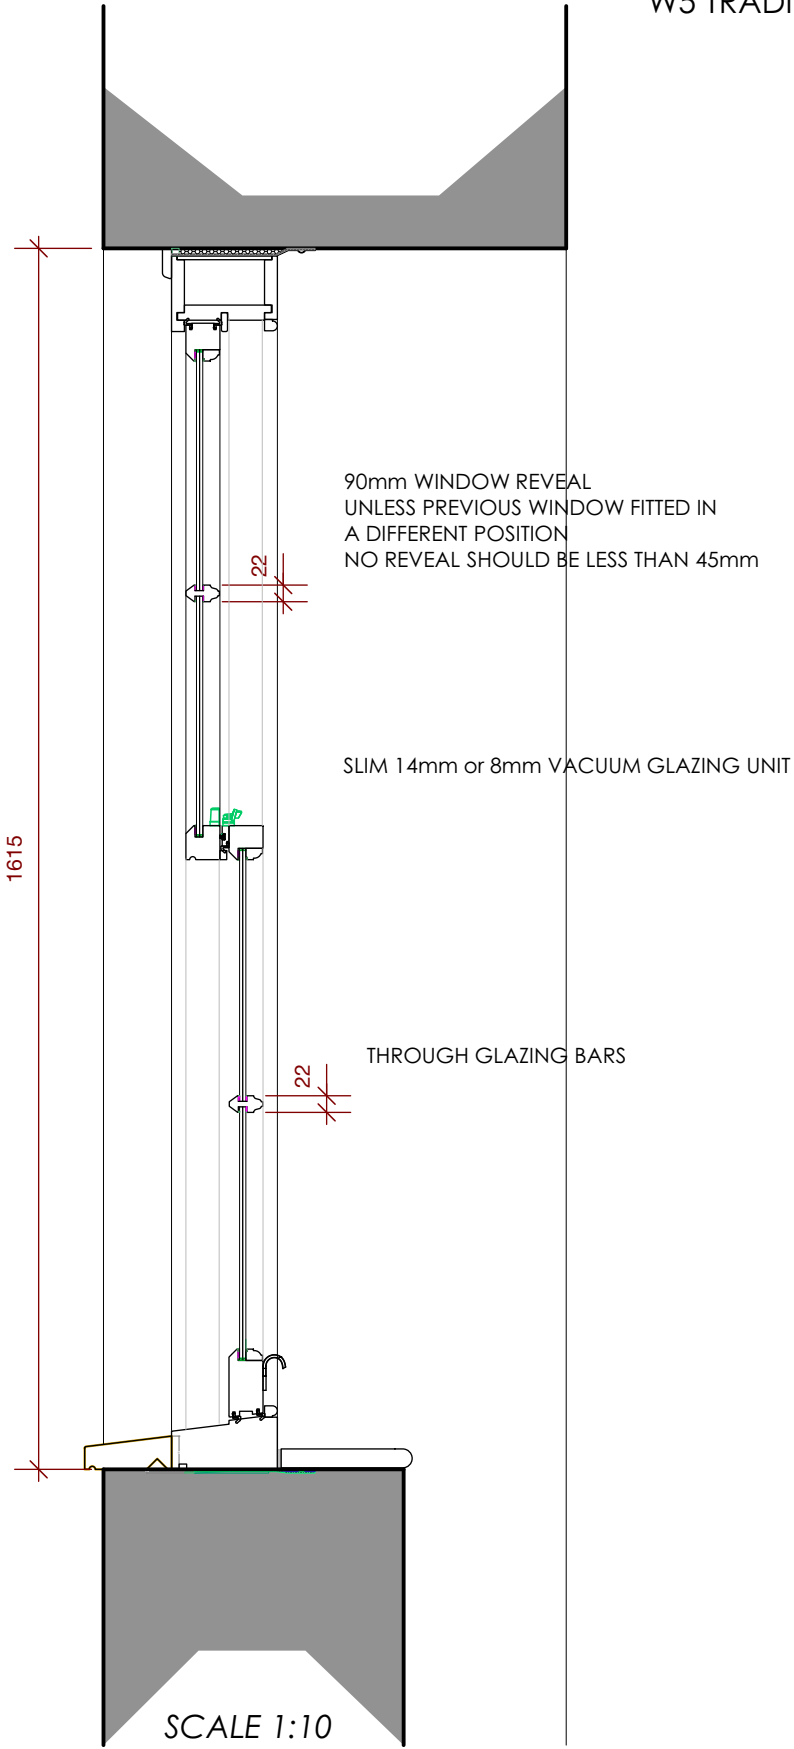


TIMBER WINDOW
MADE FROM SAPELE
FINISH
PAINTED
RAL 1013 OYSTER WHITE


Rev.	Inc.	Date:	Comment:
-	-	-	-

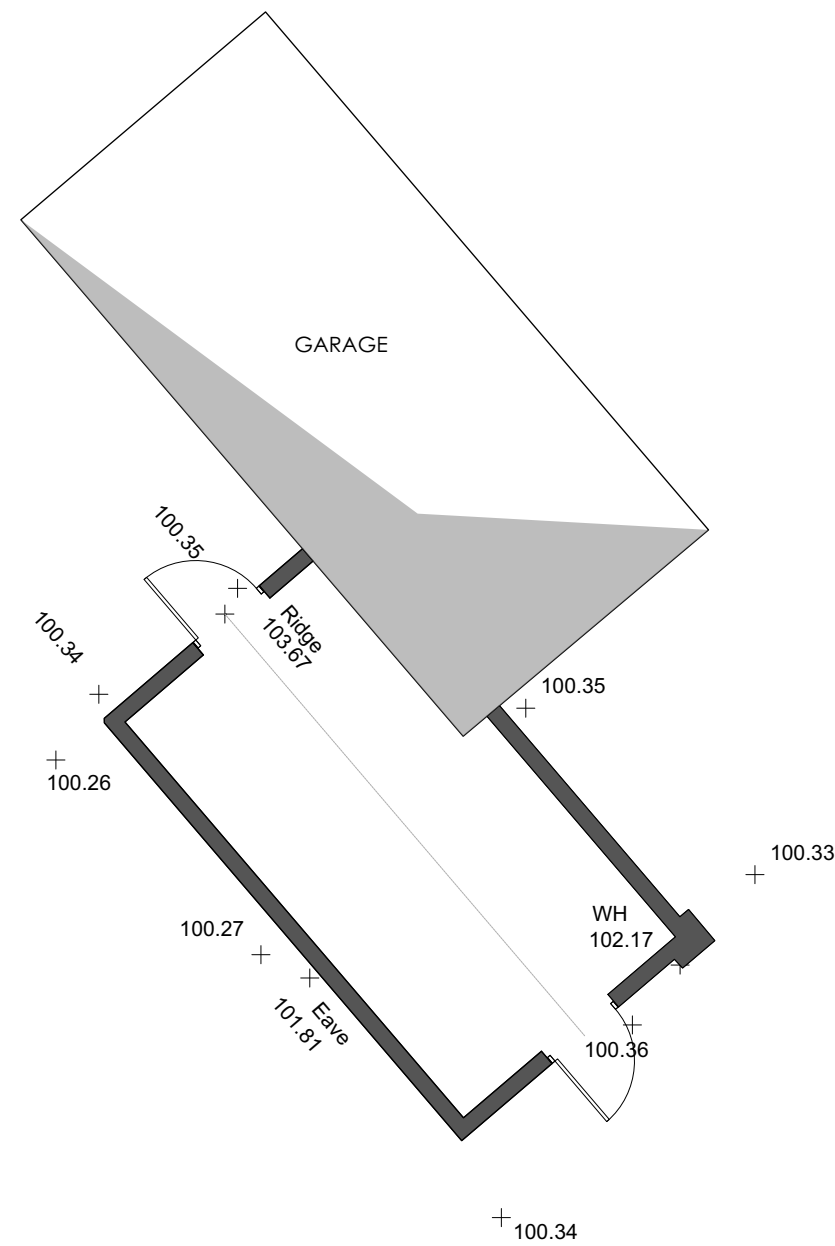


GREENHOUSE GROUND FLOOR PLAN

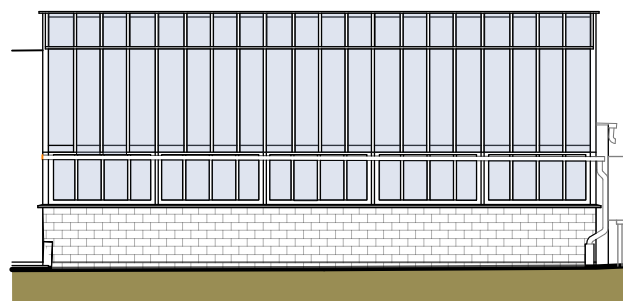


GREENHOUSE SOUTH WEST ELEVATION

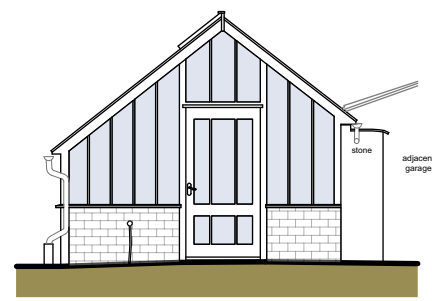


GREENHOUSE SOUTH EAST ELEVATION

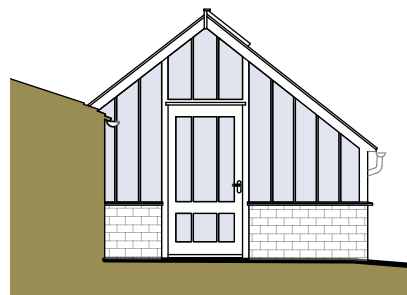

GREENHOUSE NORTH WEST ELEVATION

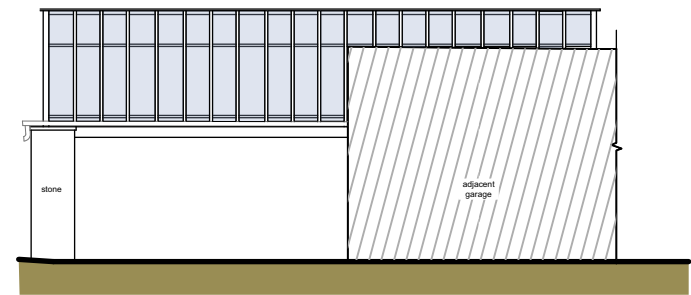

GREENHOUSE NORTH EAST ELEVATION

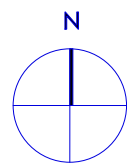

Rev.	Inc.	Date:	Comment:
-	-	-	-