




410400E

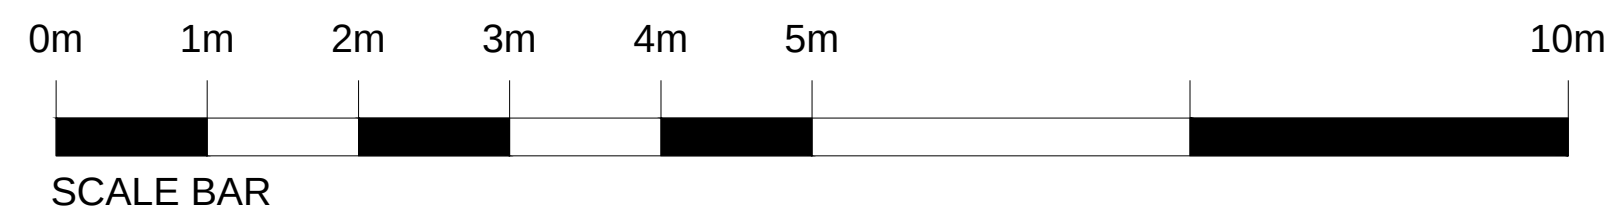

410375E

410400E

LEVEL POSITIONS	
CL	Cover Level
DPG	Level of damp proof course
EH	Eave Height
FL	Floor Level
IL	Invert Level
P Inv	Pipe Invert Level
RH	Ridge Height
SP	Spring Point
TF	Top of Fence
TW	Top of Wall
US	Underside
USB	Underside Beam
WHL	Window Head
WSL	Window Sill

Do Not Scale, No Accuracy can be Guaranteed
Due to Printing and Copy Variations.
All Critical Dimensions to be Site Checked Prior
To Design or Fabrication
Site Measurements should be taken for Confirmation.

The Survey Grid and Level Datum are related to Ordnance Survey National Grid Coordinates.
Survey Control Station Coordinates are derived by GPS/GNSS Observations.

Survey Scale is 1:50

Matthew Read
Land & Building Surveys
matthewread@live.co.uk

CONSULTANT
Charlotte Watkins
LP Planning

CLIENT
Richard Dunford

LOCATION

Honey Street
Alton Barnes
Wiltshire
SN9 5PS

GROUND FLOOR PLAN

DRAWING NO. Honey Street Floorplan 002

SHEET SIZE	REVISION SUFFIX
A1	

SCALE		DATE	DRAWN	CHECKED
1:50 @ A1		July 2025	July 2025	

SCALE 1:50 @ A1