


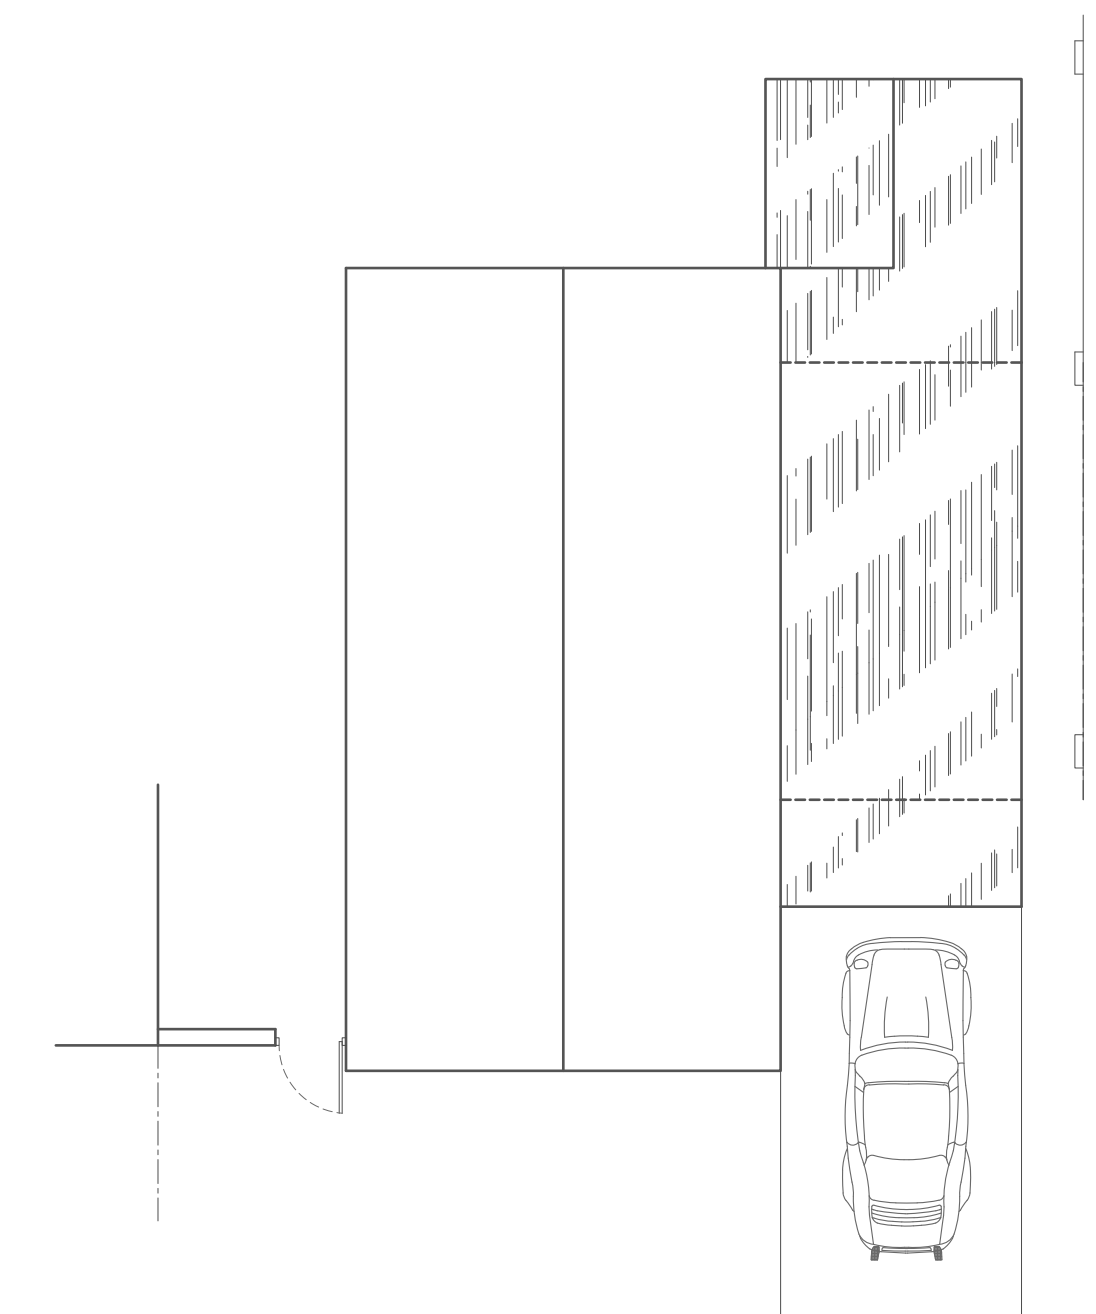
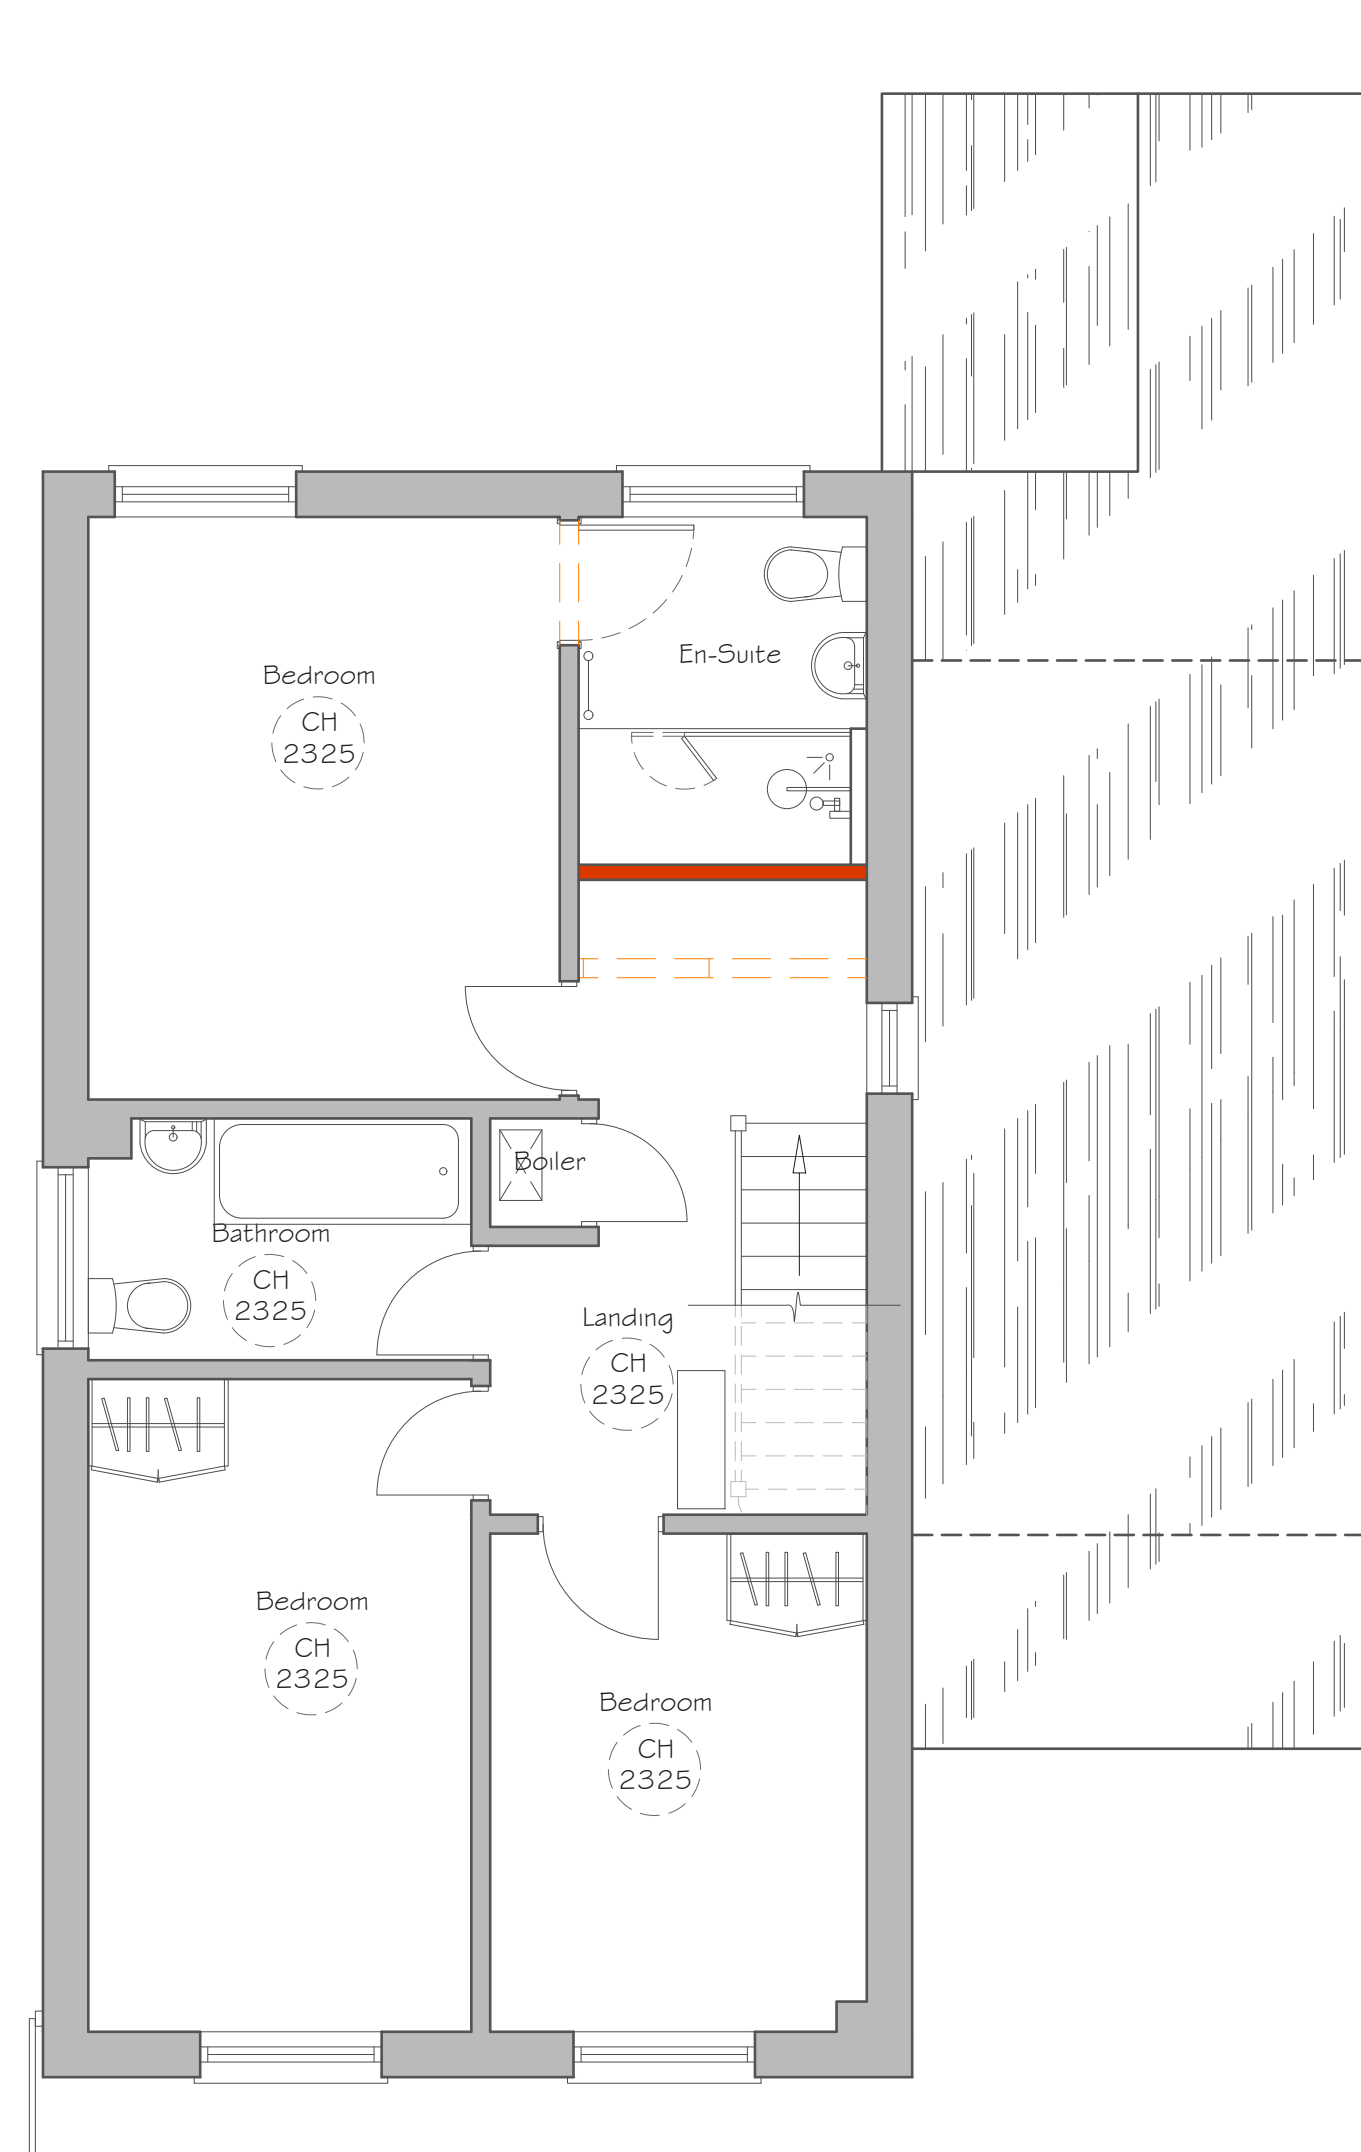
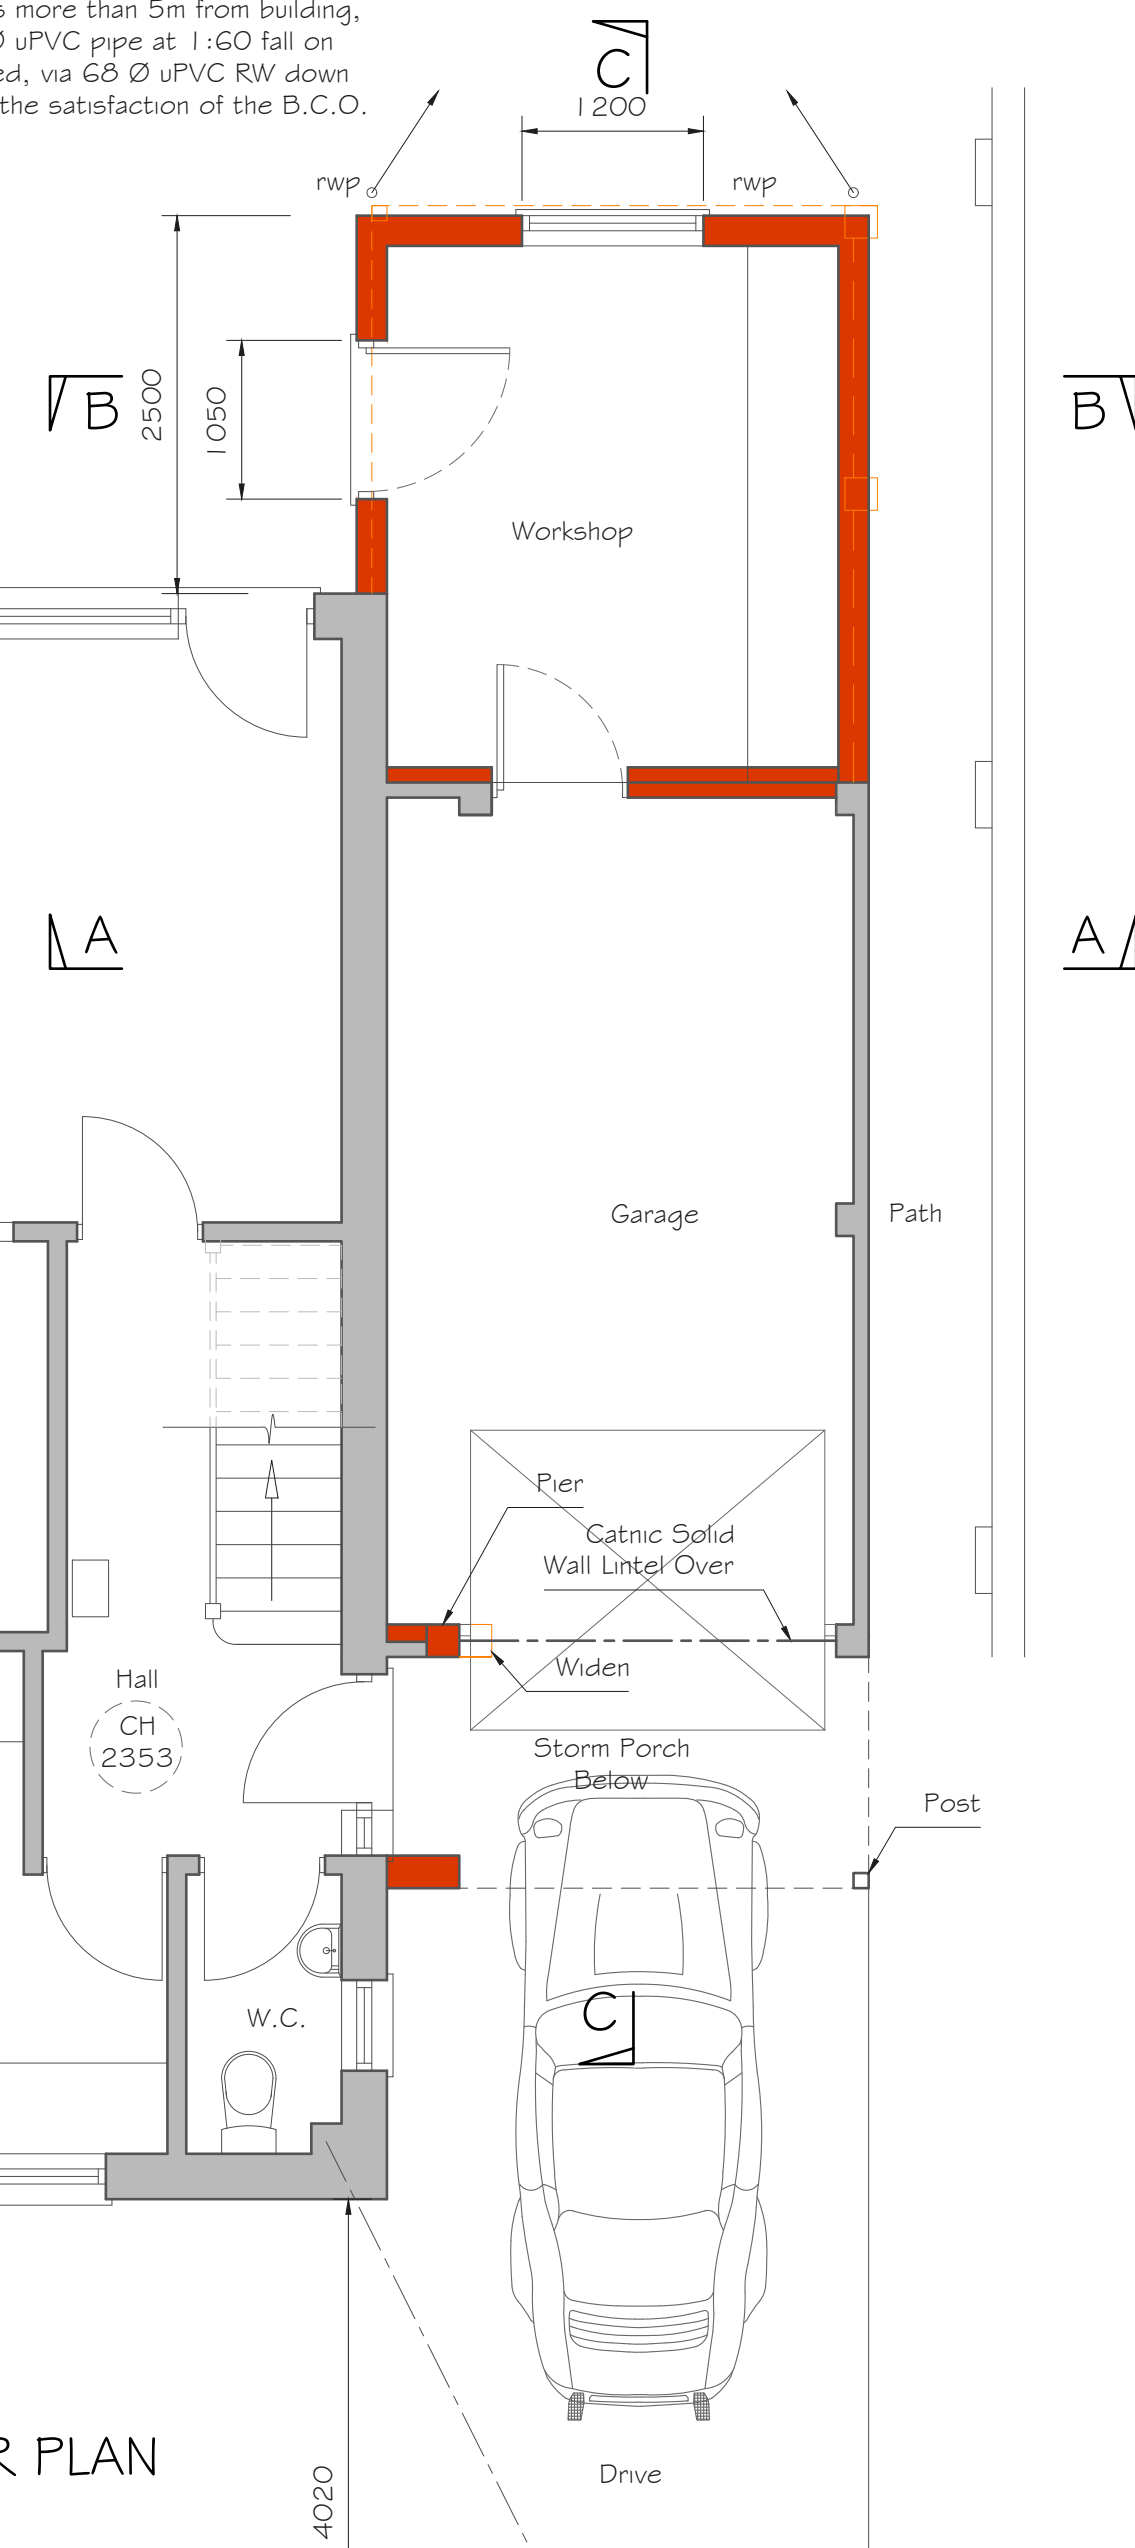
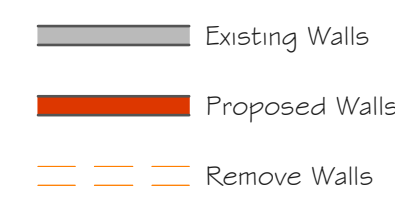


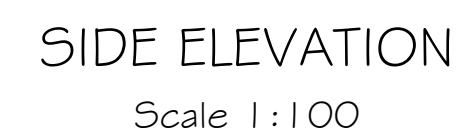

ROOF PLAN
Scale 1:100

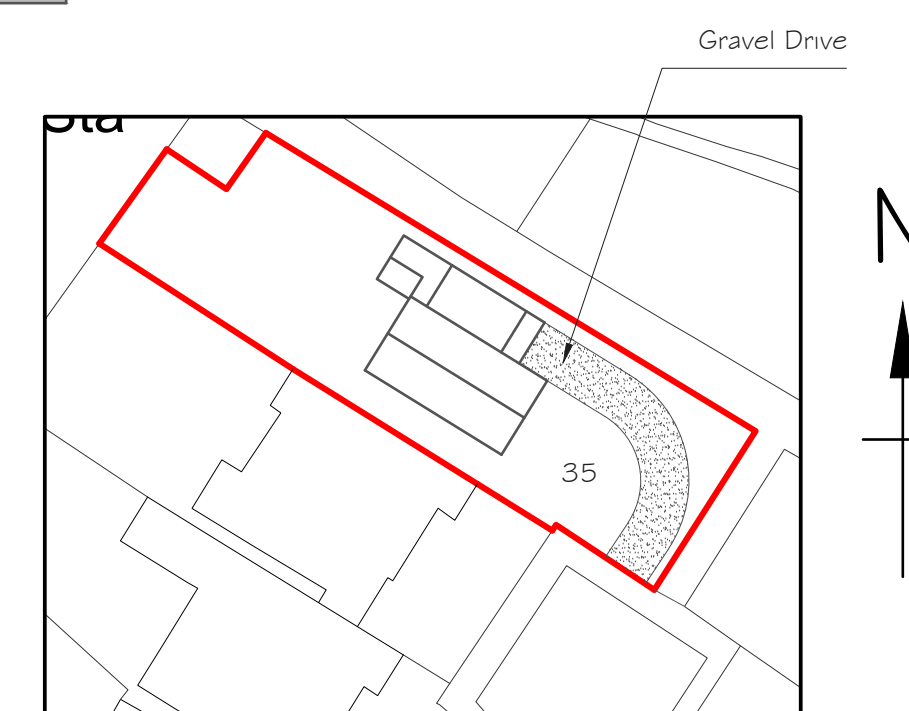

BLOCK PLAN
Scale 1:500

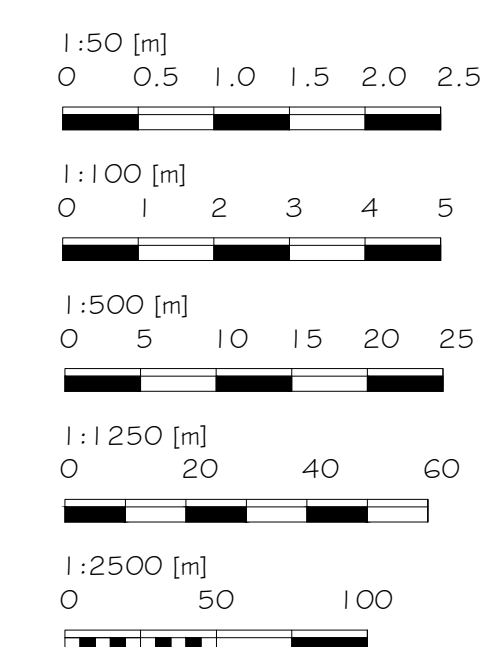

AD DRAUGHTING
ARCHITECTURAL SERVICES

Client

MR & MRS SPARKES

Job Title

EXTENSION AT:
35 RIVER PARK,
MARLBOROUGH,
WILTSHIRE,
SN8 1NH.

Drawing Title

PROPOSED ELEVATIONS AND PLANS

Scale	AS SHOWN
-------	----------

Date	27/05/2026
------	------------

Drawn	AD
-------	----

Drawing No.

1626-02

Rev

C |