



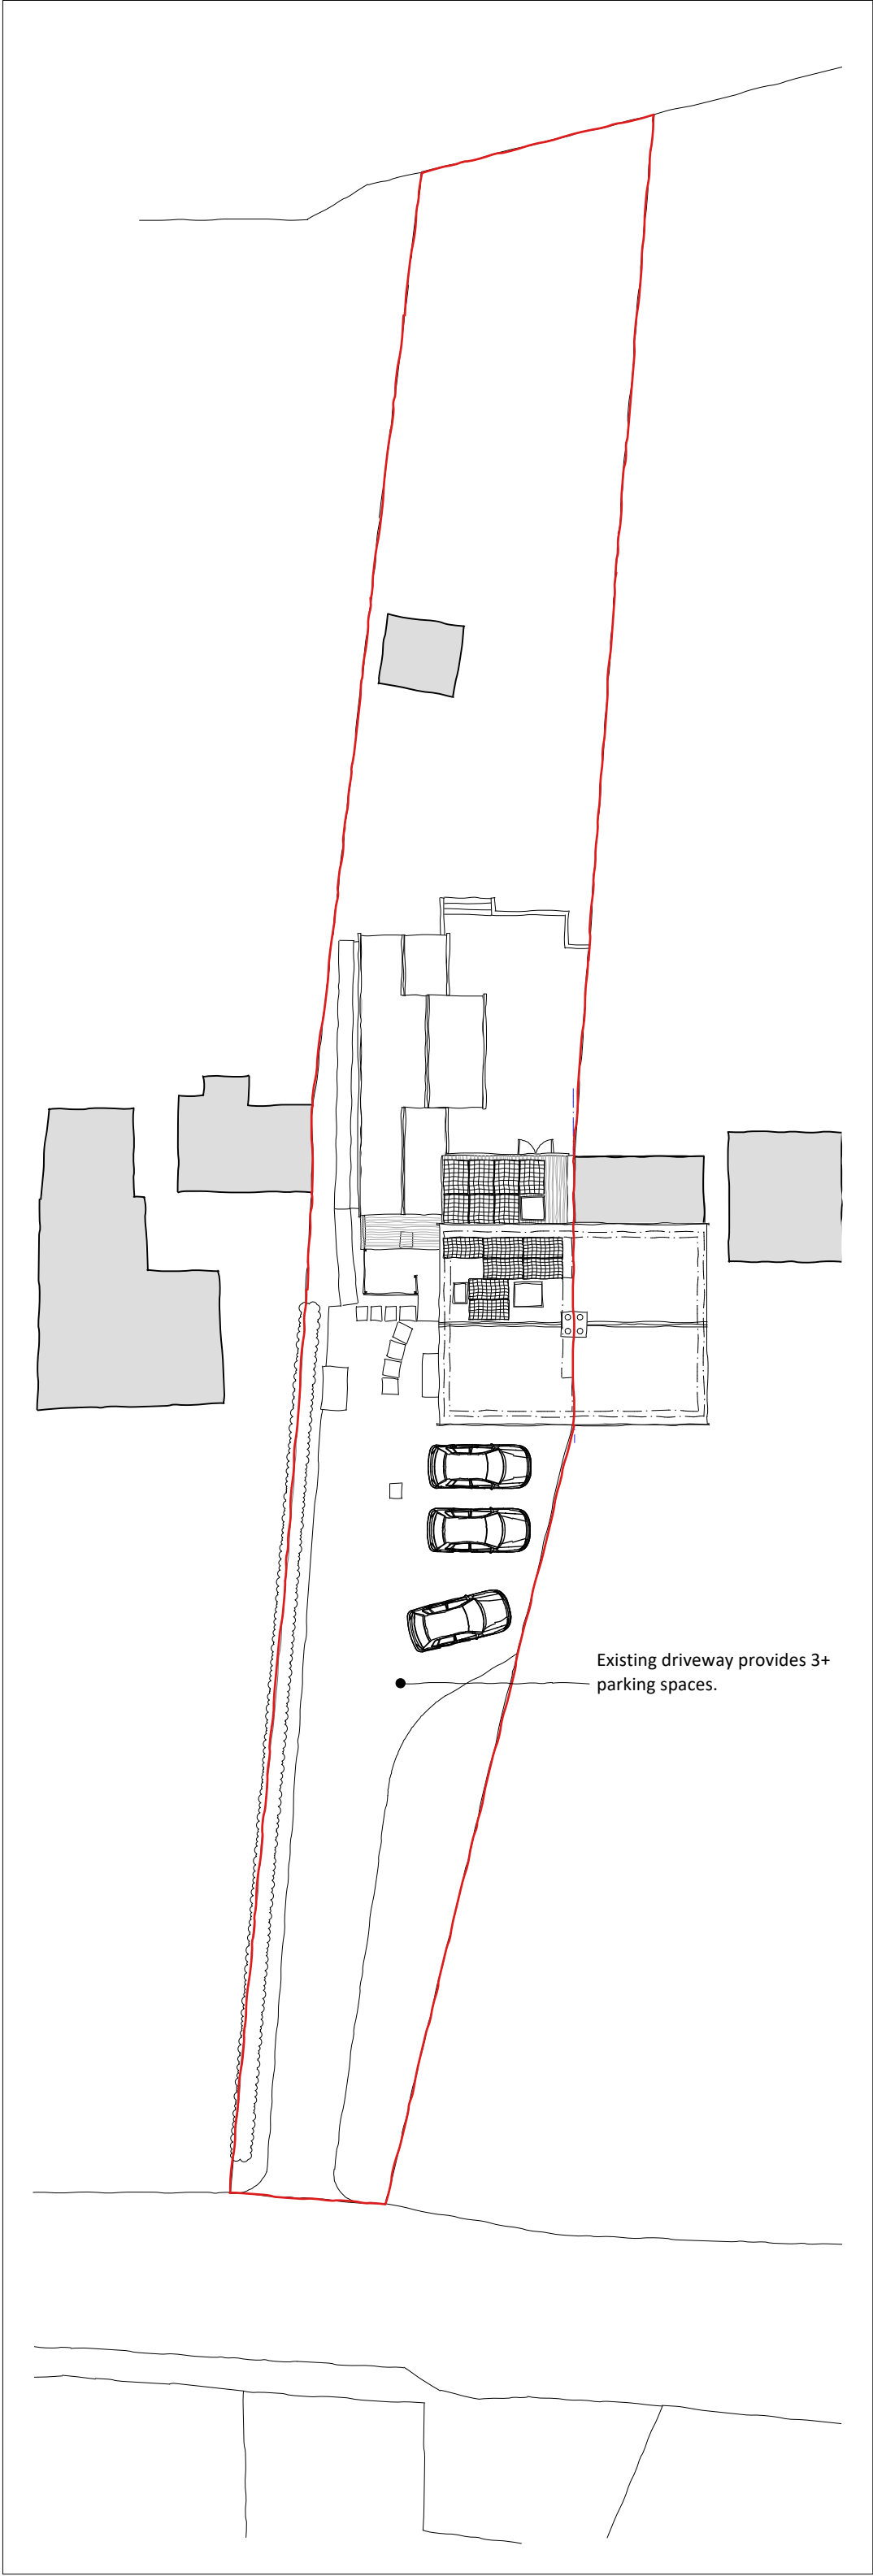


1-250 - Existing site plan

0 2.5 5.0 7.5 12.5m
1:250

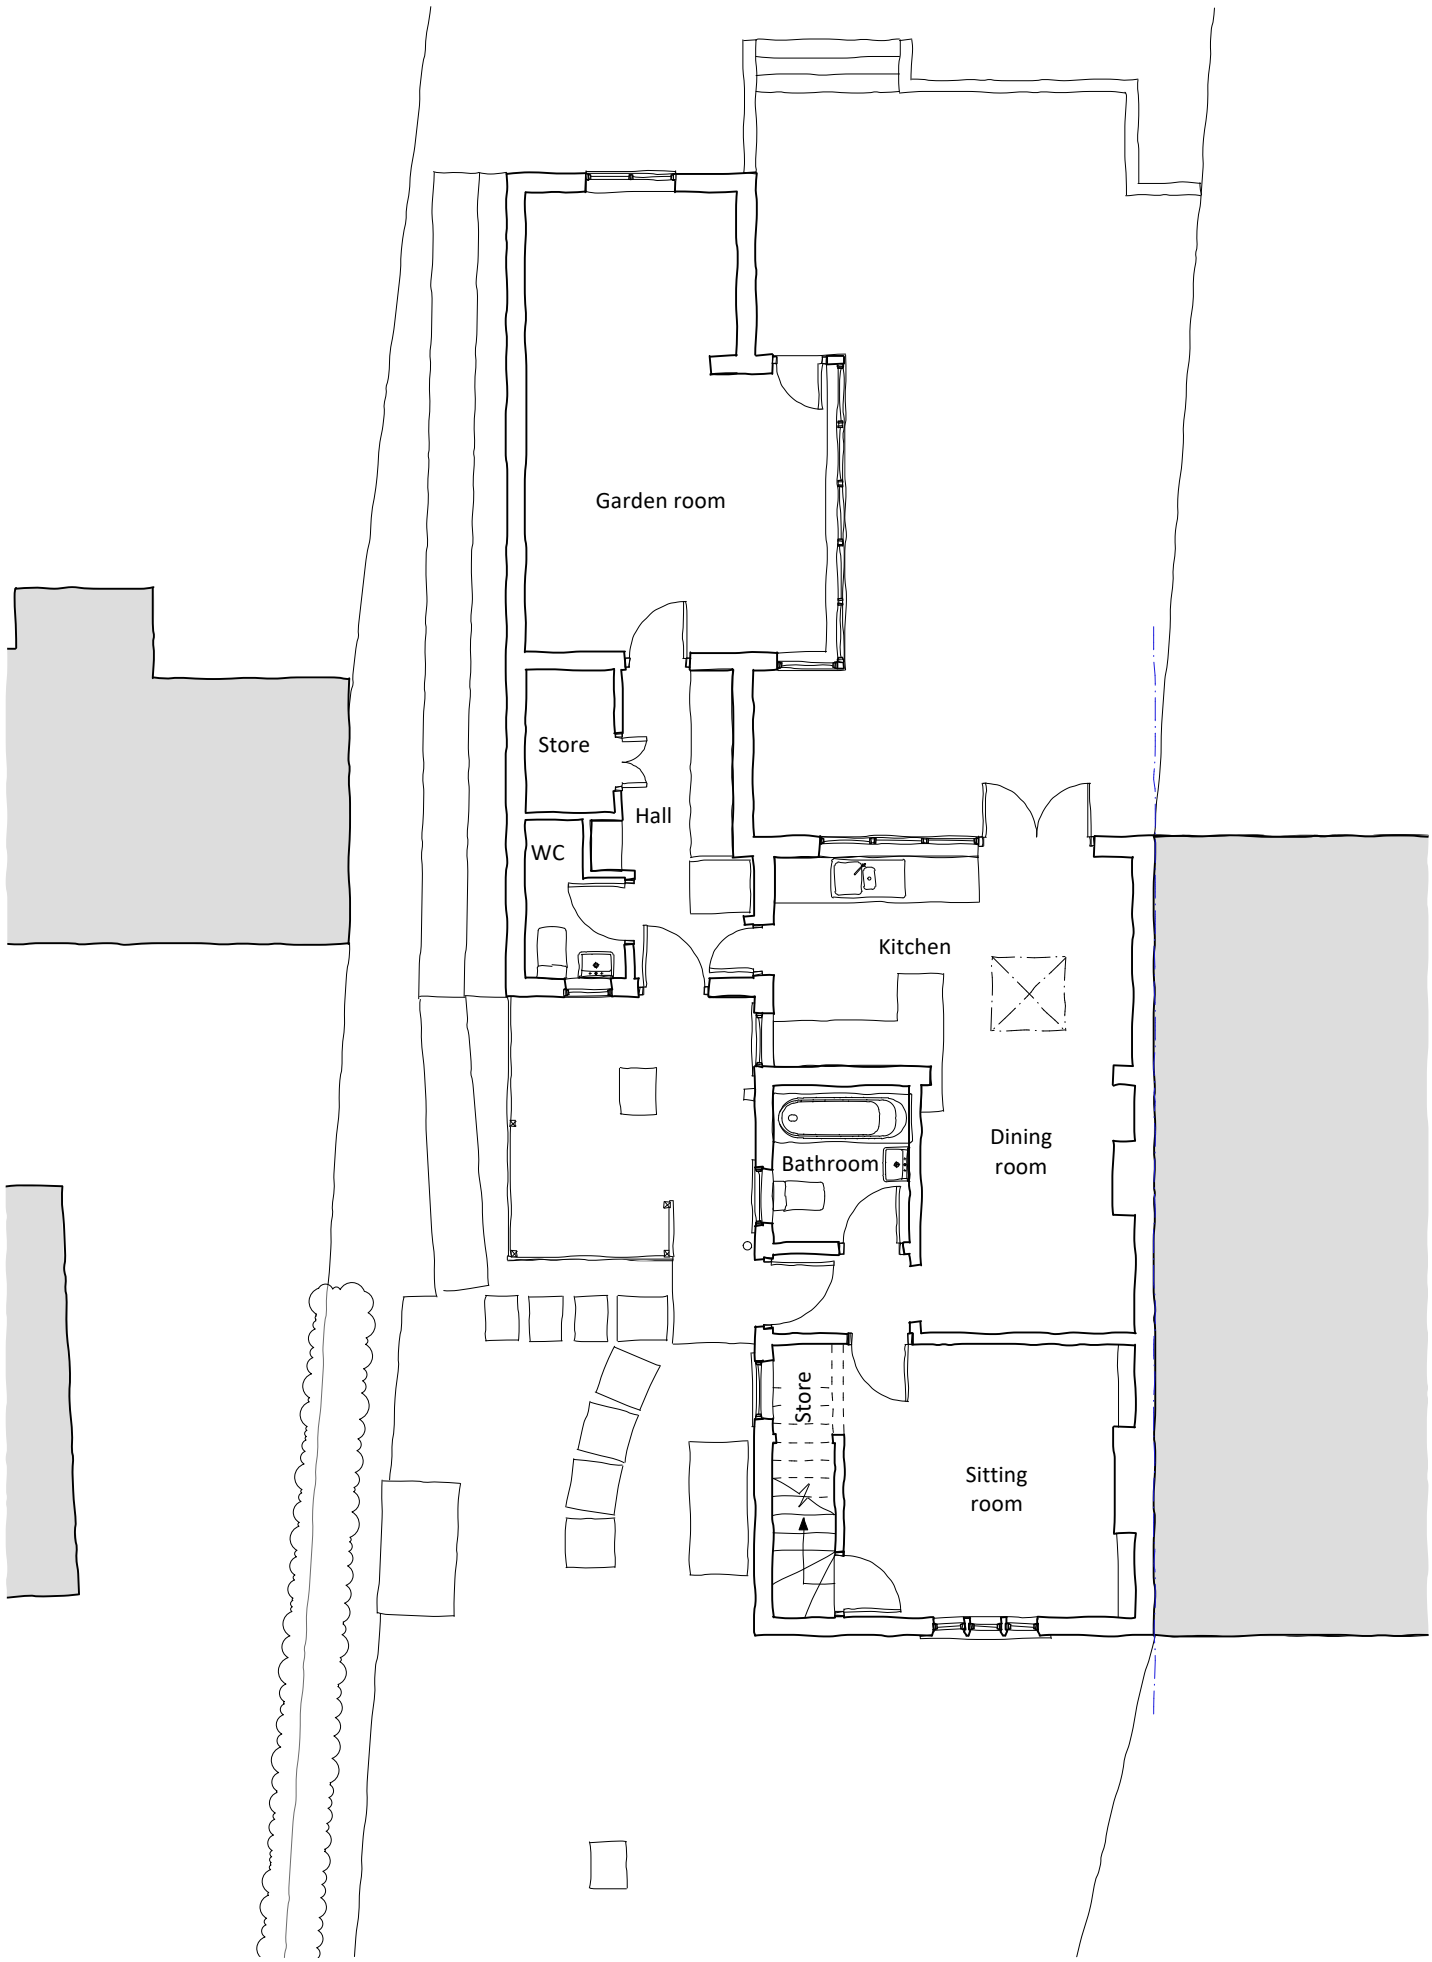


1-100 - Existing Ground Floor plan


0 1 2 3 4 5 m
1:100

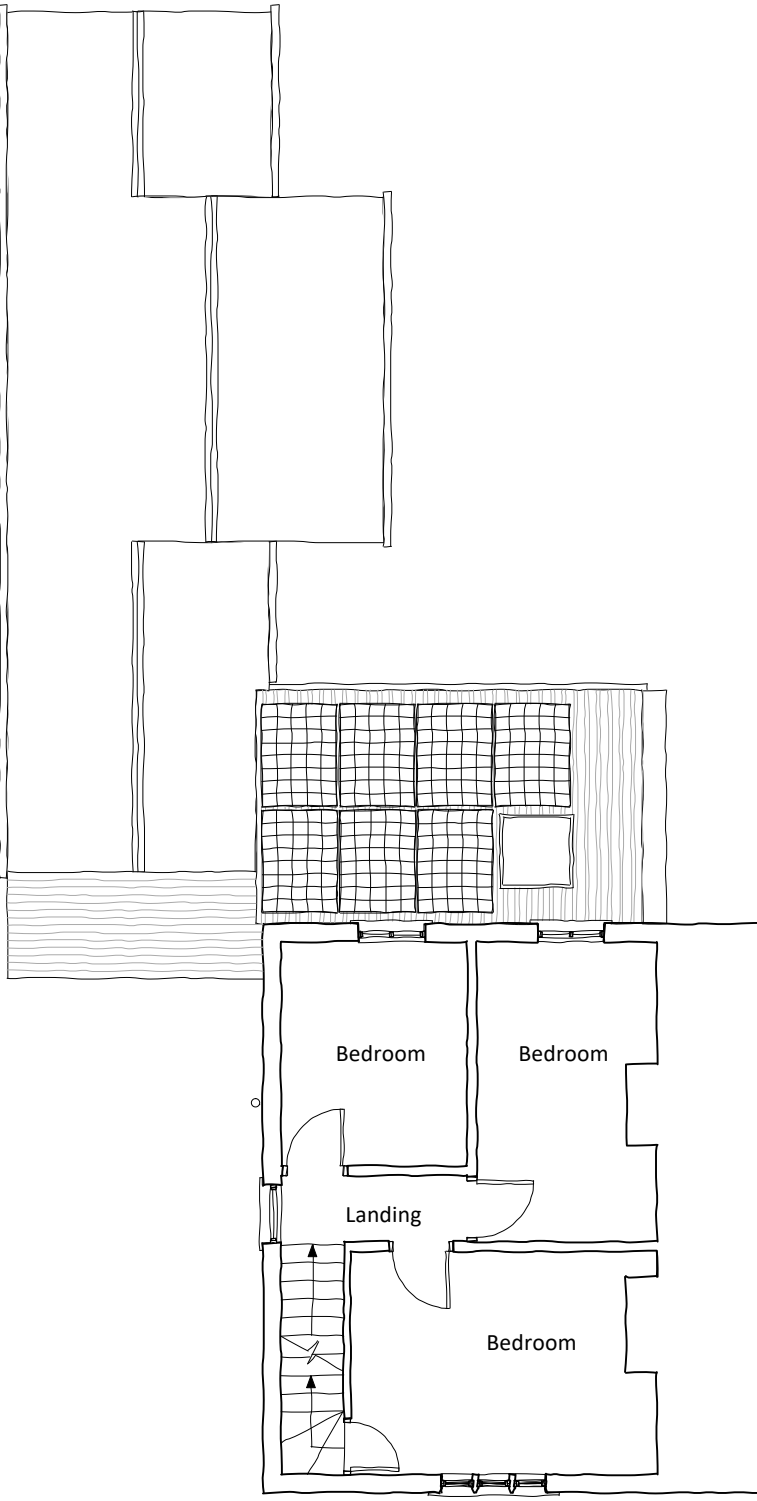

1-100 - Existing First Floor plan

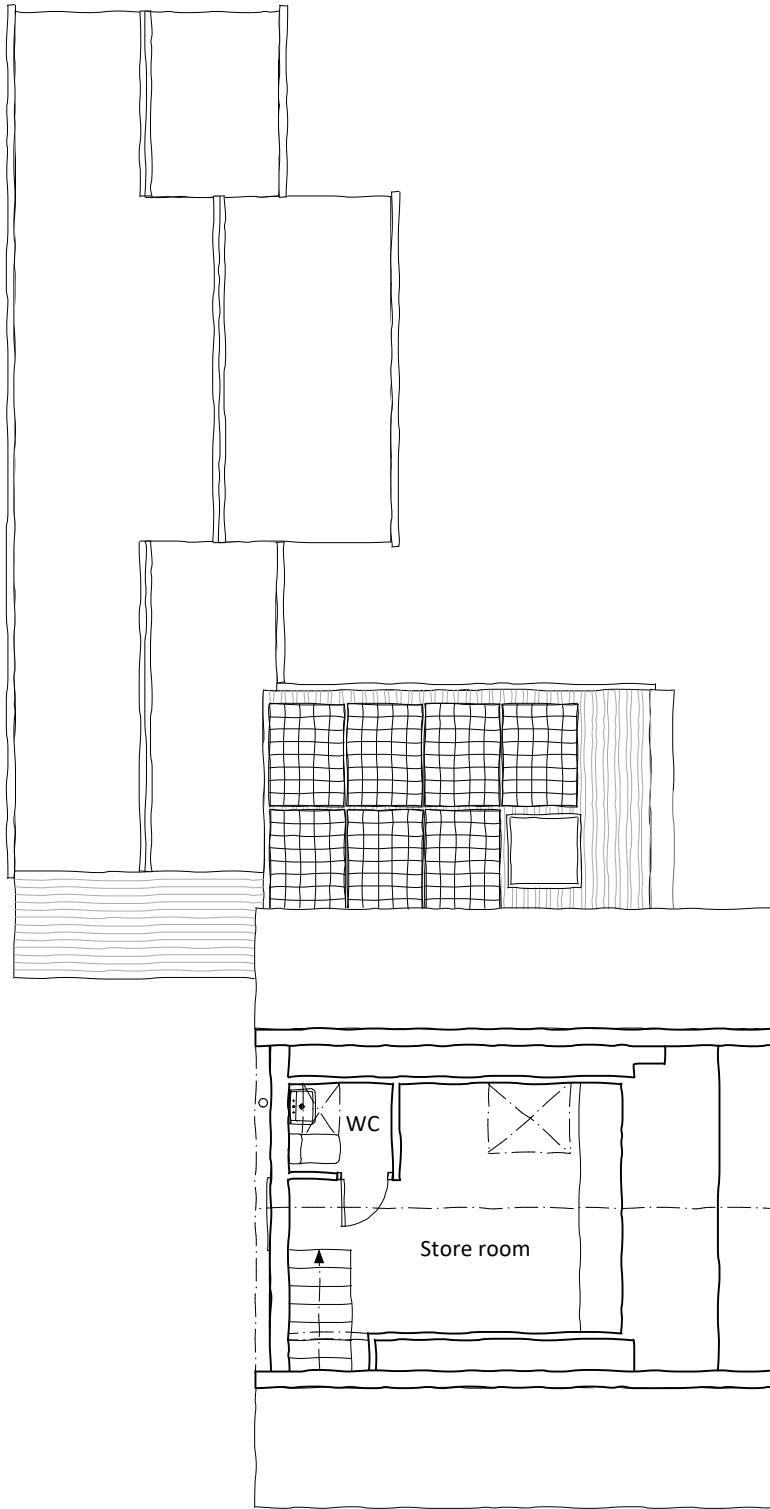

1-100 - Existing Attic Floor plan

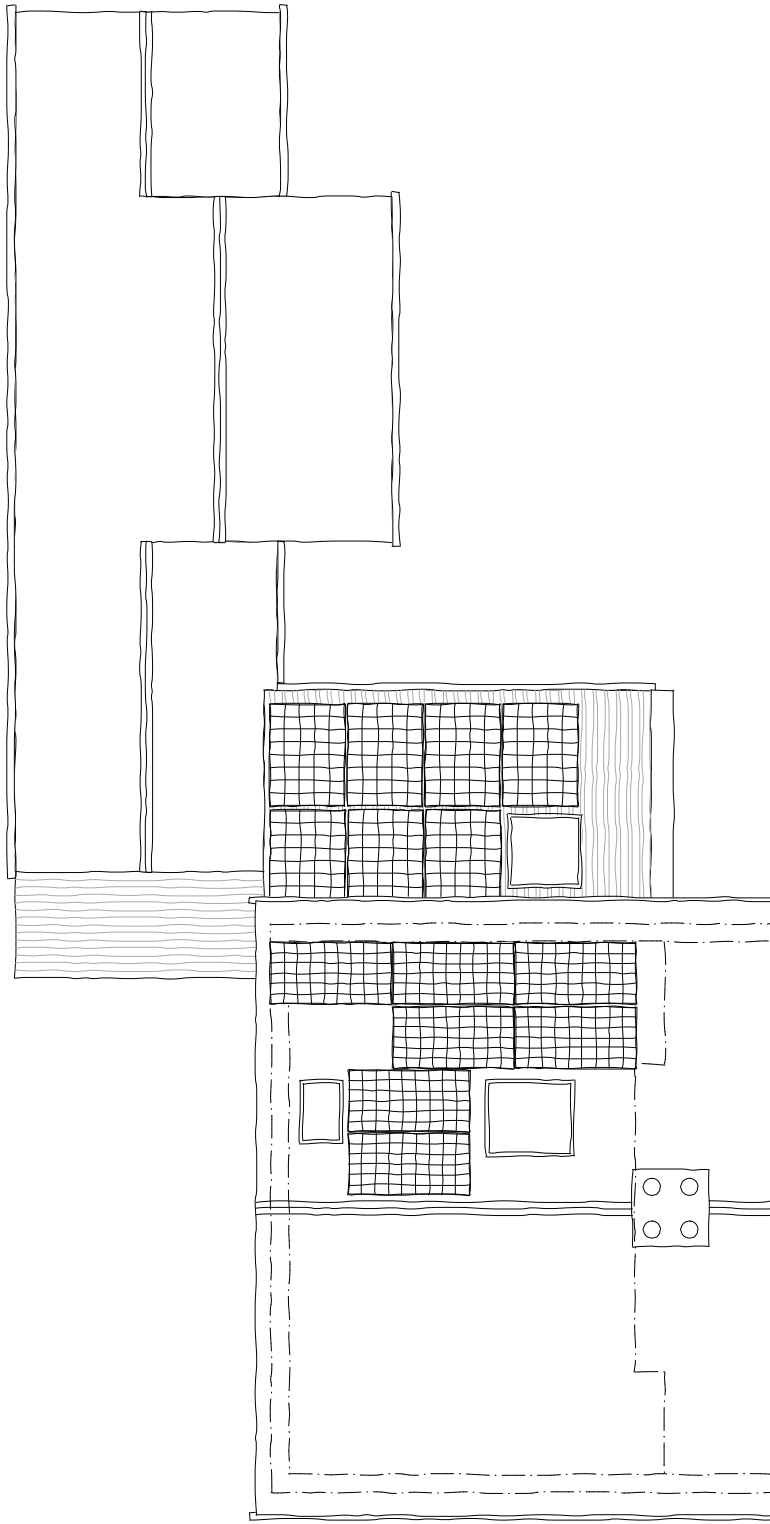

1-100 - Existing Roof plan




1-100 - Existing SE (rear) Elevation

0 1 2 3 4 5 m
1:100



1-100 - Existing NW (front) Elevation

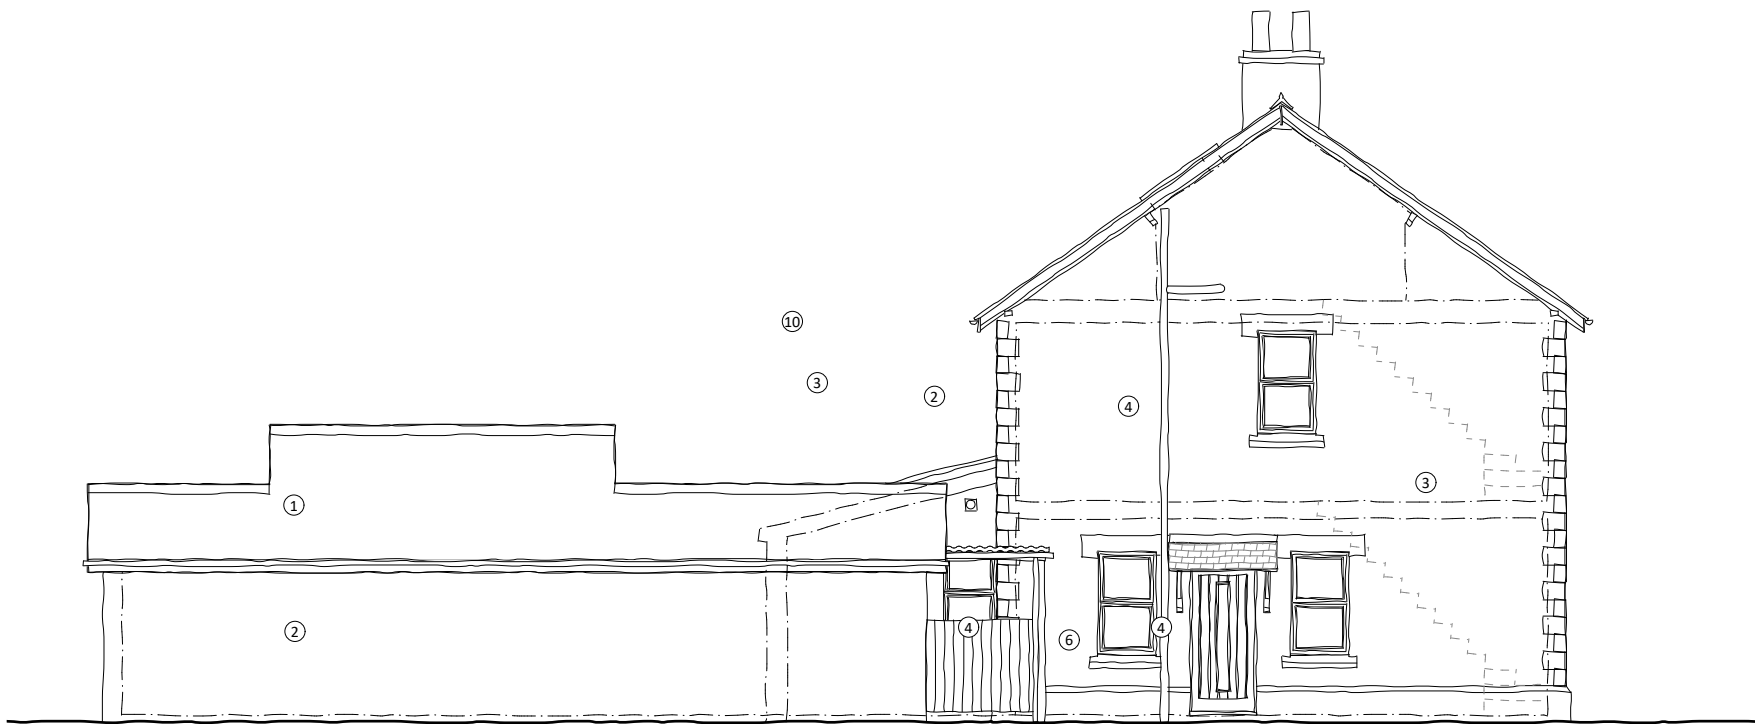

1-100 - Existing NE (side) Elevation

This drawing is the copyright of PKA Architects Ltd.
Registered in England and Wales No 8605083.
Do not rely on Scaled Dimensions - work to figured dimensions only. If in doubt - ASK.
All dimensions to be checked on site by contractor
Work to existing building features where appropriate
Any OS copyright data on this drawing is reproduced under license

- Material Key.
- ①- Slate
 - ②- Brick
 - ③- Natural Stone
 - ④- Aluminium windows and doors
 - ⑤- Timber windows
 - ⑥- Timber doors
 - ⑦- Metal profile roof
 - ⑧- Rooflight
 - ⑨- Solar panels
 - ⑩- UPVC gutters and downpipes

Date No. Revision Notes

PKA
ARCHITECTS

PKA Architects Ltd
Featherbrook, Whitley Road, Potterne, Devizes, Wiltshire. SN10 3TD.
tel 01380 725688 tom@pka-architects.com www.pka-architects.com

Project Title
Extension and alterations

Address
24 The Street, All Cannings,
Devizes, SN10 3PA

Client
Mr and Mrs Barker

Sheet Title
Existing GA drawings

Scale
Varies @A1

Drawn By
SW

Date
03/06/2026

Project ID.
2176

Stage.
EX-100

Sheet No.
A

Revision.

Status
PLANNING

Stage Key.
ES - Existing
SK - Sketch
PL - Planning
WD - Working
DR - Drawings
BR - Building
Regulations
TR - Tender
CN - Construction
AB - As Built

File Name
2176 - GA drawings.vwx