


NOTES: —

All dimensions to be verified on site by Main Contractor before the start of any shop drawings or work whatsoever either on their own behalf or that of sub-contractors.

Report any discrepancies to the Contract Administrator at once.

This drawing is to be read with all relevant Architect's and Engineer's drawings and other relevant information.

© Funlab Ltd

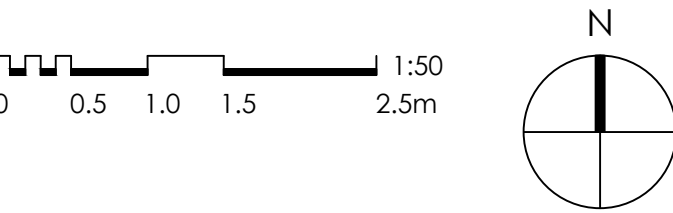

Existing Ground Floor/Site
Plan
Scale 1:50

Rev	Description	By	Date
Rev	Description	By	Date

STAGE: —

Listed Building Application



a: 17 Foundry Barton, Frome, Somerset, BA11 3HX
e: hi@funlabdesign.co.uk
i: www.funlabdesign.co.uk

CLIENT: —

Green + Dixon
34 Pickwick, Corsham
Wiltshire, SN13 0HY

SITE: —

34 Pickwick, Corsham

DRAWING: —

Proposed Site/Ground Floor Plan

SCALE: —	DATE: —	BY: —	CHECKED: —
1:50 of A1	02/06/26	LH	xx
PROJECT REF: —	DRAWING No.: —	REVISION: —	---
26-1079	200	---	---