

MILFORD HALL HOTEL



130650mN


LOCATION OF NEW
MAIN ENTRANCE SIGN
S1

LOCATION OF EXISTING
FLAGPOLE WITH UNION JACK
LOCATION OF NEW
FLAGPOLE SIGN F1

LOCATION OF REPLACEMENT
WALL SIGNS S2

130600mN

SITE PLAN 1:200 SCALE

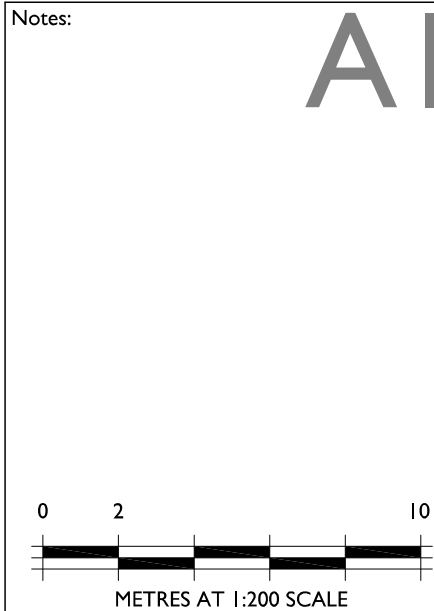

MILFORD HALL HOTEL
SALISBURY
HOTEL SIGNAGE
SITE PLAN

DWG No: 1130-20-401A
DATE: MARCH 2026 SCALE: 1:200
FAVONIUS ARCHITECTS
Tel: 01722 412 391
Wynham House, 65 The Close, Salisbury, Wiltshire SP1 2EN

PLANNING APPLICATION