


MILFORD HALL HOTEL




SOUTH ELEVATION 1:200 SCALE

45.00m Datum Line

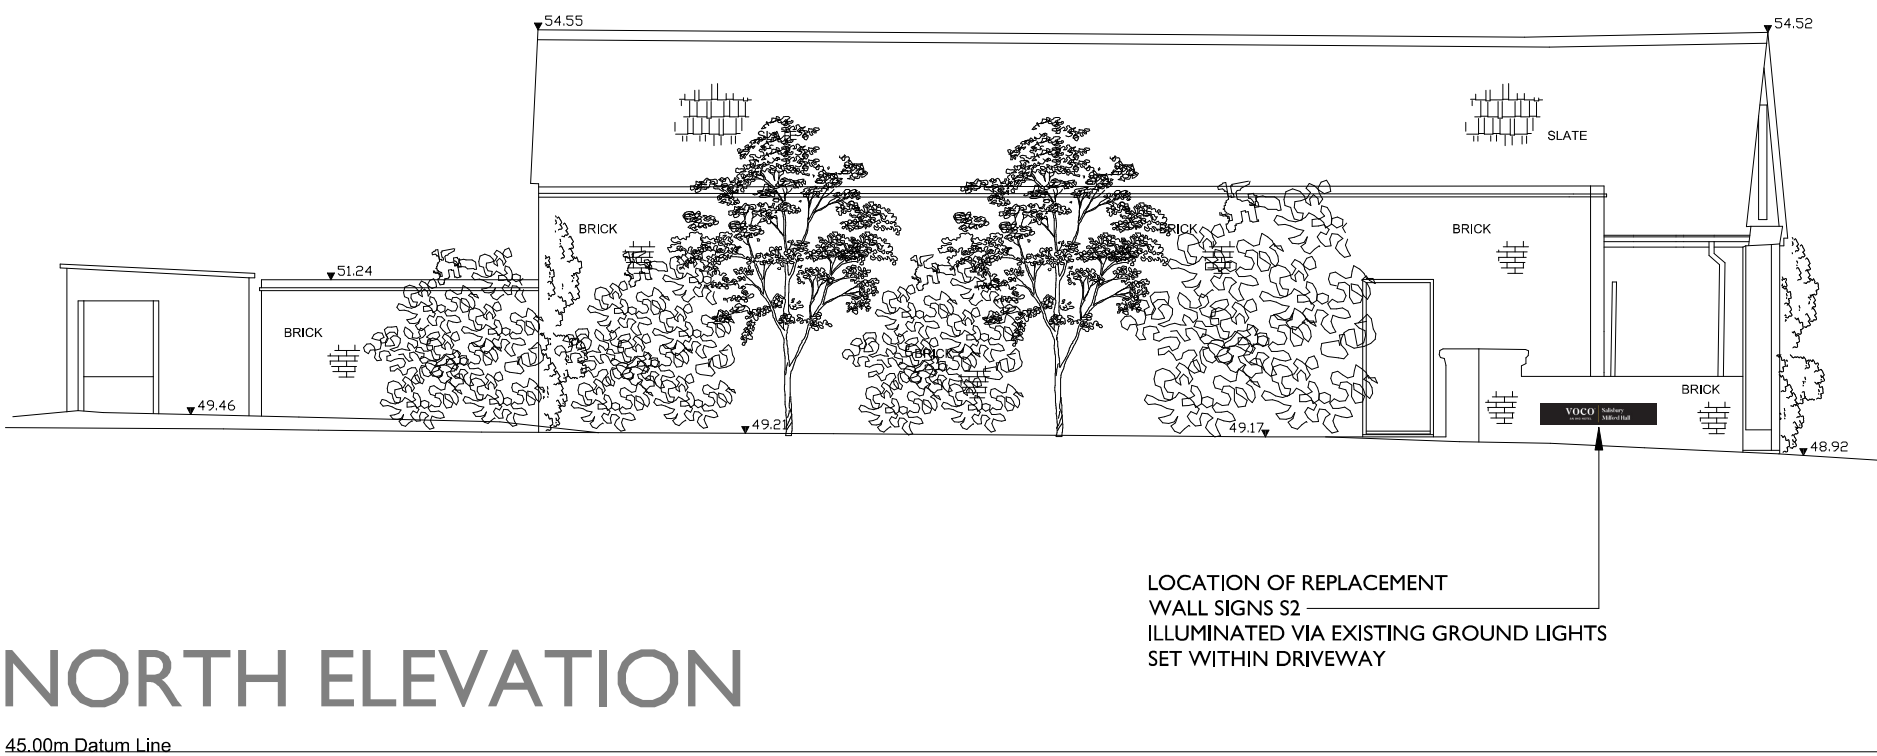

NORTH ELEVATION

45.00m Datum Line

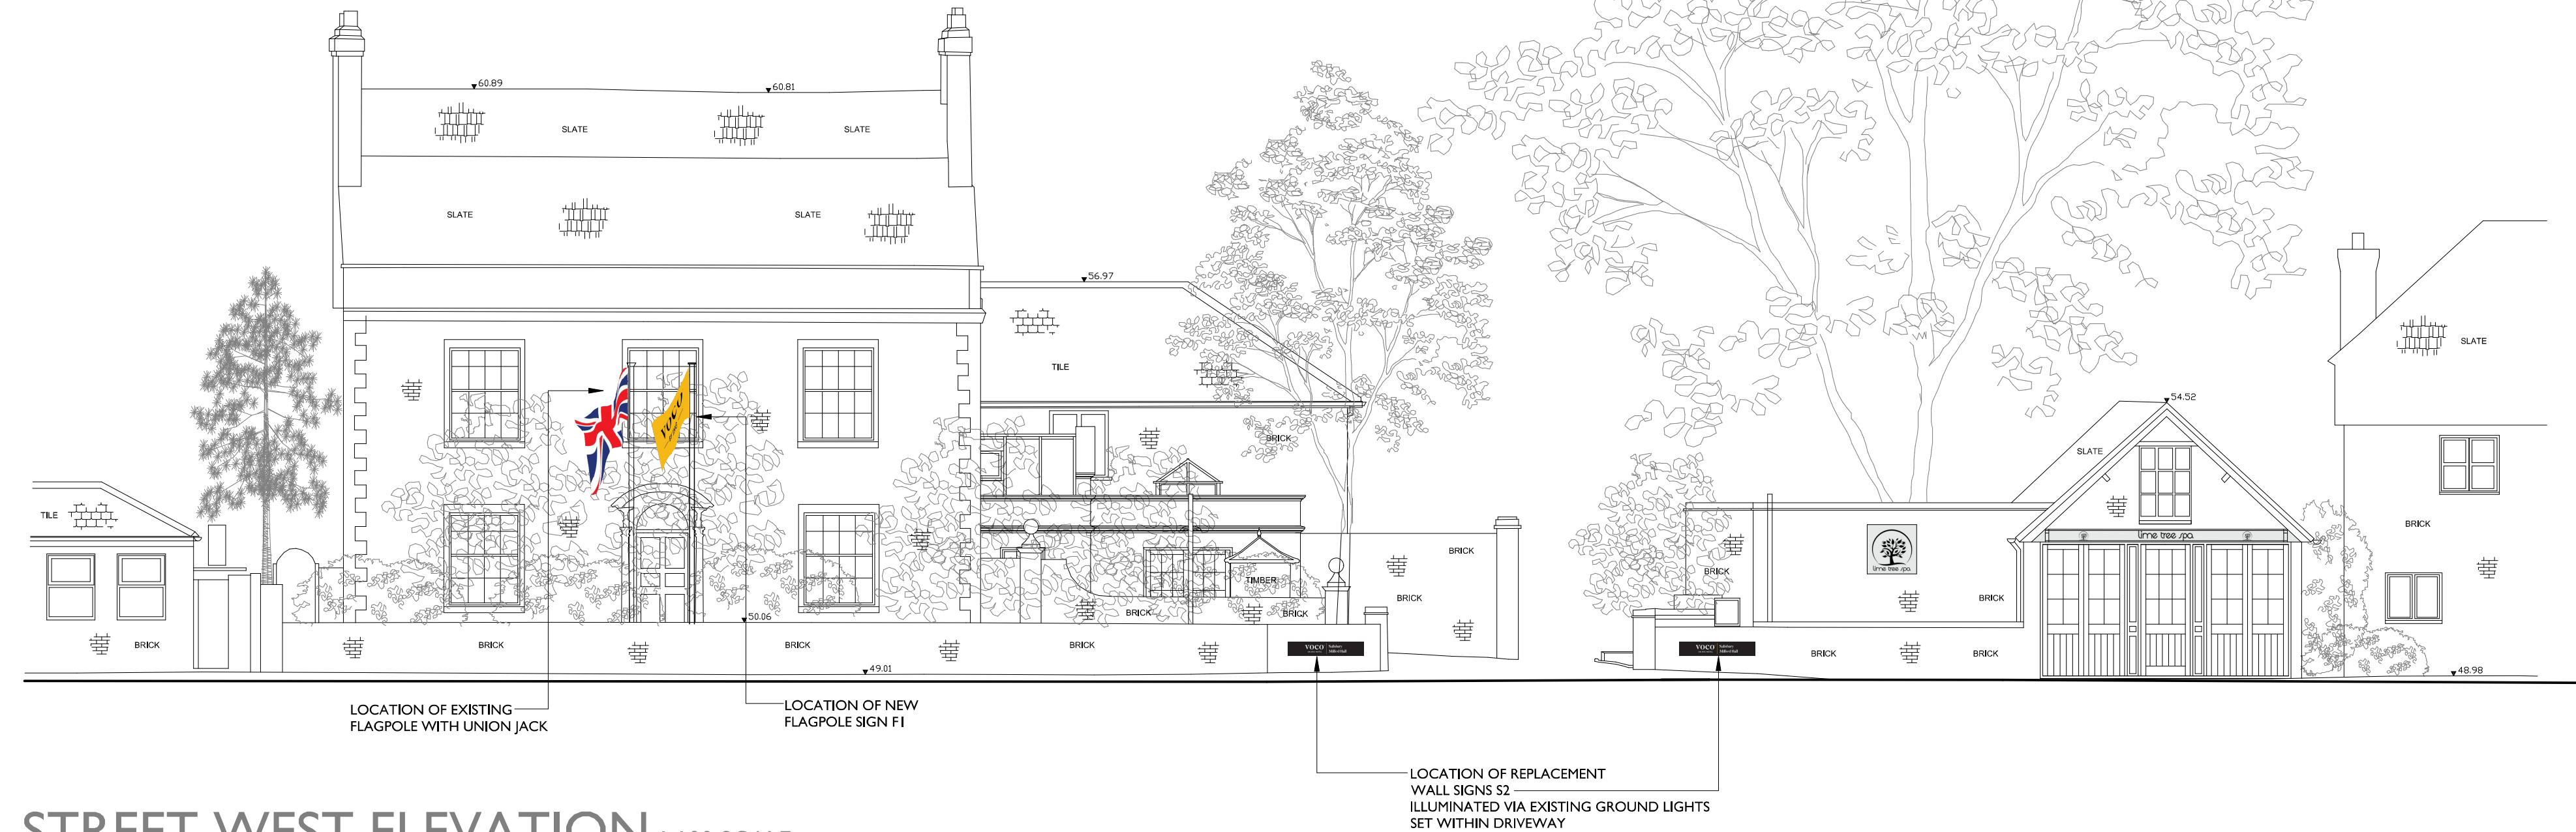

STREET WEST ELEVATION 1:100 SCALE

45.00m Datum Line

Notes:

012345

METRES AT 1:100 SCALE

THIS DRAWING IS THE COPYRIGHT OF FAVONIUS ARCHITECTS LTD. IT MAY NOT BE COPIED, REPRODUCED, OR TRANSMITTED IN ANY FORM OR BY ANY MEANS, ELECTRONIC OR MECHANICAL, WITHOUT PERMISSION. PERMISSION MUST BE OBTAINED FROM FAVONIUS ARCHITECTS LTD. BEFORE ANY SUCH REPRODUCTION OR TRANSMISSION.

MILFORD HALL HOTEL
SALISBURY
HOTEL SIGNAGE

WEST (STREET) ELEVATION HOTEL
SOUTH ELEVATION HOTEL
NORTH ELEVATION SPA

DWG No: 1130-20-402A
DATE: MARCH 2026 | SCALE: 1:100

FAVONIUS
ARCHITECTS

Tel: 01722 412 391
Wynham House, 65 The Close, Salisbury, Wiltshire SP1 2EN

www.favonius.co.uk

PLANNING APPLICATION