




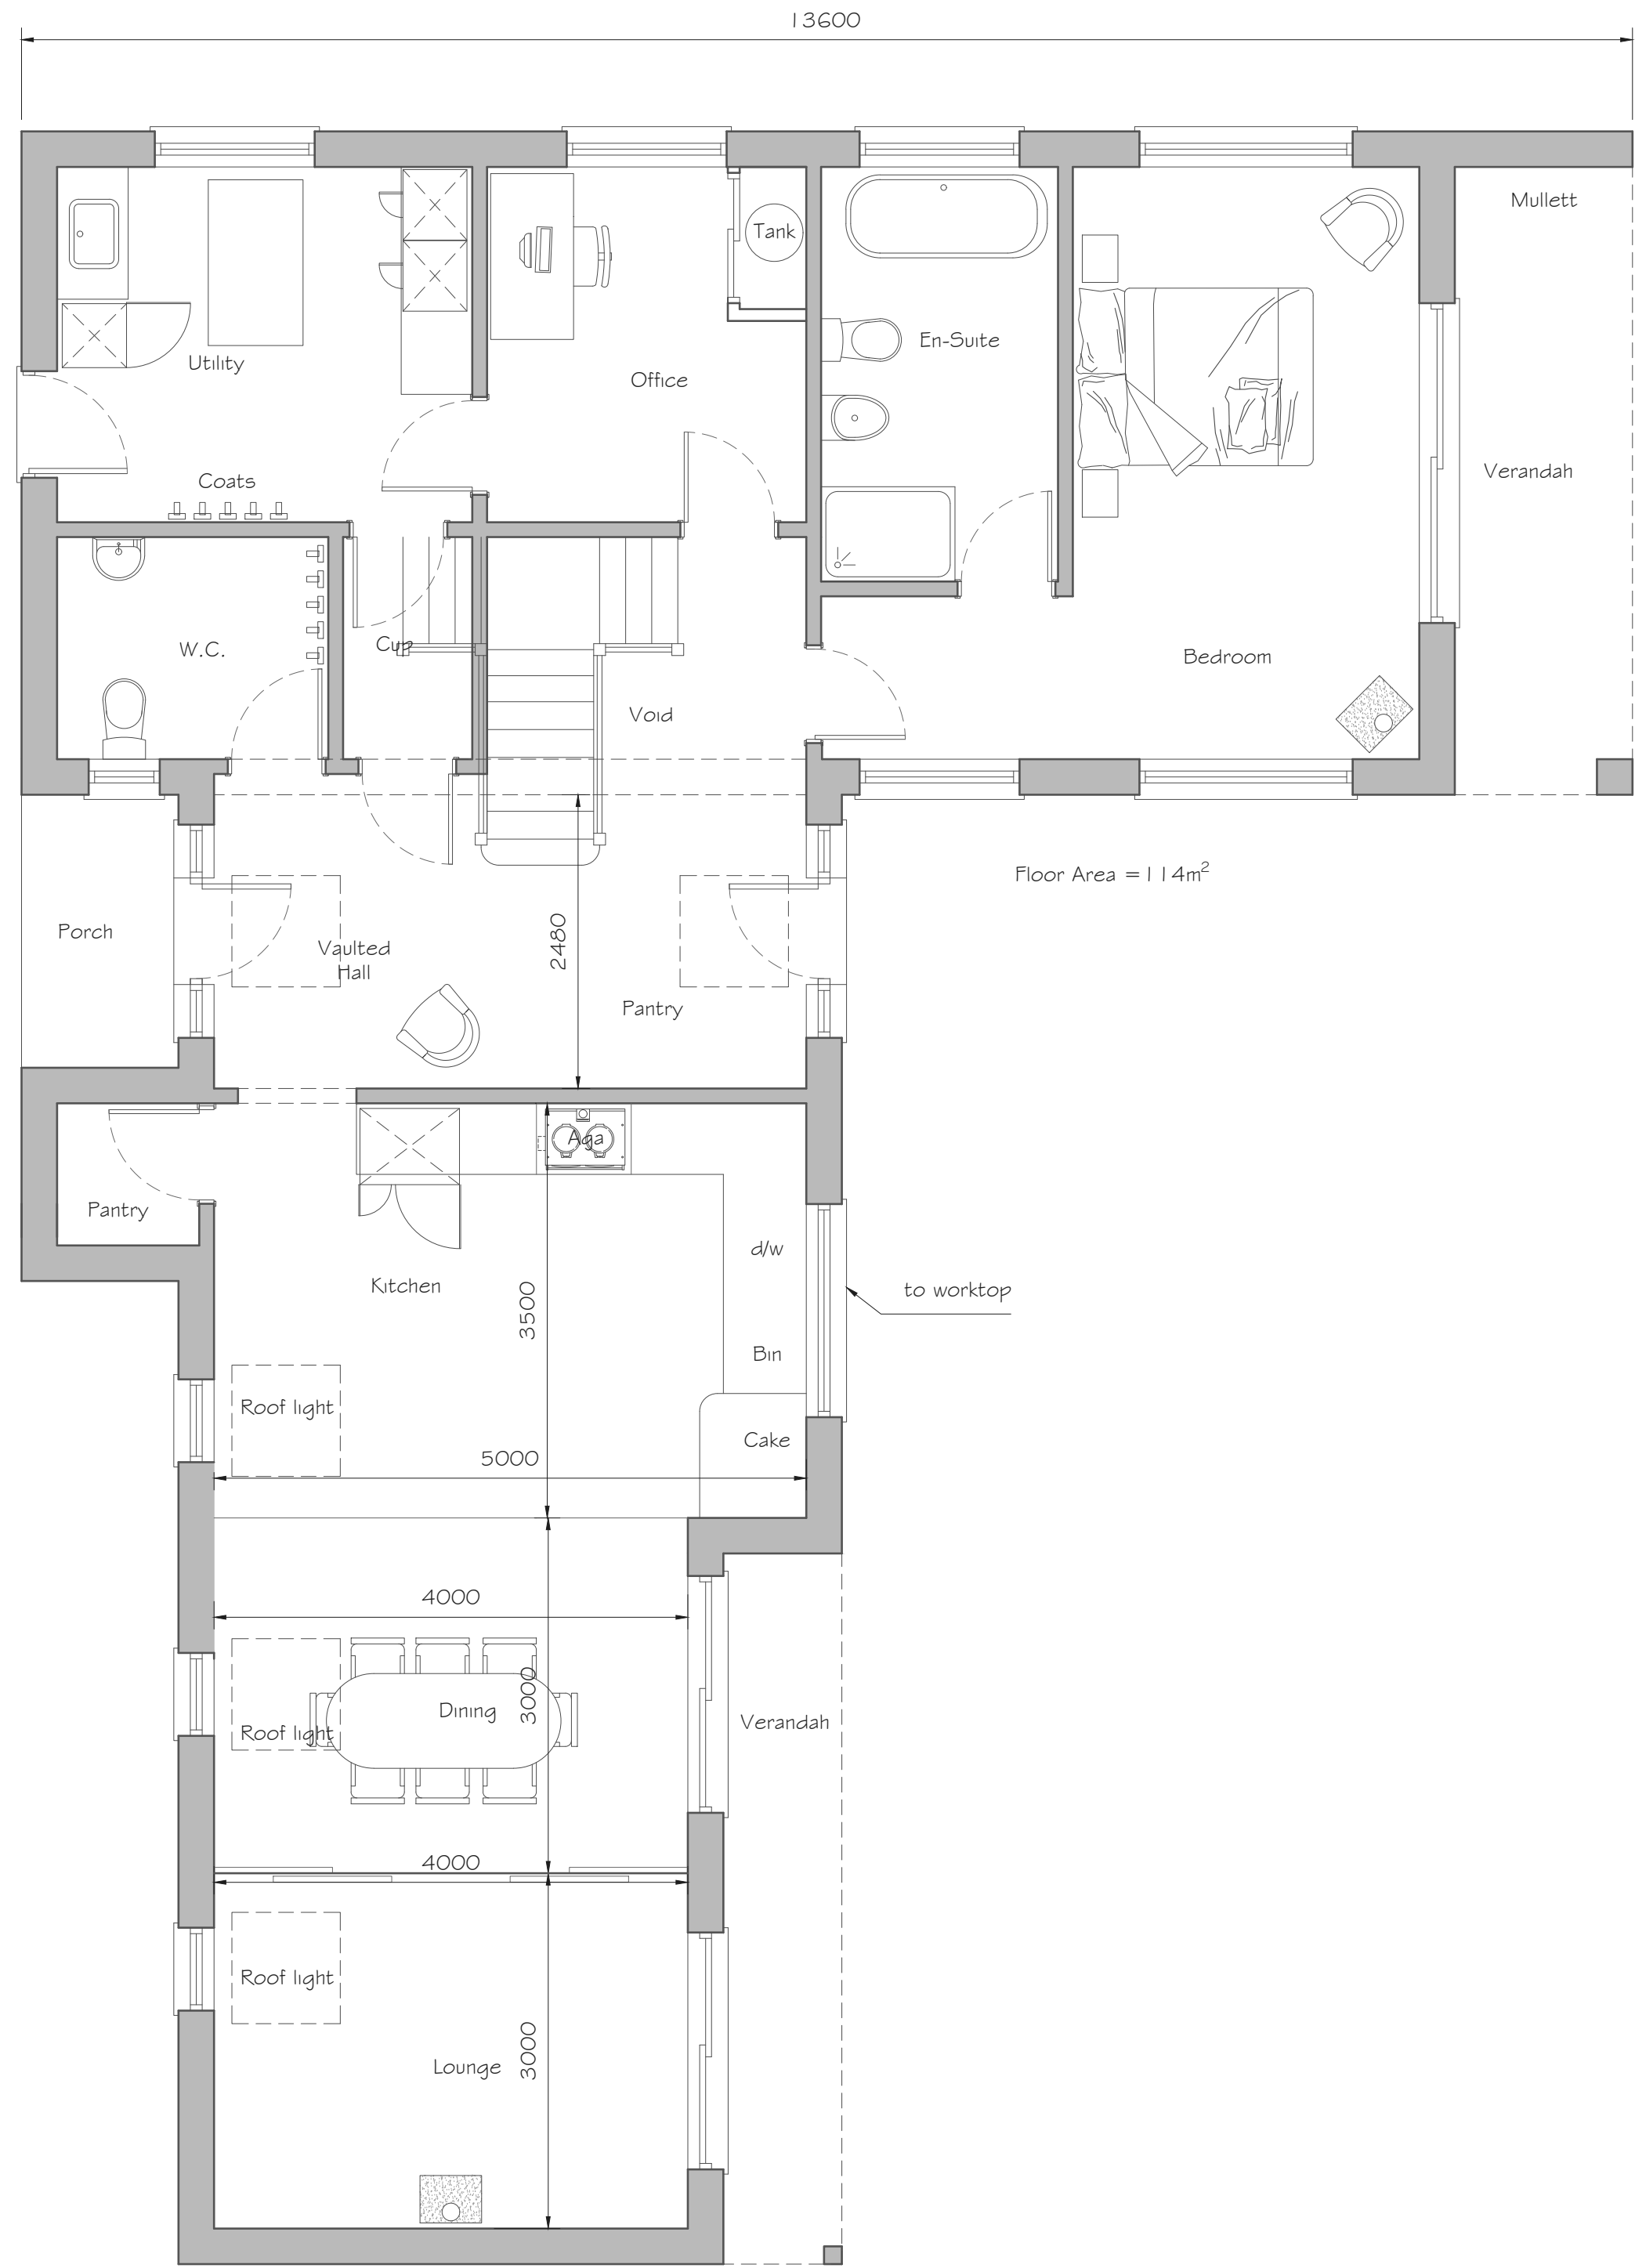

GROUND FLOOR PLAN
Scale 1:50

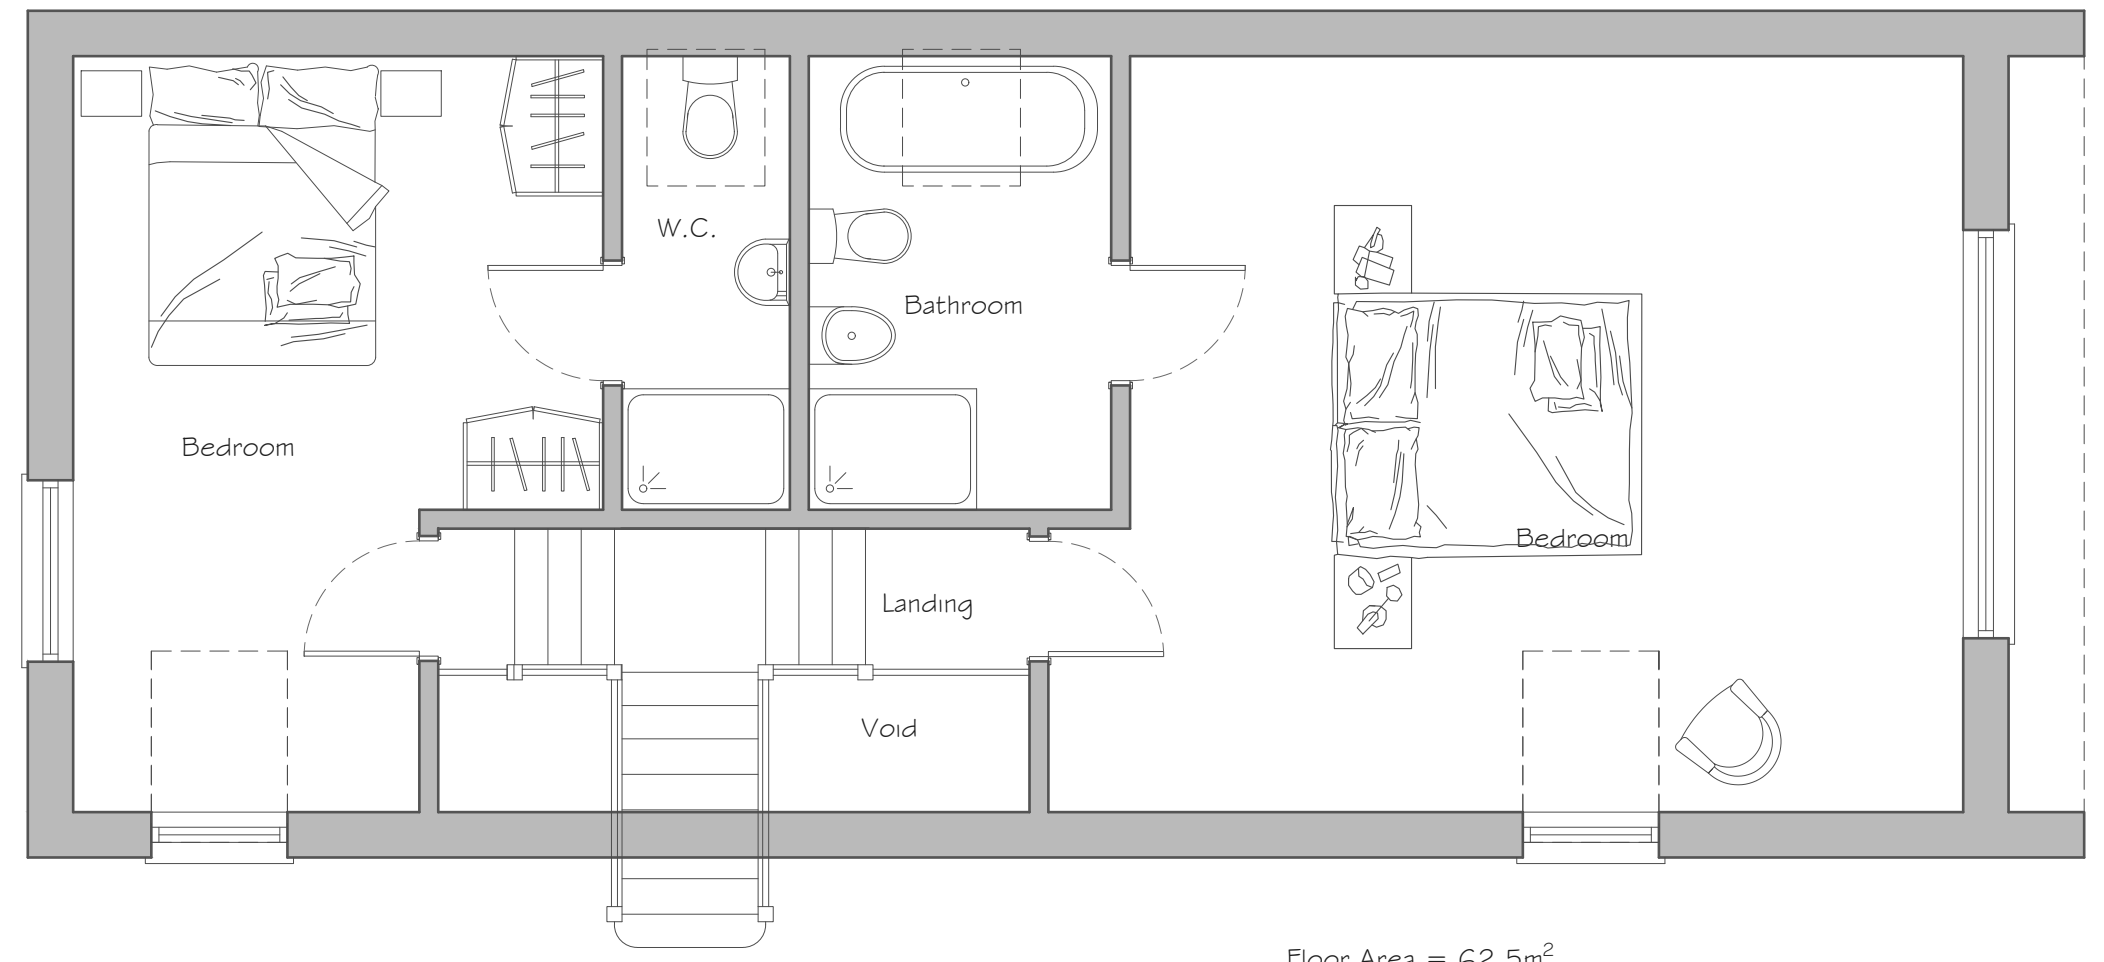

FIRST FLOOR PLAN
Scale 1:50

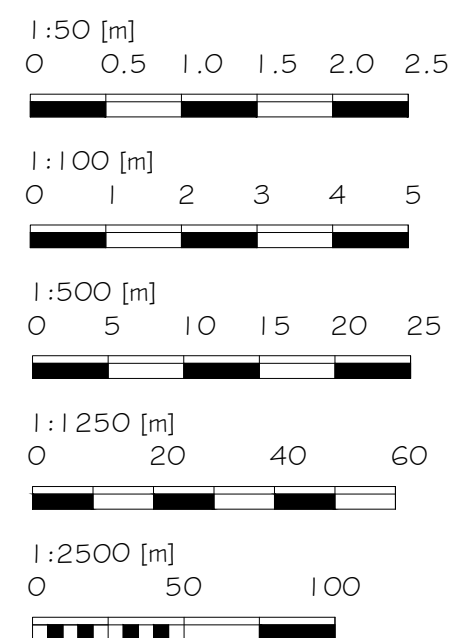

Alex Dawson
www.addraughting.co.uk
alex@addraughting.co.uk
01672 511412
07791 341698

59 Barrow Close
Marlborough
Wiltshire
SN8 2BE



AD DRAUGHTING
ARCHITECTURAL SERVICES

Client

FIONA TURNER

Job Title

HOUSE AT:
MEADOW VIEW,
WINTERBOURNE STOKE,
SALISBURY,
WILTSHIRE,
SP3 4SZ.

Drawing Title

FLOOR PLANS

Scale

AS SHOWN

Date

20/05/2026

Drawn

AD

Drawing No.

1600-02

Rev

H