




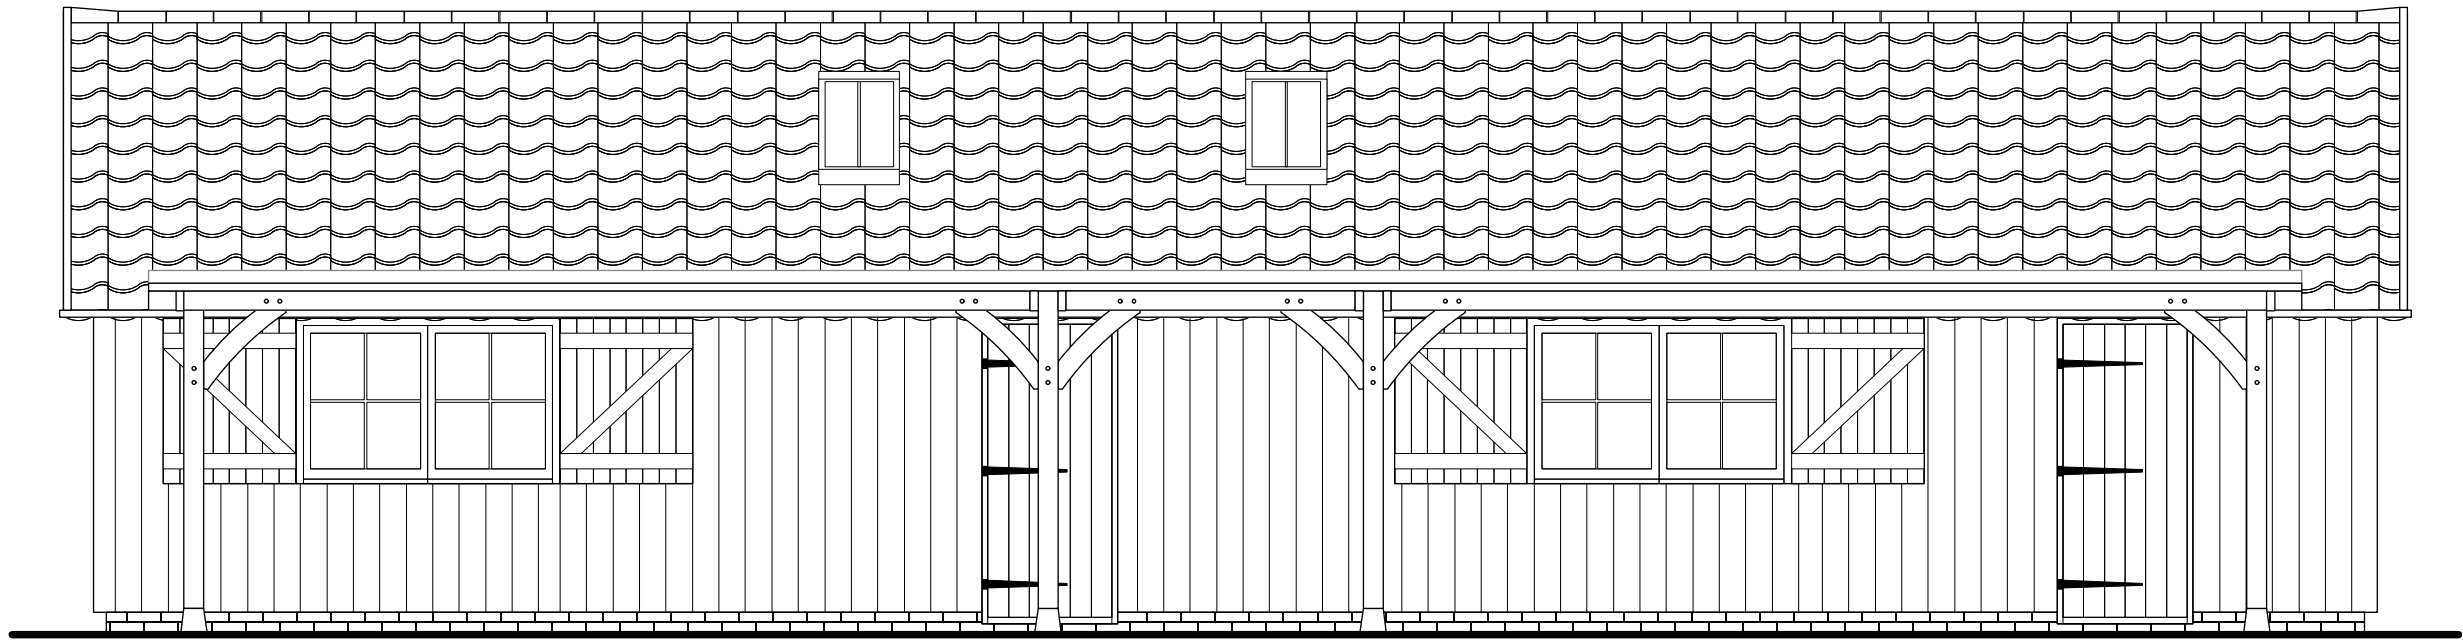


Proposed South Facing Elevation [Scale 1:50 @ A1]:

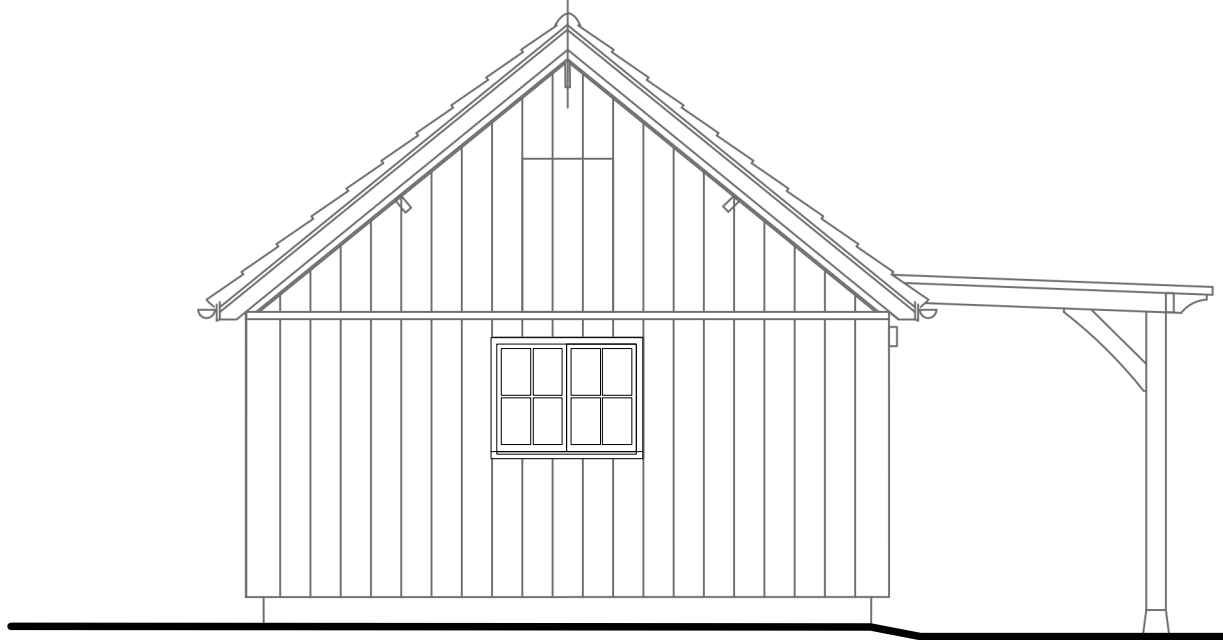


Proposed West Facing Elevation [Scale 1:50 @ A1]:

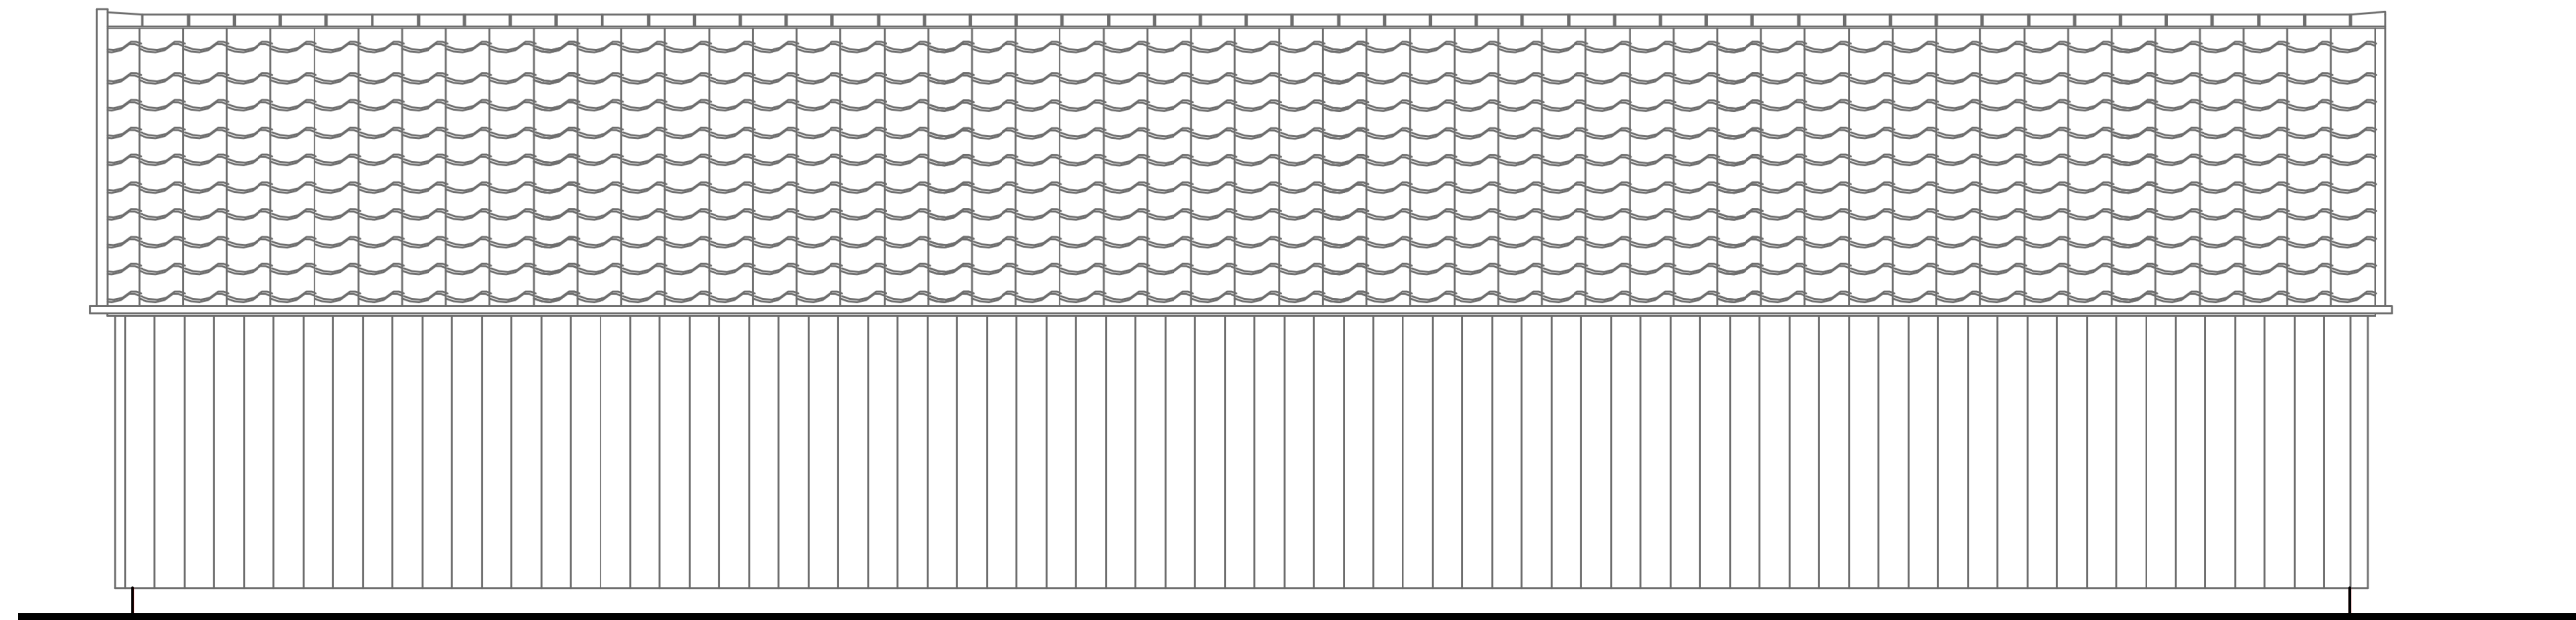

Proposed North Facing Elevation [Scale 1:50 @ A1]:

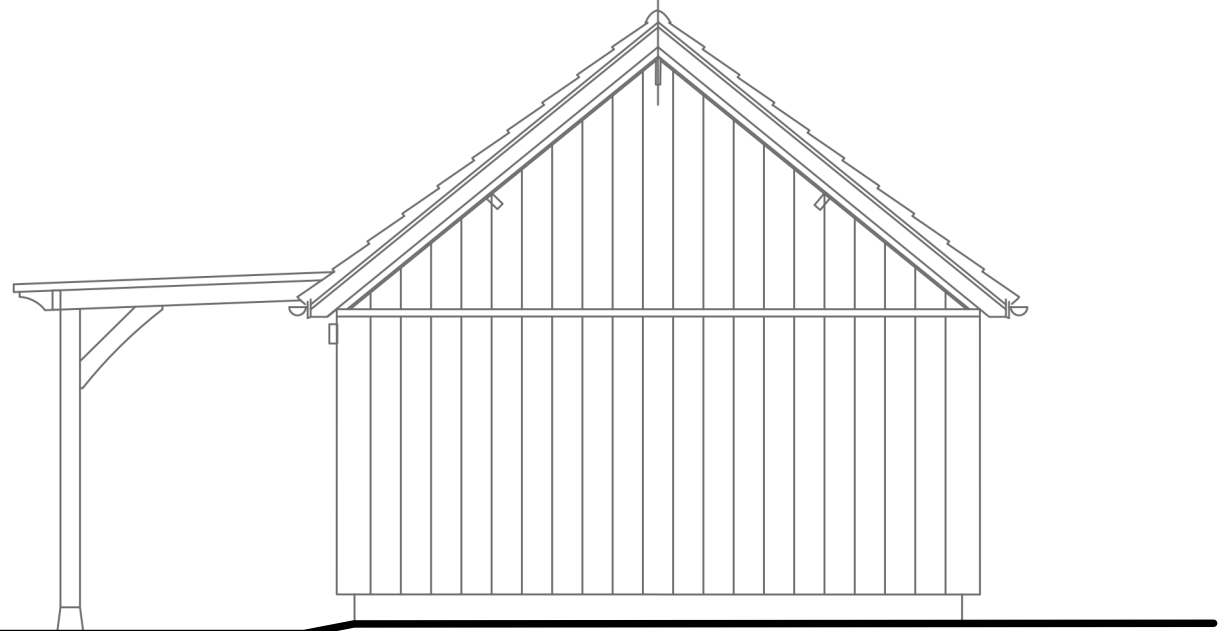

Proposed East Facing Elevation [Scale 1:50 @ A1]:

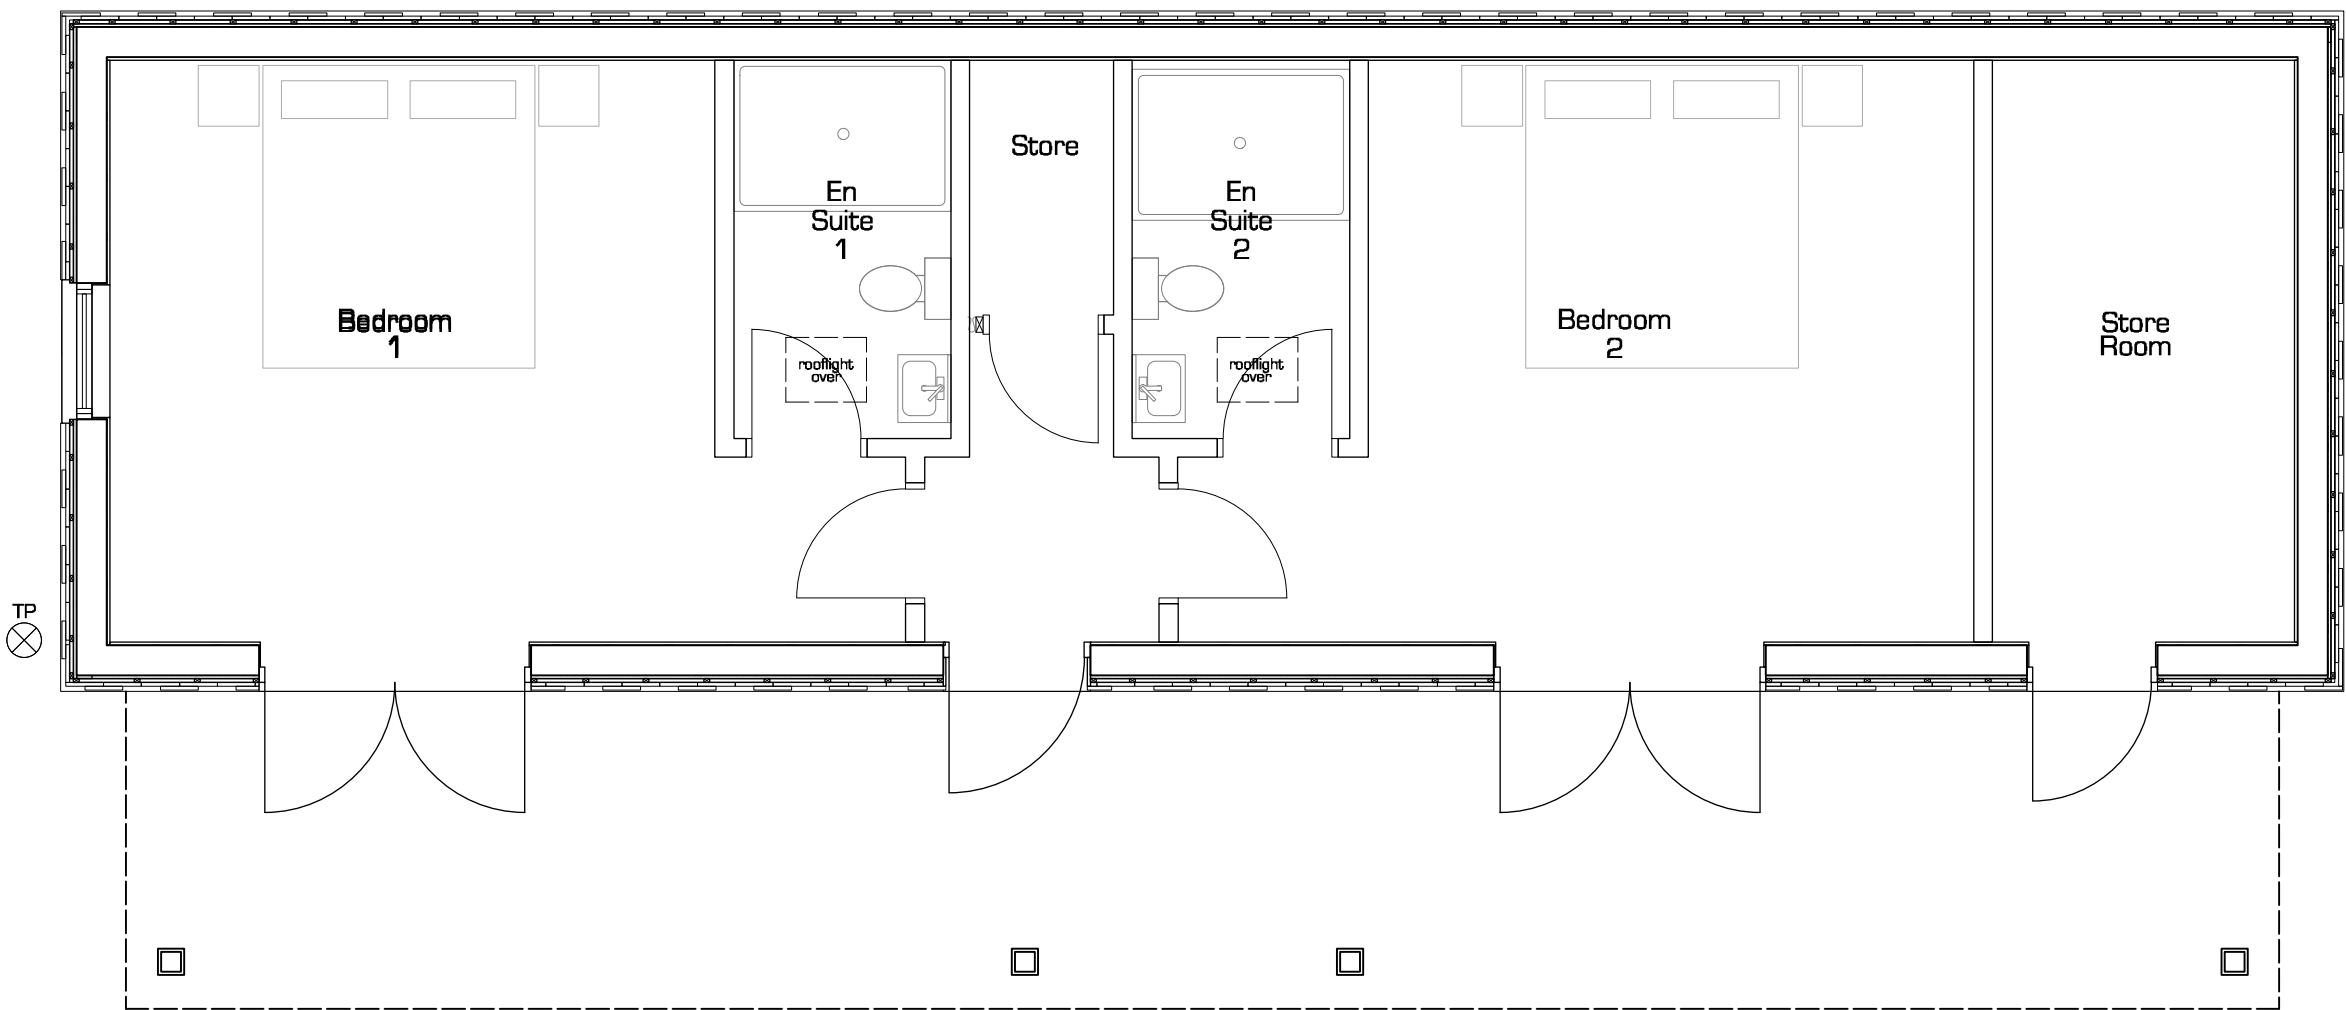


Proposed Floor Plan [Scale 1:50 @ A1]:

NOTES:

Roof :
Bridgewater clay pan tiles on
Battens, counter battens and breathable roof
felt on 150mm foil-faced PU insulation on
15mm OSB/3 on plasterboard on the original
roof structure.

Walls:
External walls from stained softwood plank
on plank on battens on breathable felt on
15mm OSB/3 on insulated stud work on
original frameworks with insulated
plasterboard between.
At low level the existing brick walls re-built
off new foundations.

Floors:
Bedrooms: Engineered oak boards on
screed with u/floor heating.
Shower rooms: Ceramic tiles on screed with
u/floor heating.

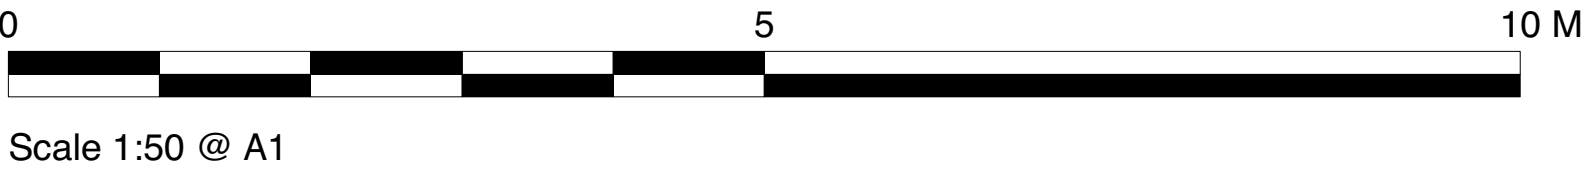

Scale 1:50 @ A1