




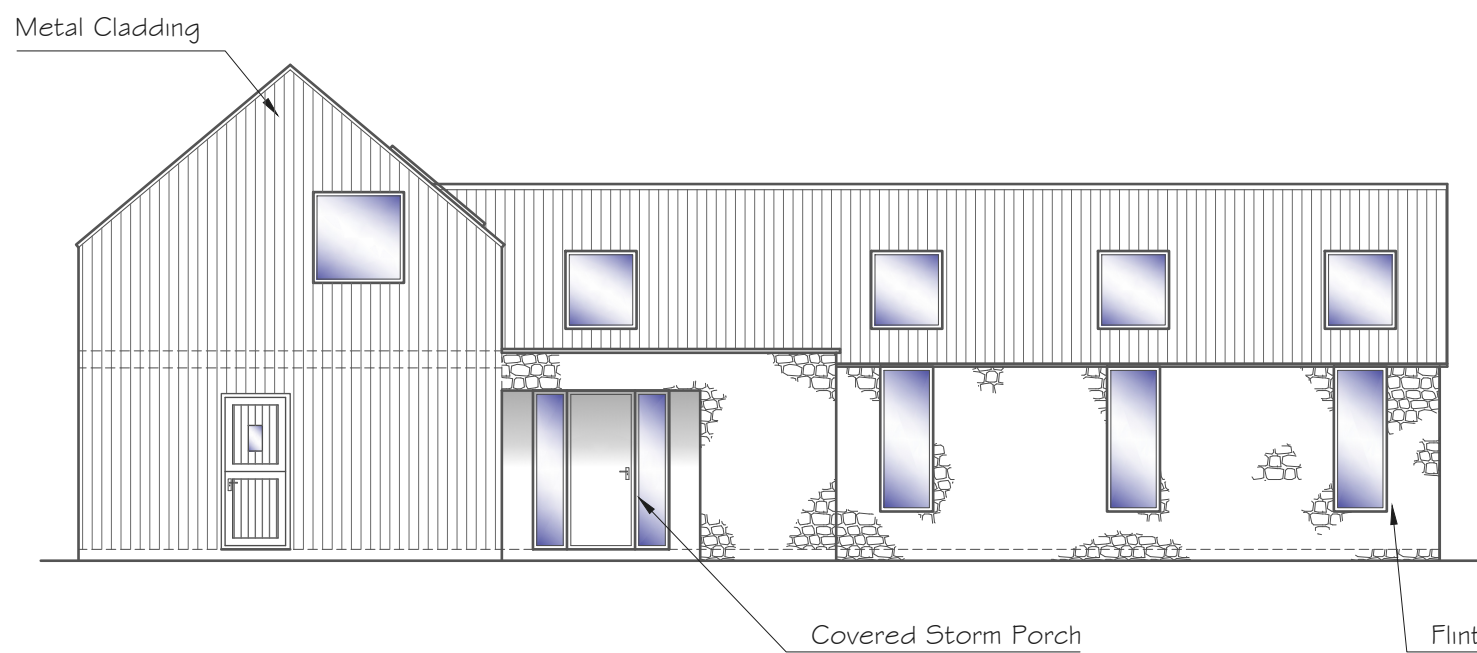


EASTERN ELEVATION
Scale 1:100

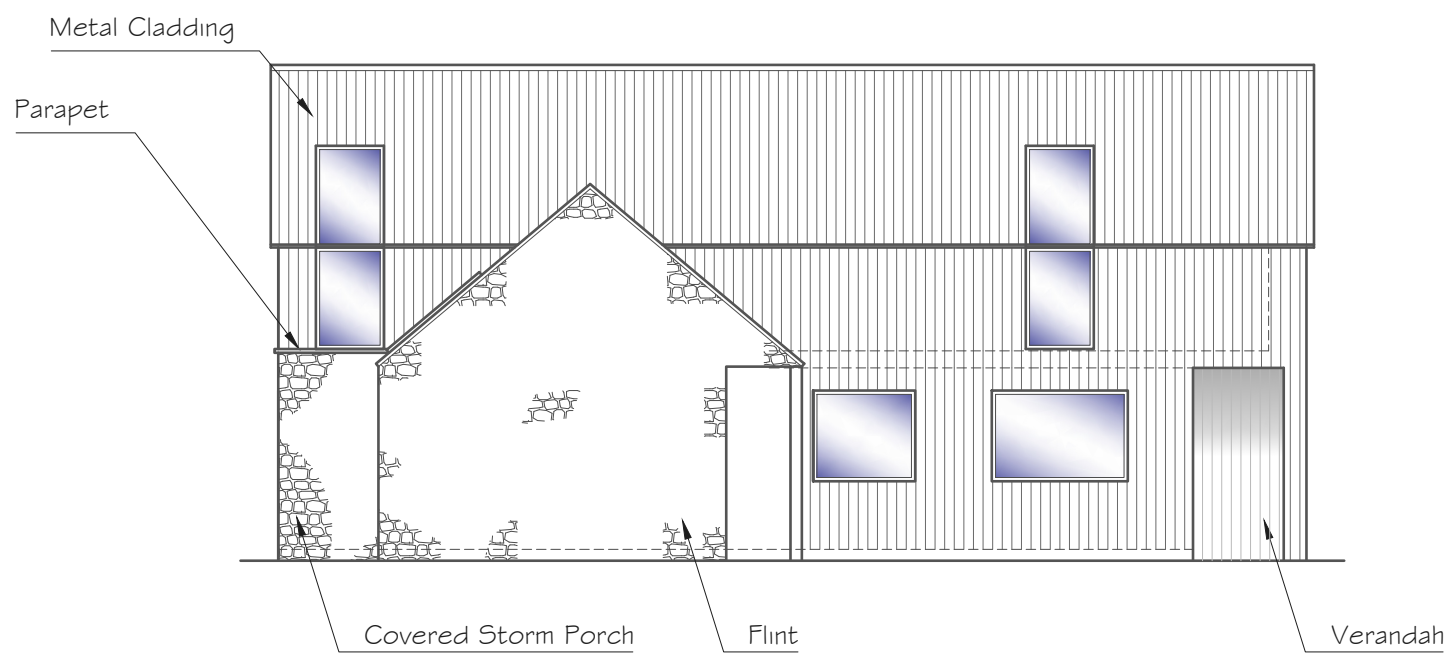


NORTHERN ELEVATION
Scale 1:100

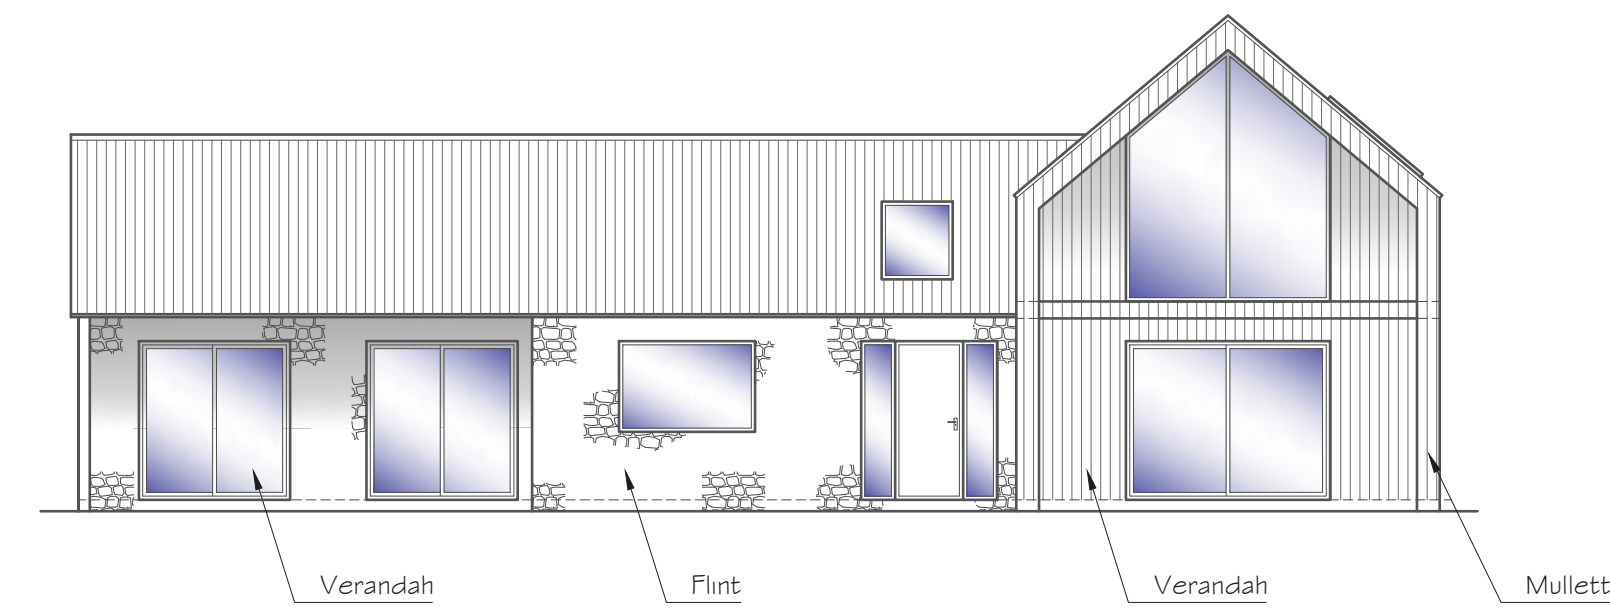


WESTERN ELEVATION
Scale 1:100

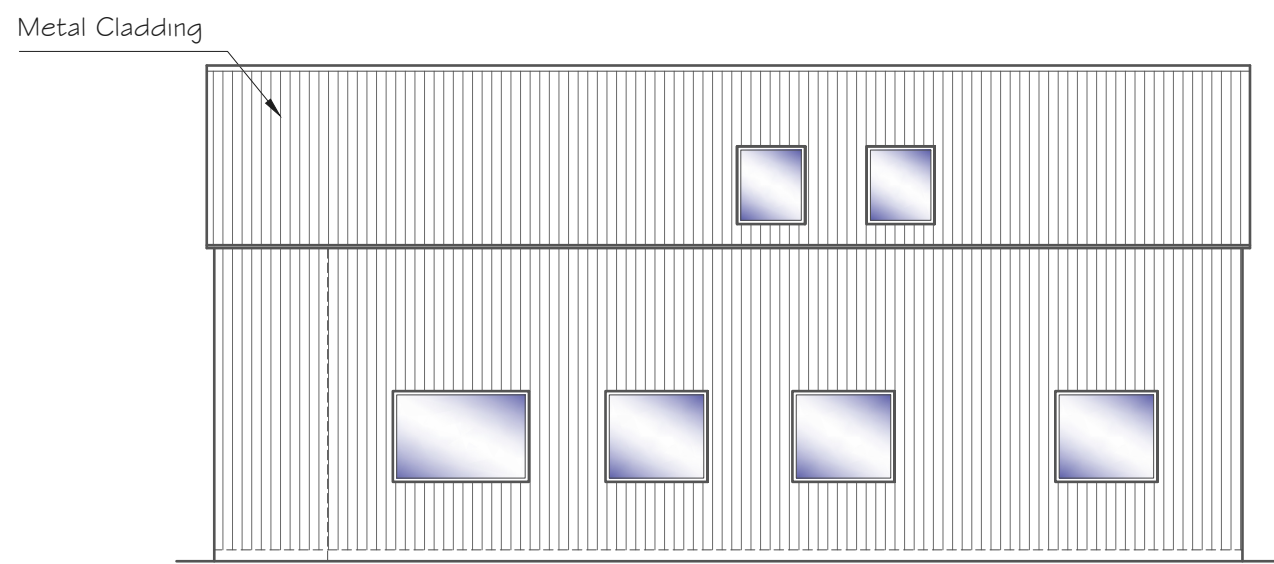

SOUTHERN ELEVATION
Scale 1:100

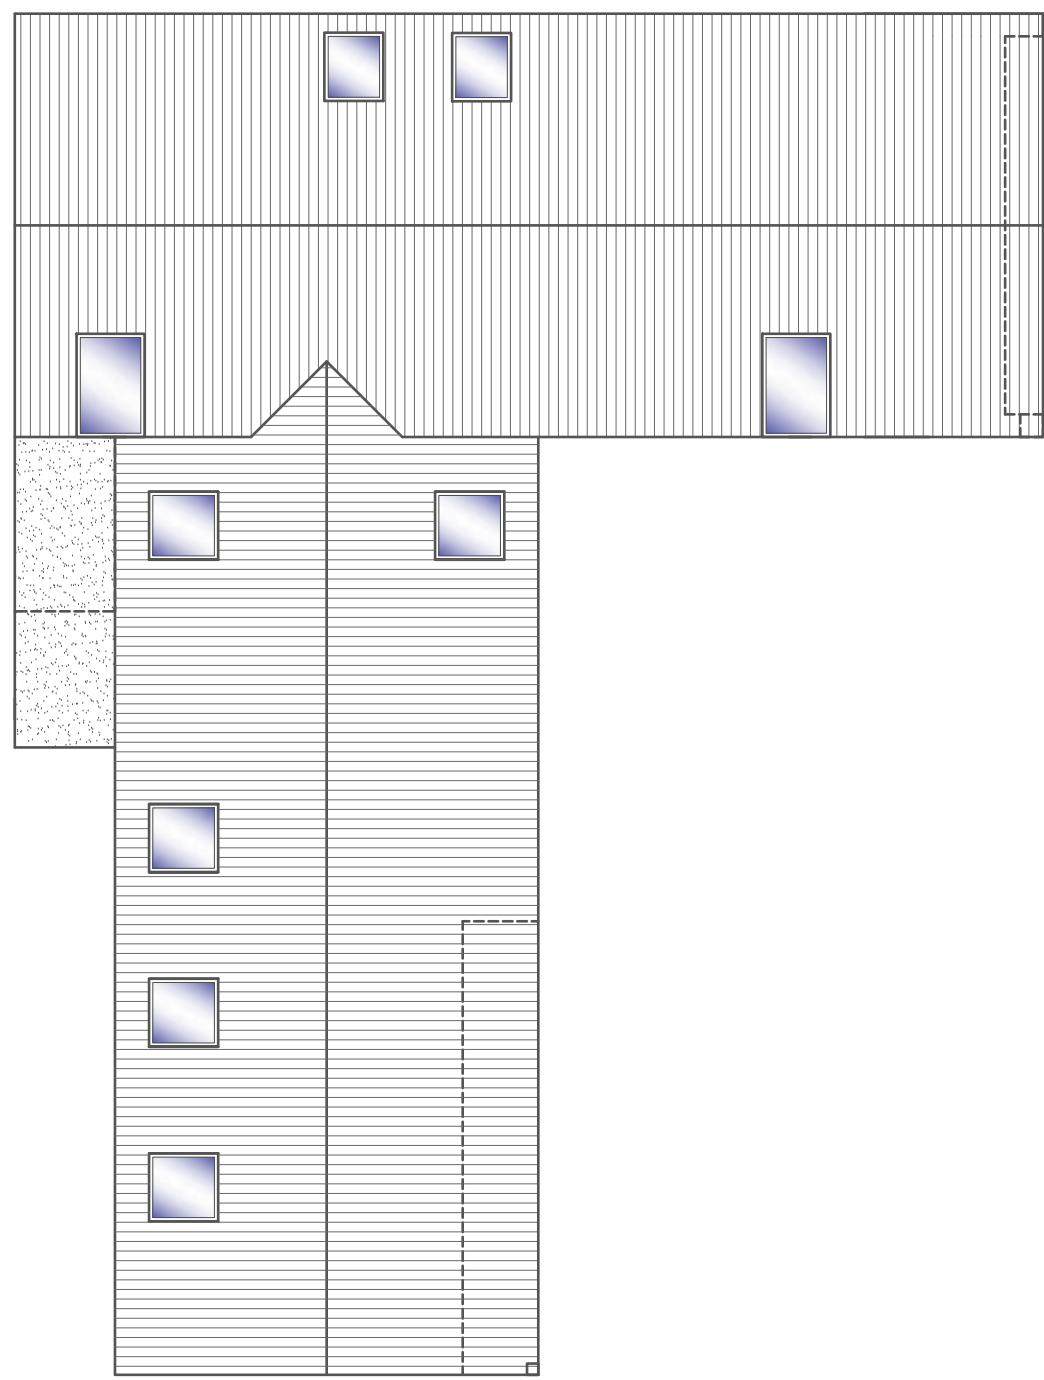


ROOF PLAN
Scale 1:100

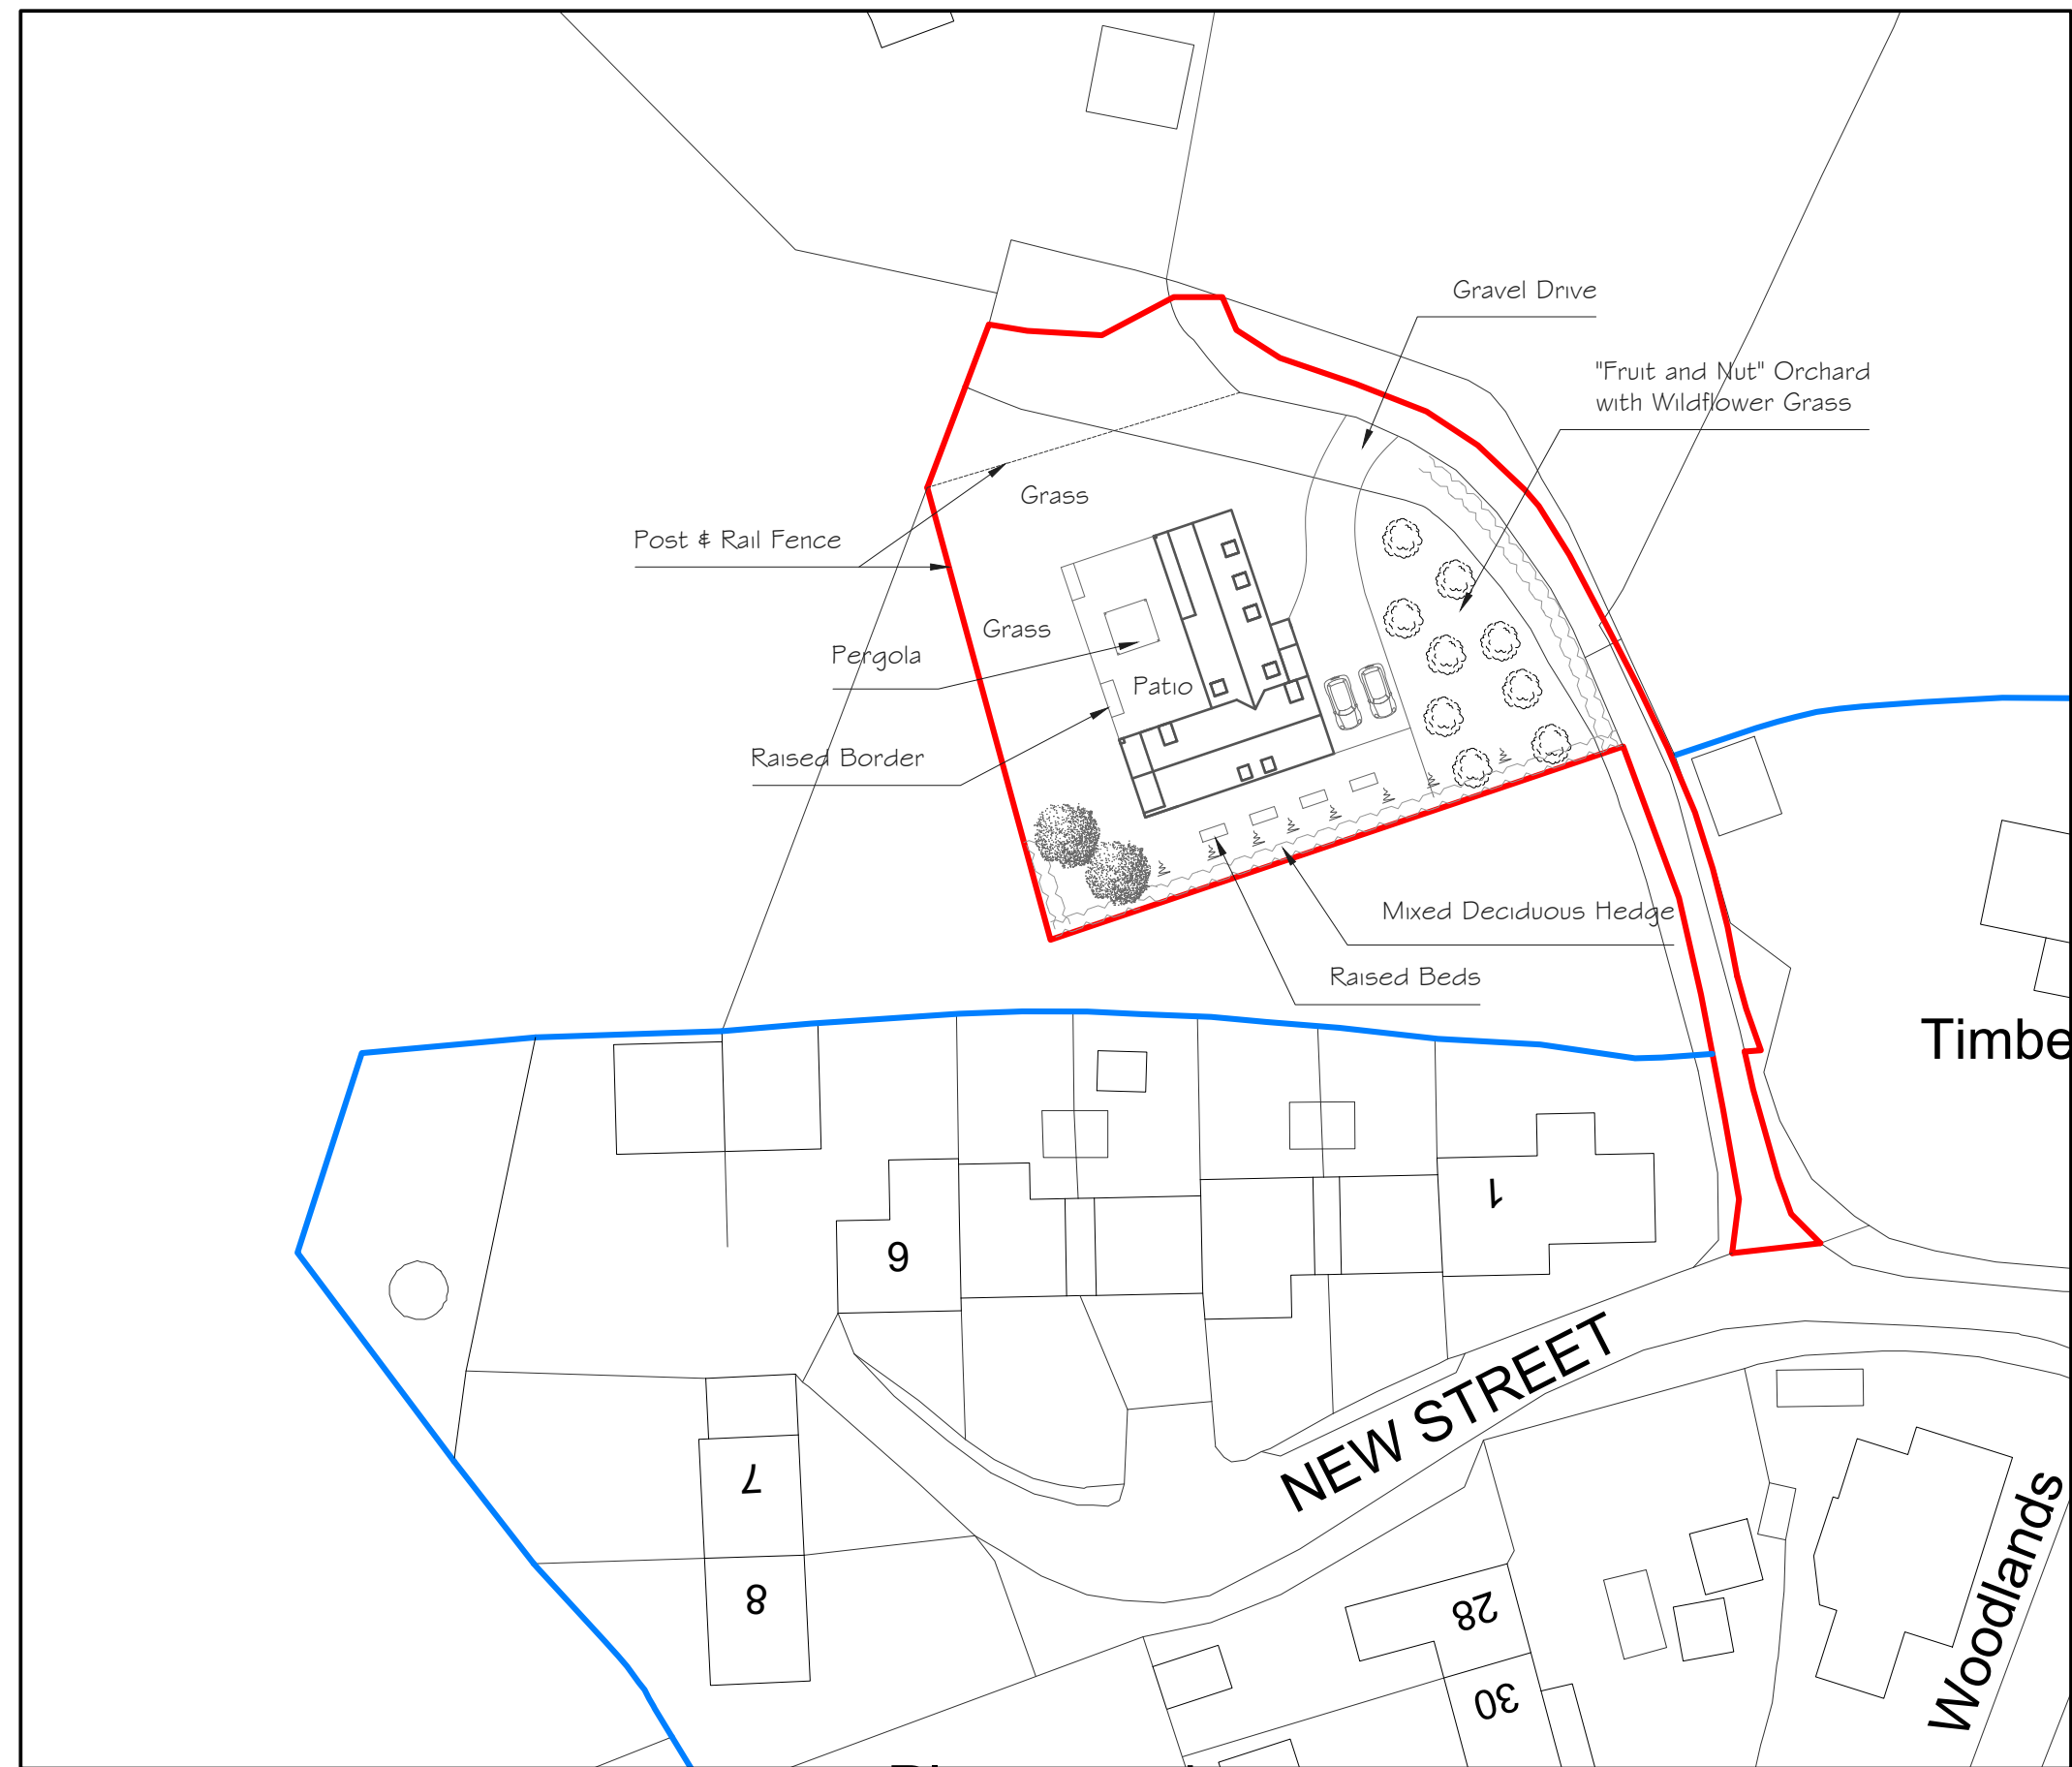

BLOCK PLAN
Scale 1:500



LOCATION PLAN
Scale 1:1250

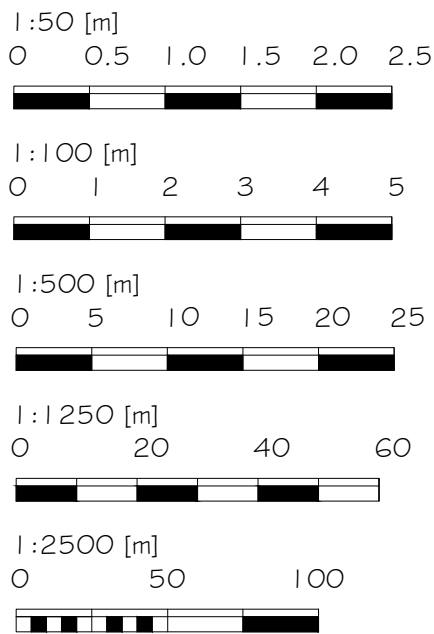

Alex Dawson www.addraughting.co.uk alex@addraughting.co.uk 01672 511412 07791 341698 59 Barrow Close Marlborough Wiltshire SN8 2BE  AD DRAUGHTING ARCHITECTURAL SERVICES	
Client FIONA TURNER	
Job Title HOUSE AT: MEADOW VIEW, WINTERBOURNE STOKE, SALISBURY, WILTSHIRE, SP3 4SZ.	
Drawing Title ELEVATIONS, ROOF PLAN, LOCATION PLAN, BLOCK PLAN,	
Scale AS SHOWN	
Date 20/05/2026	Drawn AD
Drawing No. 1600-01	Rev K