




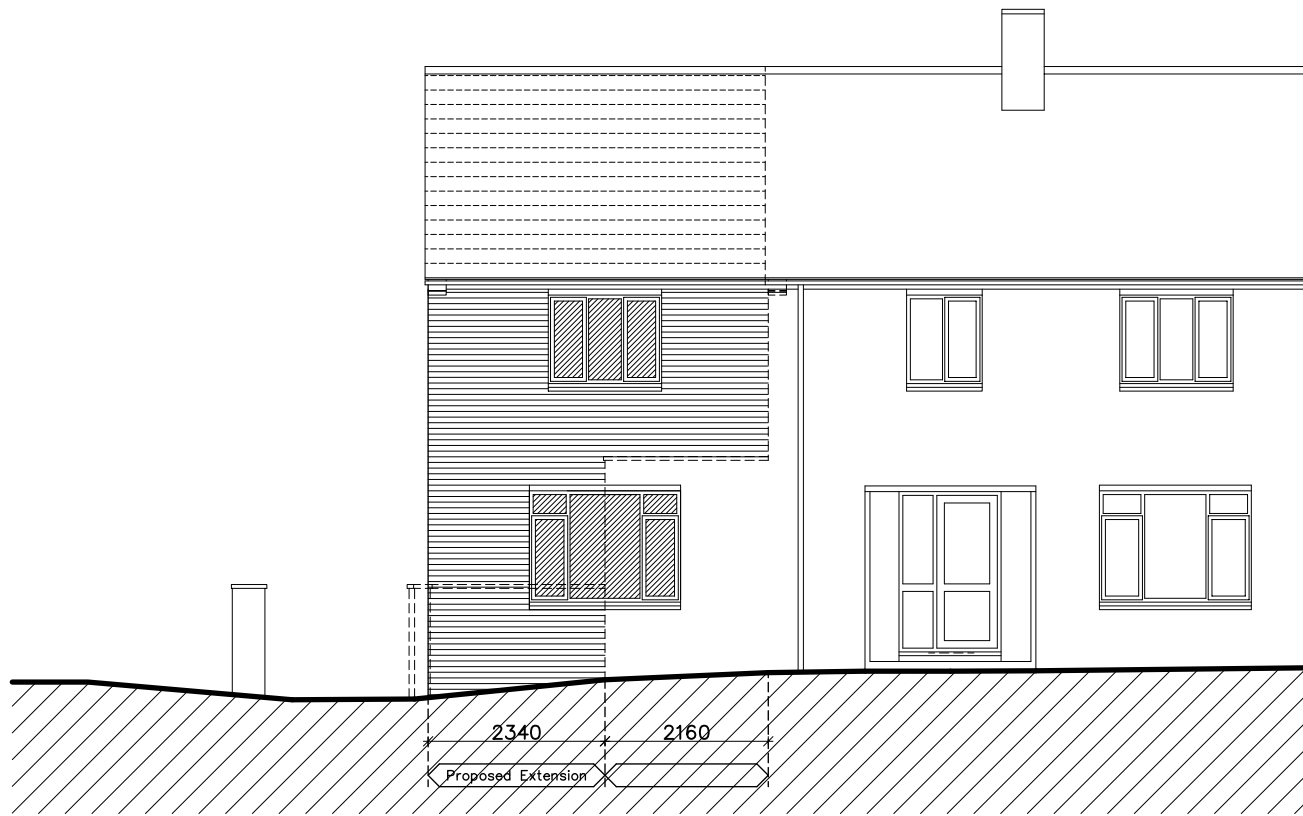


East Elevation scale 1:50 @ A1 (1:100 @ A3)

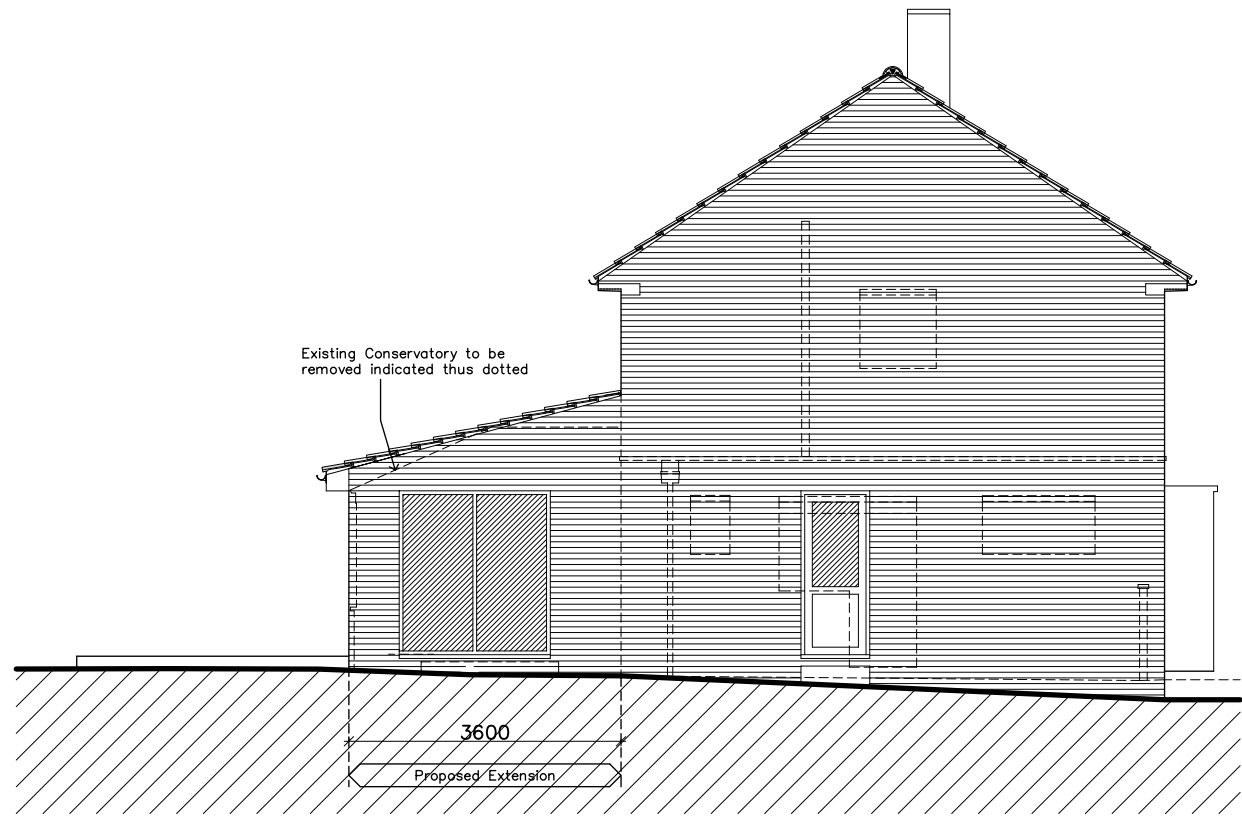

South Elevation scale 1:50 @ A1 (1:100 @ A3)

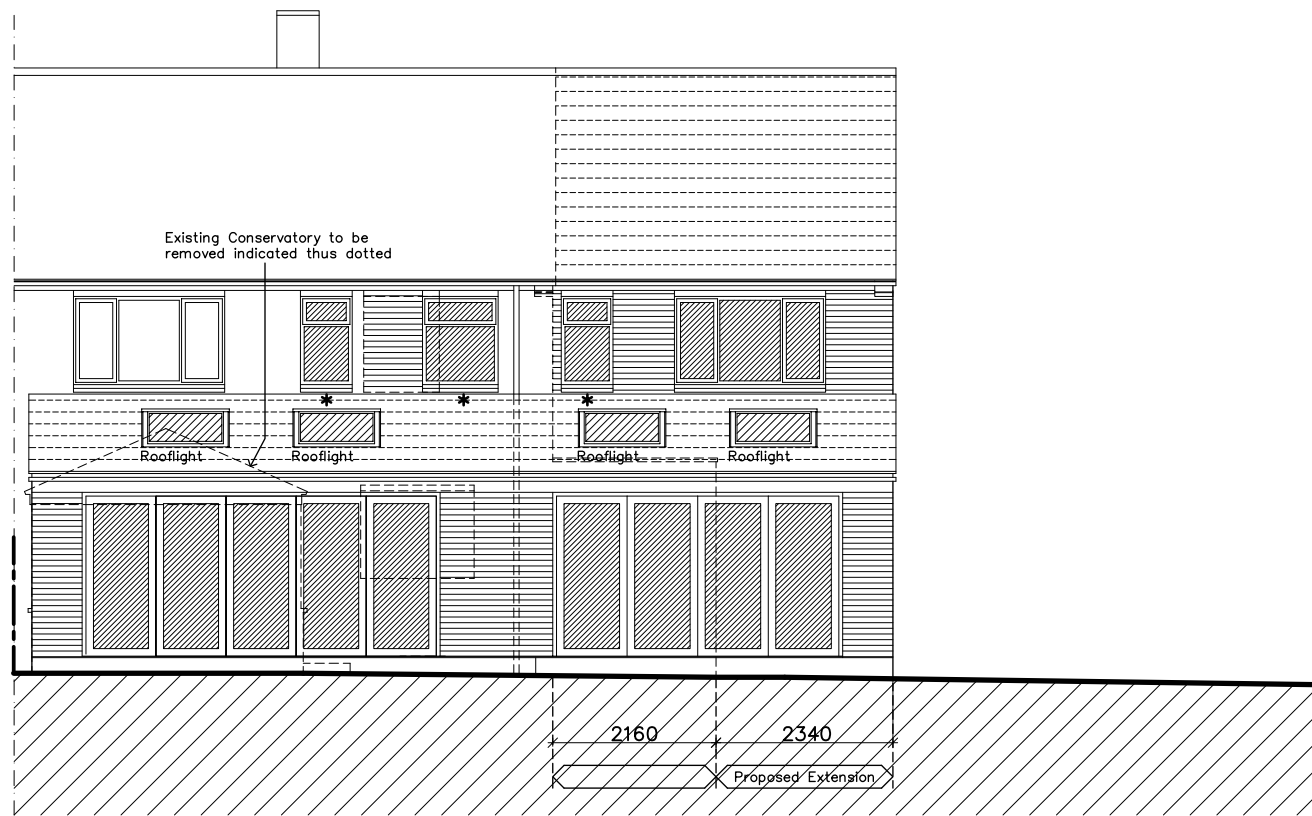

West Elevation scale 1:50 @ A1 (1:100 @ A3)

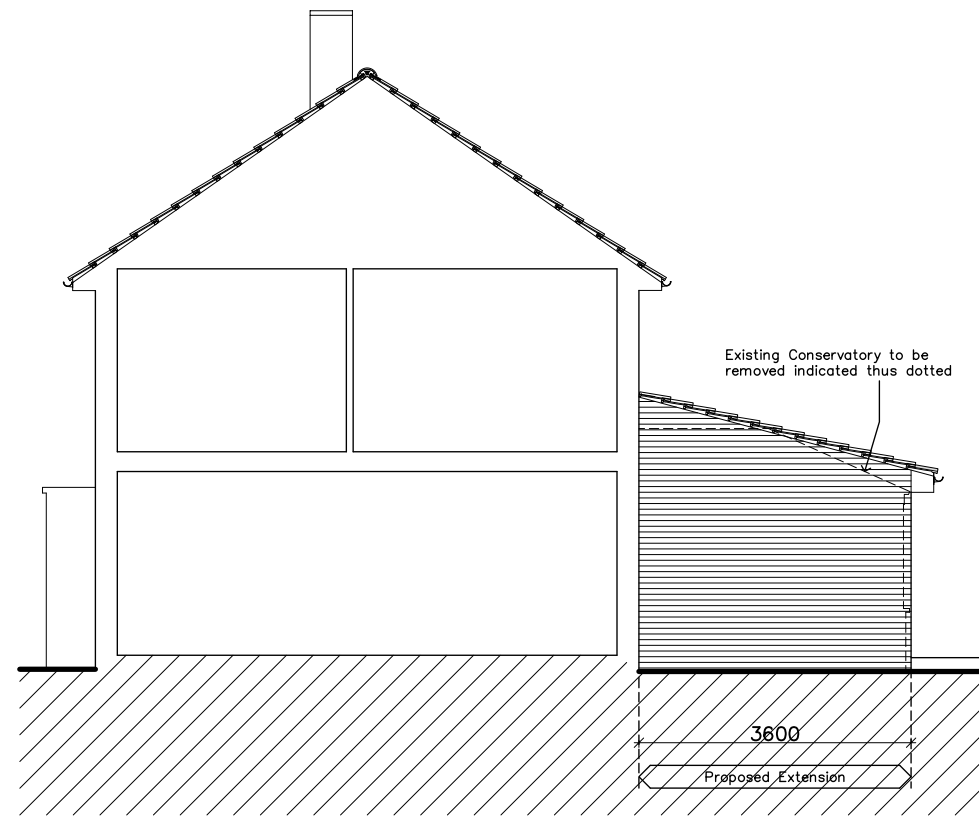


North Elevation and Section scale 1:50 @ A1 (1:100 @ A3)

#### Schedule of Materials

|                 |   |
|-----------------|---|
| Walls           | Facing Brickwork to match existing                                                                   |
| Doors & Windows | UPVC or Aluminium Double glazed                                                                      |
| Roof            | Profiled Interlocking concrete tiles to match existing.<br>UPVC fascia and soffits to match existing |
| R W Goods       | UPVC to match existing                                                                               |

#### Legend

|  |                     |
|--|---------------------|
|  | New door            |
|  | Walls to be removed |
|  | New wall            |
|  | Obscure glazed      |

 

# Proposed Elevations for Proposed Extension and Alterations to 3 St Francis Crescent, Salisbury

Rev Revision Date

**Sarum Architecture**  
Bespoke Architectural Design  
33 Old Meadows Walk,  
Salisbury, Wiltshire, SP2 8PA  
Website: [www.sarumarchitecture.co.uk](http://www.sarumarchitecture.co.uk)  
Email: [chris@sarumarchitecture.co.uk](mailto:chris@sarumarchitecture.co.uk)  
Tel: 01722 238399 Mob: 07979 923861

Project: 3 St Francis Crescent  
Salisbury  
Drawing: Proposed Elevations

Client:  
Drawing Scale: 1:50 (1:100 @ A3)

Drawing Number: 25/0453/102.B