





West Elevation scale 1:50 @ A1 (1:100 @ A3)

Schedule of Materials


Walls	Render to match existing to Gable and Horizontal Boarding to Box Dormer
Doors & Windows	uPVC or Aluminium Double glazed
Roof	Plain tiles to match existing to main roof and Single Ply membrane to Box Dormer
R W Goods	uPVC to match existing

Legend


	New door
	Walls to be removed
	New wall
	Obscure glazed

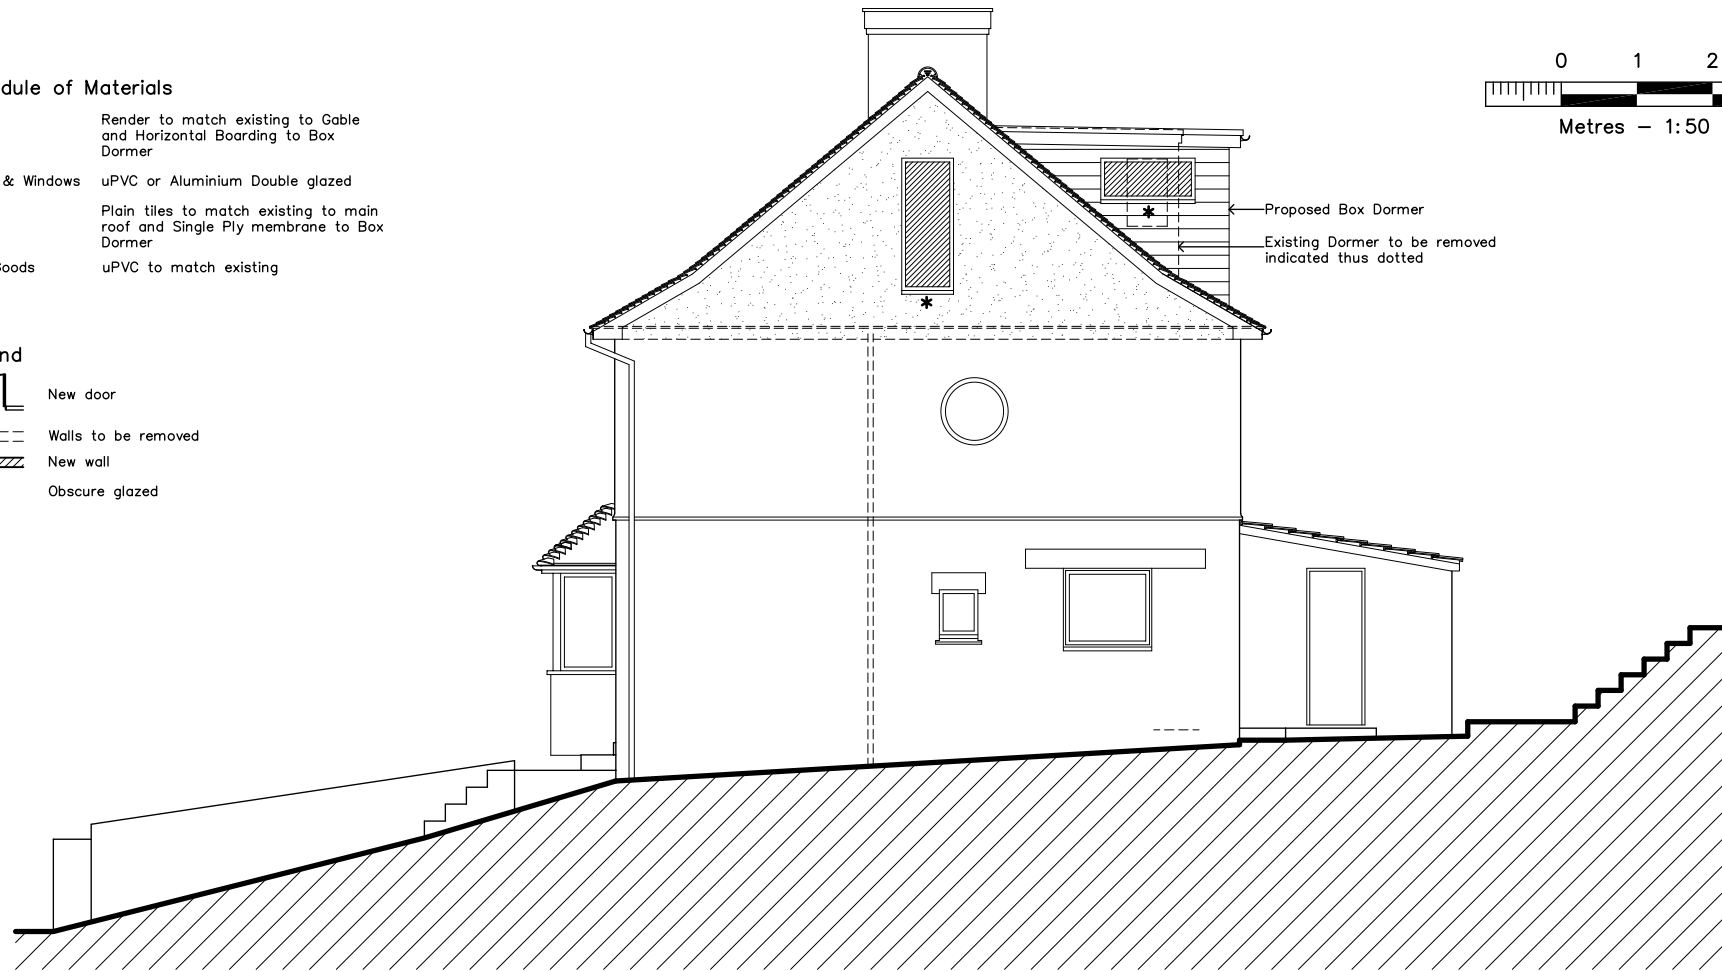 

South Elevation scale 1:50 @ A1 (1:100 @ A3)

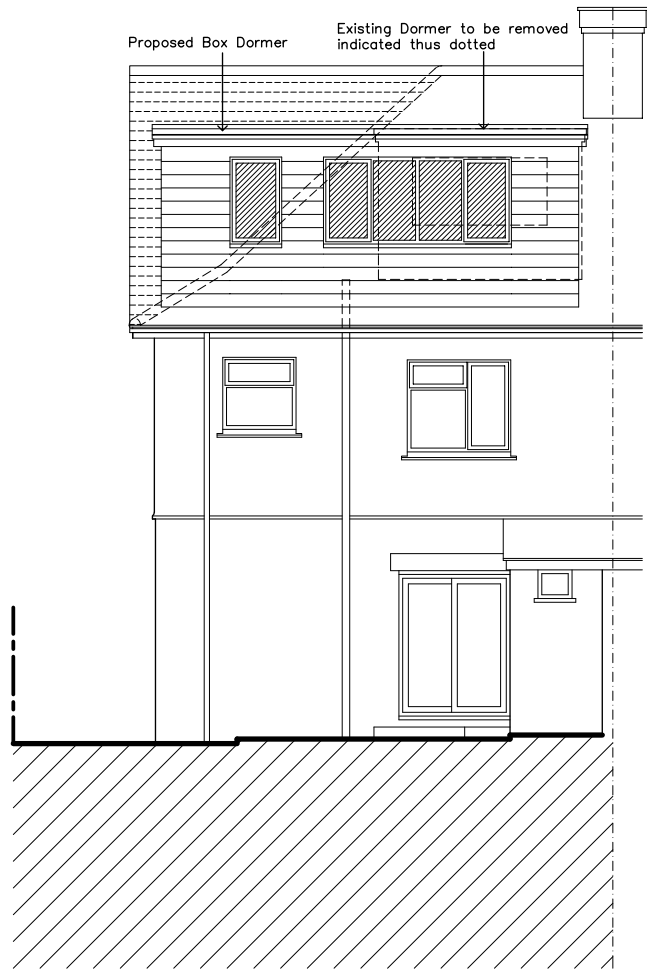


East Elevation scale 1:50 @ A1 (1:100 @ A3)

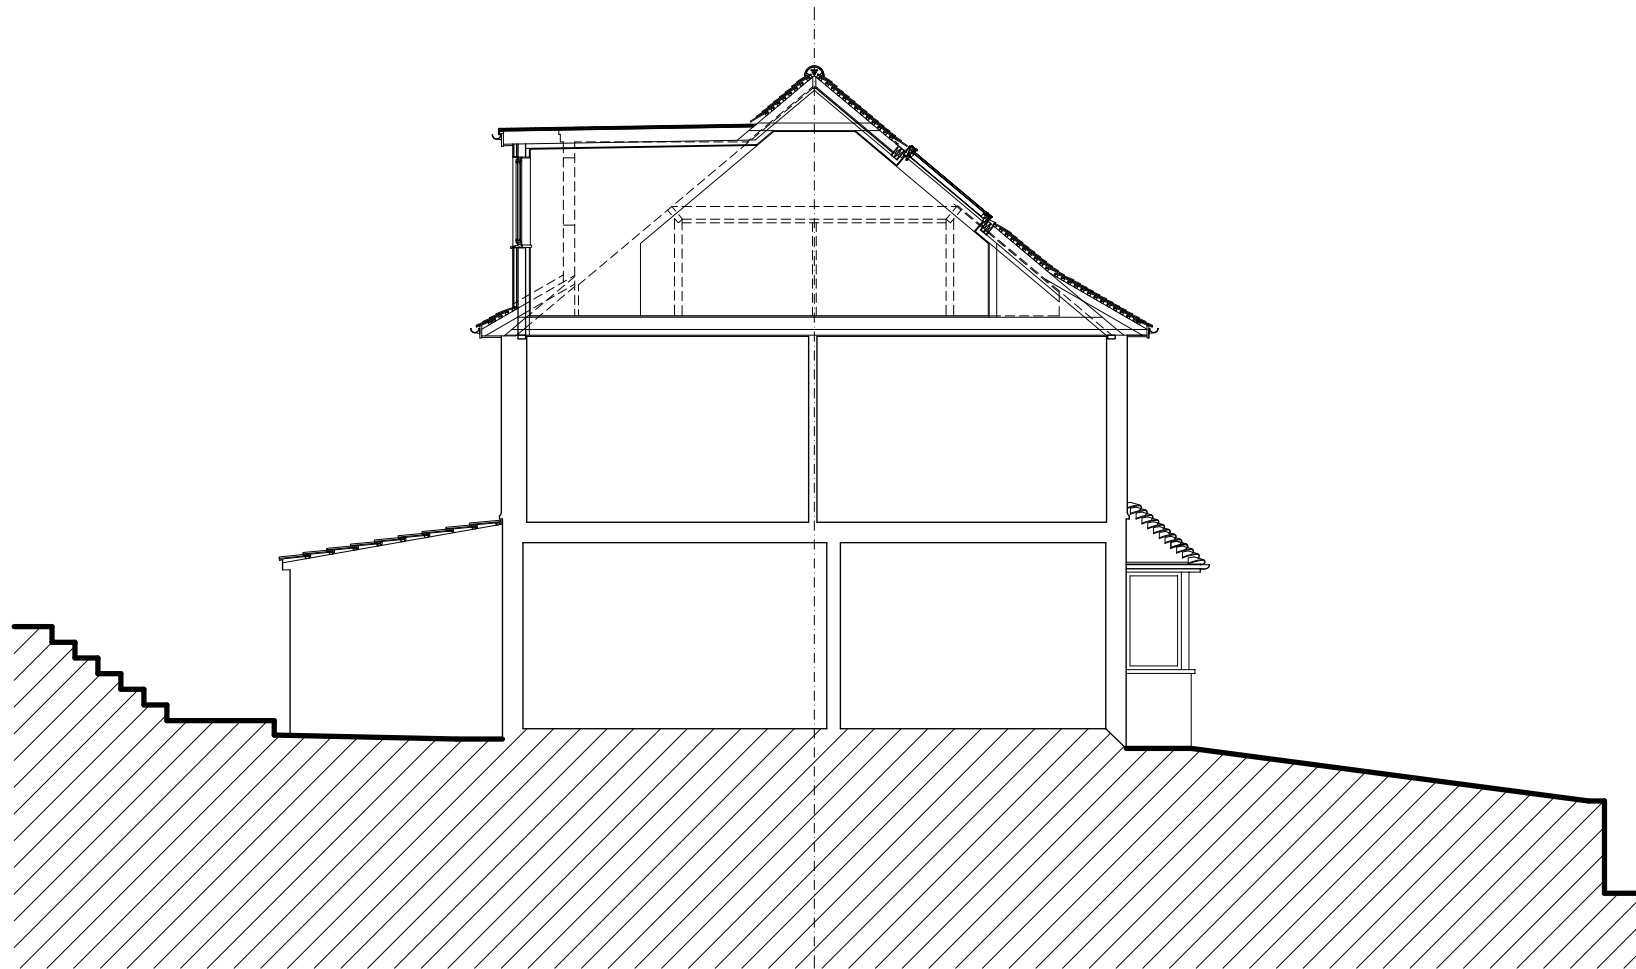

North Elevation and Section scale 1:50 @ A1 (1:100 @ A3)

Proposed Elevations for Proposed Loft Conversion and Alterations to 12 Wordsworth Road, Salisbury

Rev Revision Date

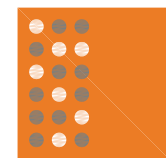

Sarum Architecture
Bespoke Architectural Design

33 Old Meadows Walk,
Salisbury, Wiltshire, SP2 8PA
Website: www.sarumarchitecture.co.uk
Email: chris@sarumarchitecture.co.uk
Tel: 01722 238399 Mob: 07979 923861

Project: 12 Wordsworth Road
Salisbury
Drawing: Proposed Elevations

Client:
Drawing Scale: 1:50 (1:100 @ A3)

Drawing Number: 26/0461/102.A