


- Key
- Site boundary
 - Existing pylons and overhead lines
 - Bridleway (orange dashed line)
 - Existing trees to be retained. Root Protection Area show with magenta dashed line
 - Proposed access tracks
 - Proposed substation compound
 - Proposed security fencing (black dashed line)
 - Proposed trees in proposed native hedgerows, refer to drawing LA.200 for specifications.
 - Proposed native hedgerows, refer to drawing LA.200 for specifications. To be managed at 2m wide and 2-3m high, refer to LEMP.

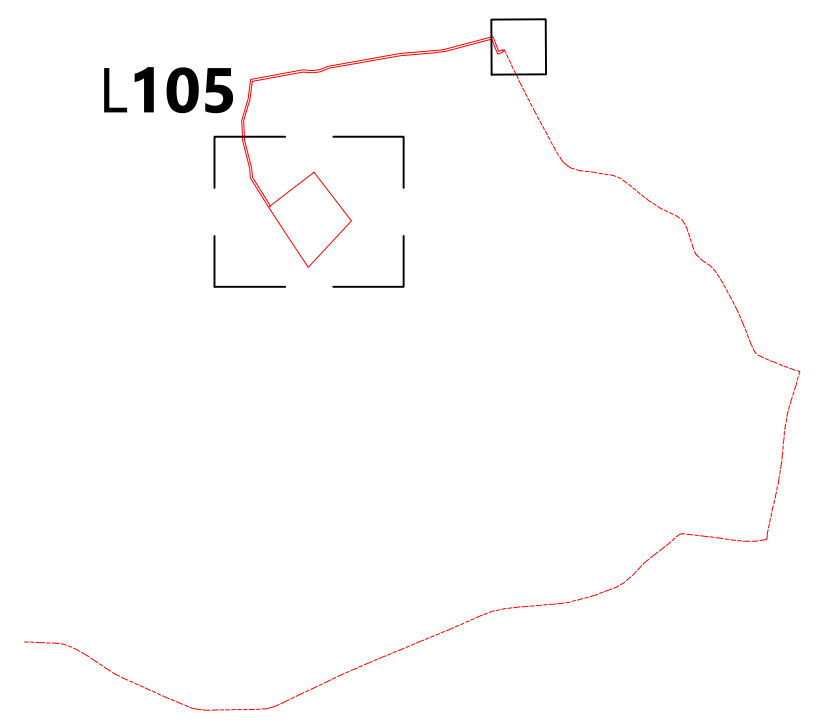

(L101-104 to the west)

Notes: Refer to Tree Constraints and Tree Protection plans for details on existing trees.
Site plan drawn by others, refer to *Site Block Plan (DNO Area)* - Proposed, Rev D for details of substation.



Scale 1:500 @ A1
TC22031-1_v5.dwg

03 June 2026