





Existing Front Elevation
Scale 1:100

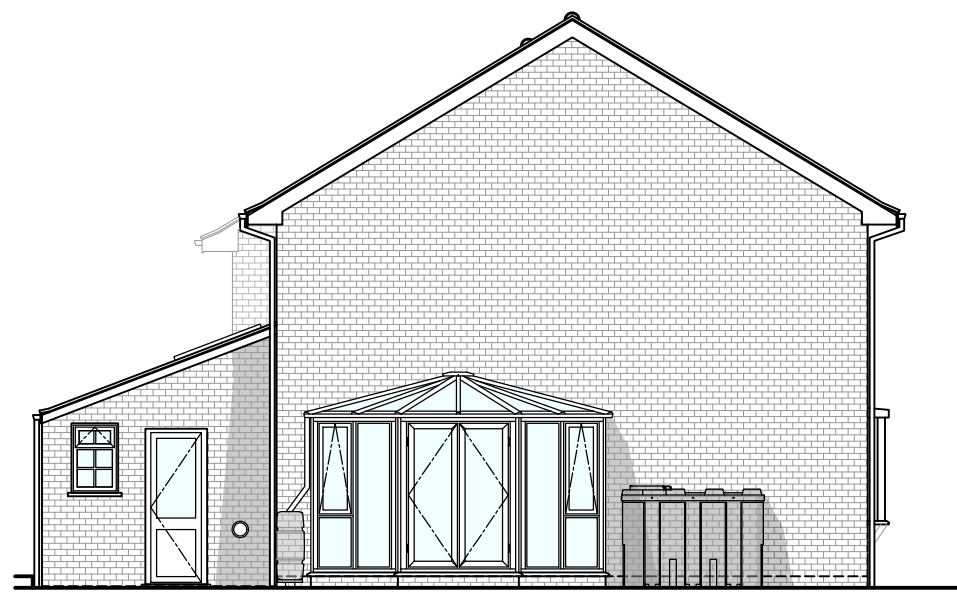


Existing Side Elevation
Scale 1:100




Existing Rear Elevation
Scale 1:100

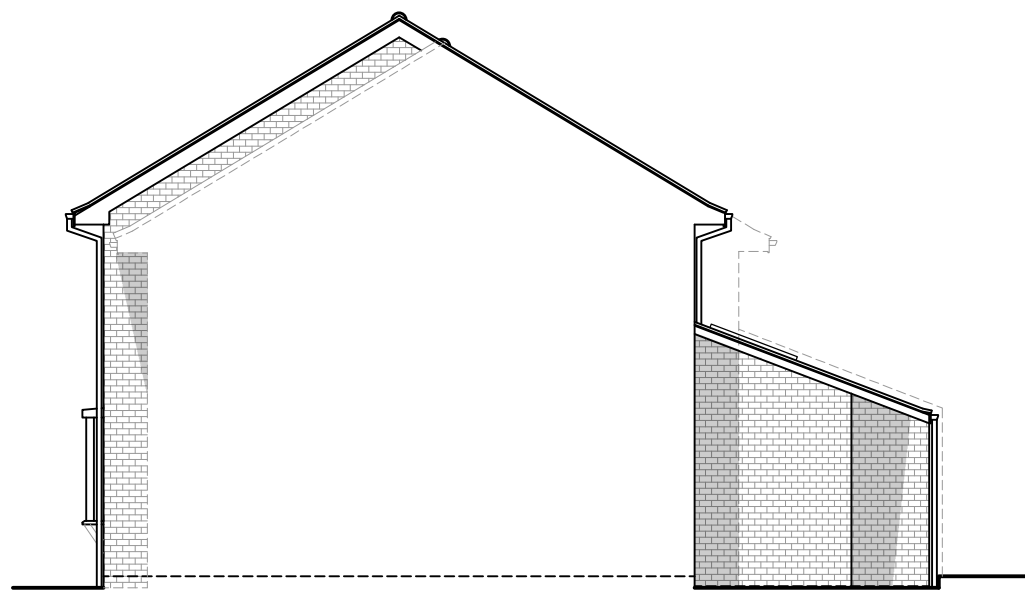


Existing Side Elevation
Scale 1:100

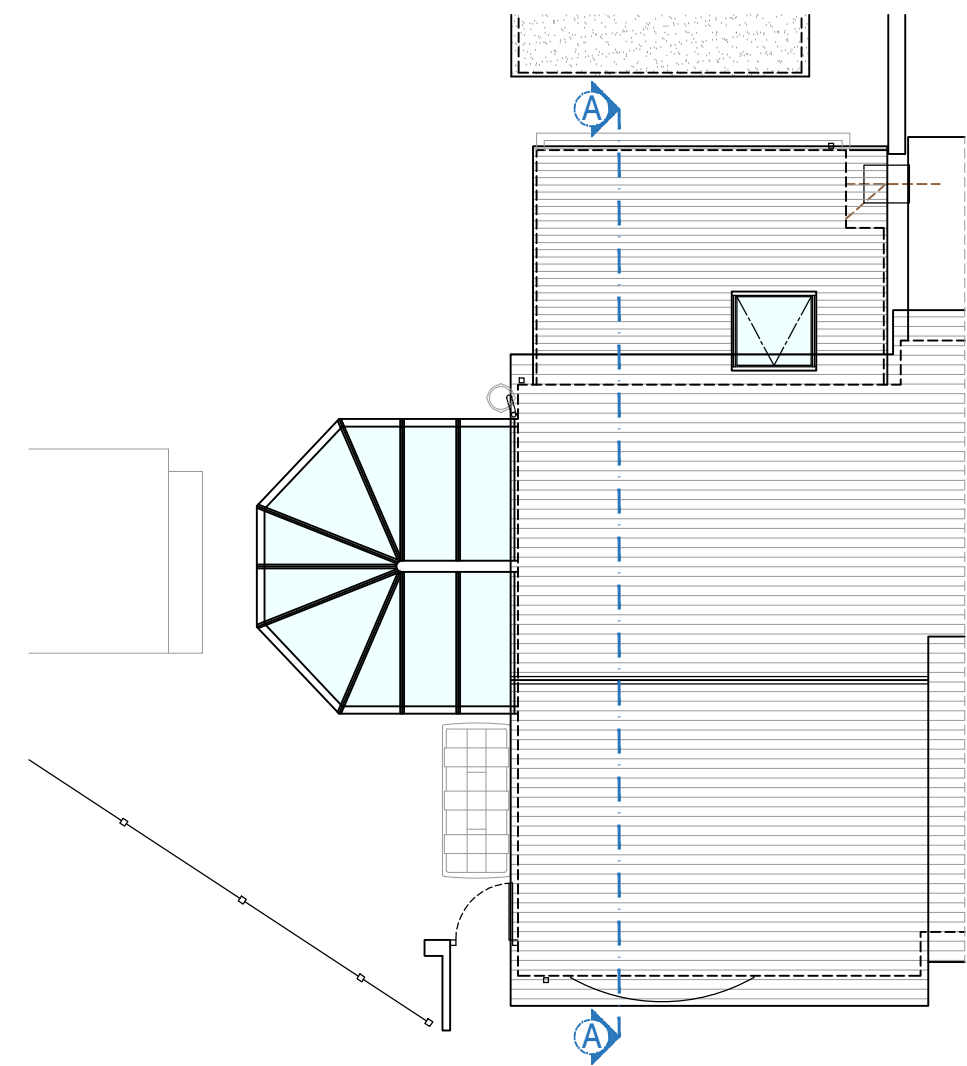


Existing Roof/Site Plan
Scale 1:100

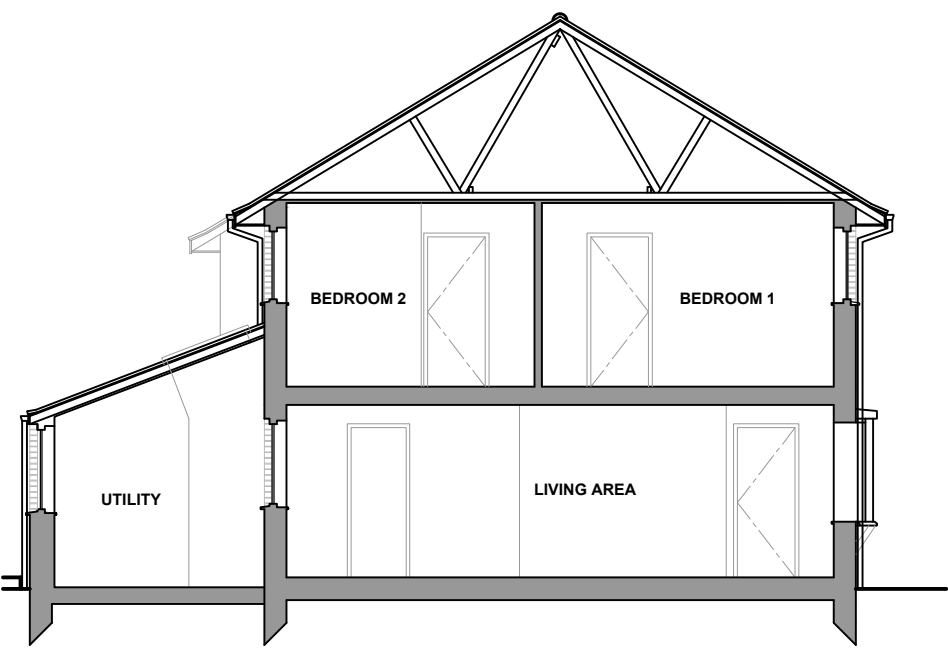


Existing Section A - A
Scale 1:100

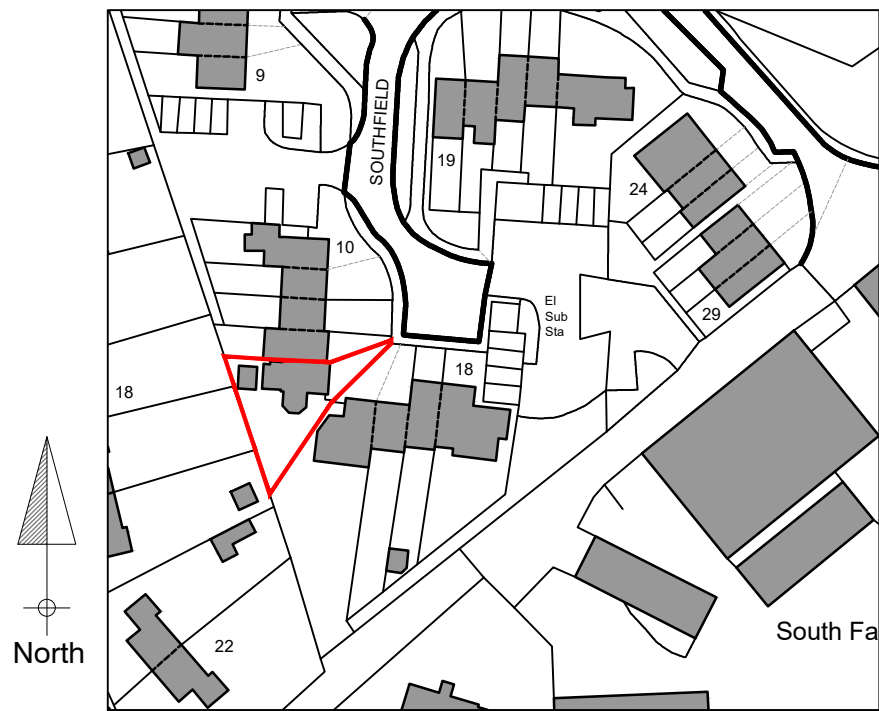

Existing Location Plan
Scale 1:1250

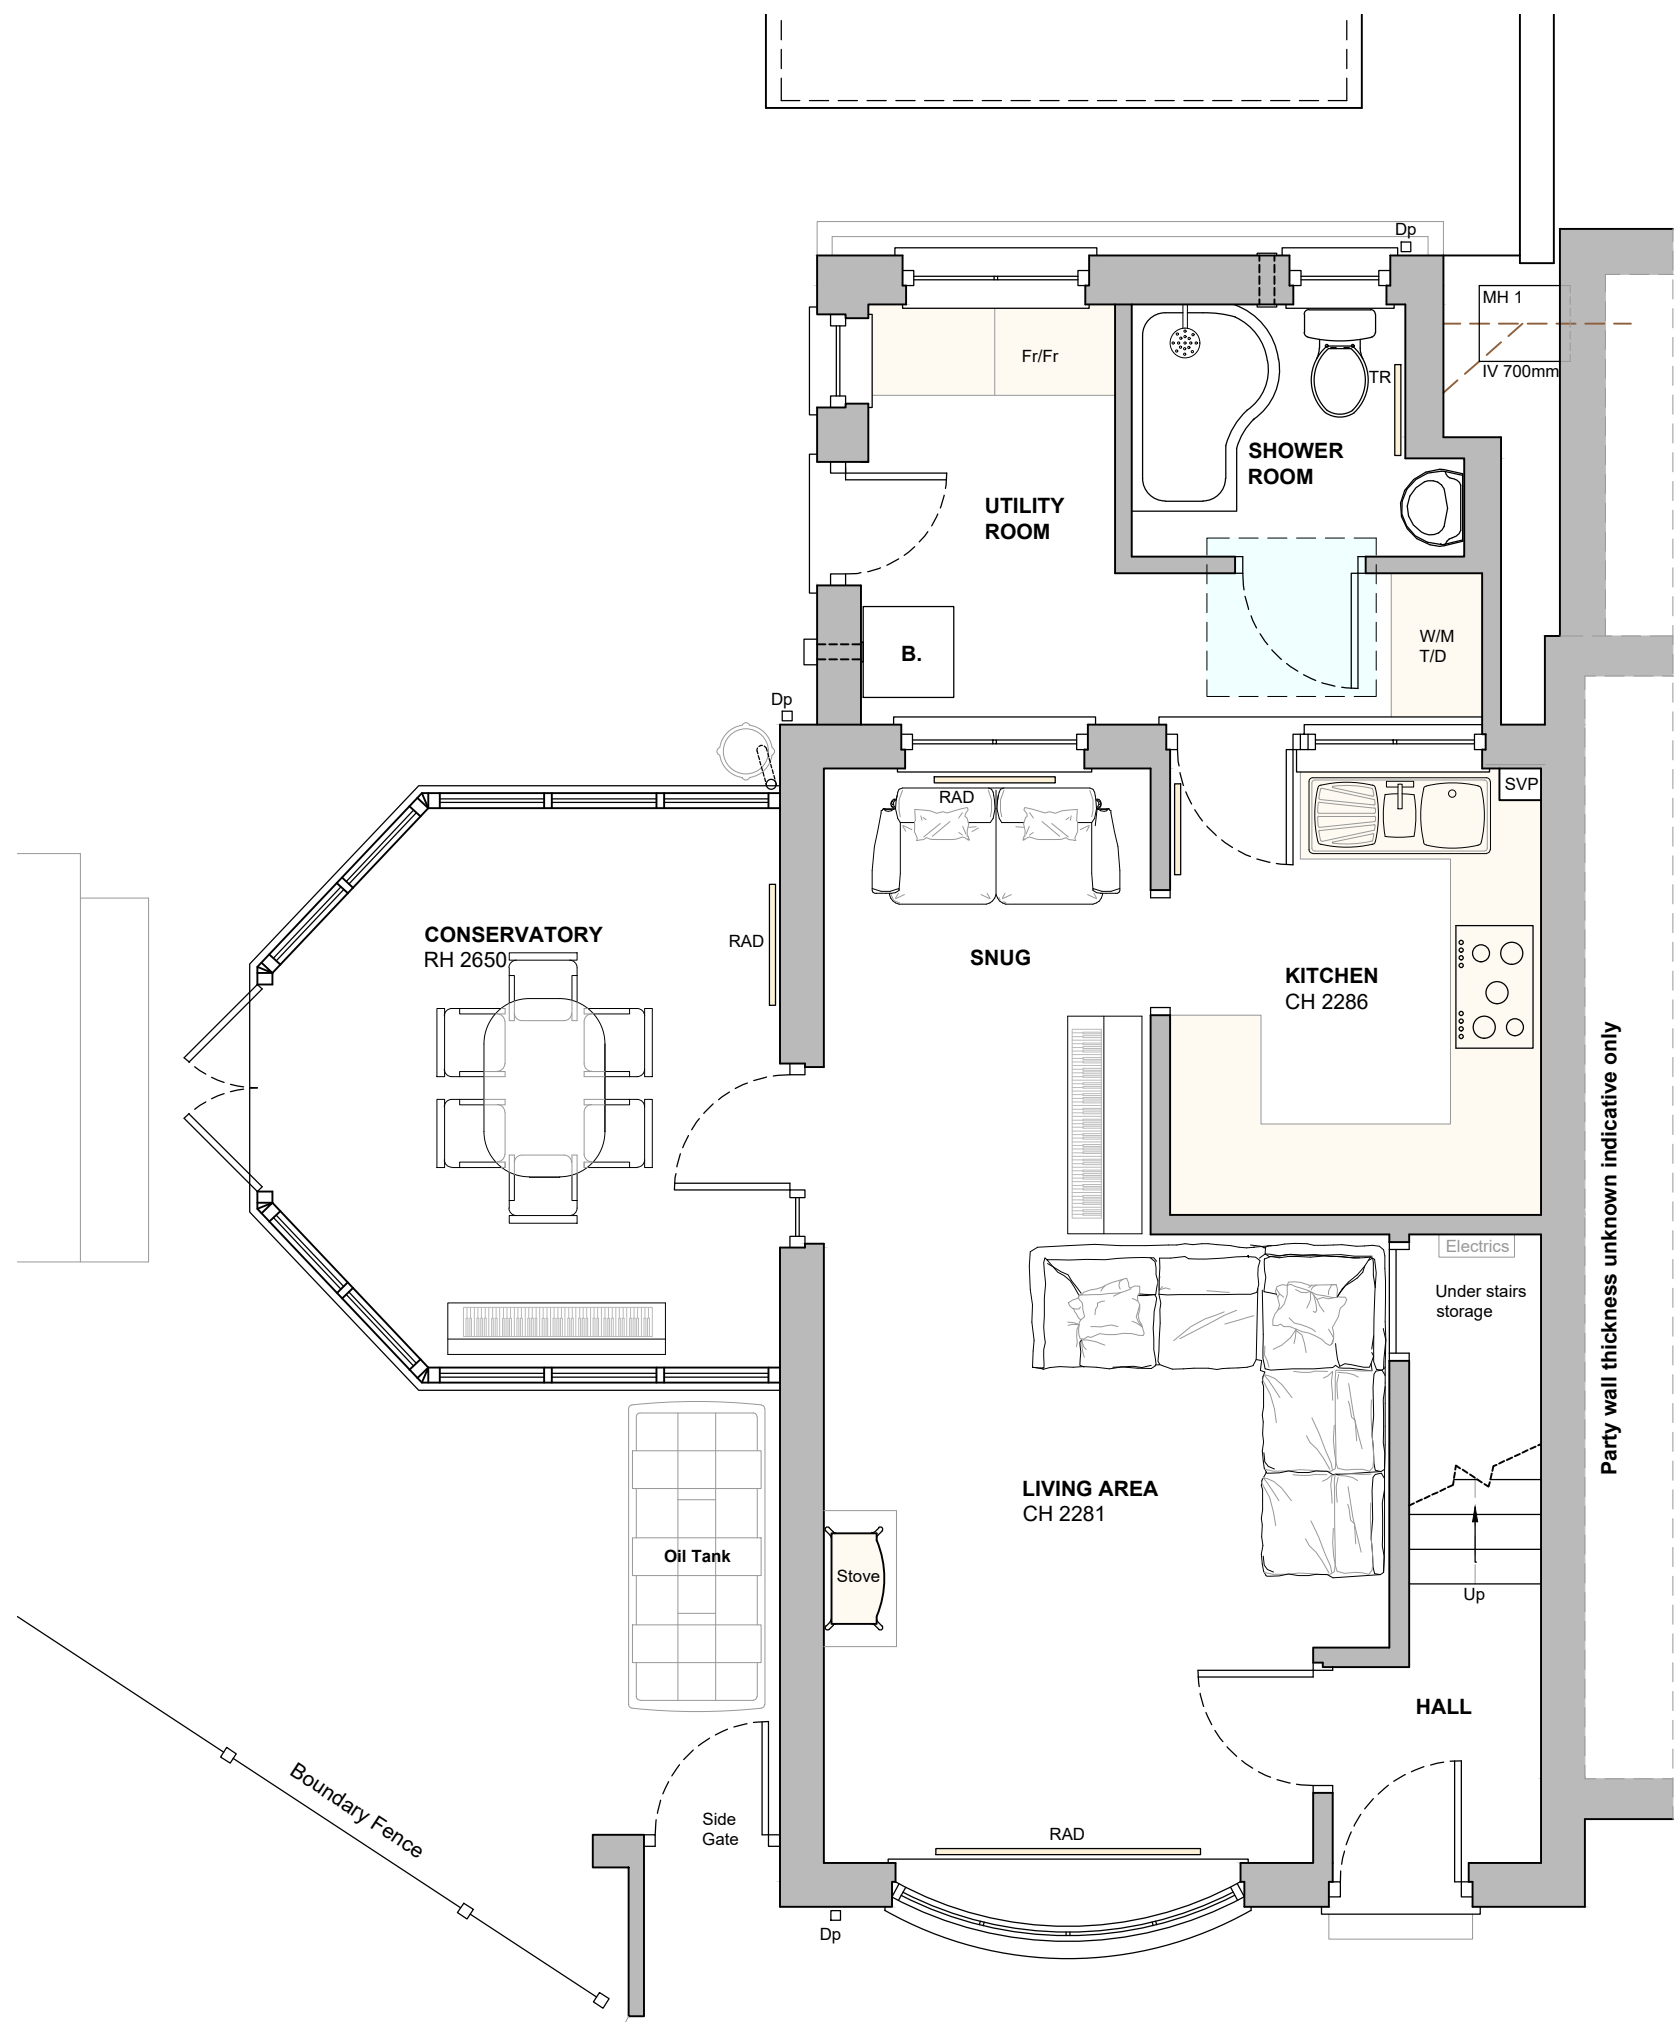

Existing Ground Floor Plan
Scale 1:50

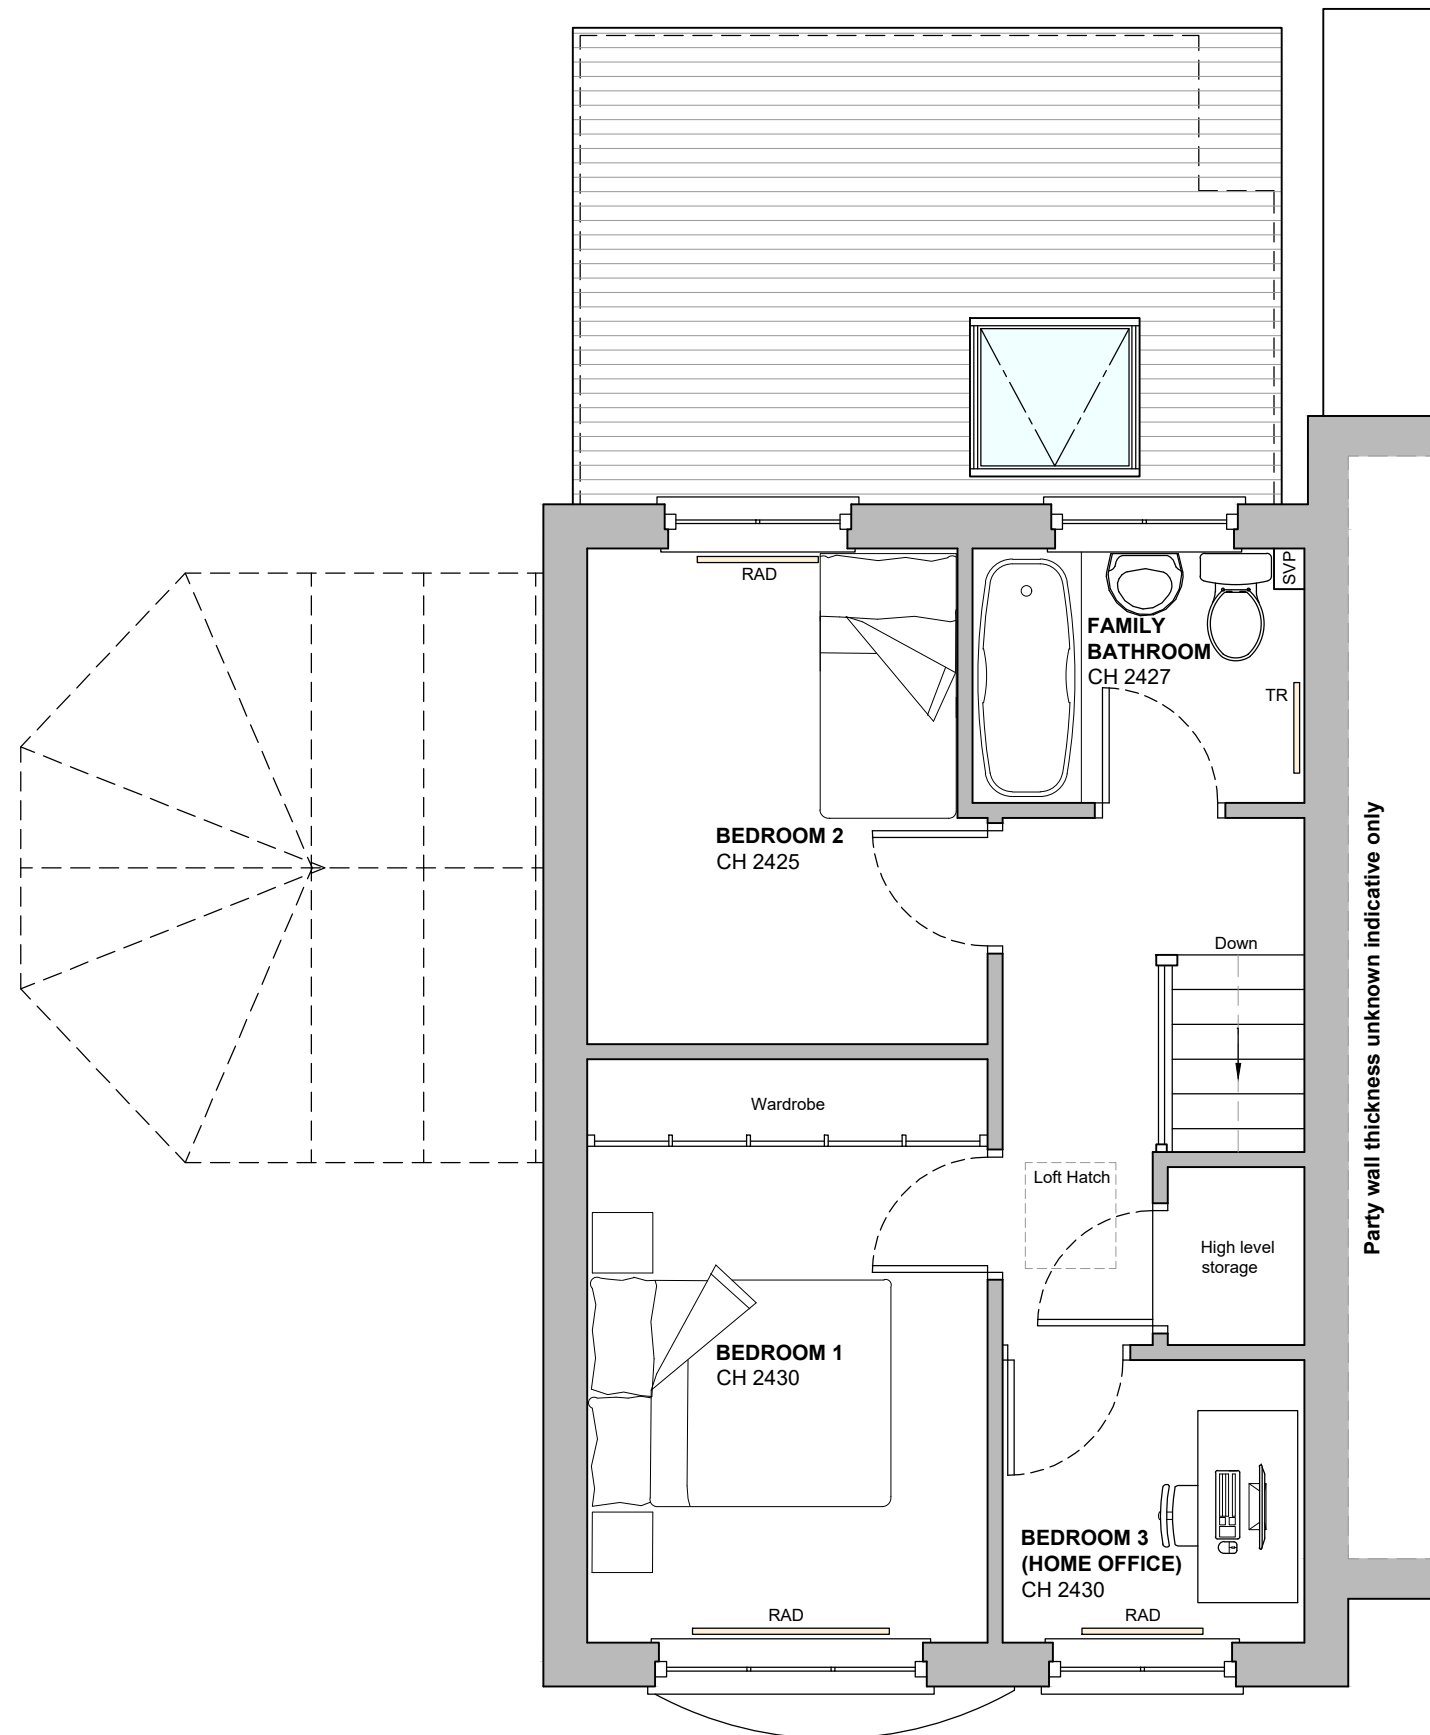


Existing First Floor Plan
Scale 1:50

Ordnance Survey (c) Crown Copyright 2017. All rights reserved. Licence number 100022432



Existing Block Plan
Scale 1:500

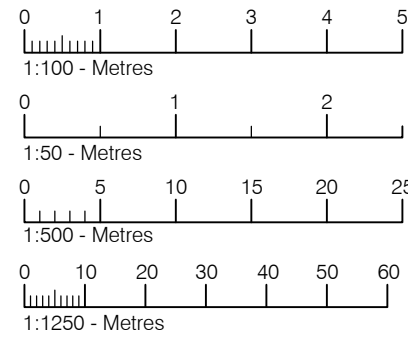

Drawing for planning purposes only.
Not to be used for construction.



Ground Floor
6 Pelhams Court
Marlborough
Wiltshire SN8 2AG

T. 01672 518 278
E. info@tuttlearchserv.co.uk
F. facebook.com/tuttlearchserv
W. tuttlearchserv.co.uk

Proposed two storey side extension, rear extension,
front porch & internal alterations @ 14 Southfield,
West Overton, Marlborough, Wiltshire, SN8 4HE

For Mr & Mrs Diwell

Drawing Title
Existing Plans, Elevations, Section A - A,
Block & Location Plan

DRAWING NUMBER	REV
14 Southfield - 01	A

REVISIONS
Rev A - 04/02/26 - Amendments to rear elevation

SCALE	DATE	DRAWN BY	PAPER SIZE	JOB No.
As Indicated	Dec 25	MCW	A1	1669