



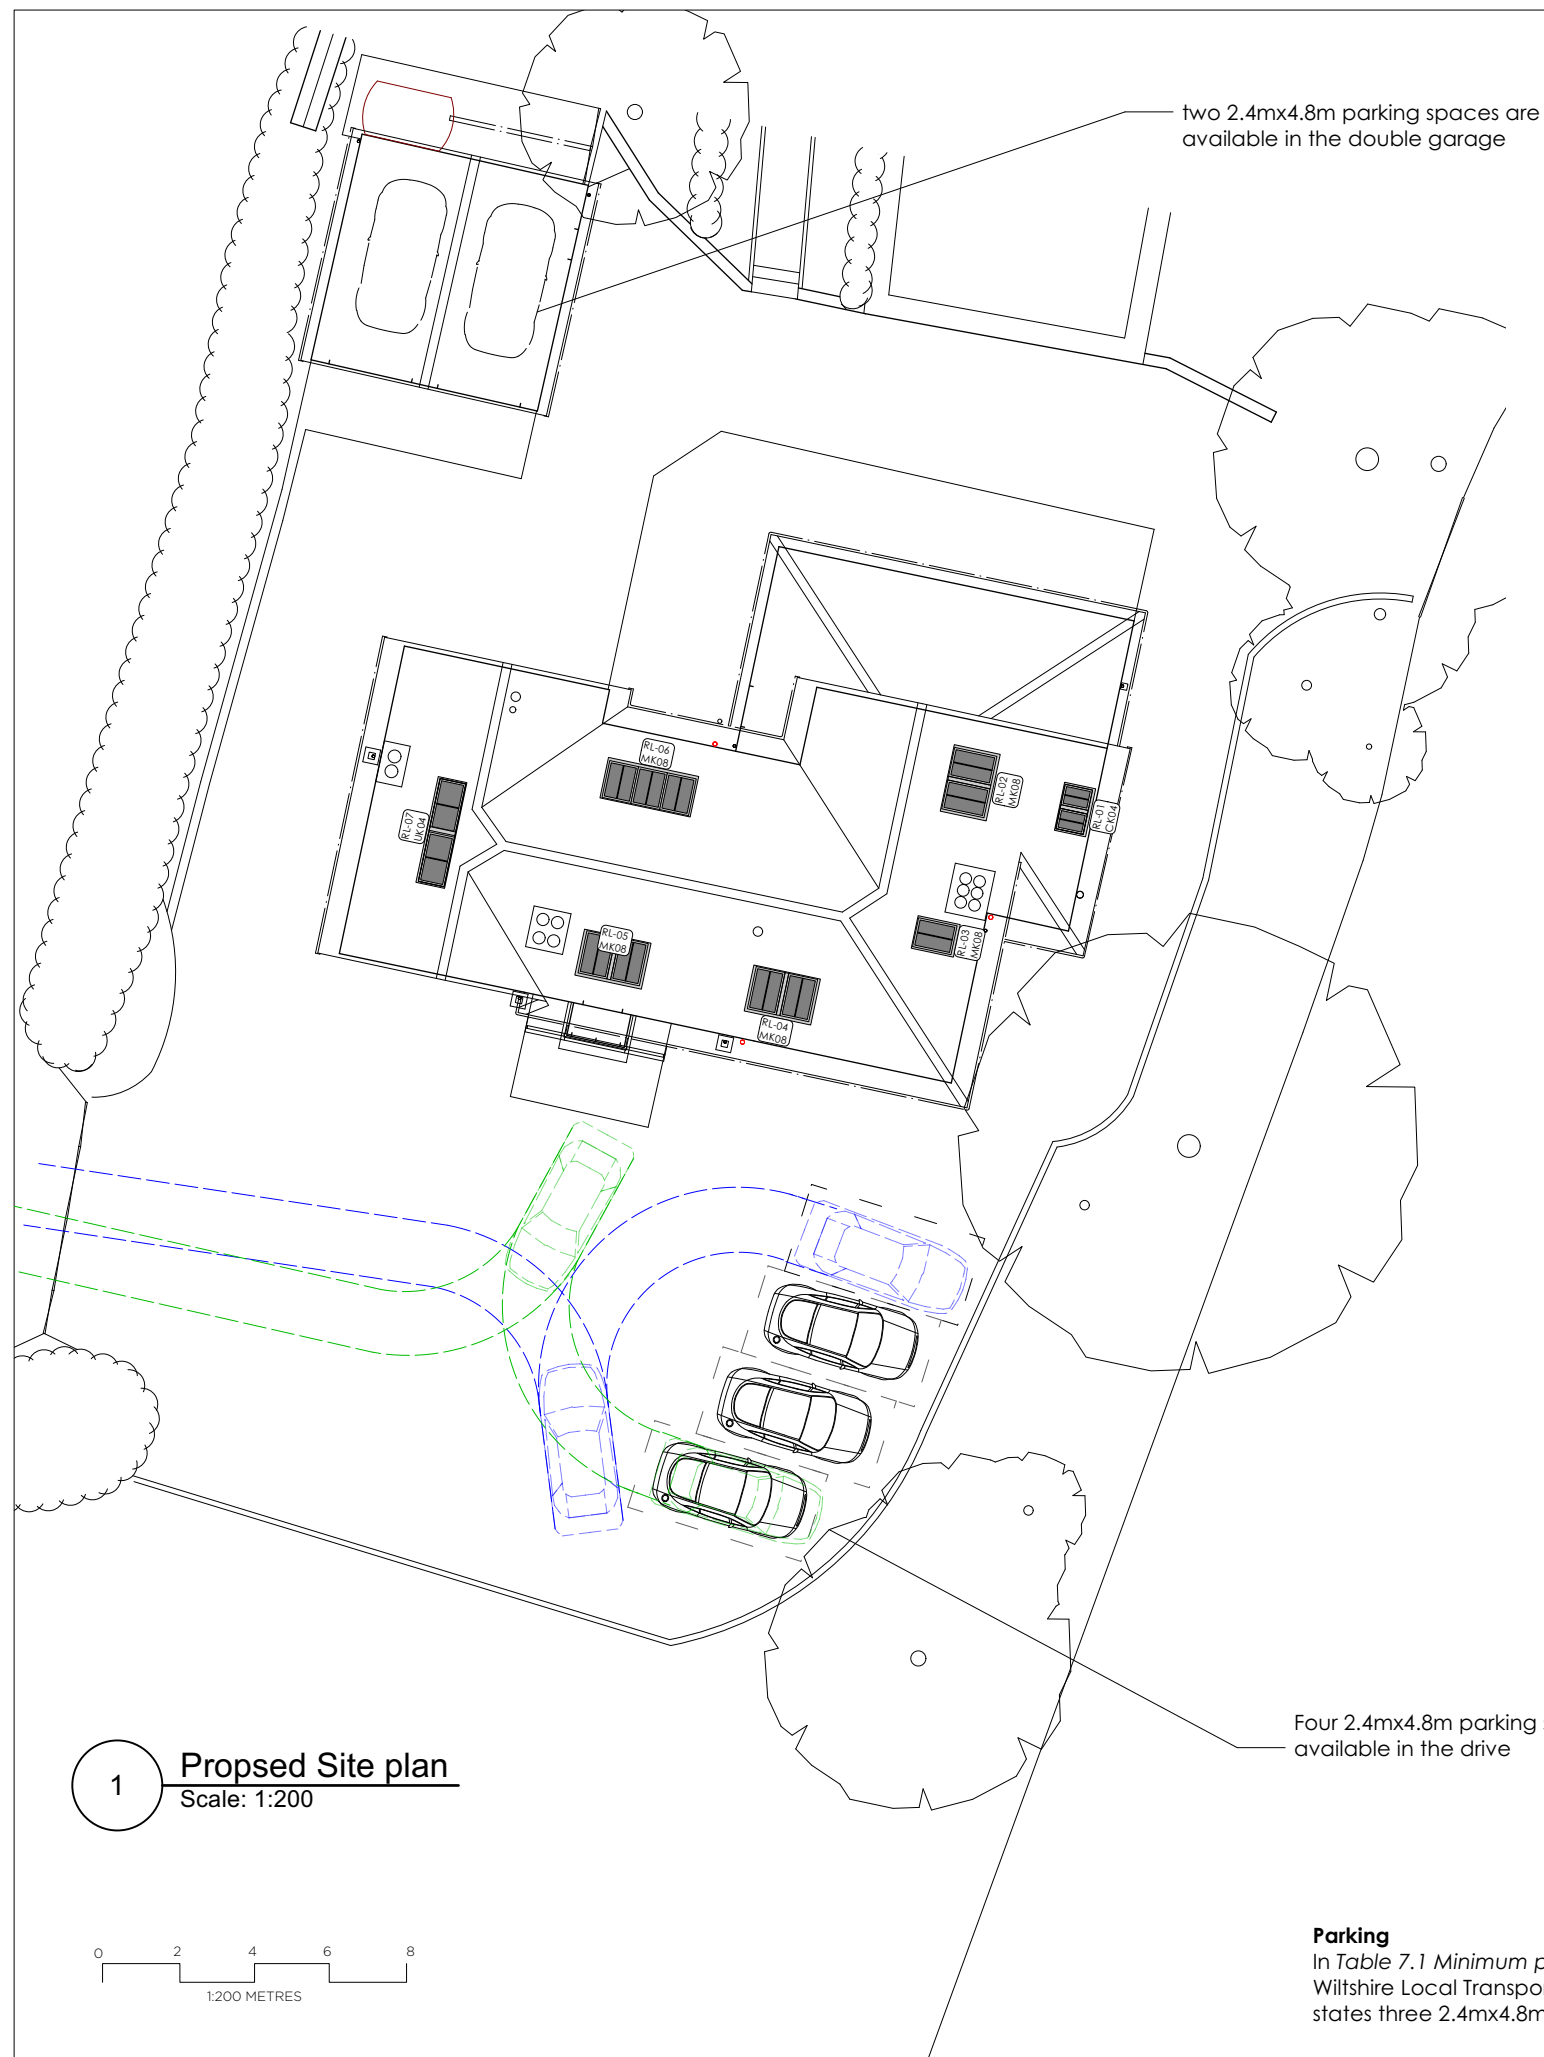

2 **Existing Location Plan**
1:1250

 

A Details of parking added		04/06/2026
AMENDMENT:		DATE
Status	PLANNING	
Job no / drawing no	Job title	
882-P-000A	Old Vicarage, Hankerton	
Drawing title		
Site Plan		
Date	Sheet	Scale
12/05/2026	A3	See drg
Drawn by	Checked by	
LJ		
All dimensions to be checked on site. Print Drawing in colour.		