

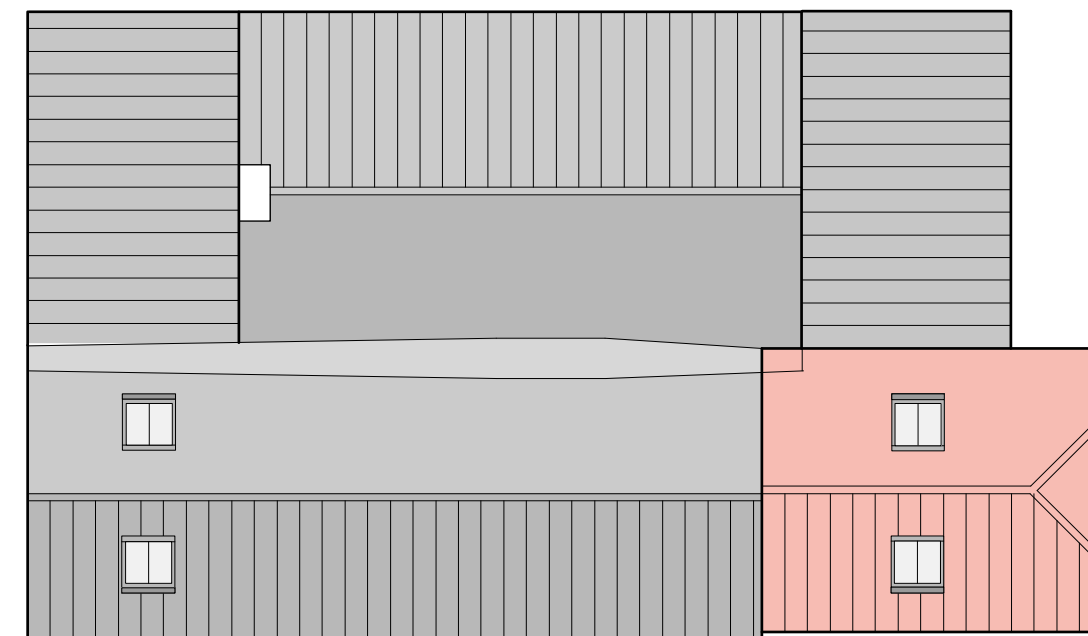


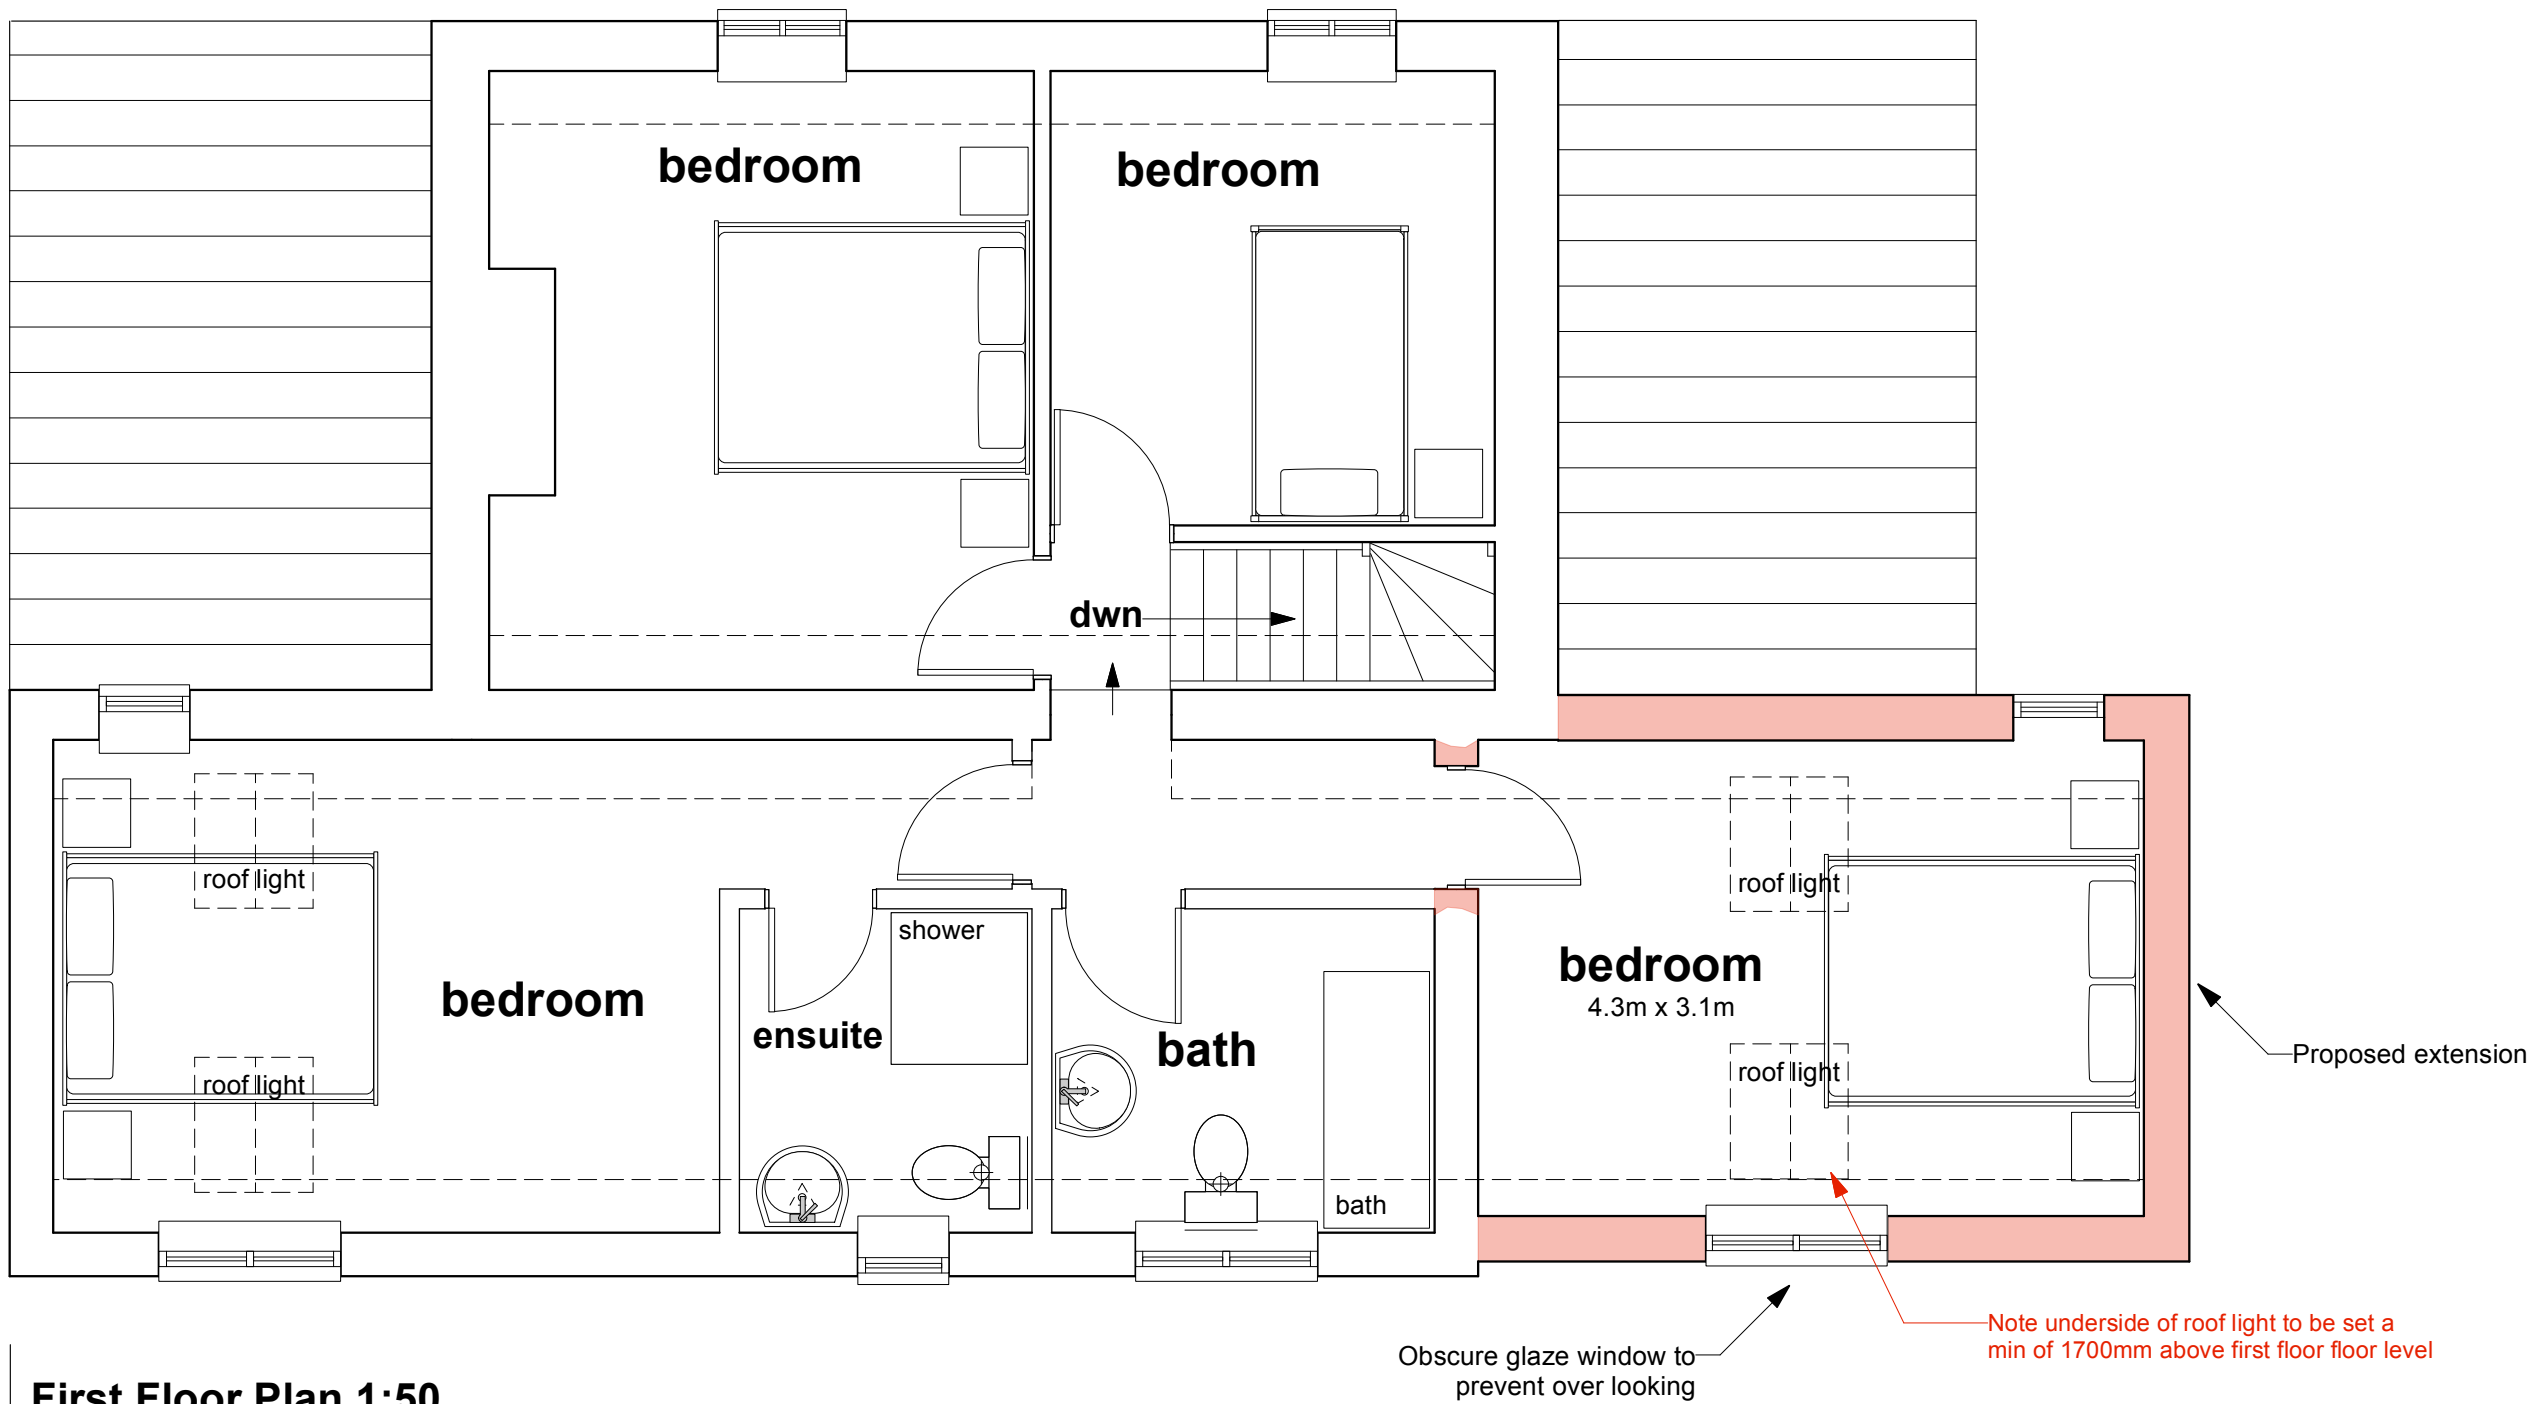

0 .5 1.0 2.0 3.0 4.0 5.0
1:100

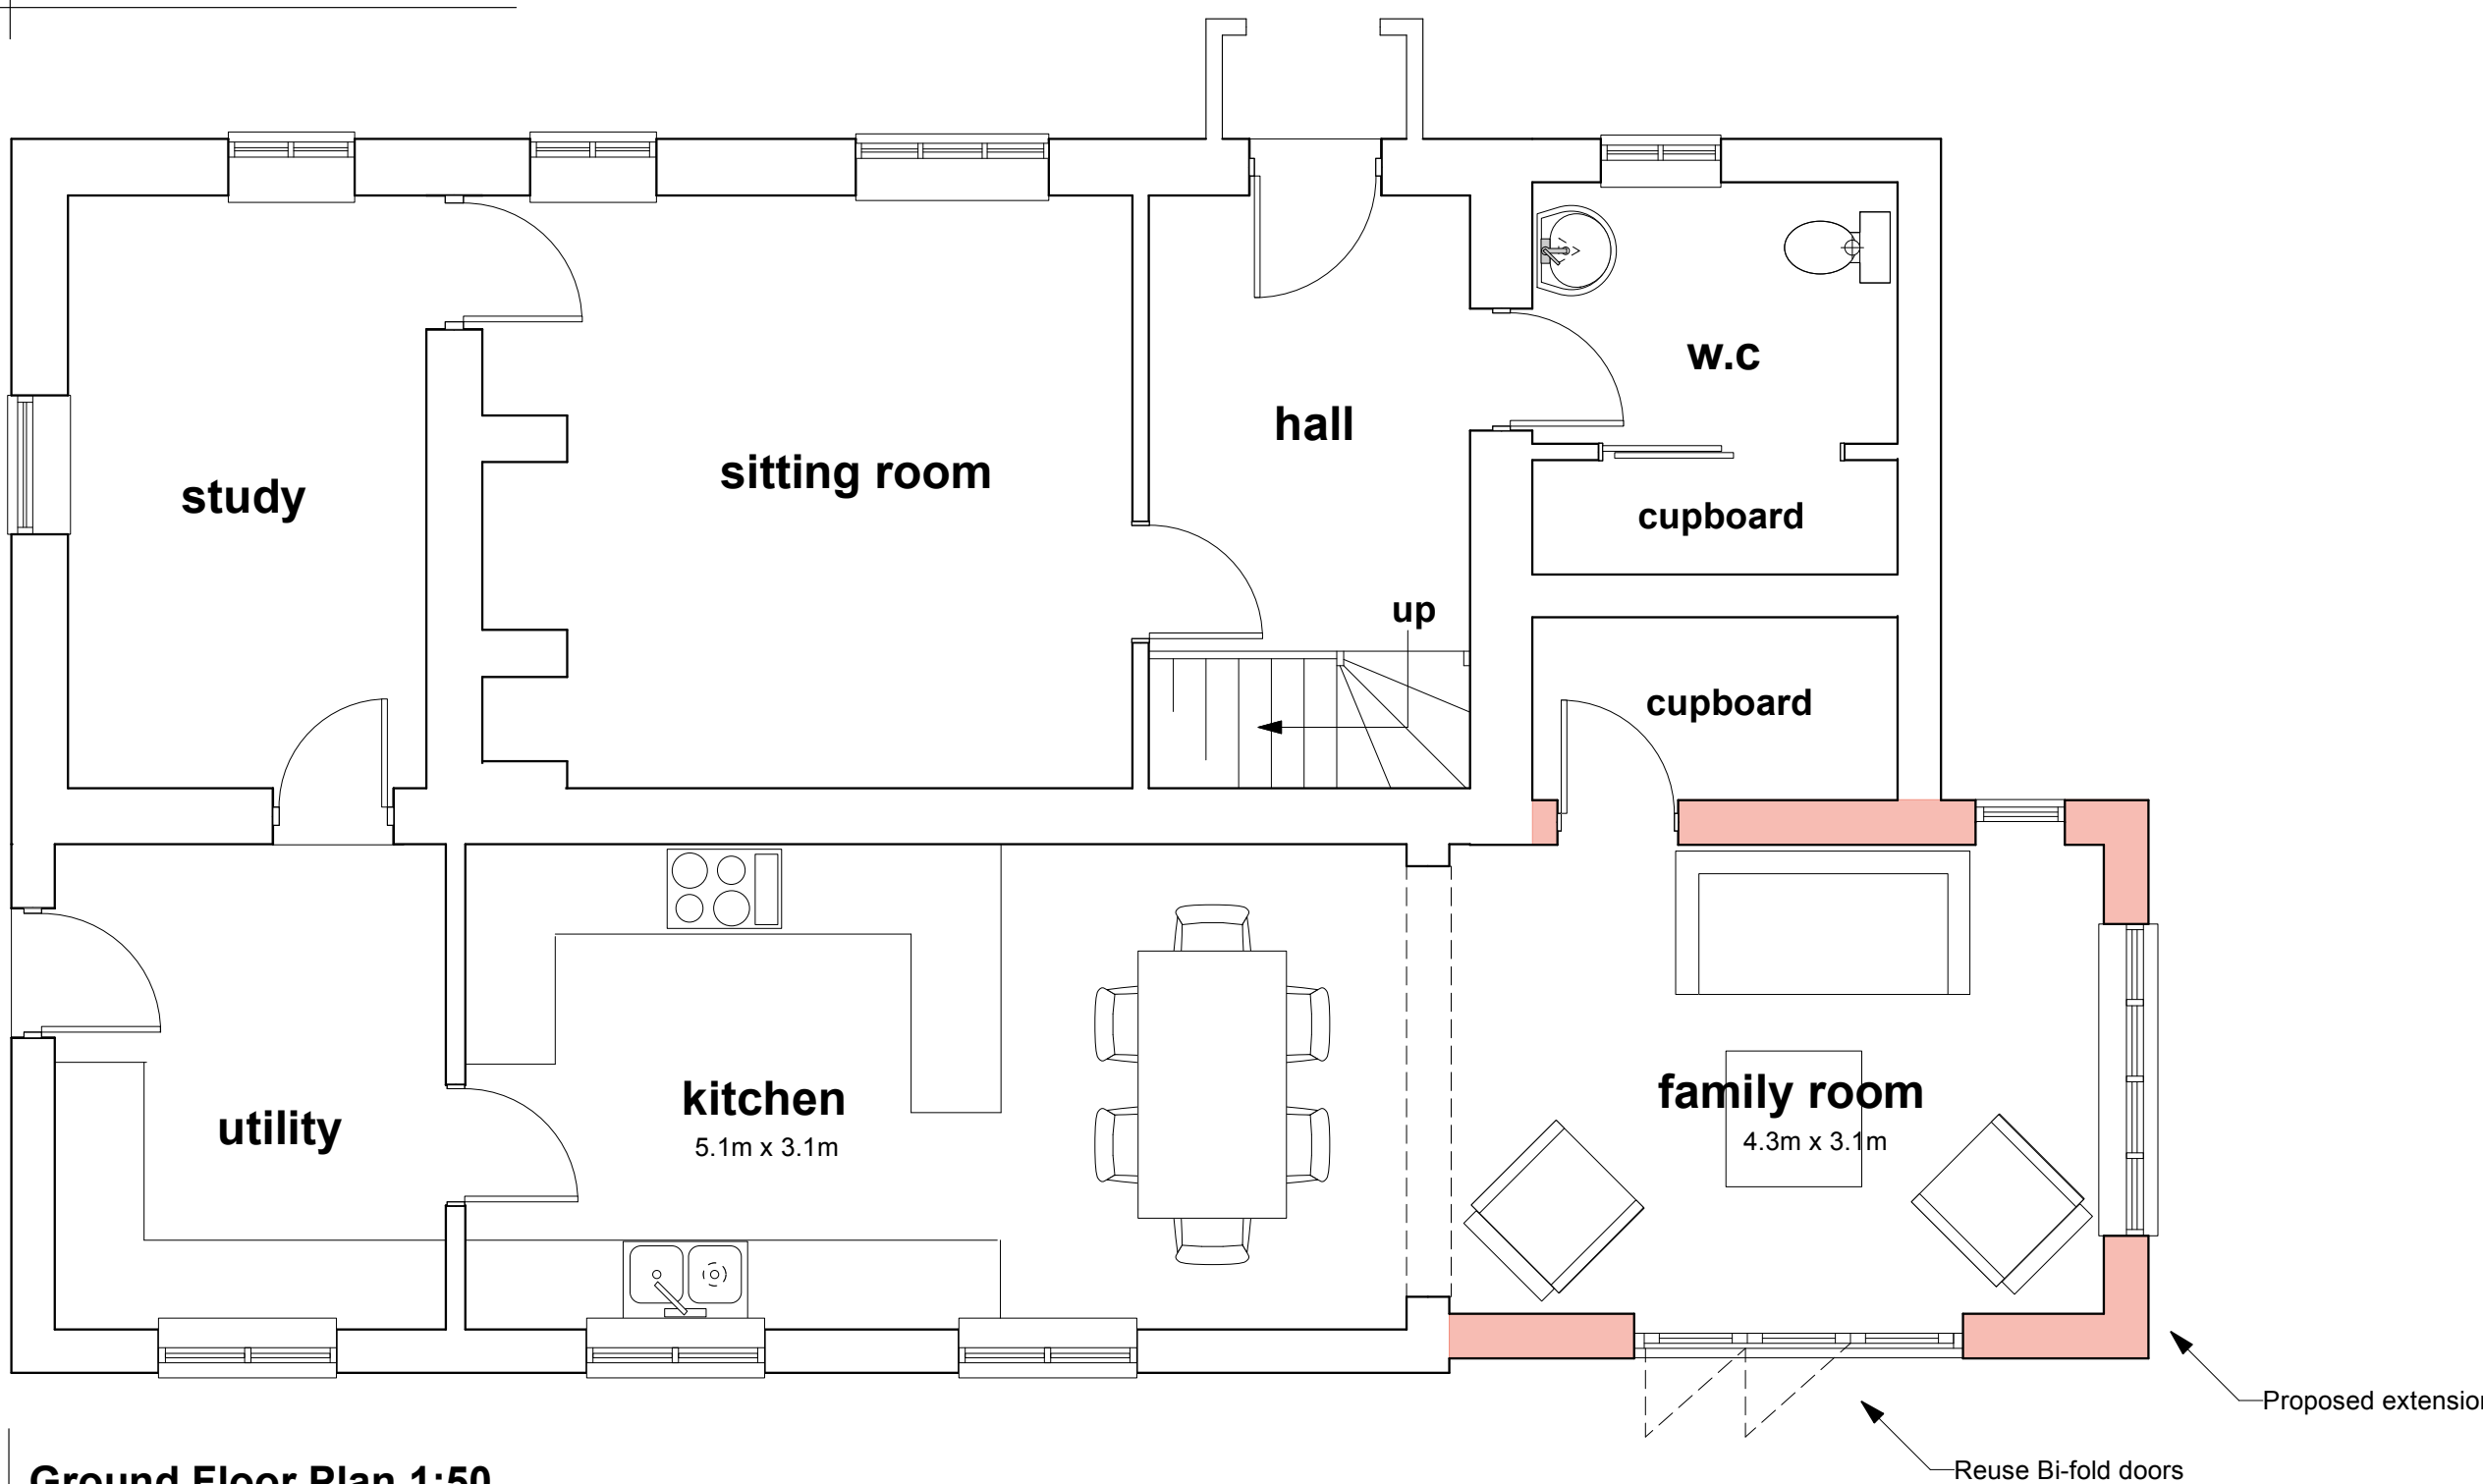

0 .5 1.0 2.0 3.0
1:50

Rev.C 4-6-26 Minor change to width of windows to proposed South Elevations.

Rev.B 3-6-26 Roof light to positioned to prevent over looking

Rev.A 18-5-26 Change cladding to natural finish

Job Title

Proposed Extension And Alterations To 118 Clay Street Crockerton

Drawing Title

Proposed Floor Plans And Roof Plan

Peter Withey

Architectural Designer

123 Clay Street Crockerton

Warminster Wiltshire BA12 78AG

Tele 01985 841111 e-mail witheydesign@btconnect.com

Scale 1:50 1:100 @ A2 Date April 2026

Drawing No 1263/ 2C