

This drawing is copyright of CLARK & MASLIN Ltd and may not be copied or reproduced without permission. Figured dimensions are to be taken in <u>preference</u> to scaled dimensions. Large scale drawings to have <u>preference</u> to small scale drawings. Dimensions for fixed-in items are to be <u>checked</u> on site prior to manufacture.			
REV	DETAIL OF REVISION	BY	DATE
A	AMENDED TO CLIENTS REQUESTS	EM	24/11/25
B	AMENDED TO CLIENTS REQUESTS	EM	15/12/25
C	AMENDED TO CLIENTS REQUESTS	EM	09/01/26
D	ADDED AIR CONDITIONING UNIT	EM	15/01/26
E	AMENDED FOR PLANNING	EM	02/03/26
F	AMENDED TITLE BLOCK	EM	25/03/26
G	AMENDED TO PLANNERS REQUESTS	EM	03/04/26
H	AMENDED TO PLANNERS REQUESTS	EM	03/06/26




EAST ELEVATION



SOUTH ELEVATION



WEST ELEVATION

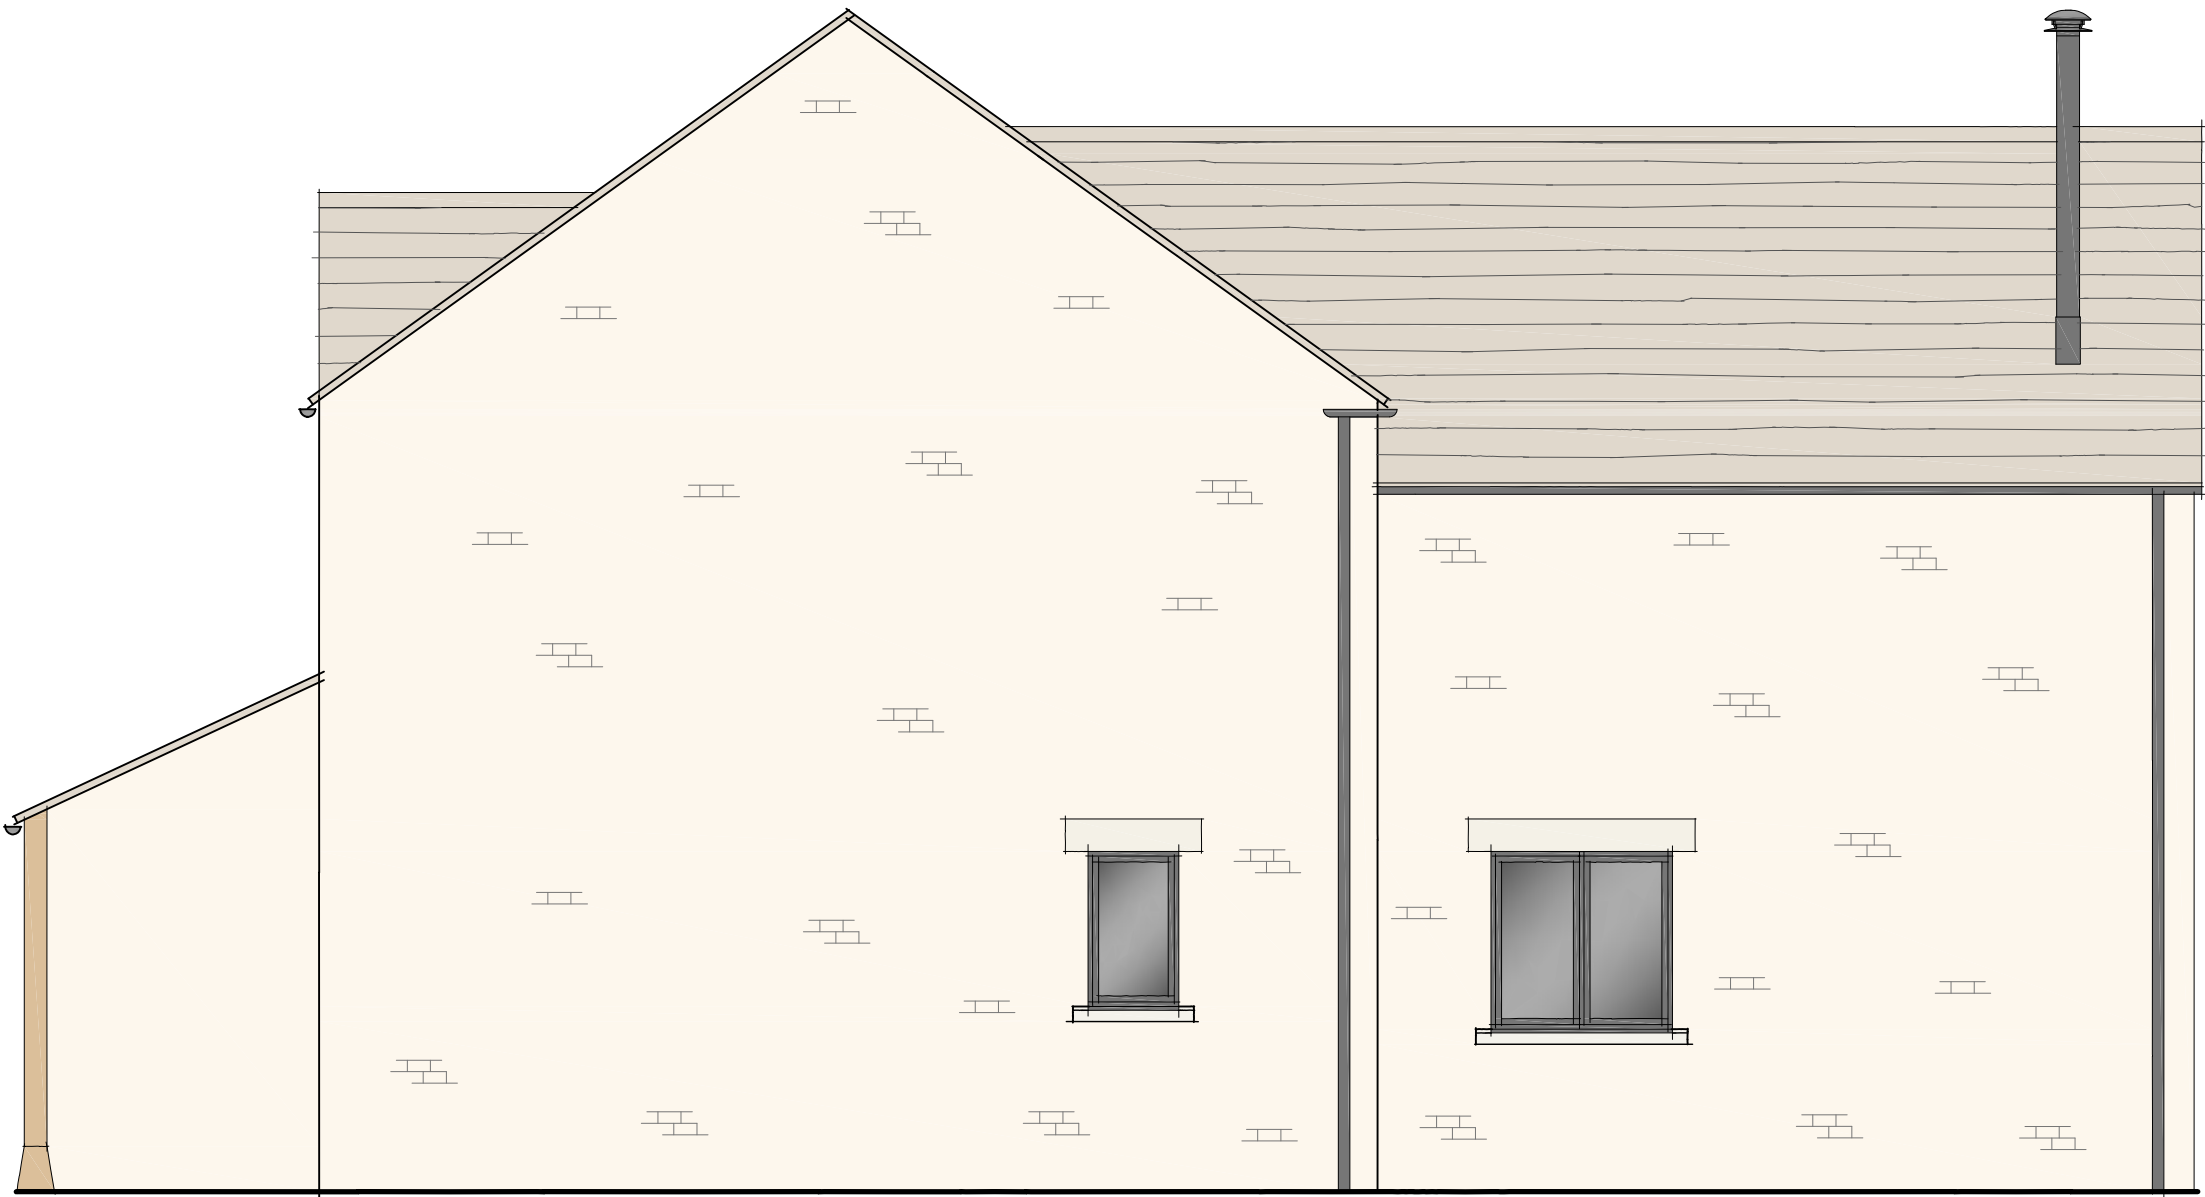

NORTH ELEVATION

PLANNING DRAWING



CLARK & MASLIN
Unit 5, Charlton Business Park
Crudwell Road, Malmesbury
Wiltshire, SN16 9RU
Telephone: 01666 822911
www.clarkandmaslin.co.uk
Planning Architecture Conservation

Client
MR T HORTON & MISS S ROFE

Project
PROPOSED DEMOLITION AND REPLACEMENT
DWELLING, 15 CALLOWS CROSS, BRINKWORTH,
CHIPPENHAM, WILTSHIRE, SN15 5DY

Description
PROPOSED ELEVATIONS

Scale 1:50	PG Size A1	Drawn EM	Date OCT '25
---------------	---------------	-------------	-----------------

Drawing No 5845/51	Revision H
-----------------------	---------------