


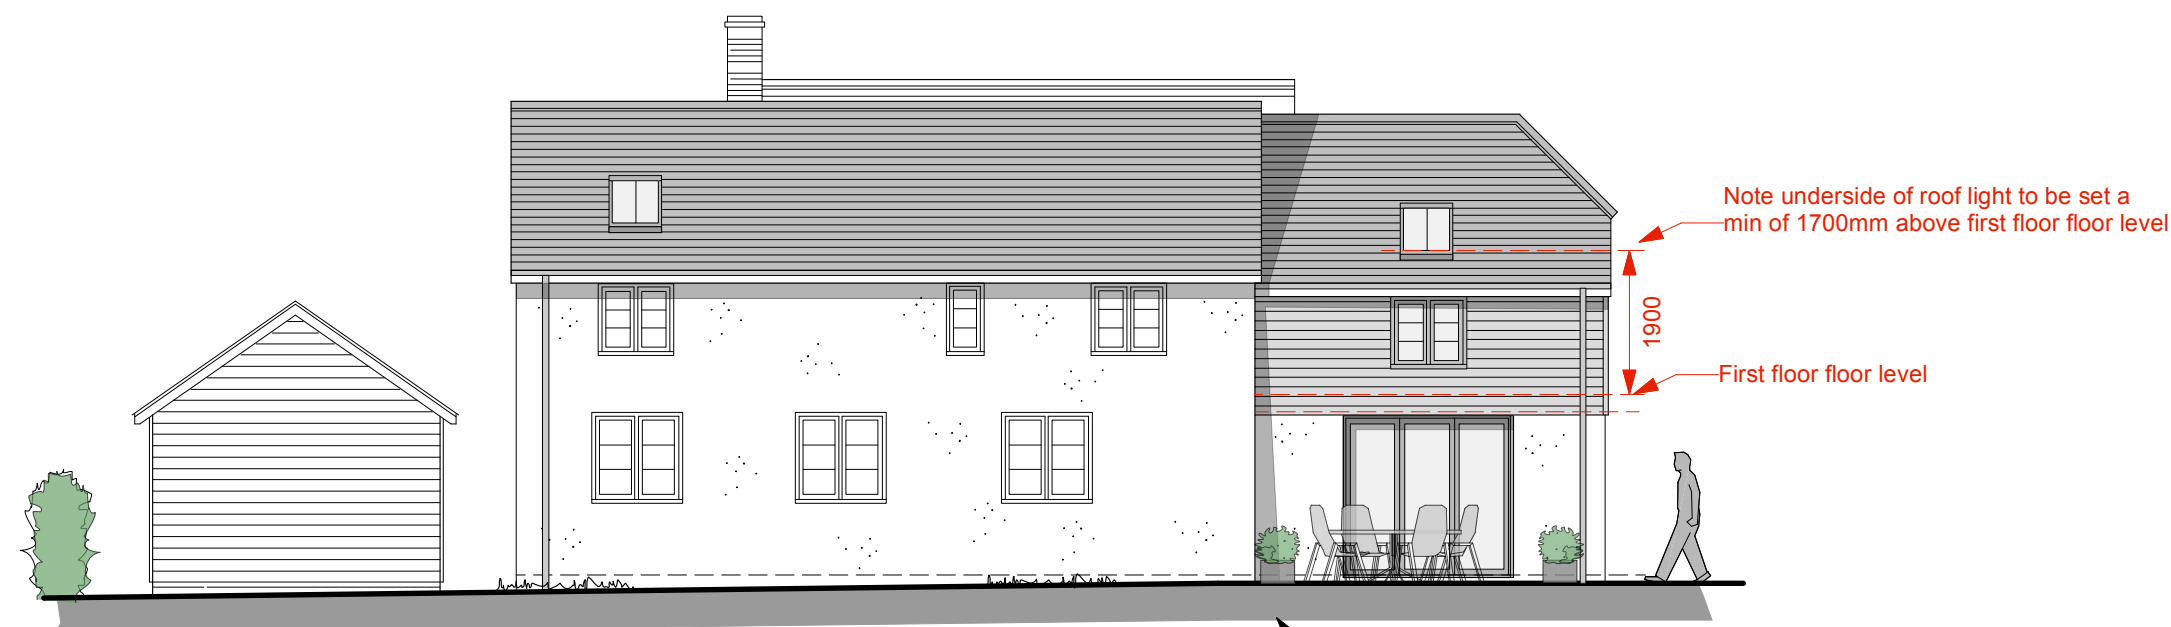

North Elevation 1:100



West Elevation 1:100

Materials :-
Walls - Render to match existing and timber cladding
left natural to silver.
Roof - Plain tiles to match existing



South Elevation 1:100

0 .5 1.0 2.0 3.0 4.0 5.0
1:100

Rev.C 4-6-26 Minor change to width of windows
to proposed South Elevations.

Rev.B 3-6-26 Roof light to positioned to
prevent over looking

Rev.A 18-5-26 Change cladding to natural finish

Job Title

**Proposed Extension And
Alterations To
118 Clay Street
Crockerton**

Drawing Title

**Proposed Elevations And
Proposed Block Plan**

Peter Withey

Architectural Designer

123 Clay Street Crockerton

Warminster Wiltshire BA12 78AG

Tele 01985 841111 e-mail witheydesign@btconnect.com

Scale 1:100 1:500@ A2 Date April 2026

Drawing No 1263/ 3C