





PROPOSED FRONT ELEVATION

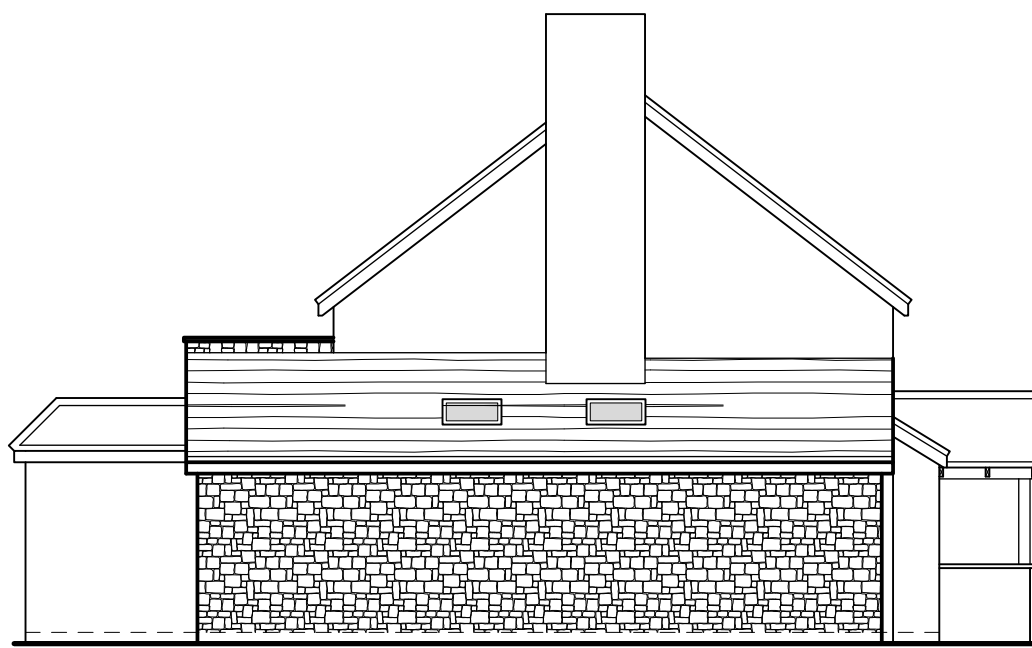

PROPOSED PARTIAL REAR ELEVATION




PROPOSED SIDE ELEVATION

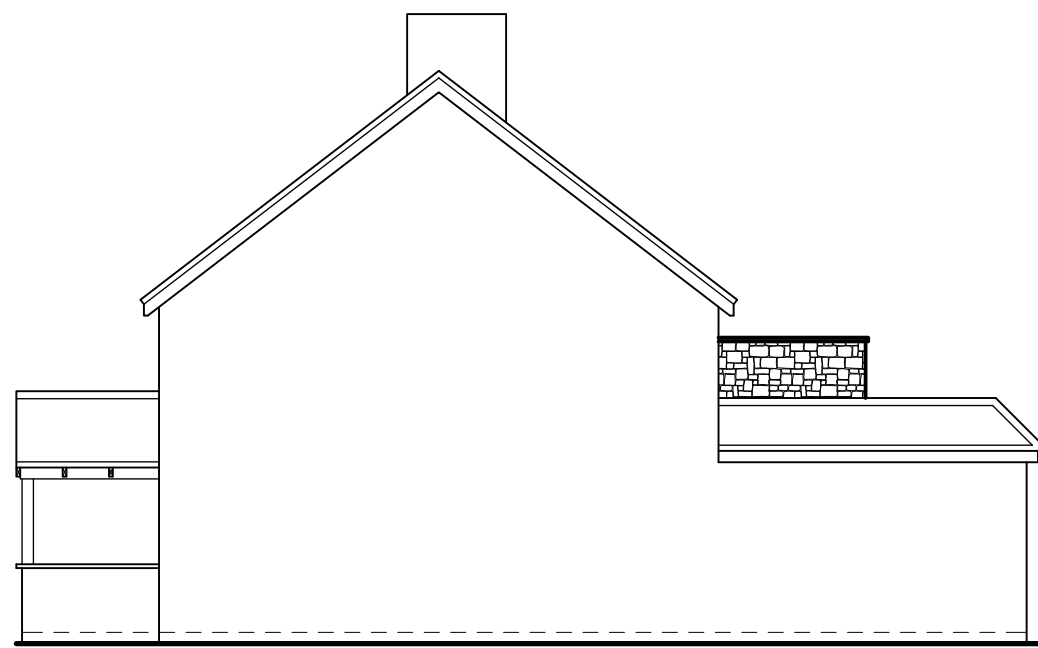


PROPOSED SIDE ELEVATION

ELEVATIONS SCALE 1:100

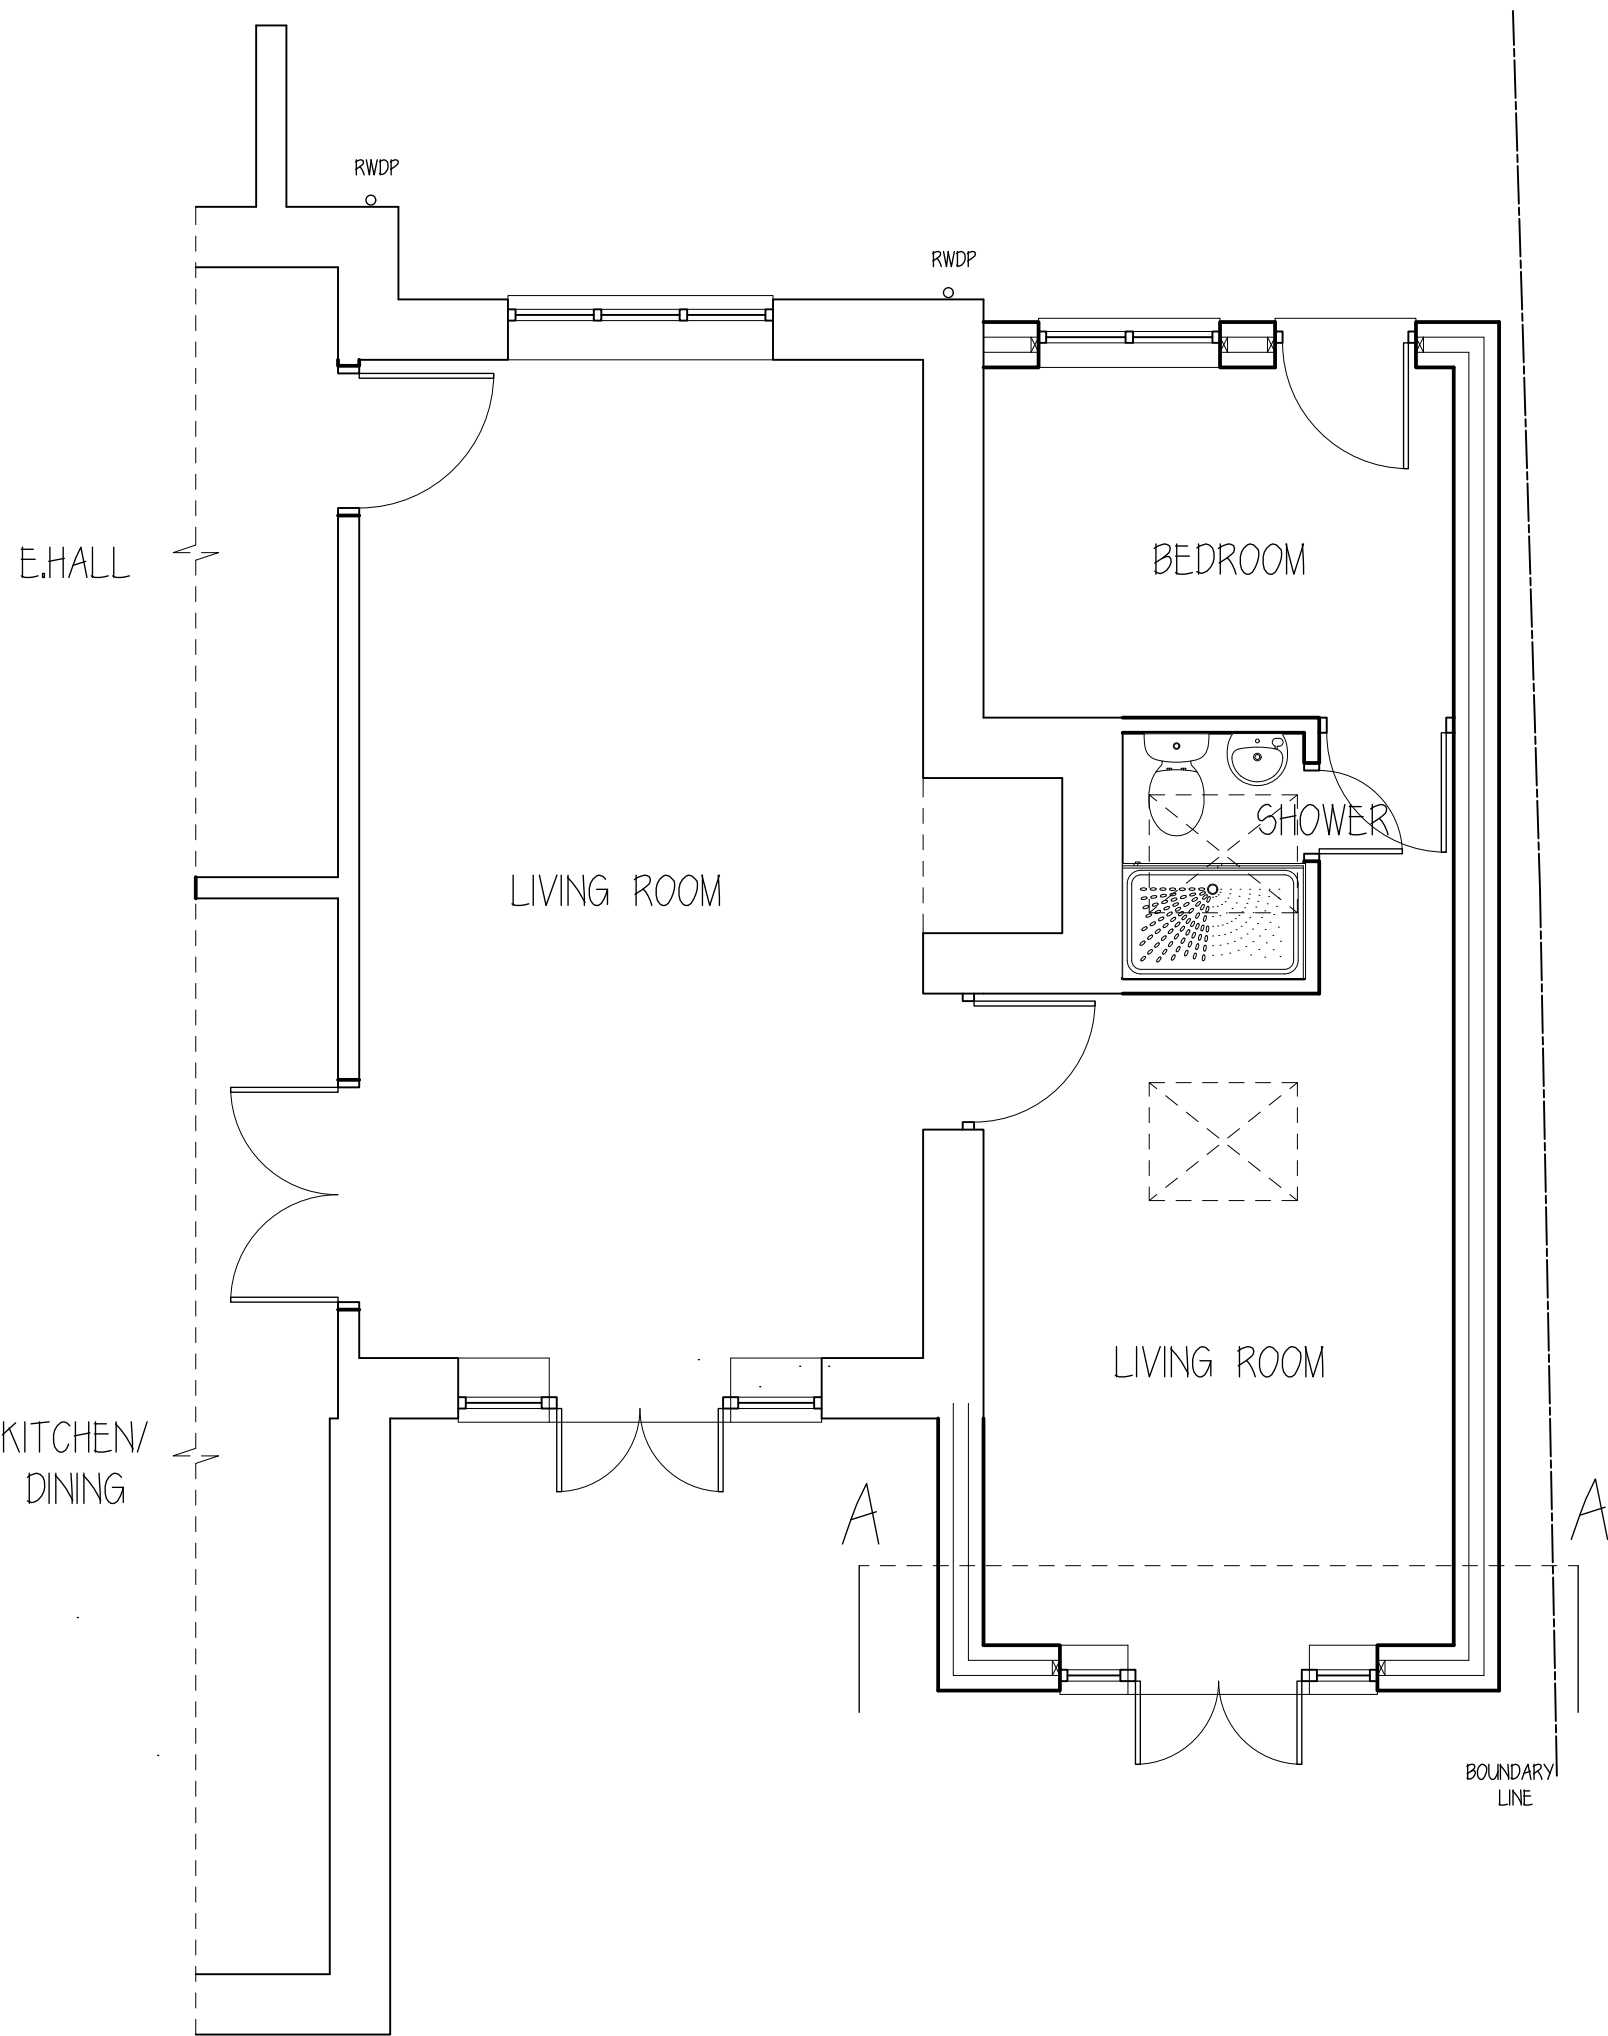

PROPOSED PARTIAL GROUND FLOOR LAYOUT
SCALE 1:50

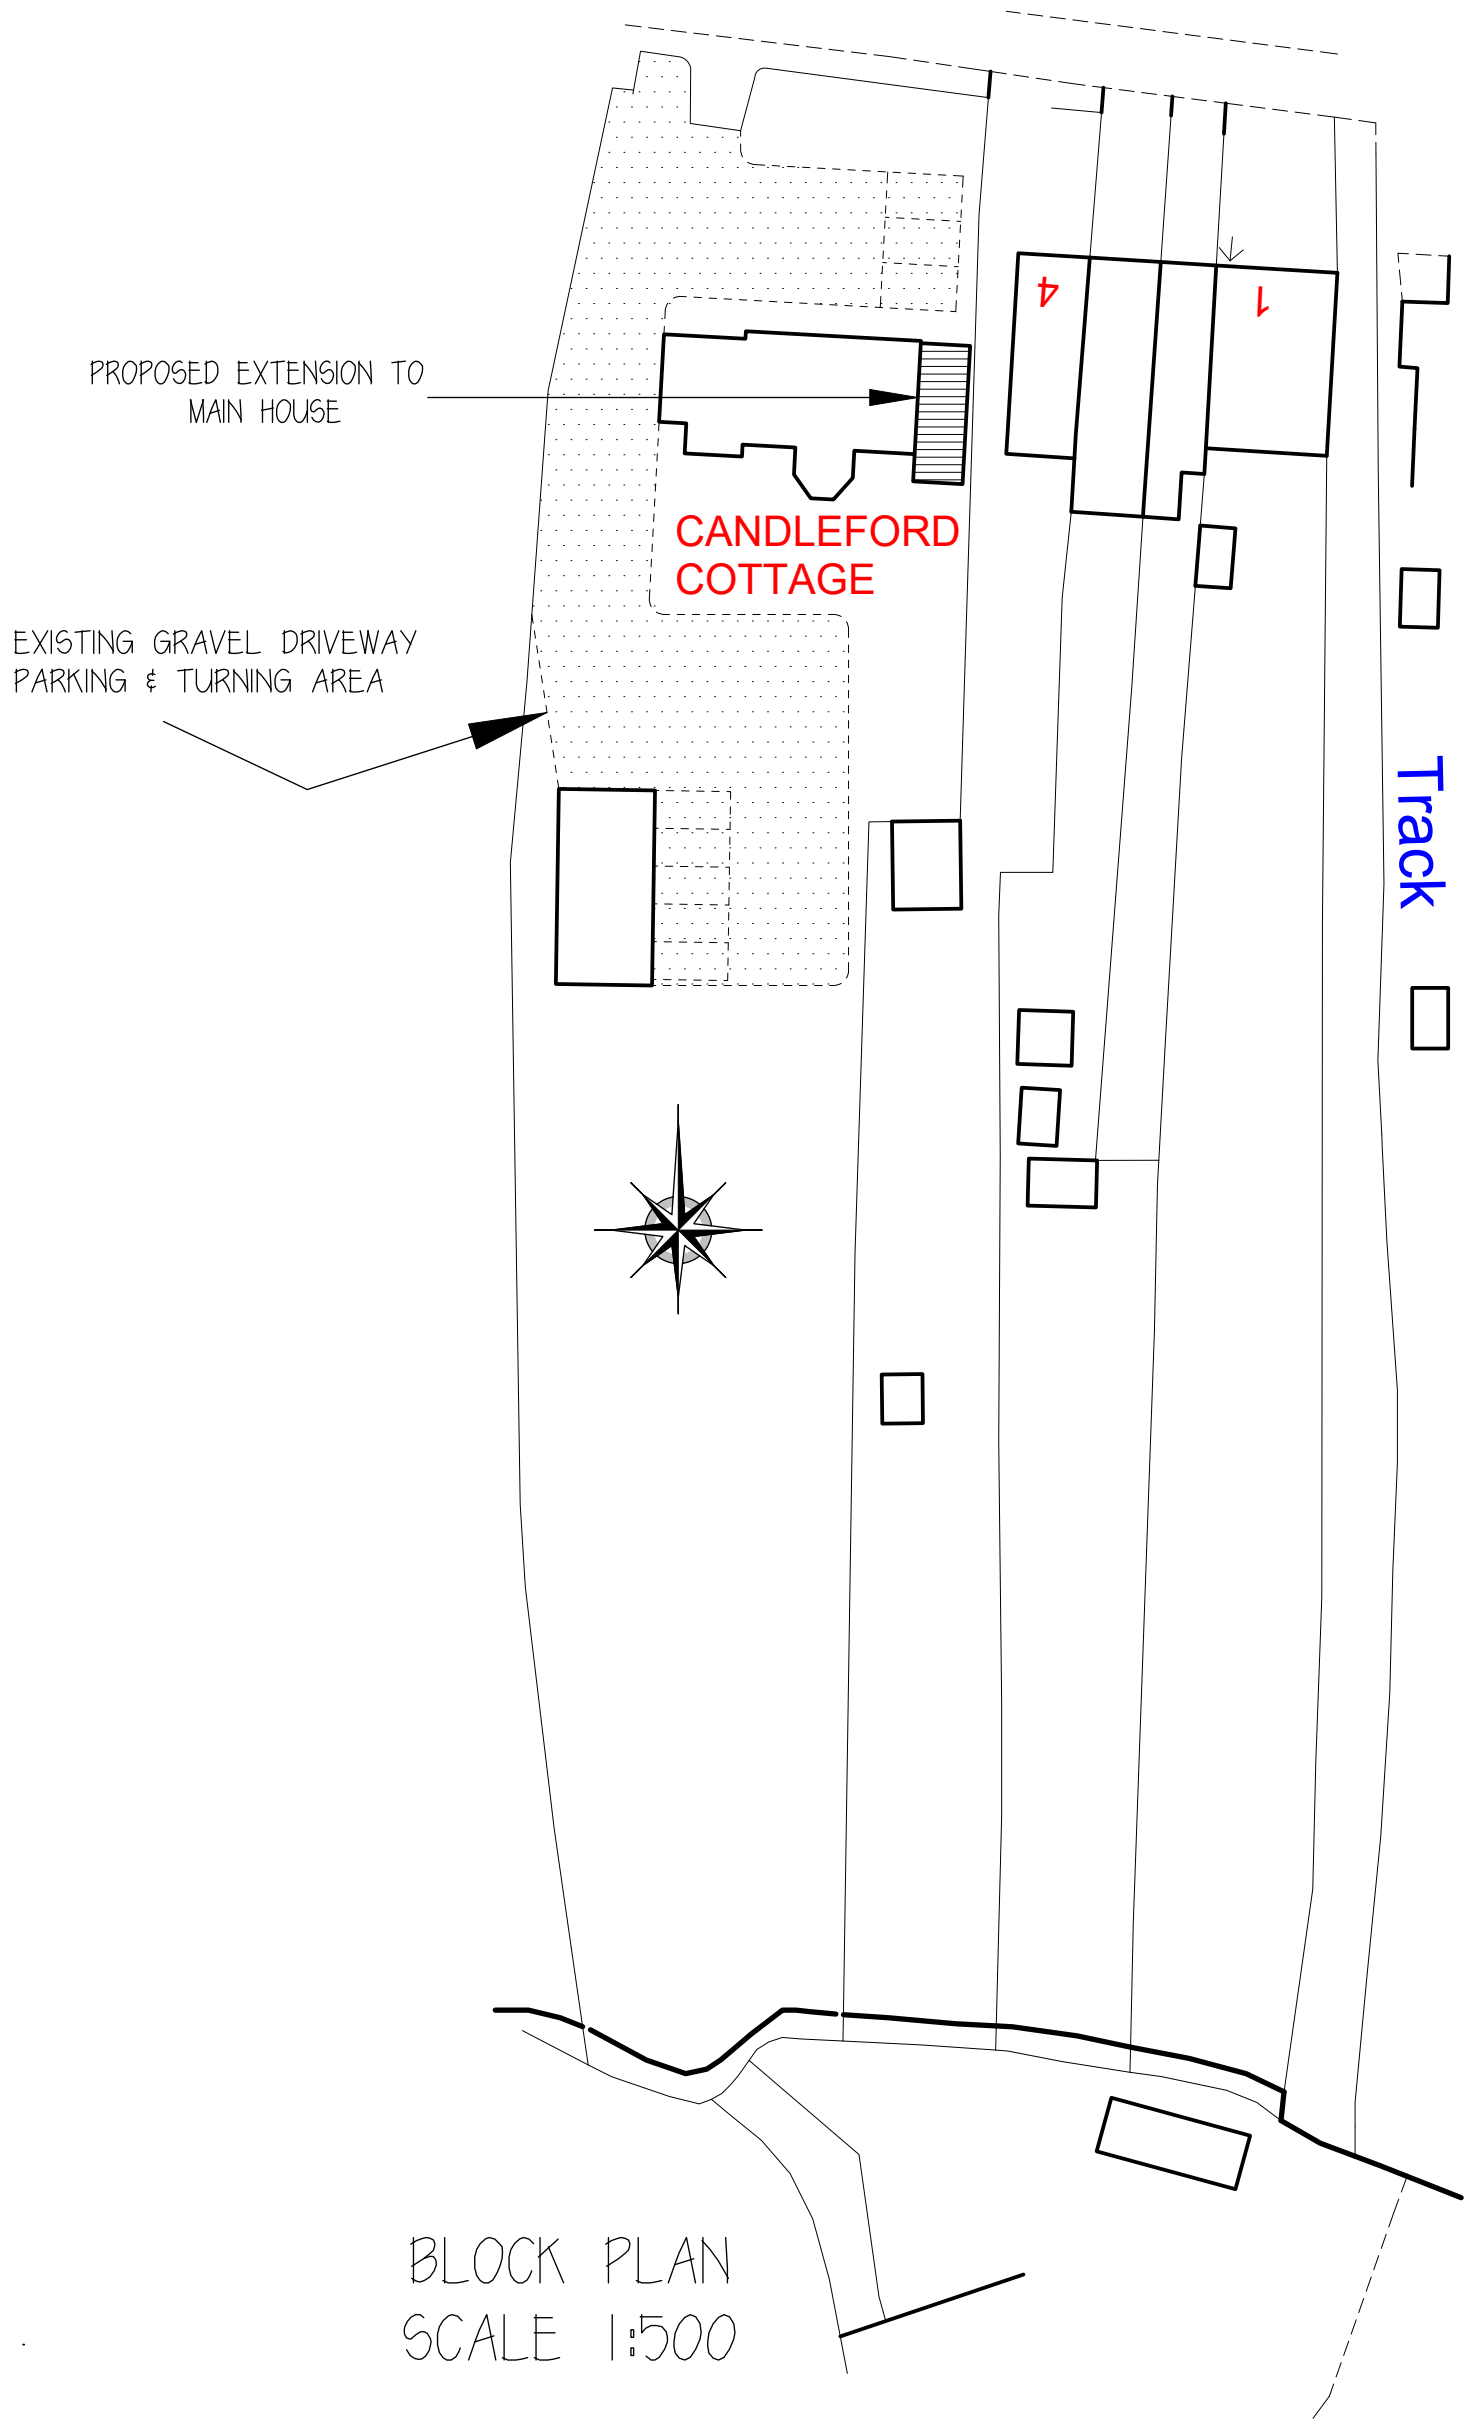

BLOCK PLAN
SCALE 1:500

Rev.	Date	Description	By	Chk	App
------	------	-------------	----	-----	-----

Client/Project
MR AND MRS OVENS

Drawing Title
PROPOSAL AT
CANDLEFORD COTTAGE
STOCKLEY LN, SN11 0NT

Designed SK	Drawn KK	Date 2 FEB 26	Scale 1:50, 1:100 1:500
CAD Reference			Size A1

Stephen Kingshott MCABE
Katie Kingshott ACABE

Stephen Kingshott Building Consultancy Ltd
54 Springdale Ave
Broadstone, Poole
Dorset BH18 9EX
Tel. 07973638931

DATE 0216/26 D	REVISION
-------------------	----------