
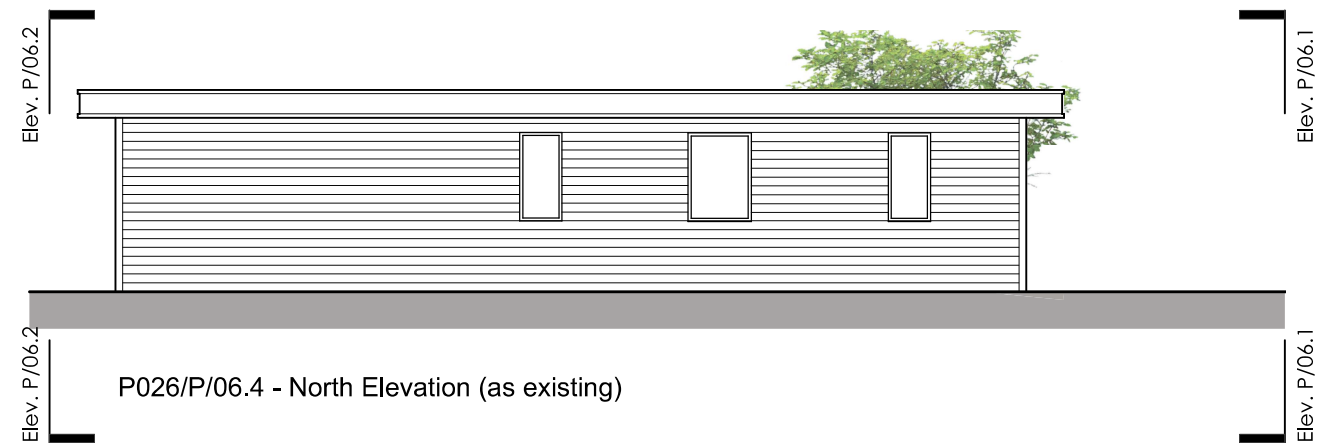
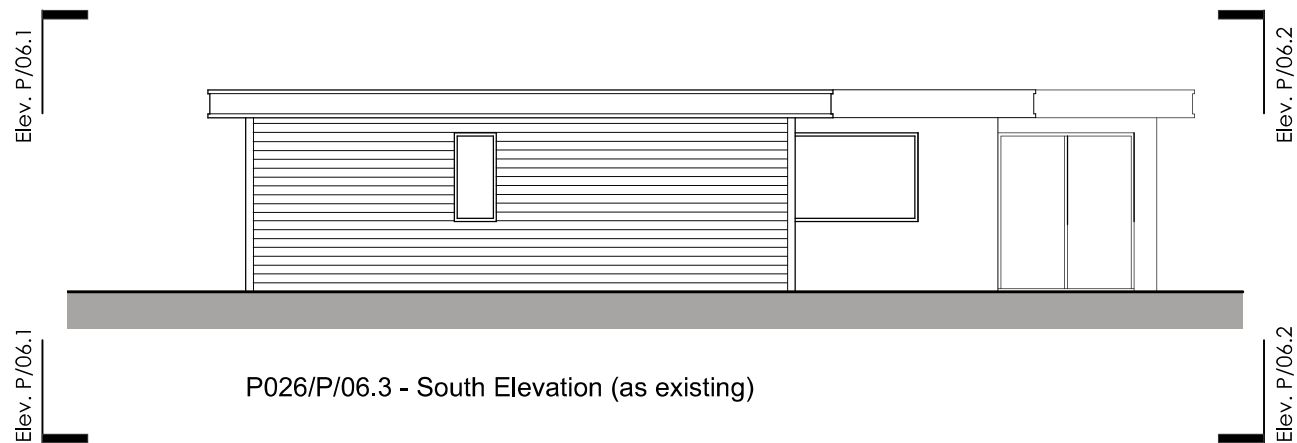
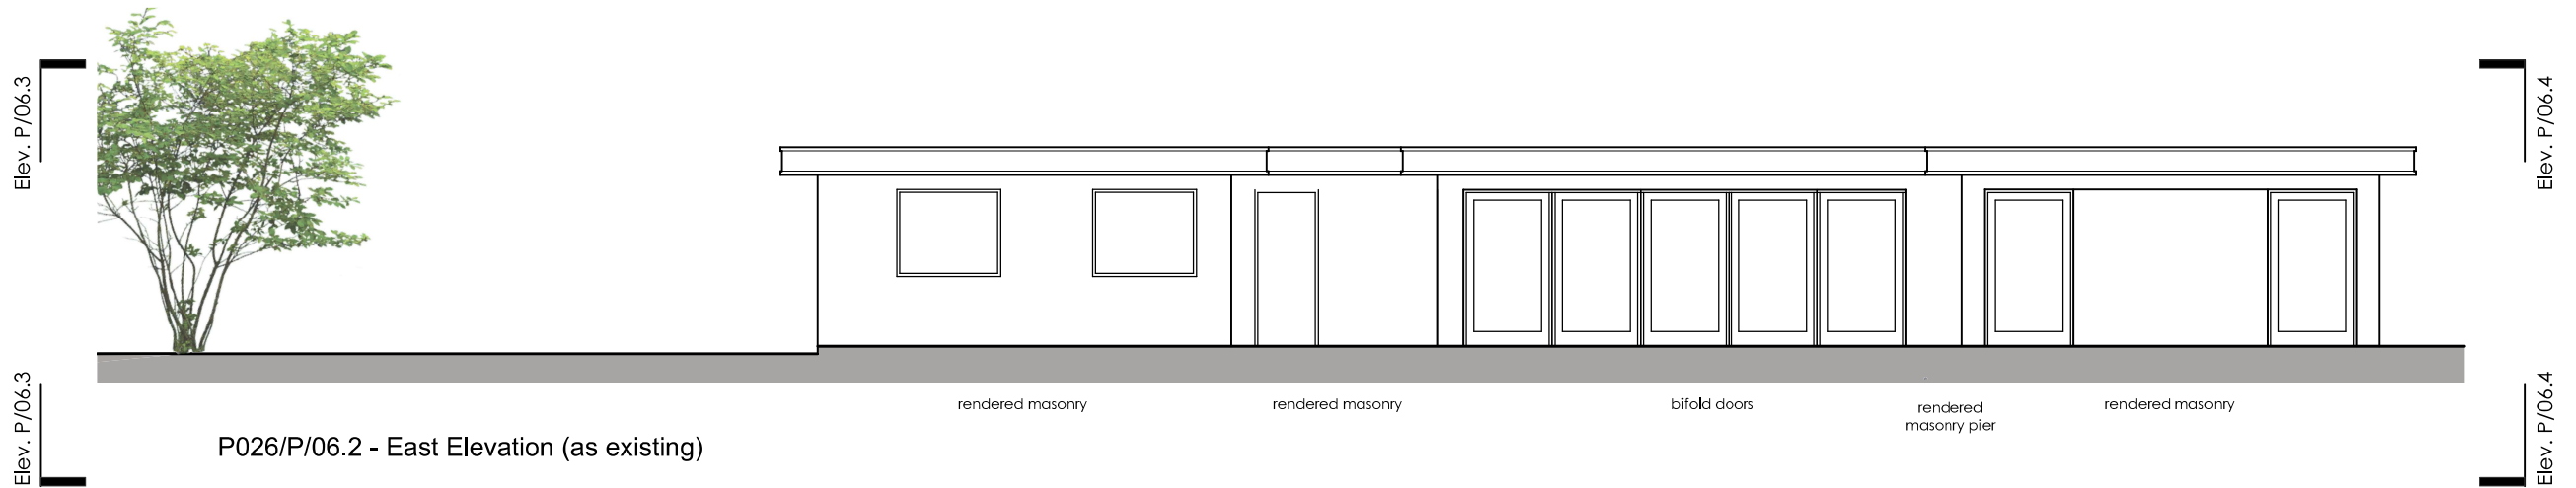


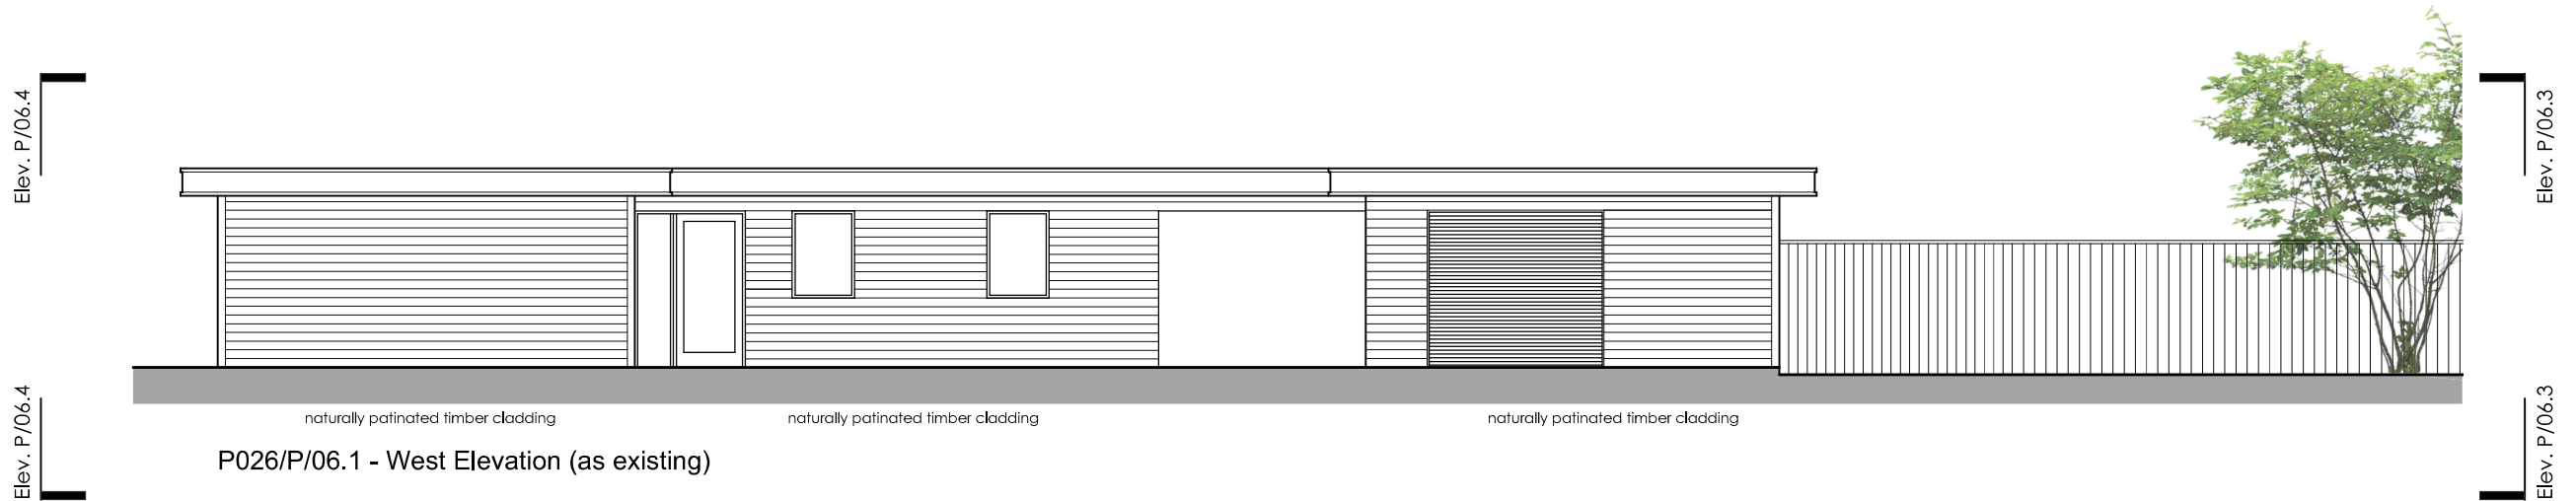

Reference Drawings:

P026/P/03 - Site Plan (as existing)
Scale: 1:200 @ A3

P026/P/13 - Site Plan (as proposed)
Scale: 1:200 @ A3

P026/P/05 - Floor Plan (as existing)
Scale: 1:100 @ A3

P026/P/15 - Floor Plan (as proposed)
Scale: 1:100 @ A3

P026/P/06 - Elevations (as existing)
Scale: 1:100 @ A3

P026/P/16 - Elevations (as proposed)
Scale: 1:100 @ A3



AMENDMENT:				DATE
Status		PLANNING		
Job no / drawing no		Job title		
026 P 006		Mallard, Hoopers Pool		
Drawing title				
Elevation (as existing)				
Date	Sheet	Scale	Drawn by	Checked by
19/05/26	A3	1:100	NB	
All dimensions to be checked on site, Print Drawing in colour, Refer to CDM Sheet				

All dimensions to be checked on site. Print Drawing in colour. Refer to CDM Sheet