


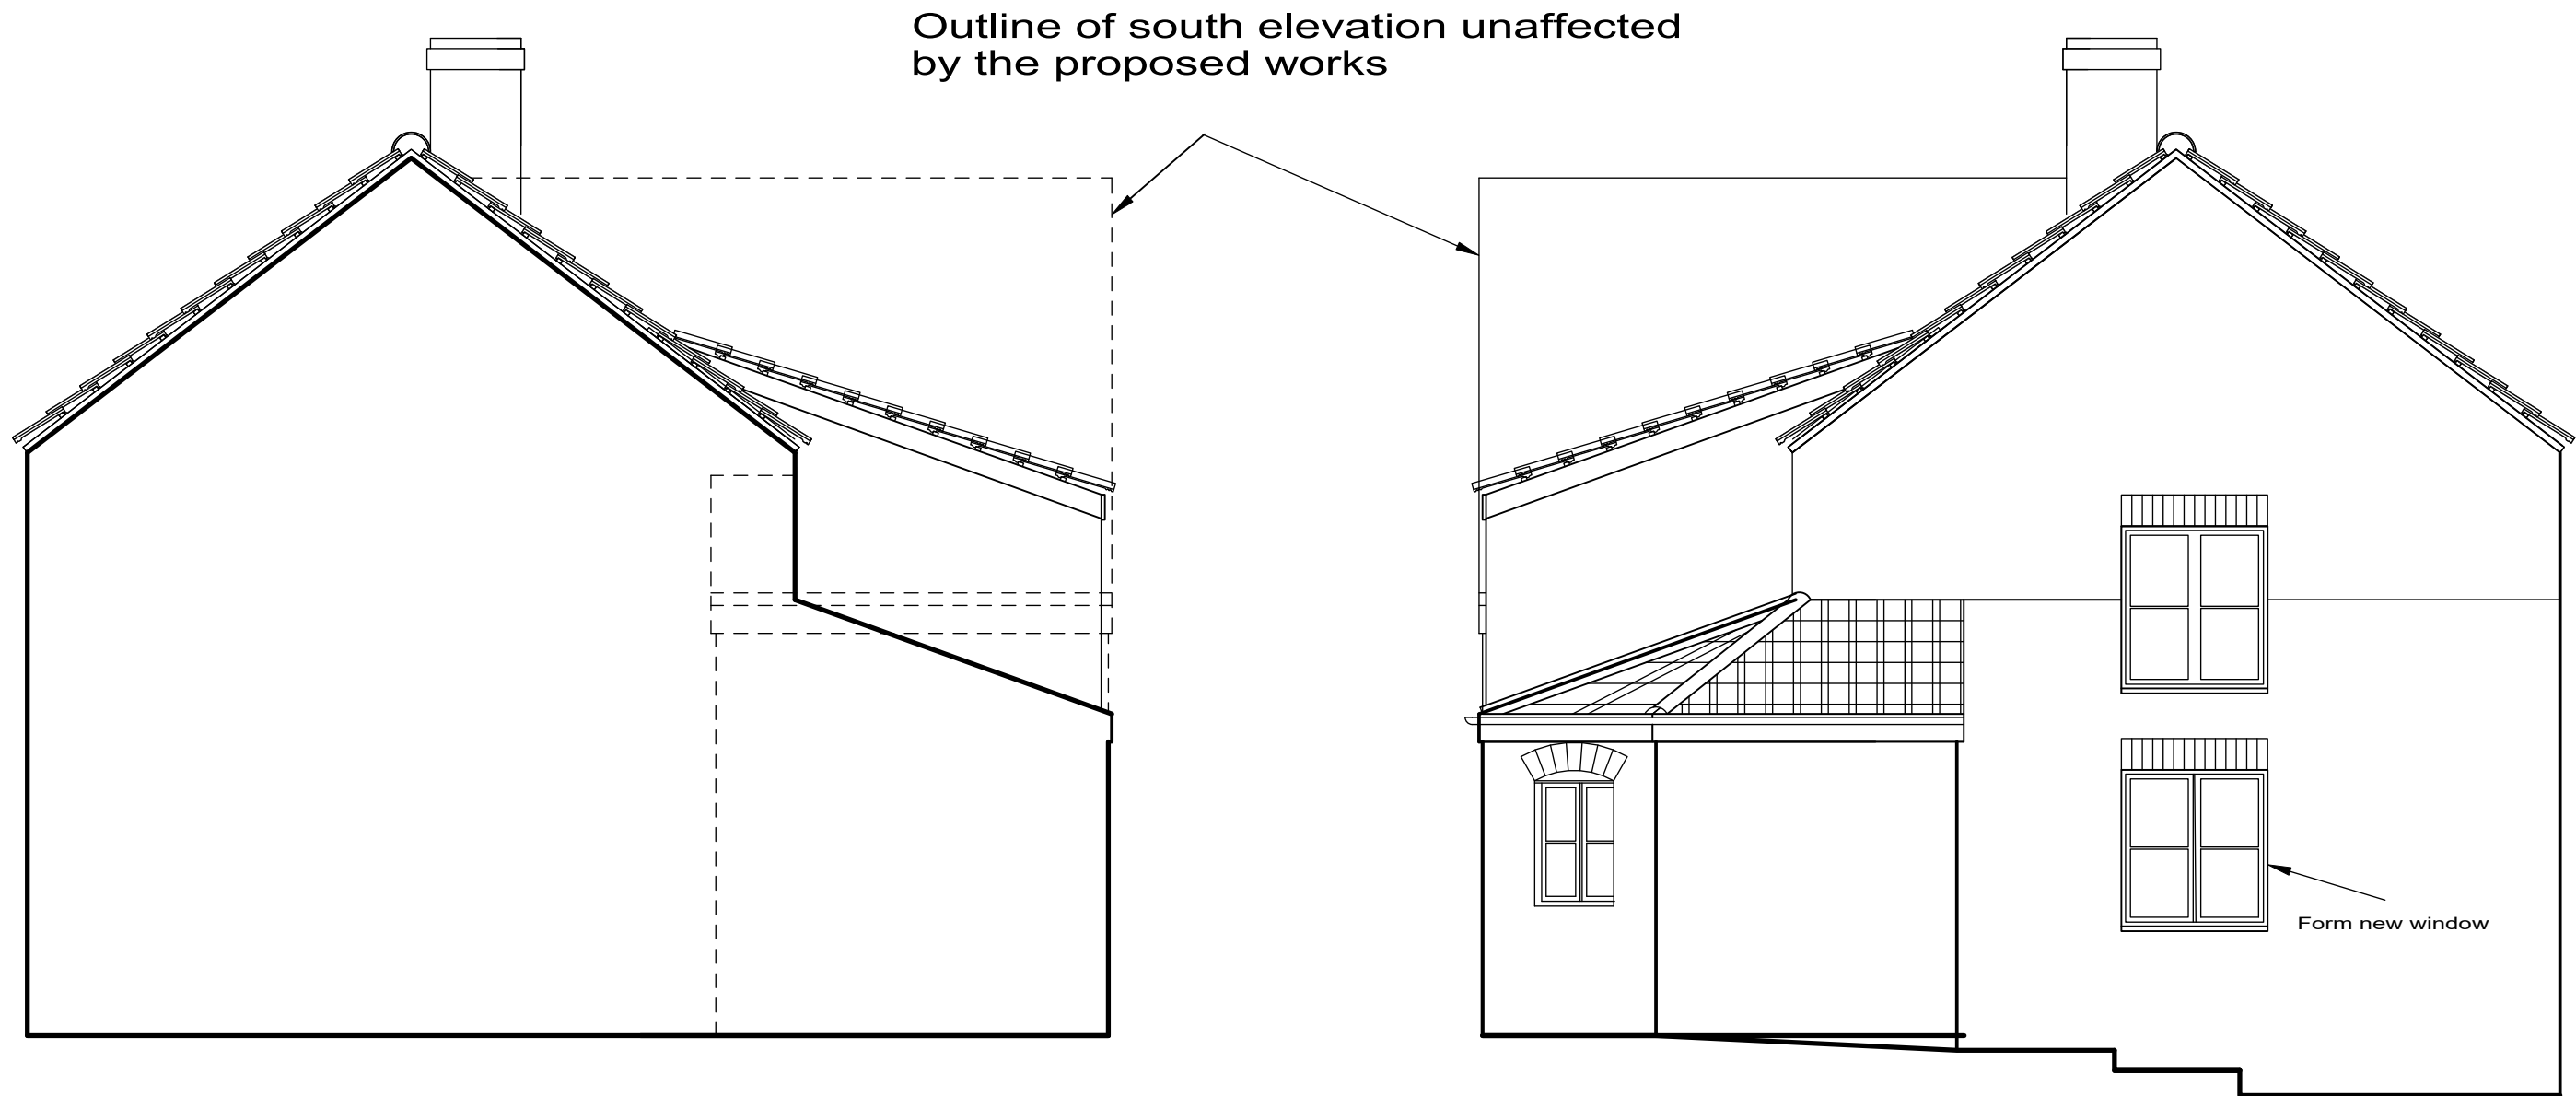

Pt Section & Pt Proposed South Elevation

Proposed North Elevation

1:50



Giles Bennett Design

3 Old Court Close
Cox Green
Maidenhead
Berks. SL6 3AJ

Tel: 07909 910009
E-mail: giles@gilesbennett.co.uk

Client

Mr. & Mrs. W. Egerton

Drawing Title

Proposed Elevations

Job Title

Harpers Cottage

High Street

Avebury

Wilts. SN8 1RF

Scale
As Shown on A3 Sheet

Date
October 2025

Drawn by
G. T. Bennett

Drg. No.

GTB-962-4A2