

Project Title:

Combined Proposed
Pheasant Shed Drawings

Client:

TBC

Address:

Cliff Lane,
Brixton Deverill,
Warminster,
Wiltshire
BA12 7EJ.

Revisions:

Ref.	Date.	Revision.
-	-	-

Drawing status:

FOR CLIENT COMMENT

NOTES:

This drawing is copyright of David James Ltd and must not be reproduced in whole or in part without written permission.

The contractor is to check and verify all building and site dimensions, levels, services and sewer invert levels of connection points before work commences.

Use only figured dimensions and any discrepancies to be reported immediately to author.

This drawing is to be read with and checked against any structural or other specialist drawings.





The contractor is to comply in all respects with current Building Regulations and relevant British Standards / codes of practice whether specifically stated on this drawing or not.

Use of this drawing does not absolve the client from their responsibility under Health and Safety: Construction (Design and management) regulations 2015.

Scale Bars:



1:50

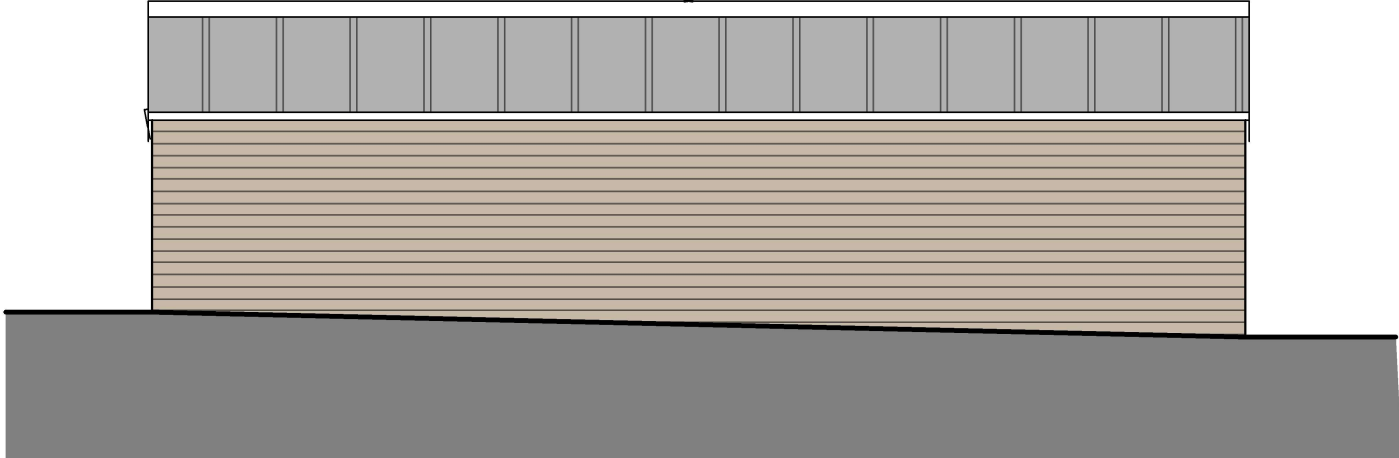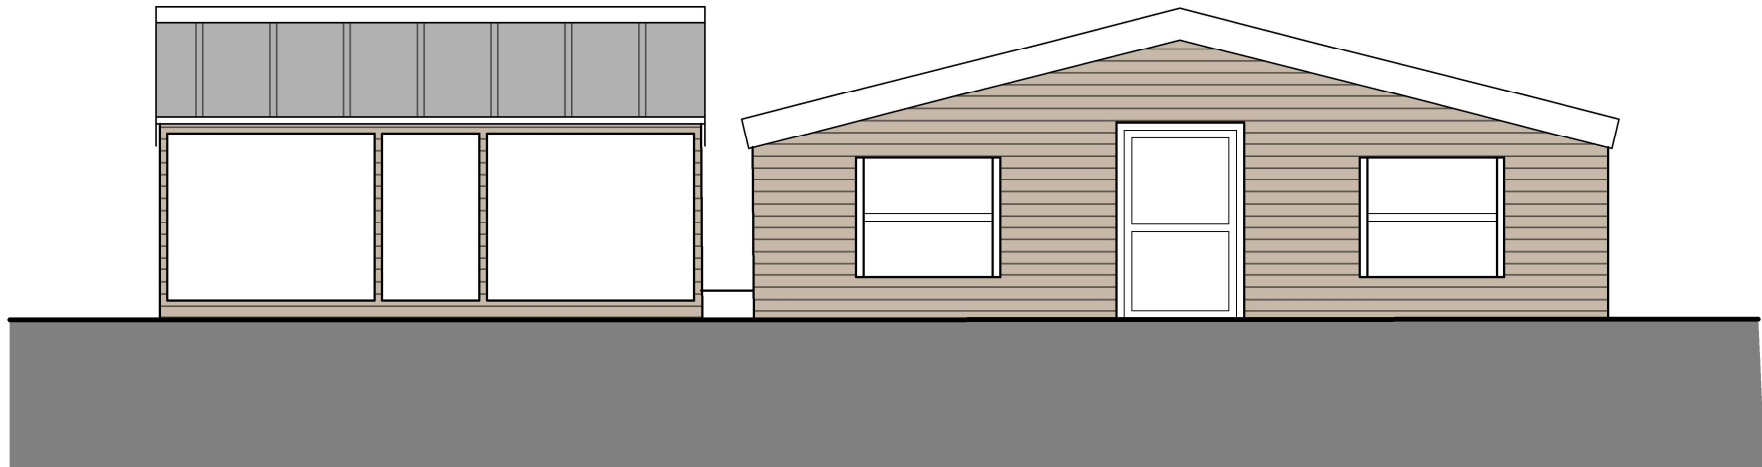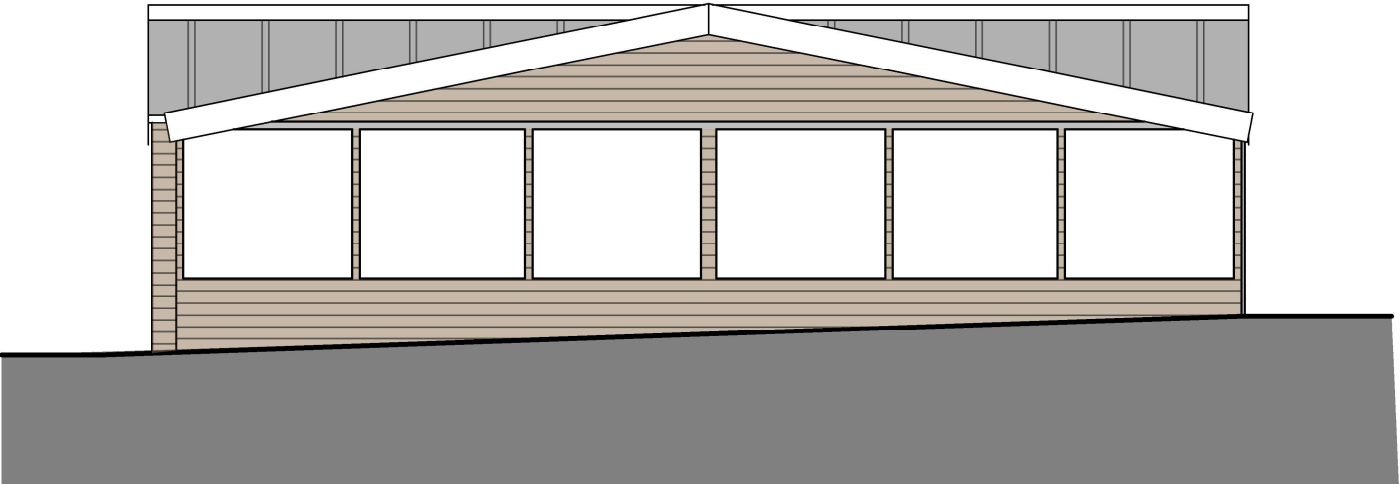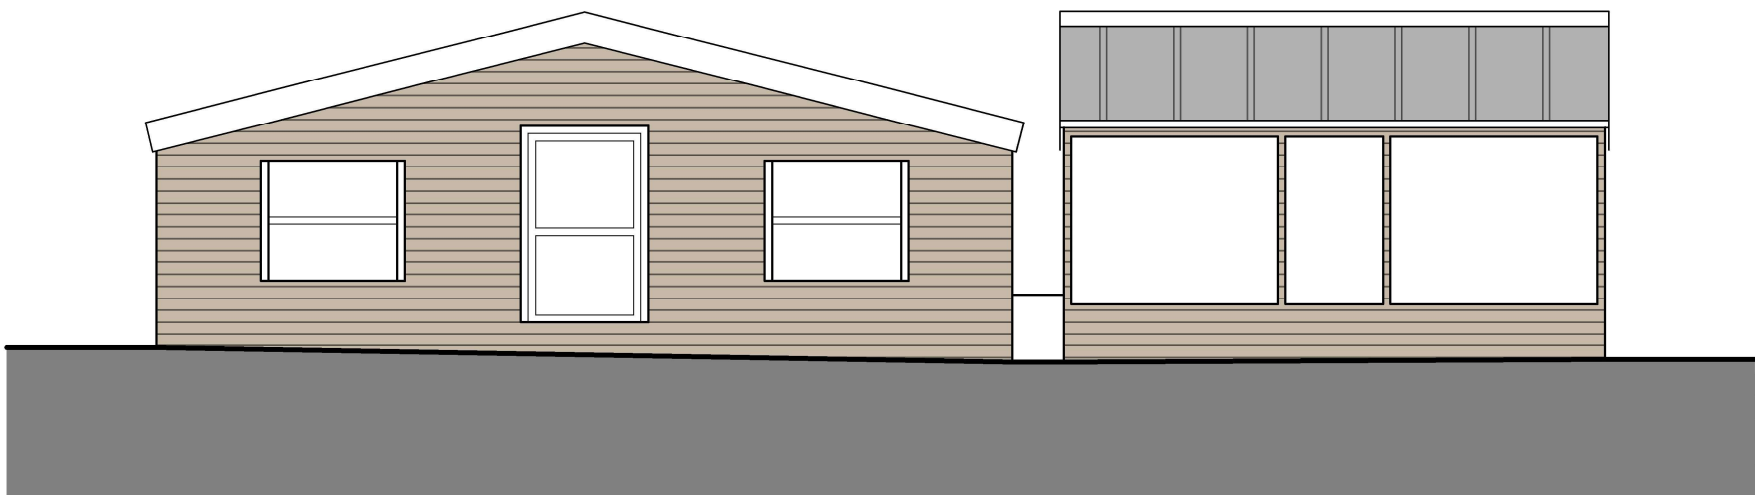


PROPOSED ELEVATIONS

Scale 1:50



Proposed Roof Plan

Scale 1:50

 

Proposed Floor Plan

Scale 1:50

Scales:

As Stated @ A1

Drawn By:

-

Date:

-

Rev:

-

Drawing No.

TBC/100