




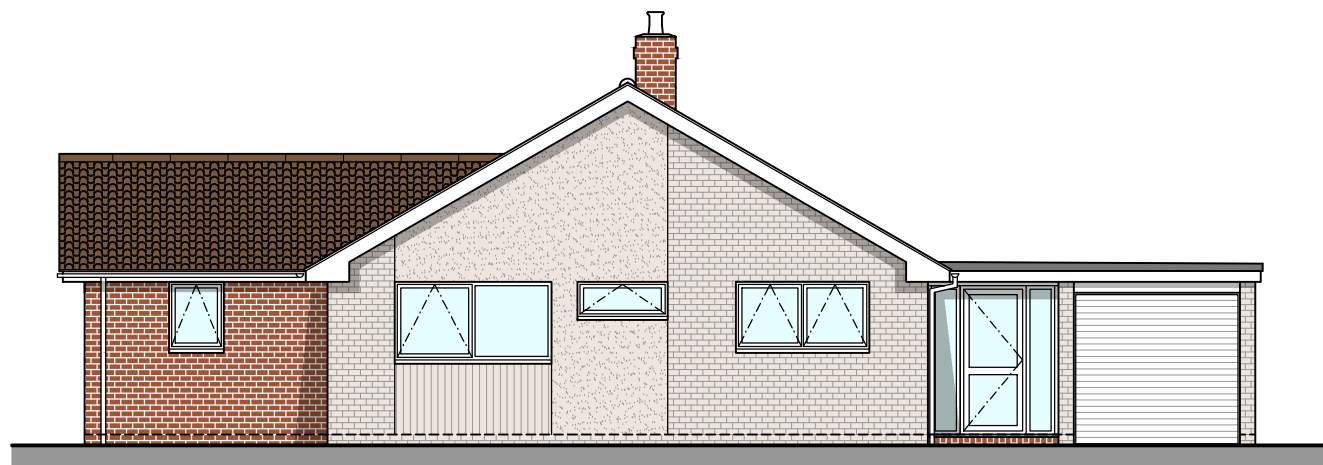


Existing Front Elevation
Scale 1:100

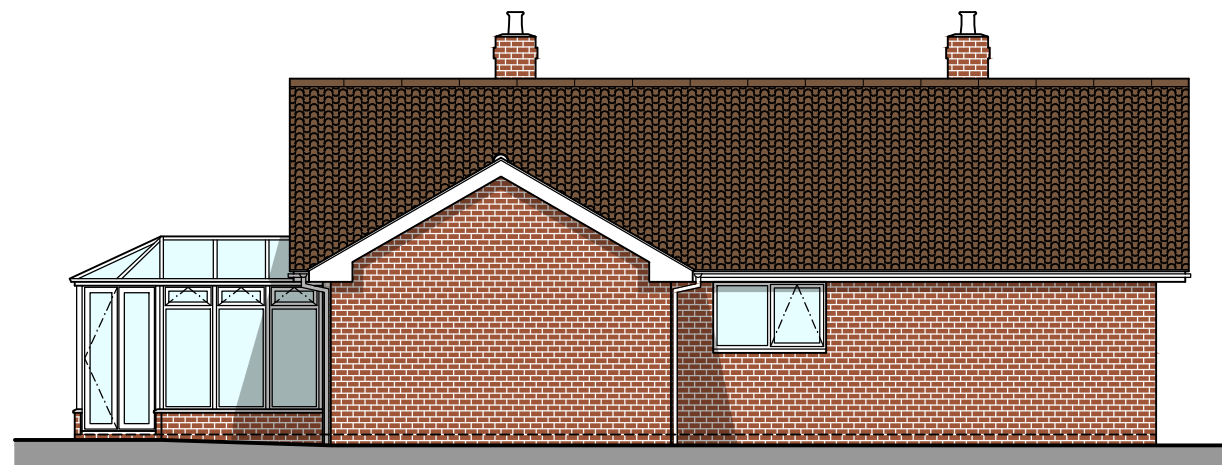


Existing Side Elevation
Scale 1:100

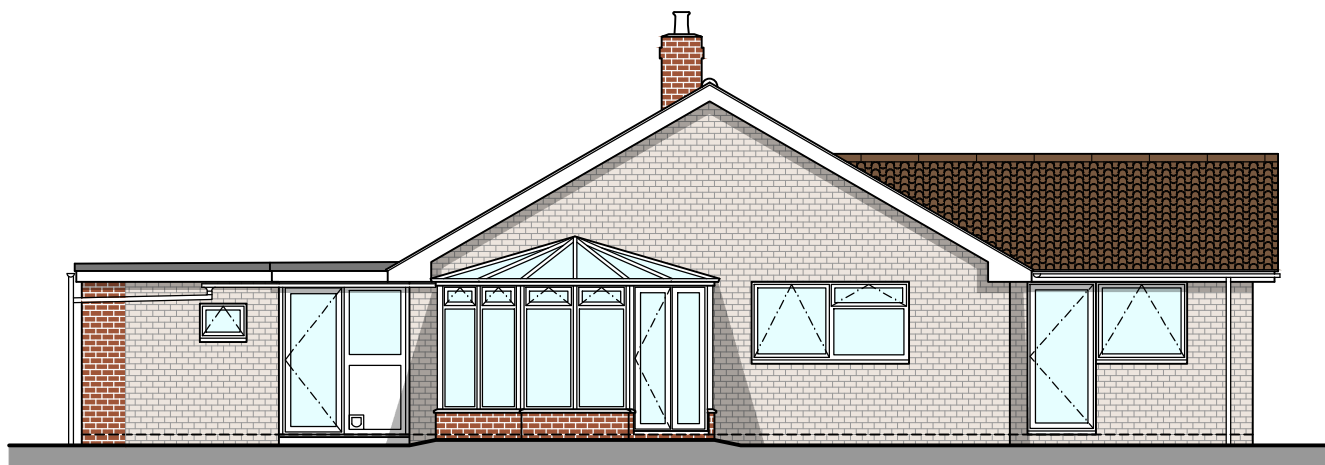


Existing Rear Elevation
Scale 1:100

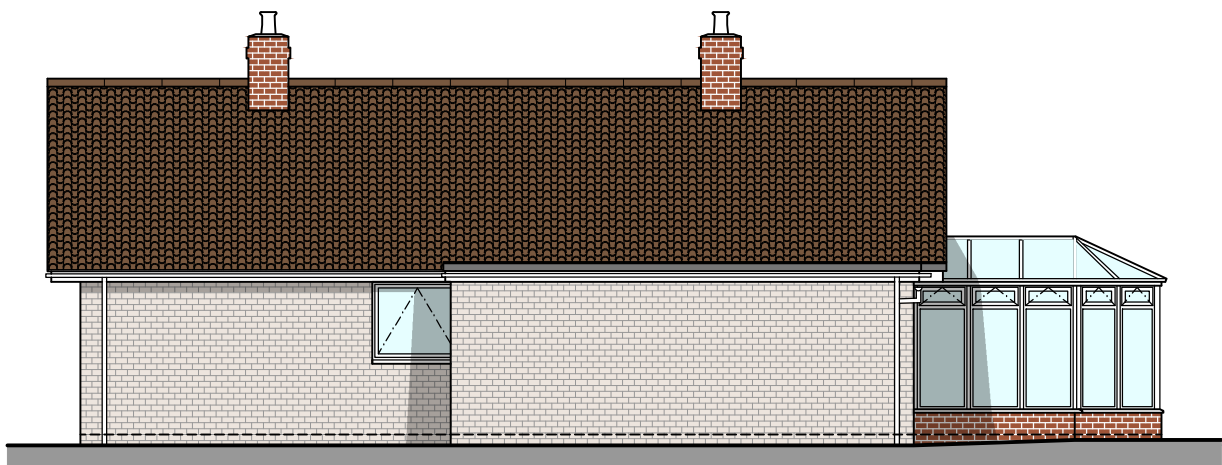

Existing Side Elevation
Scale 1:100

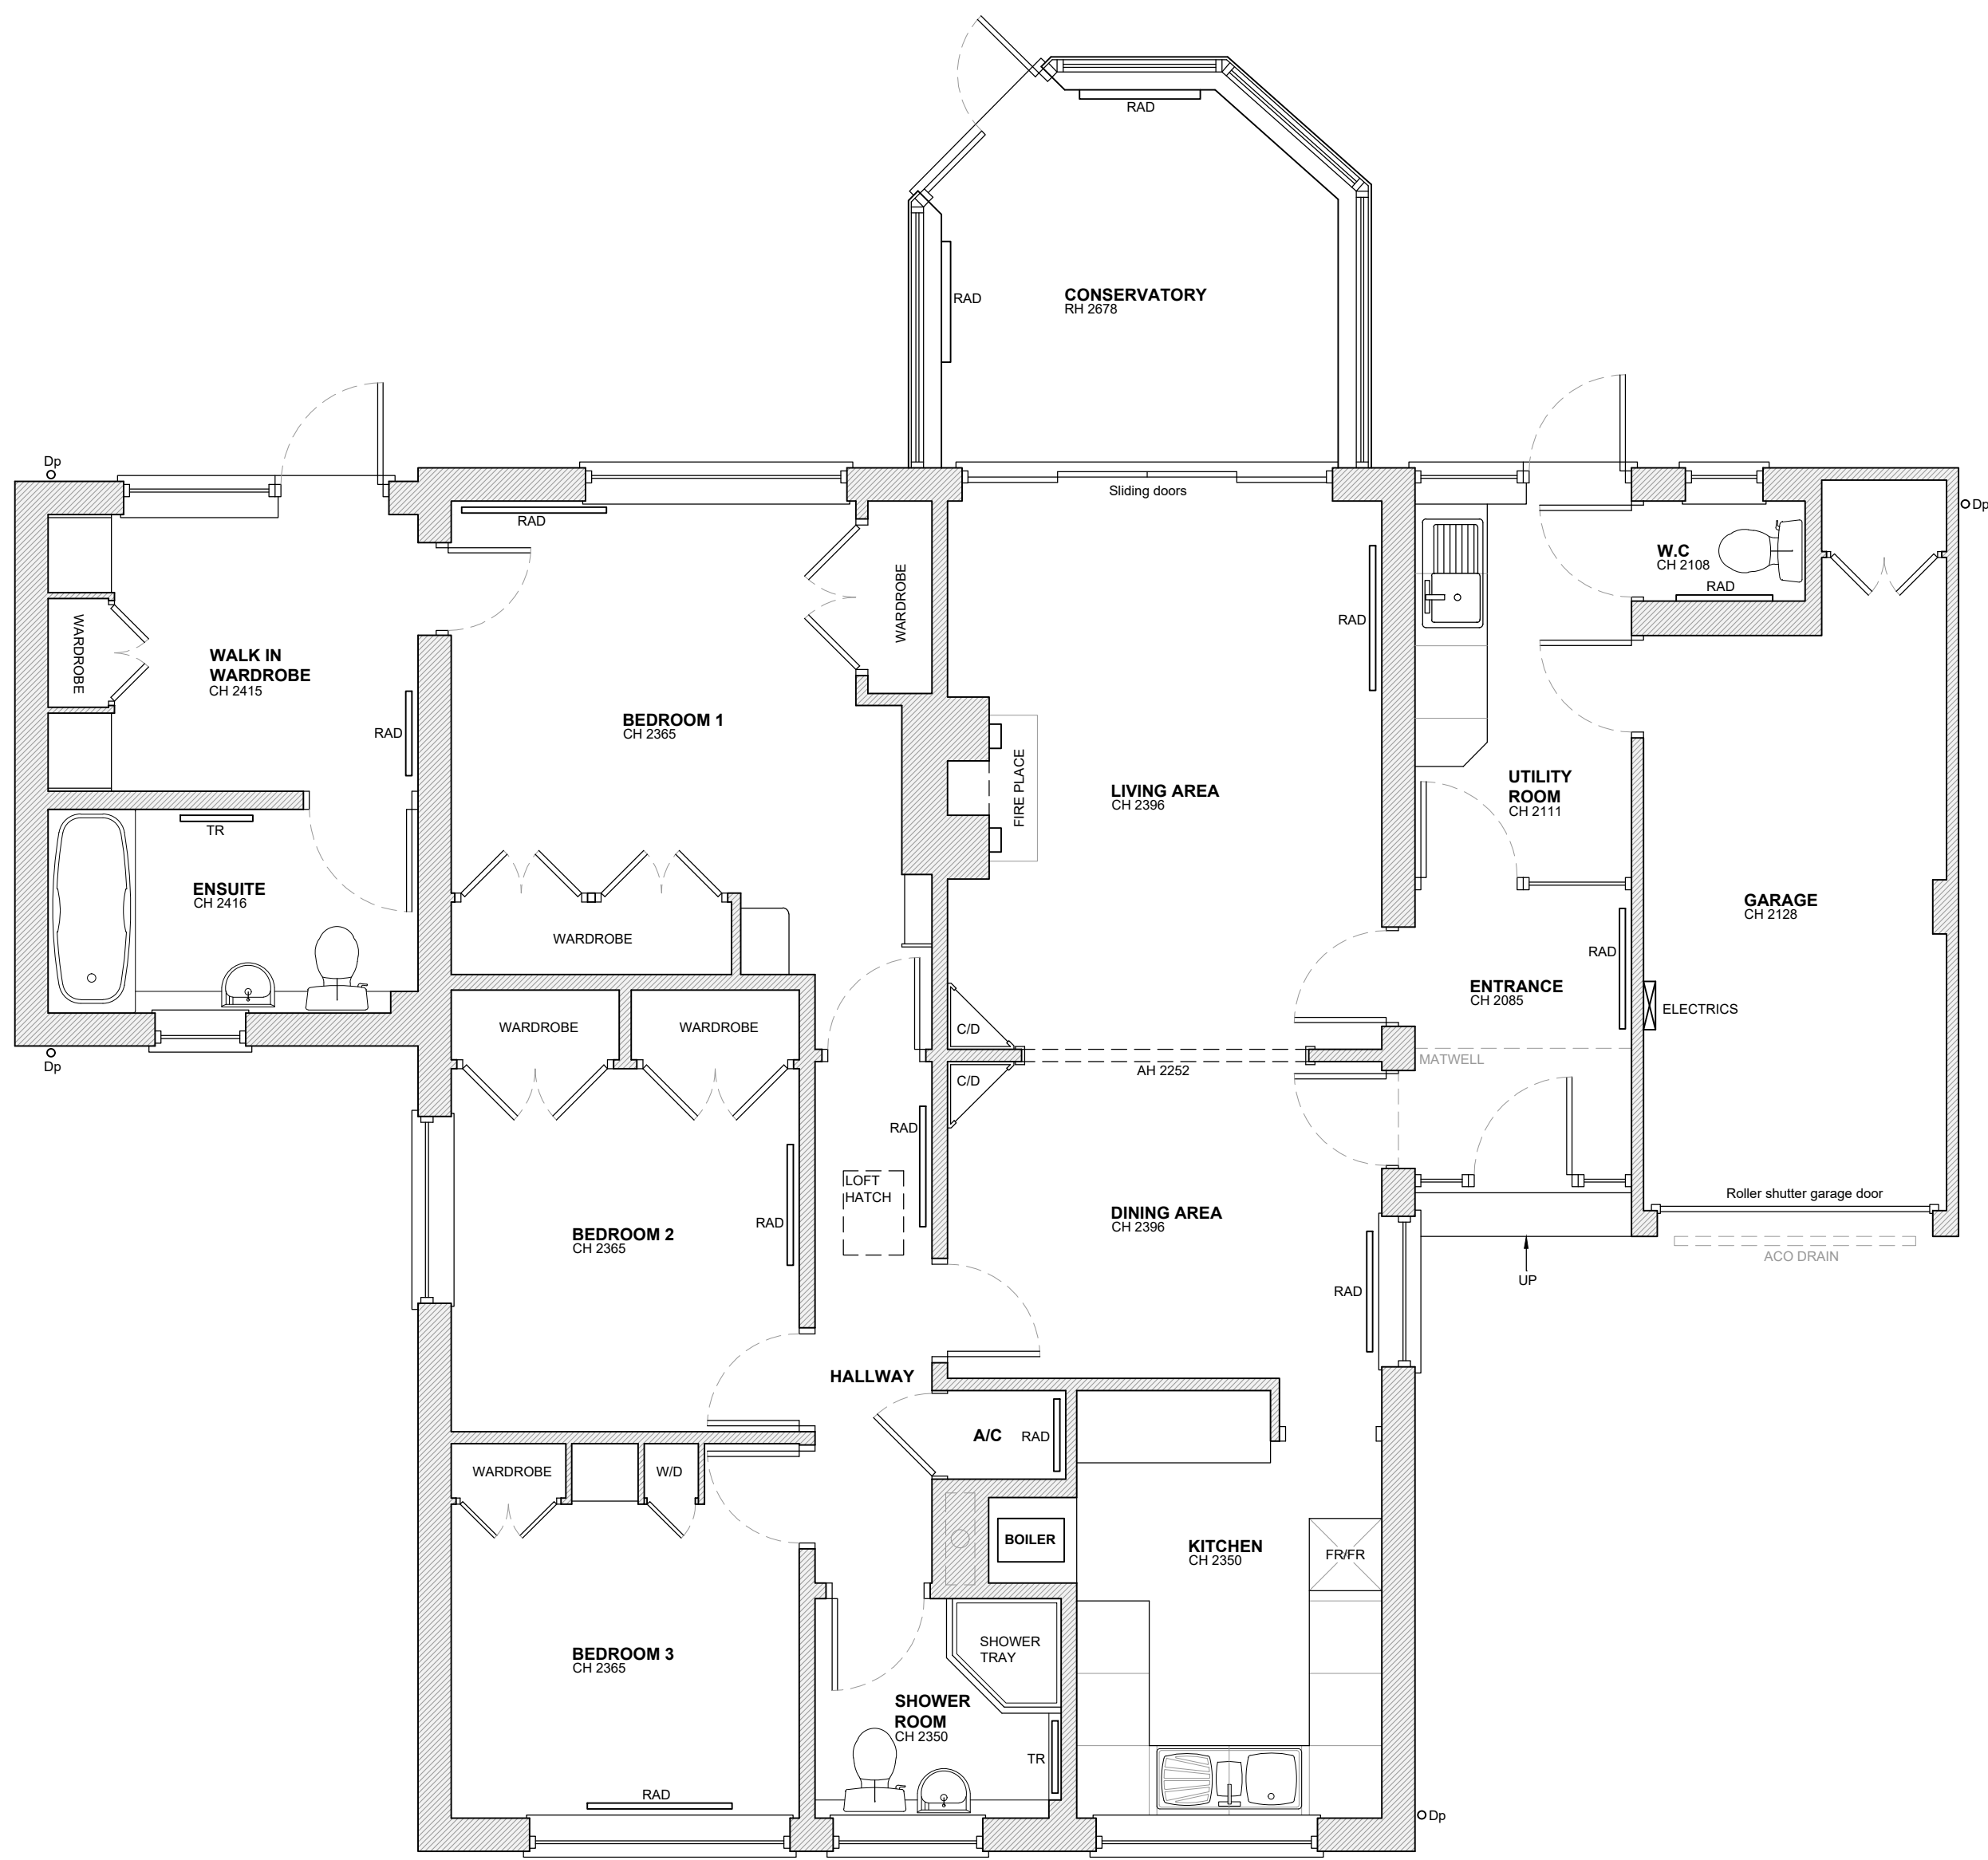


Existing Ground Floor Plan
Scale 1:50

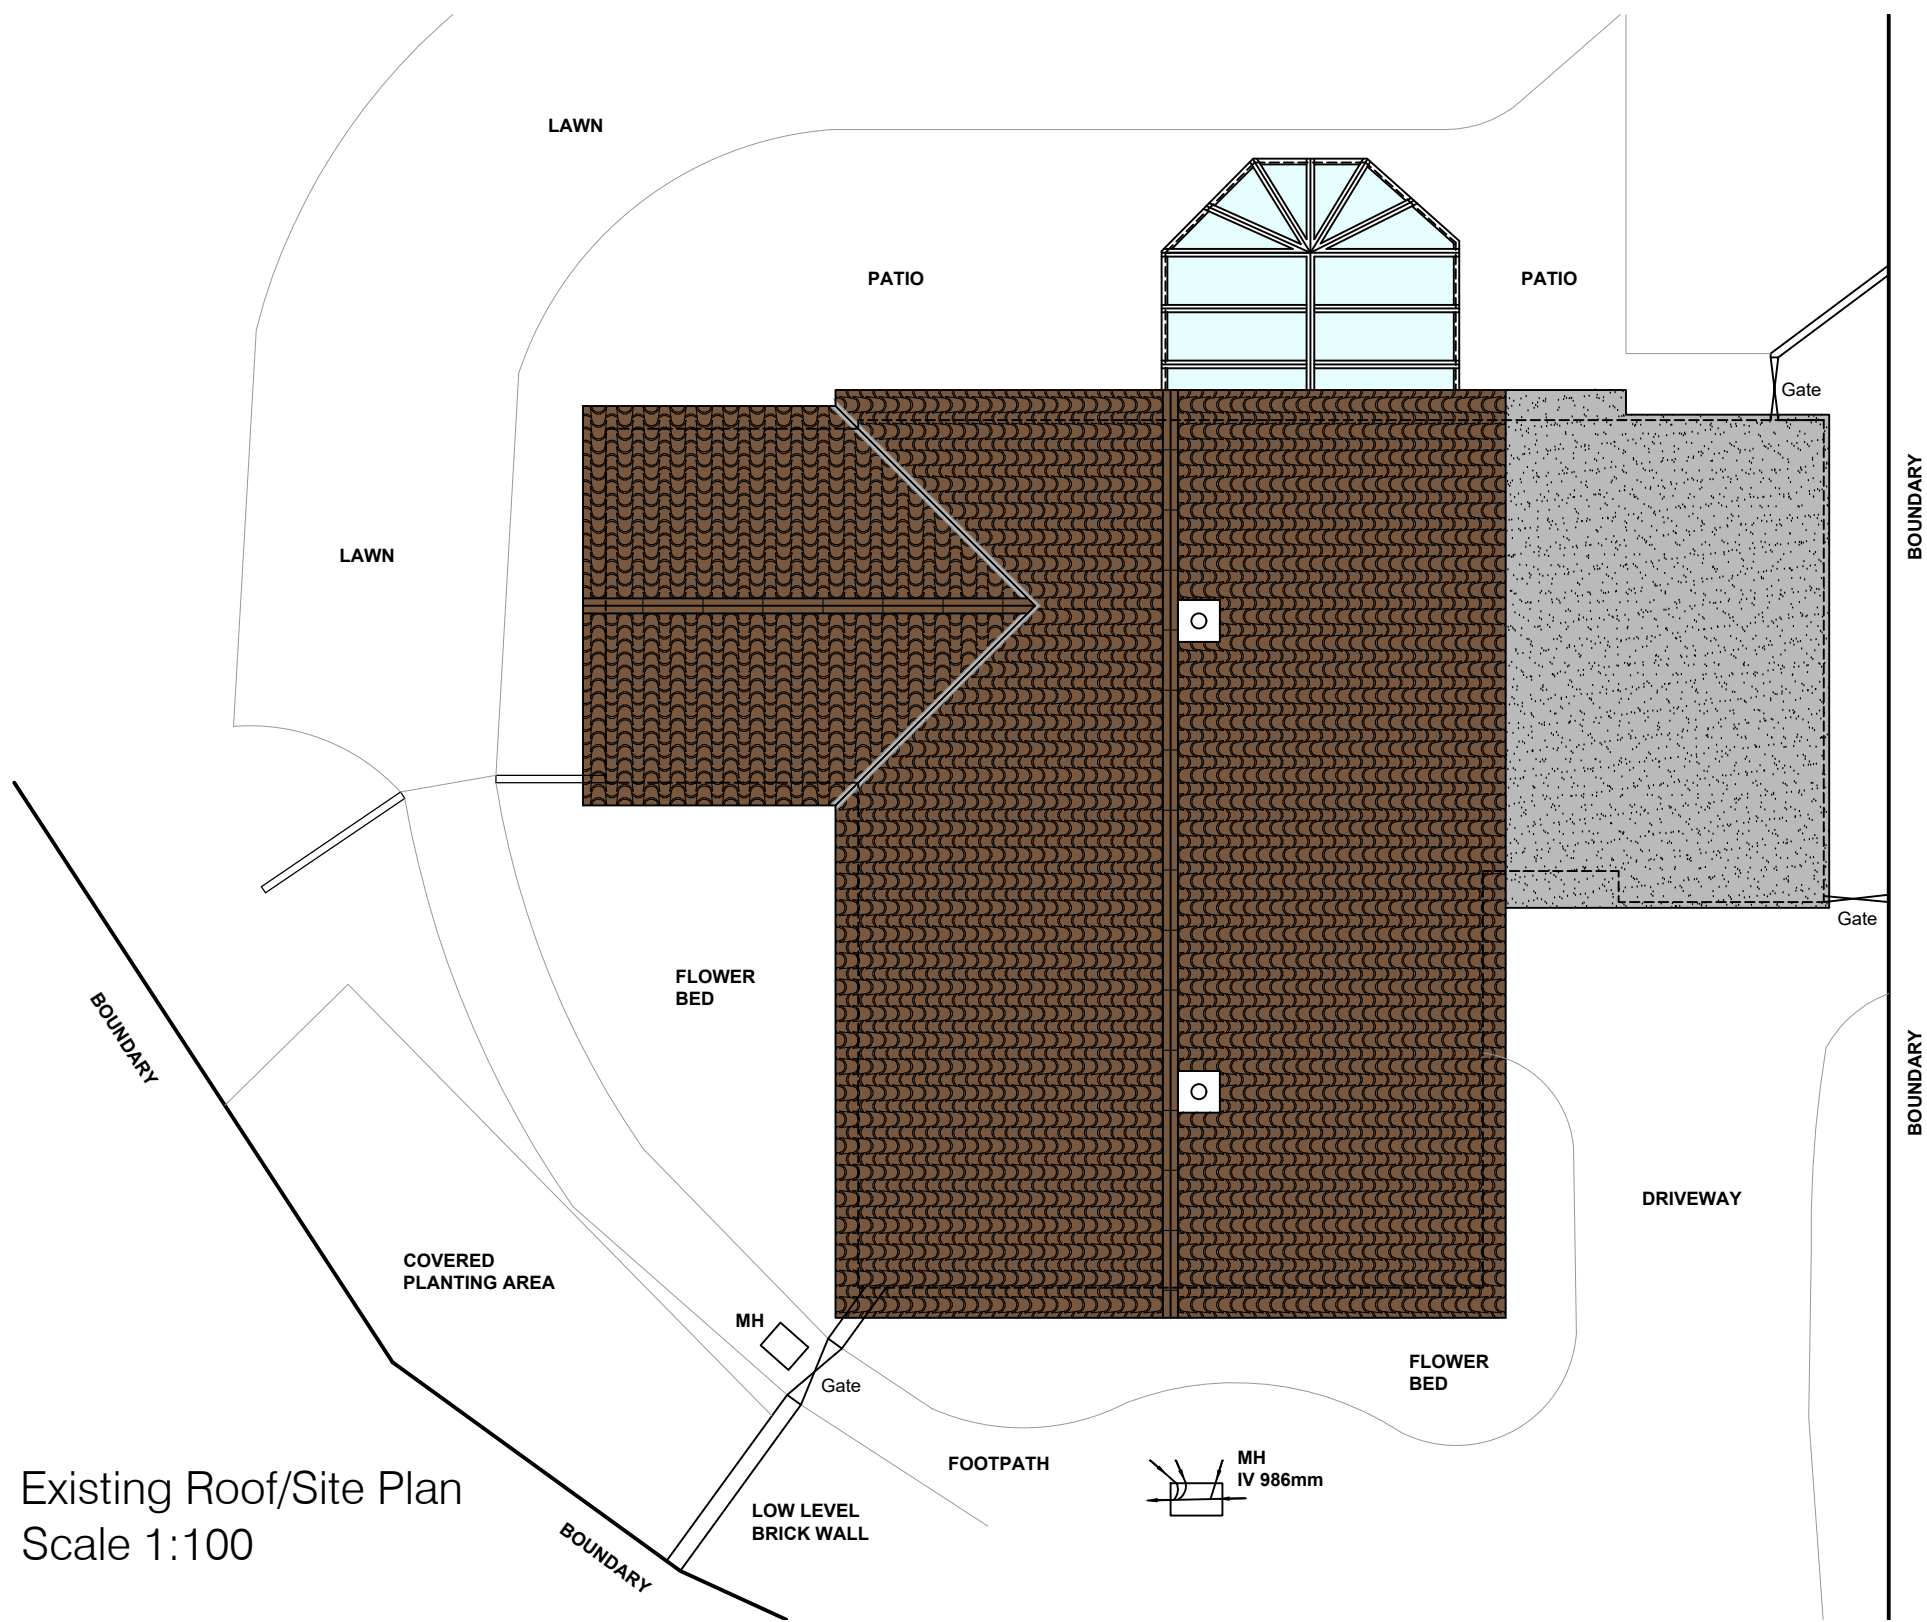


Existing Roof/Site Plan
Scale 1:100



Existing Location Plan
Scale 1:1250

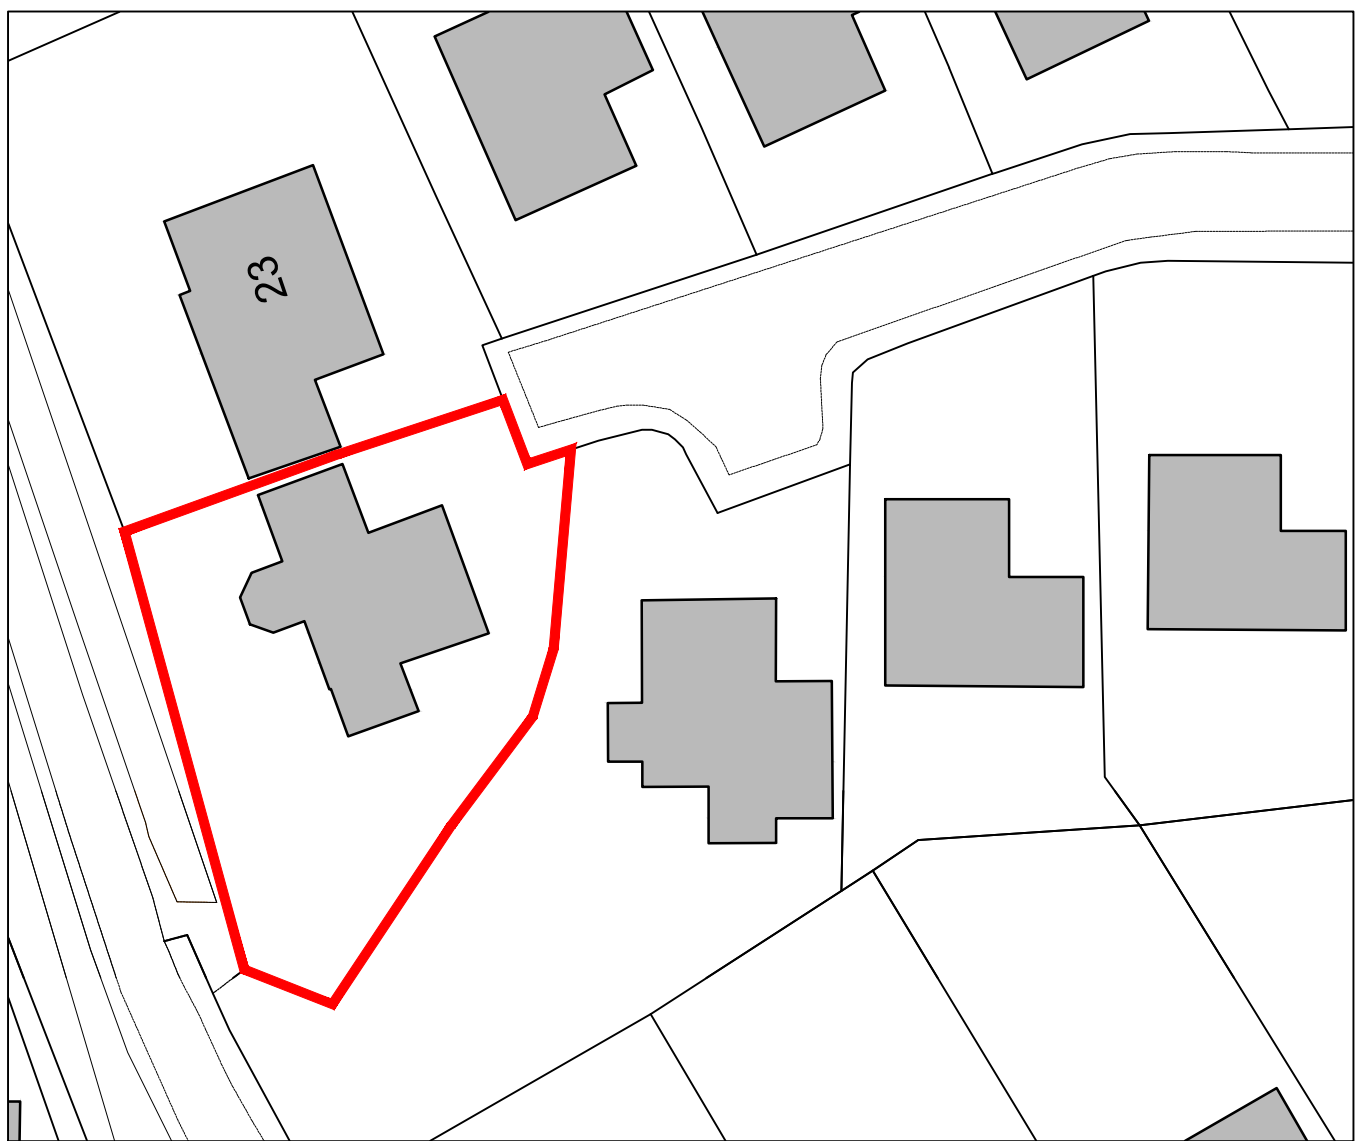

Existing Block Plan
Scale 1:500

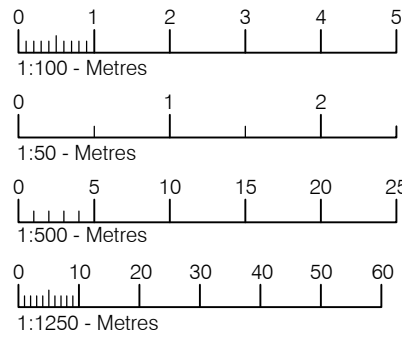

Drawing for planning purposes only. Not to be used for construction.

Tuttle
architectural
services

Ground Floor
6 Pelhams Court
Marlborough
Wiltshire SN8 2AG

T. 01672 518 278
E. info@tuttlearchserv.co.uk
F. facebook.com/tuttlearchserv
W. tuttlearchserv.co.uk

Job Title
Proposed extension in place of existing conservatory, internal alterations & garage conversion & new garage @ 21 Astley Close, Pewsey, SN9 5BD

For Mr & Mrs Cochrane

Drawing Title
Existing Floor Plan, Roof/Site Plan, Elevations, Block & Location Plan

DRAWING NUMBER				REV
21 Astley Close - 01 - Existing				
REVISIONS				
SCALE	DATE	DRAWN BY	PAPER SIZE	JOB No.
As Indicated	May 26	MCW	A1	1700