




DRAWING FOR PLANNING PURPOSES ONLY.
NOT TO BE USED FOR CONSTRUCTION.

 


PROPOSED FRONT ELEVATION (north)
Scale 1:100

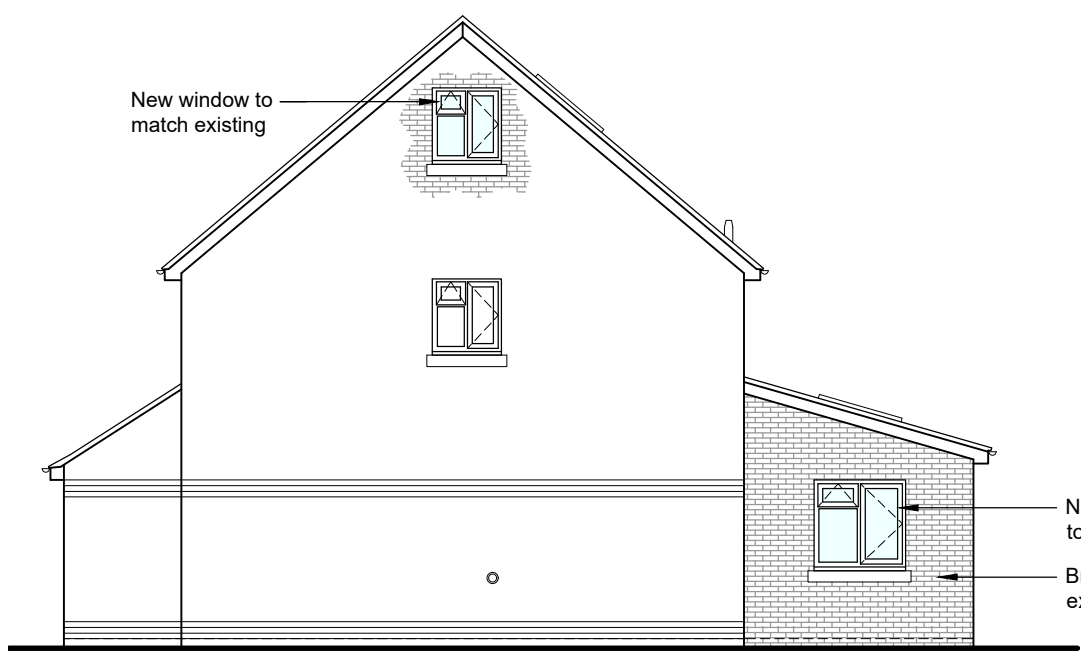


PROPOSED SIDE ELEVATION (west)
Scale 1:100

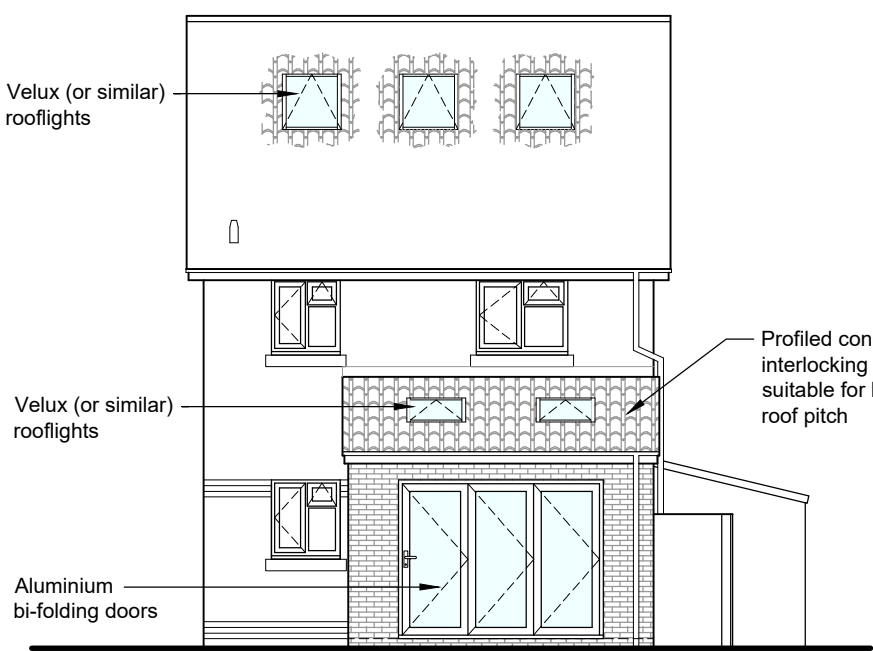


PROPOSED REAR ELEVATION (south)
Scale 1:100

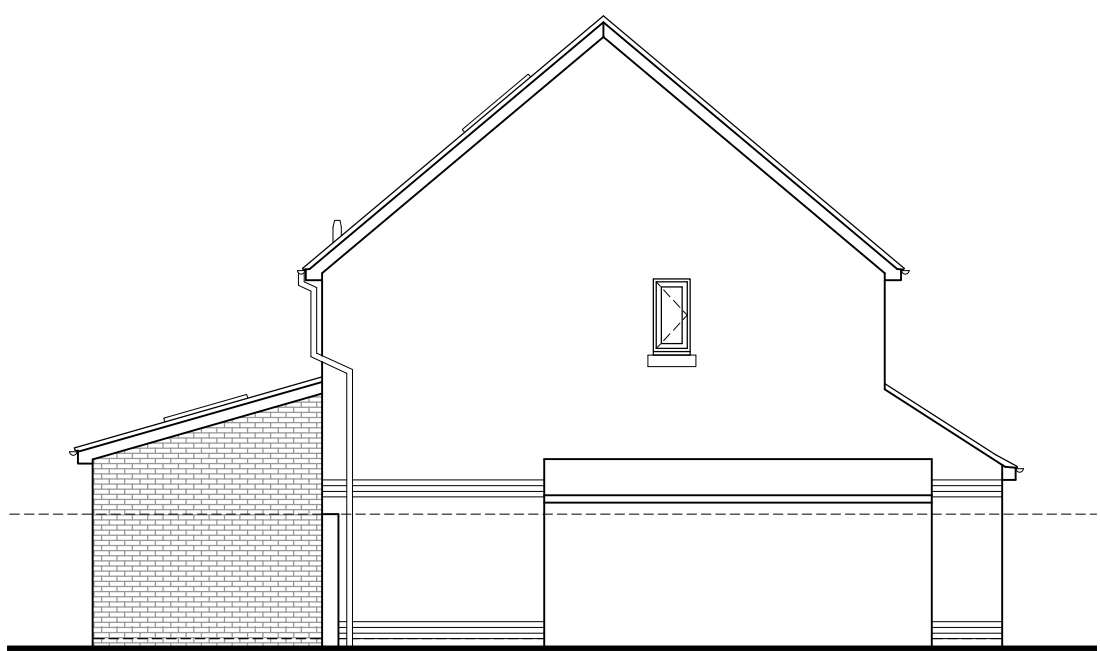


PROPOSED SIDE ELEVATION (east)
Scale 1:100

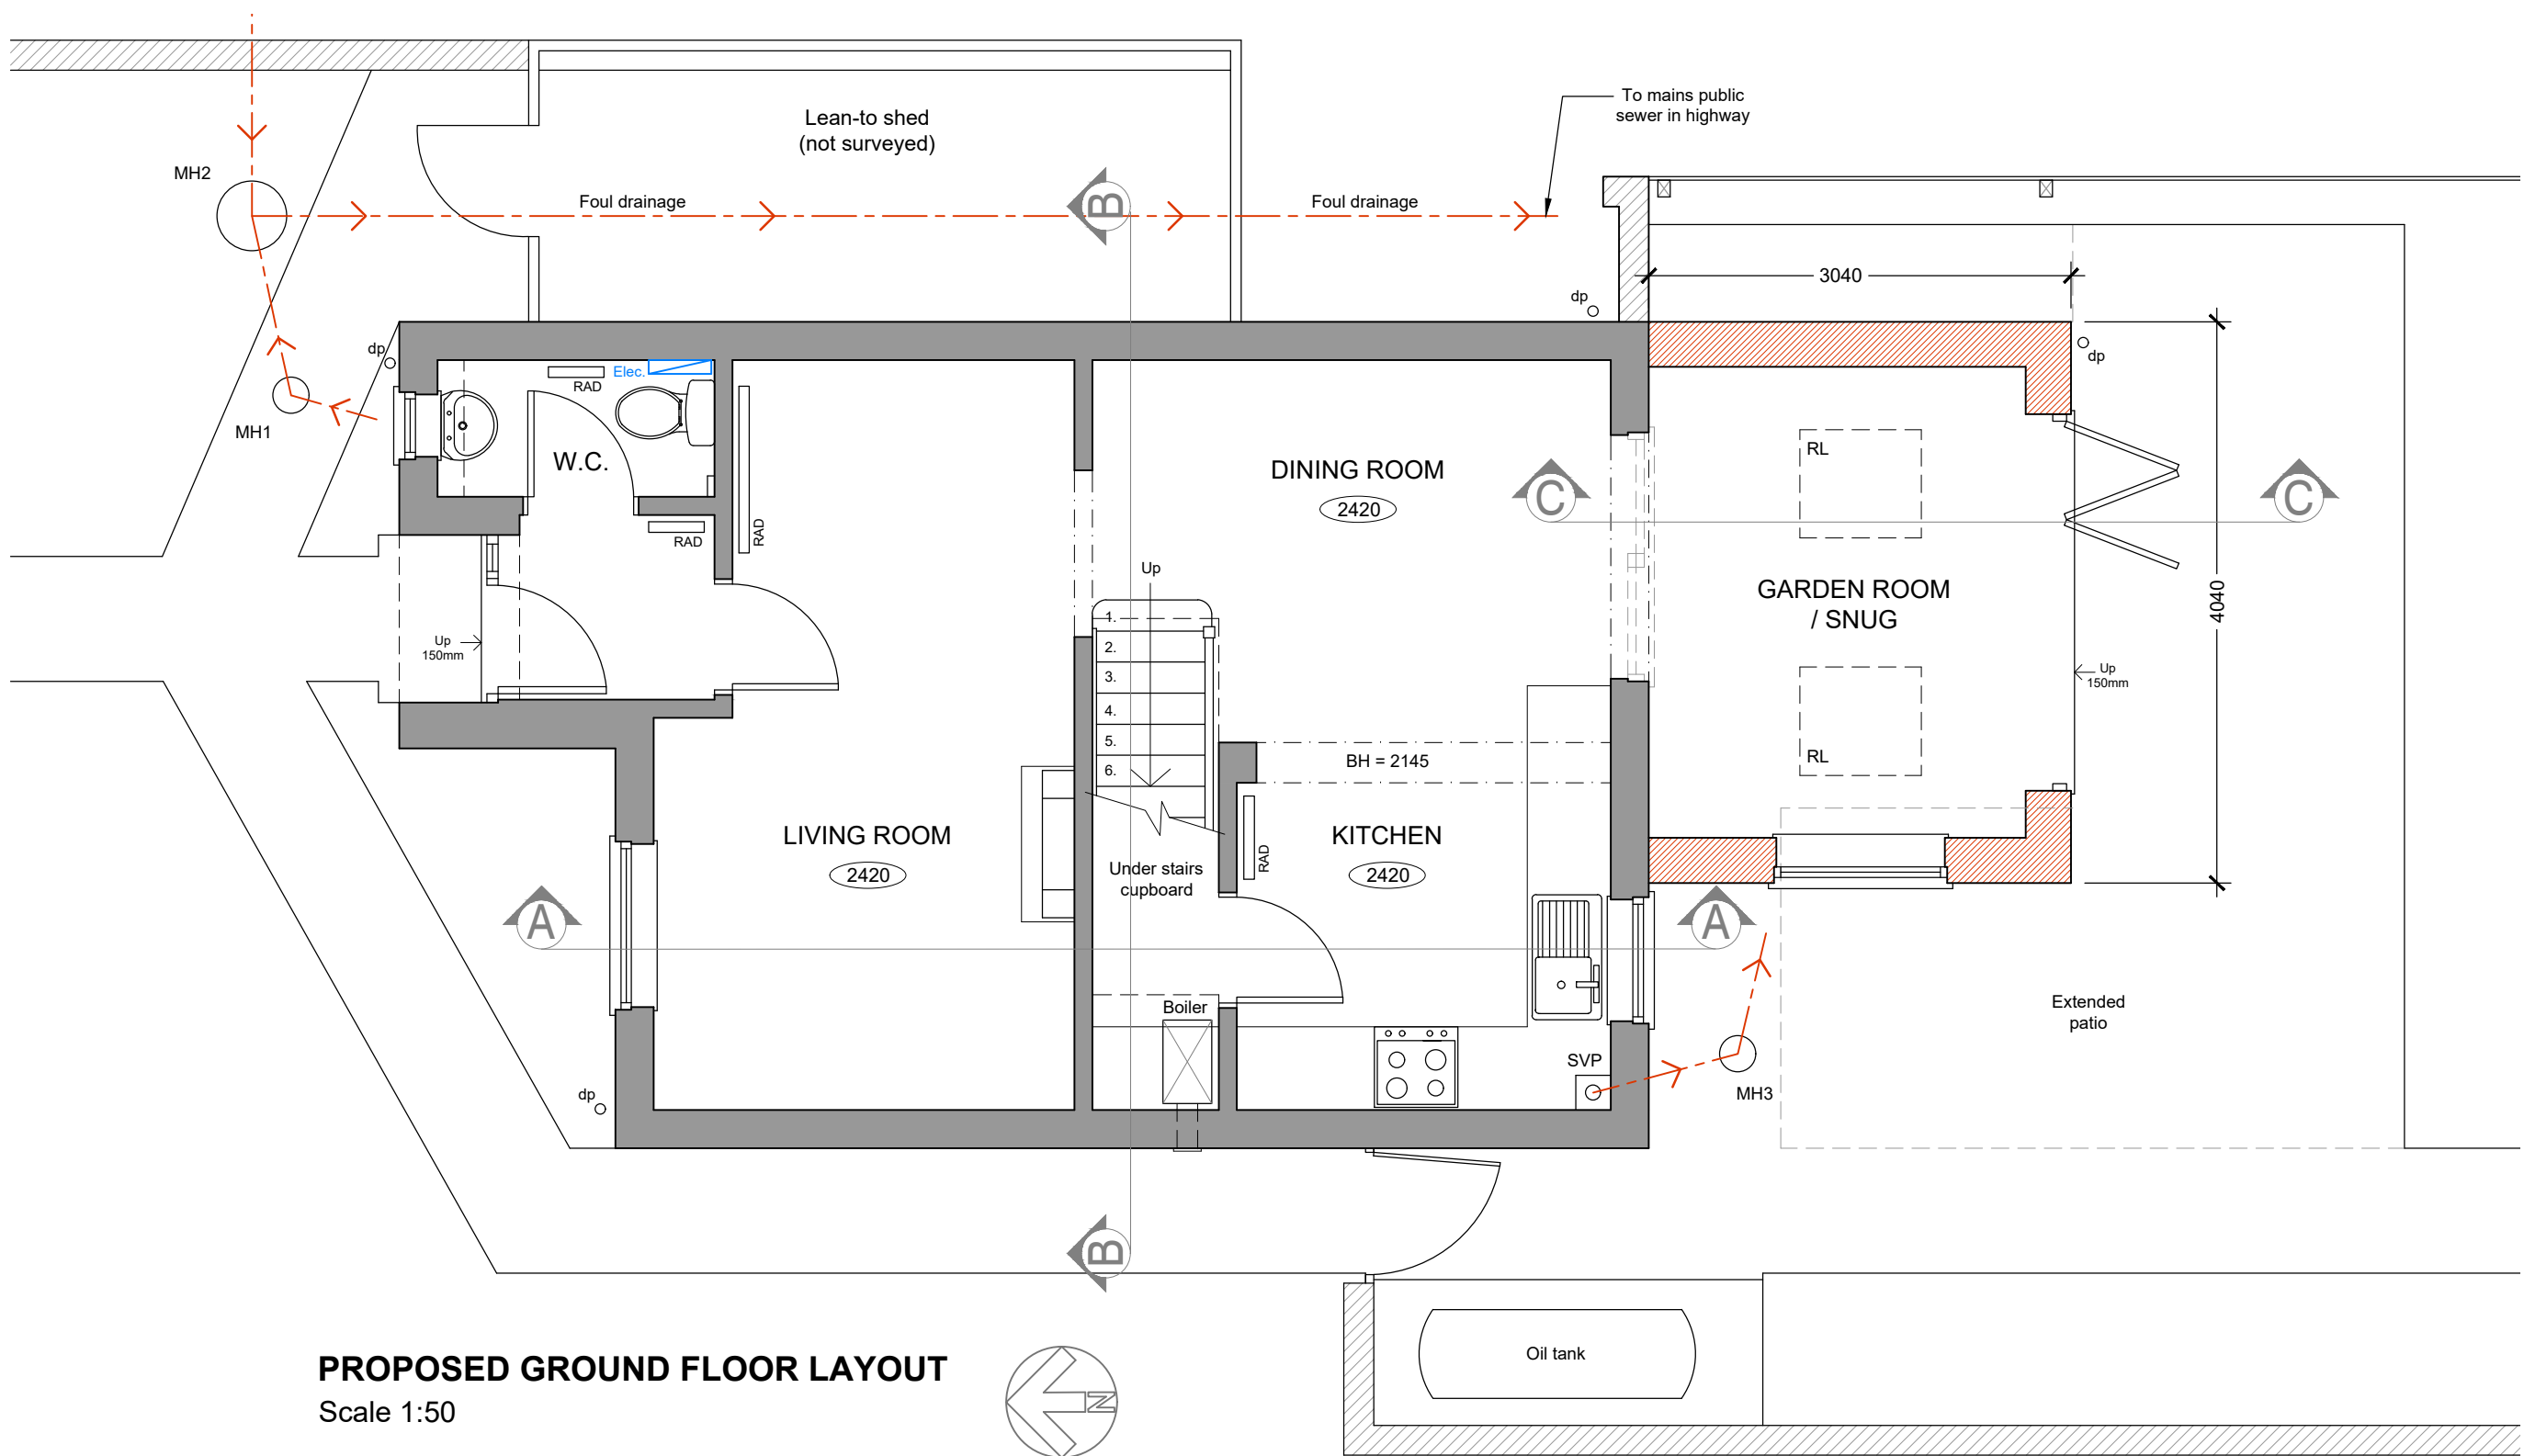


PROPOSED GROUND FLOOR LAYOUT
Scale 1:50

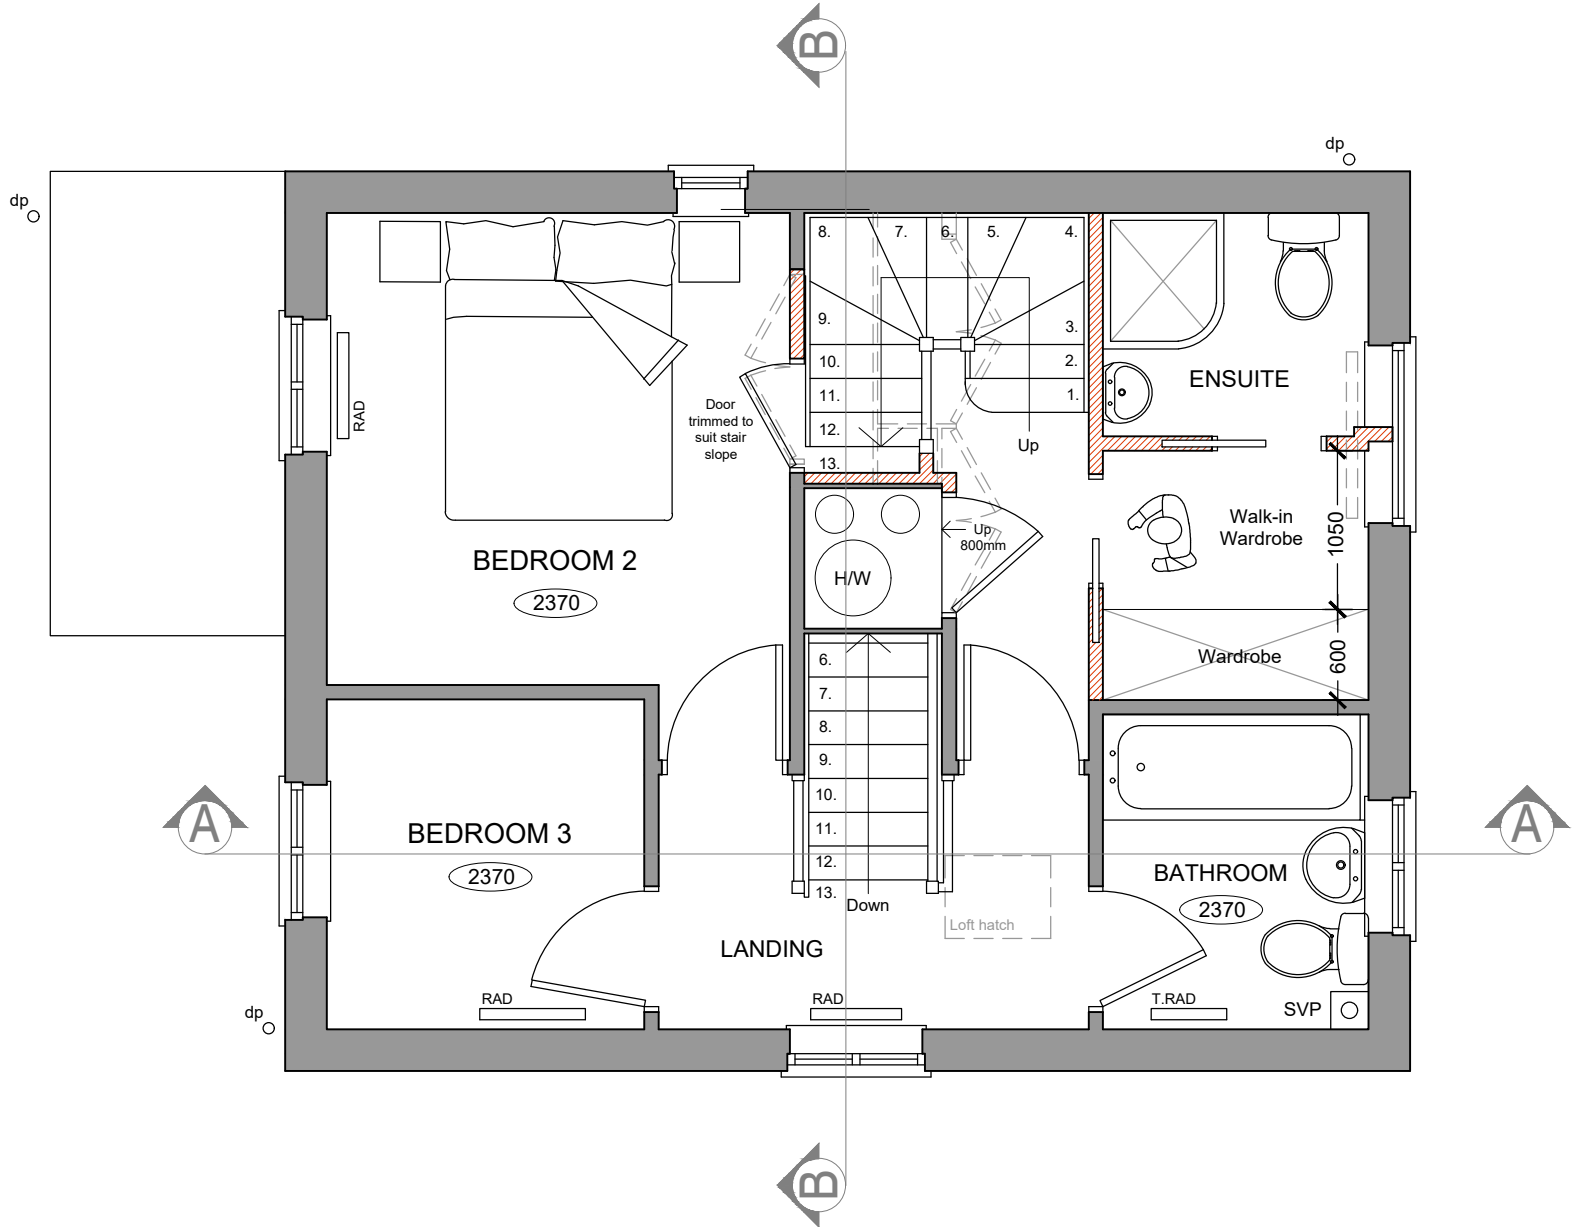


PROPOSED FIRST FLOOR LAYOUT
Scale 1:50

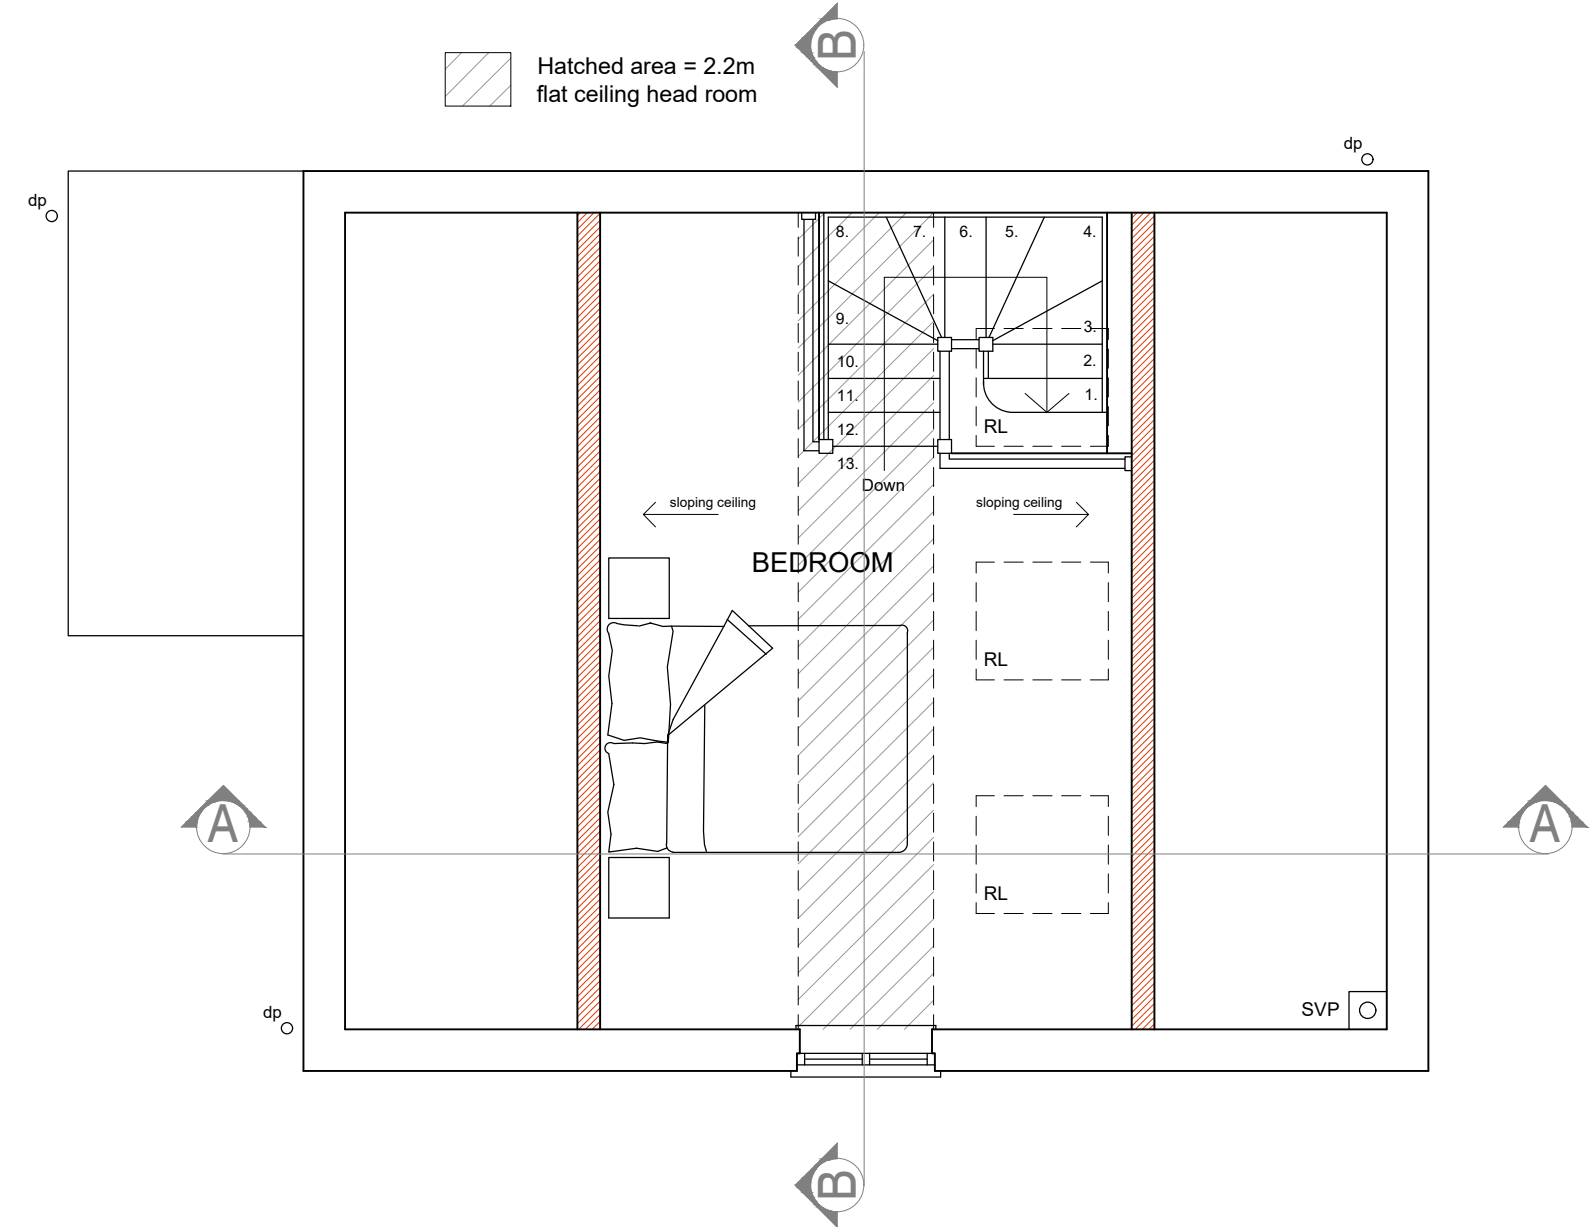


PROPOSED SECOND FLOOR LAYOUT
Scale 1:50

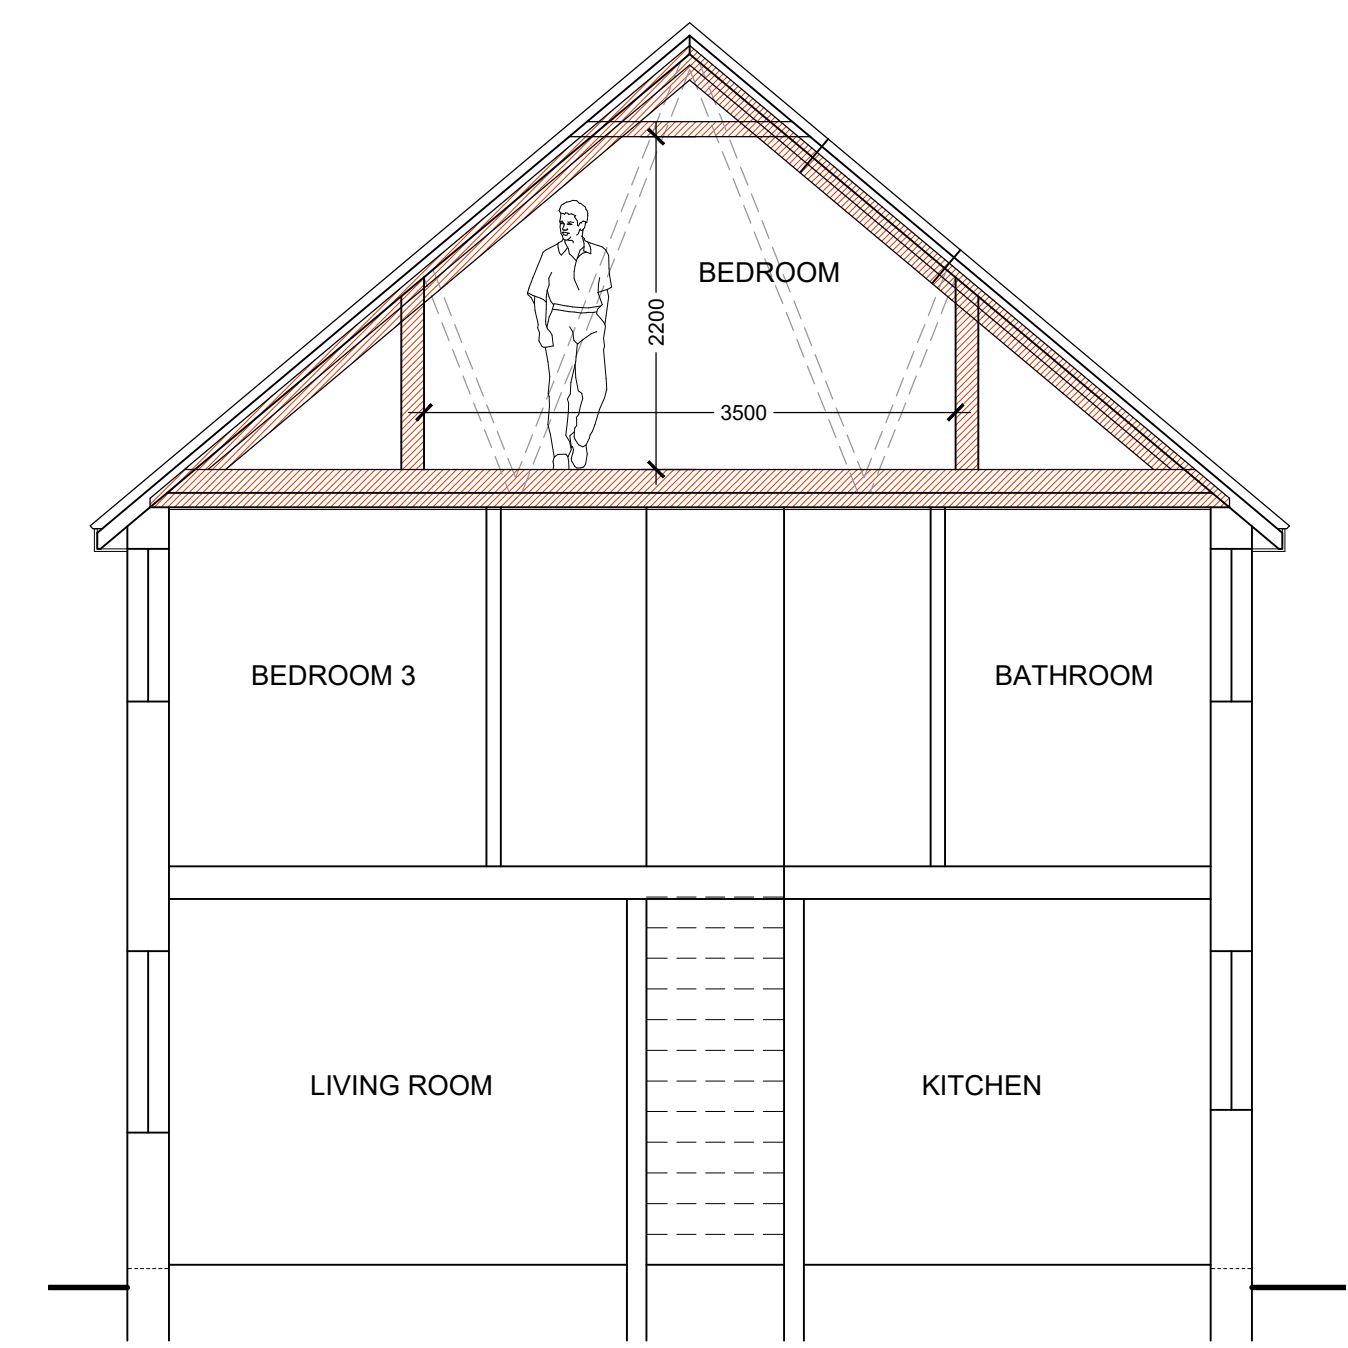


PROPOSED SECTION A - A
Scale 1:50

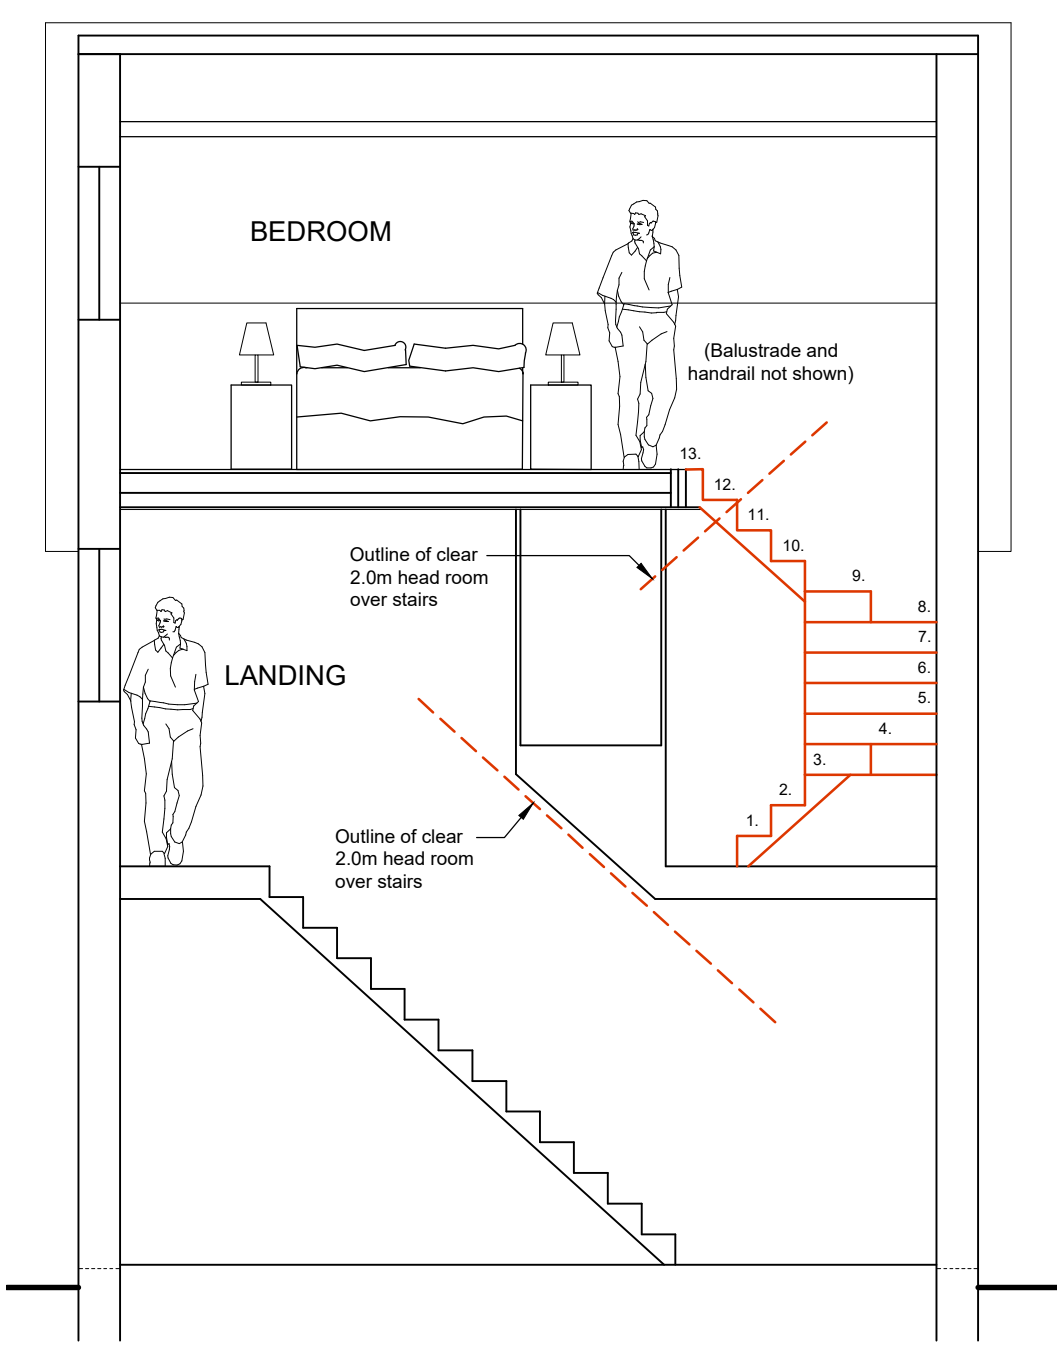

PROPOSED SECTION B - B
Scale 1:50

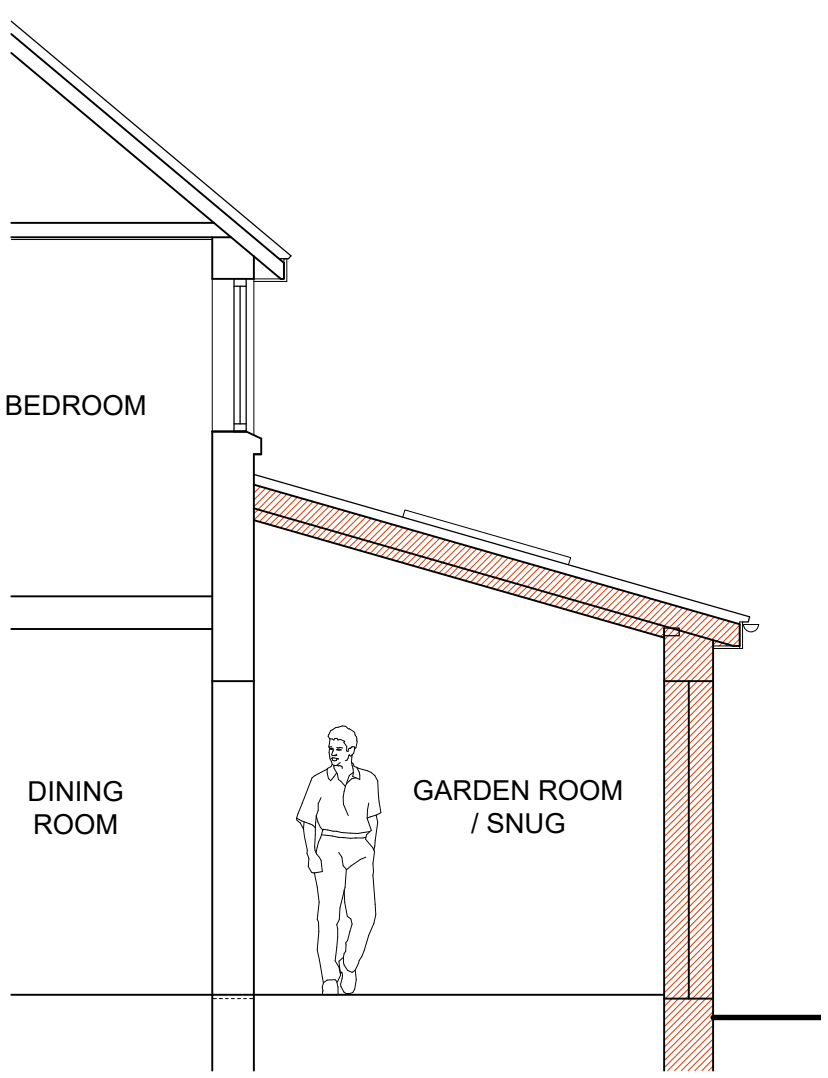

PROPOSED SECTION C - C
Scale 1:50

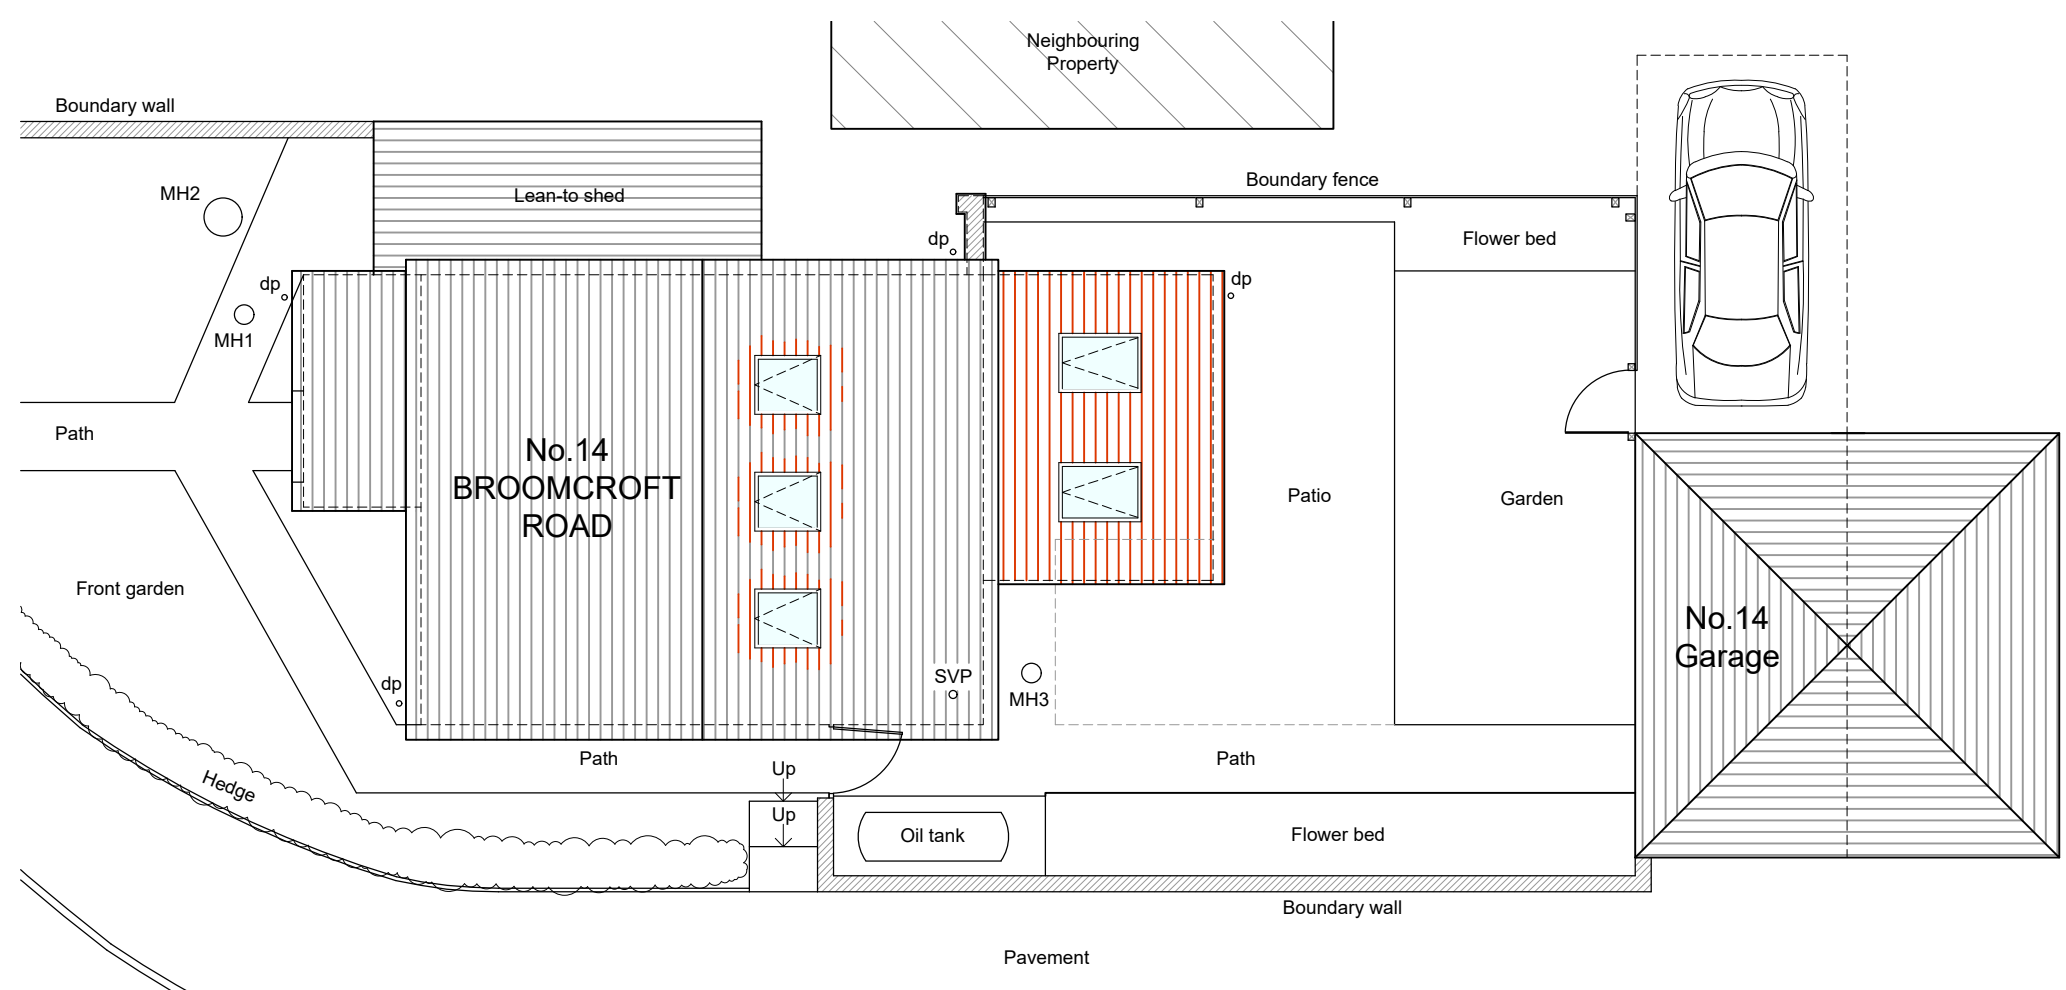

PROPOSED SITE LAYOUT / ROOF PLAN
Scale 1:100

JOB TITLE		DRAWING NUMBER			REV	 Ground Floor 6 Pelhams Court Marlborough Wiltshire SN8 2AG T. 01672 518 278 E. info@tuttlearchserv.co.uk facebook.com/tuttlearchserv W. tuttlearchserv.co.uk
14 Broomcroft Road, Pewsey, Wiltshire, SN9 5AS		14 Broomcroft Road - Proposed - 03				
For Mr and Mrs White		REVISIONS				
DRAWING TITLE						
Proposed Elevations, Ground, First and Second Floor Layout and Proposed Section A - A, B - B, C - C and Site Layout / Roof Plan		SCALE	DATE	DRAWN BY	PAPER SIZE	JOB No.
		As Indicated	March 26	AJA	A1	1689