



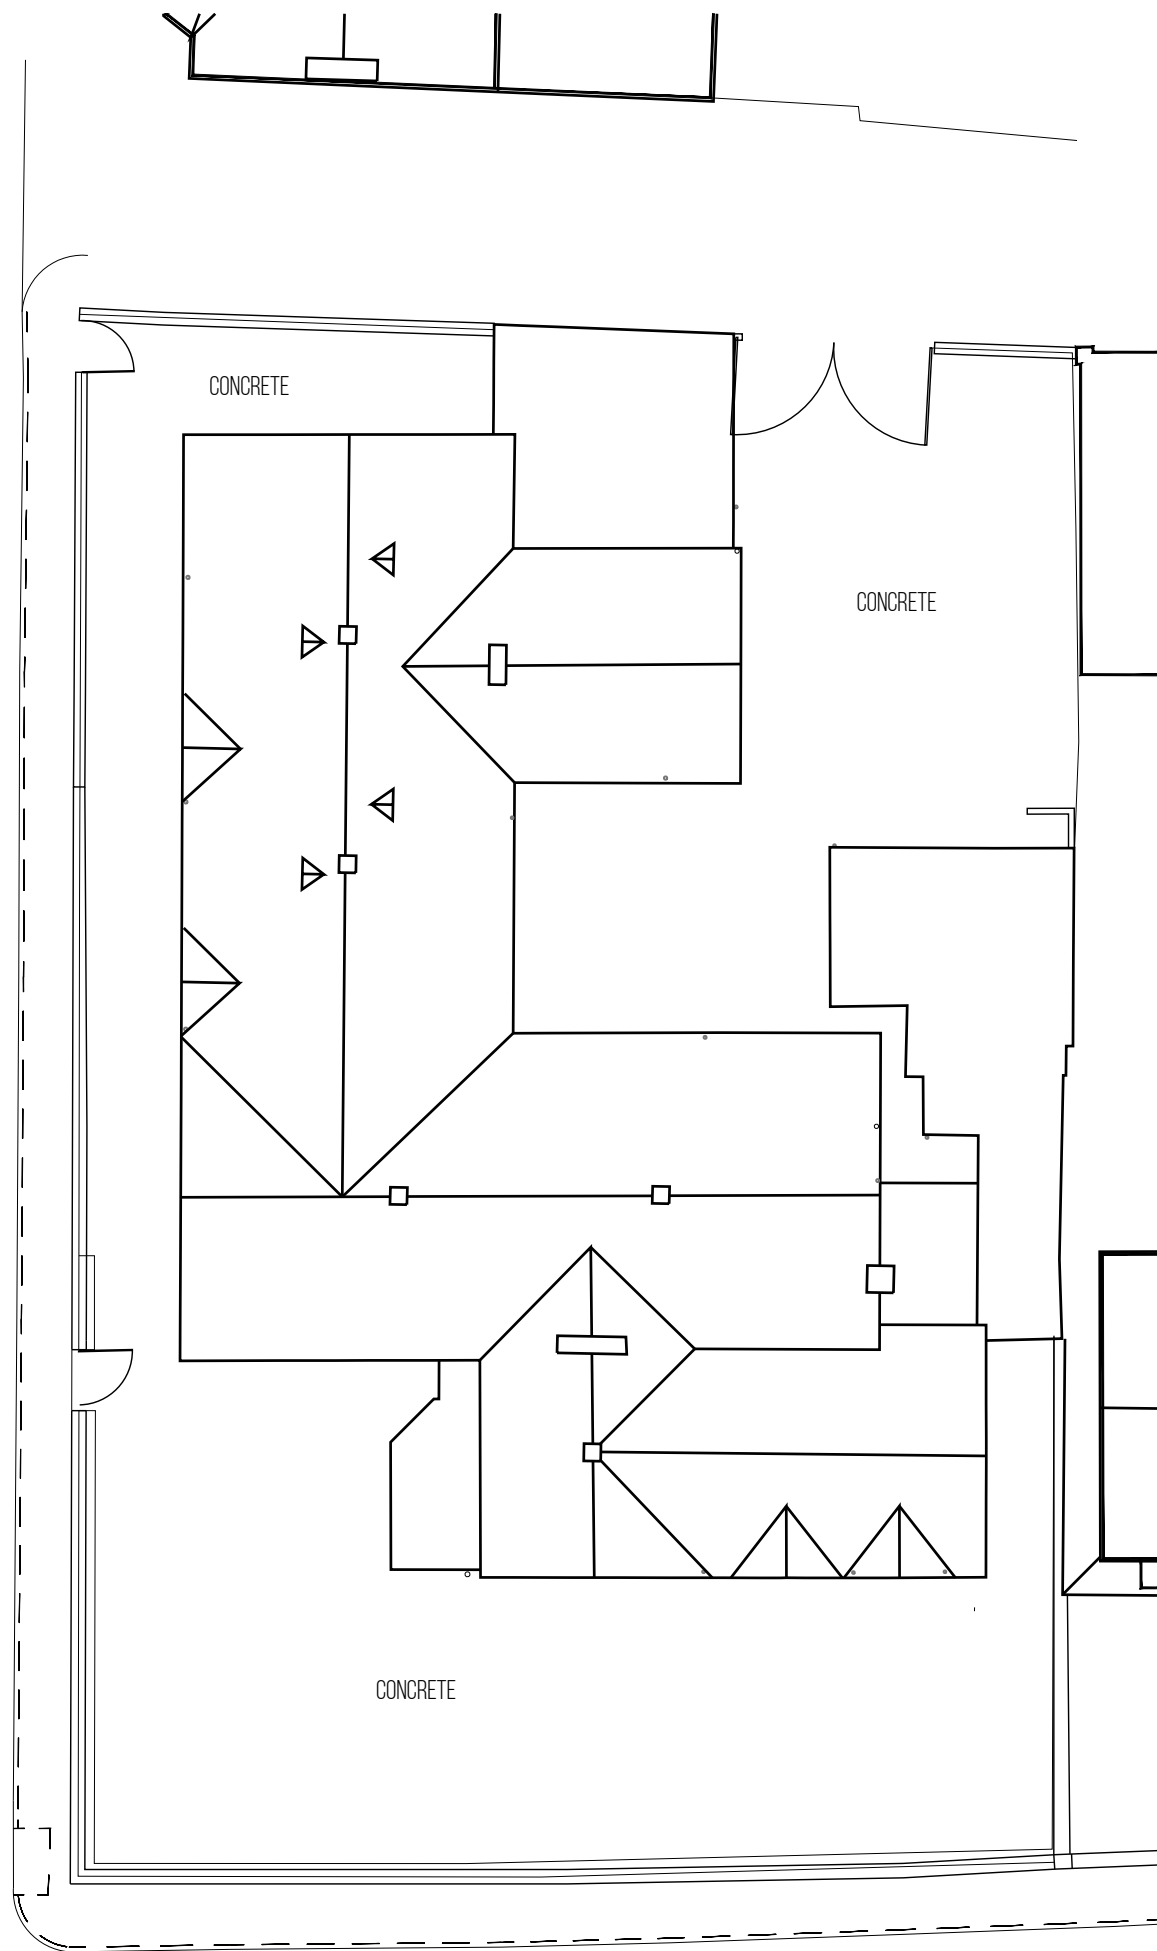

01 - EXISTING SITE & ROOF PLAN

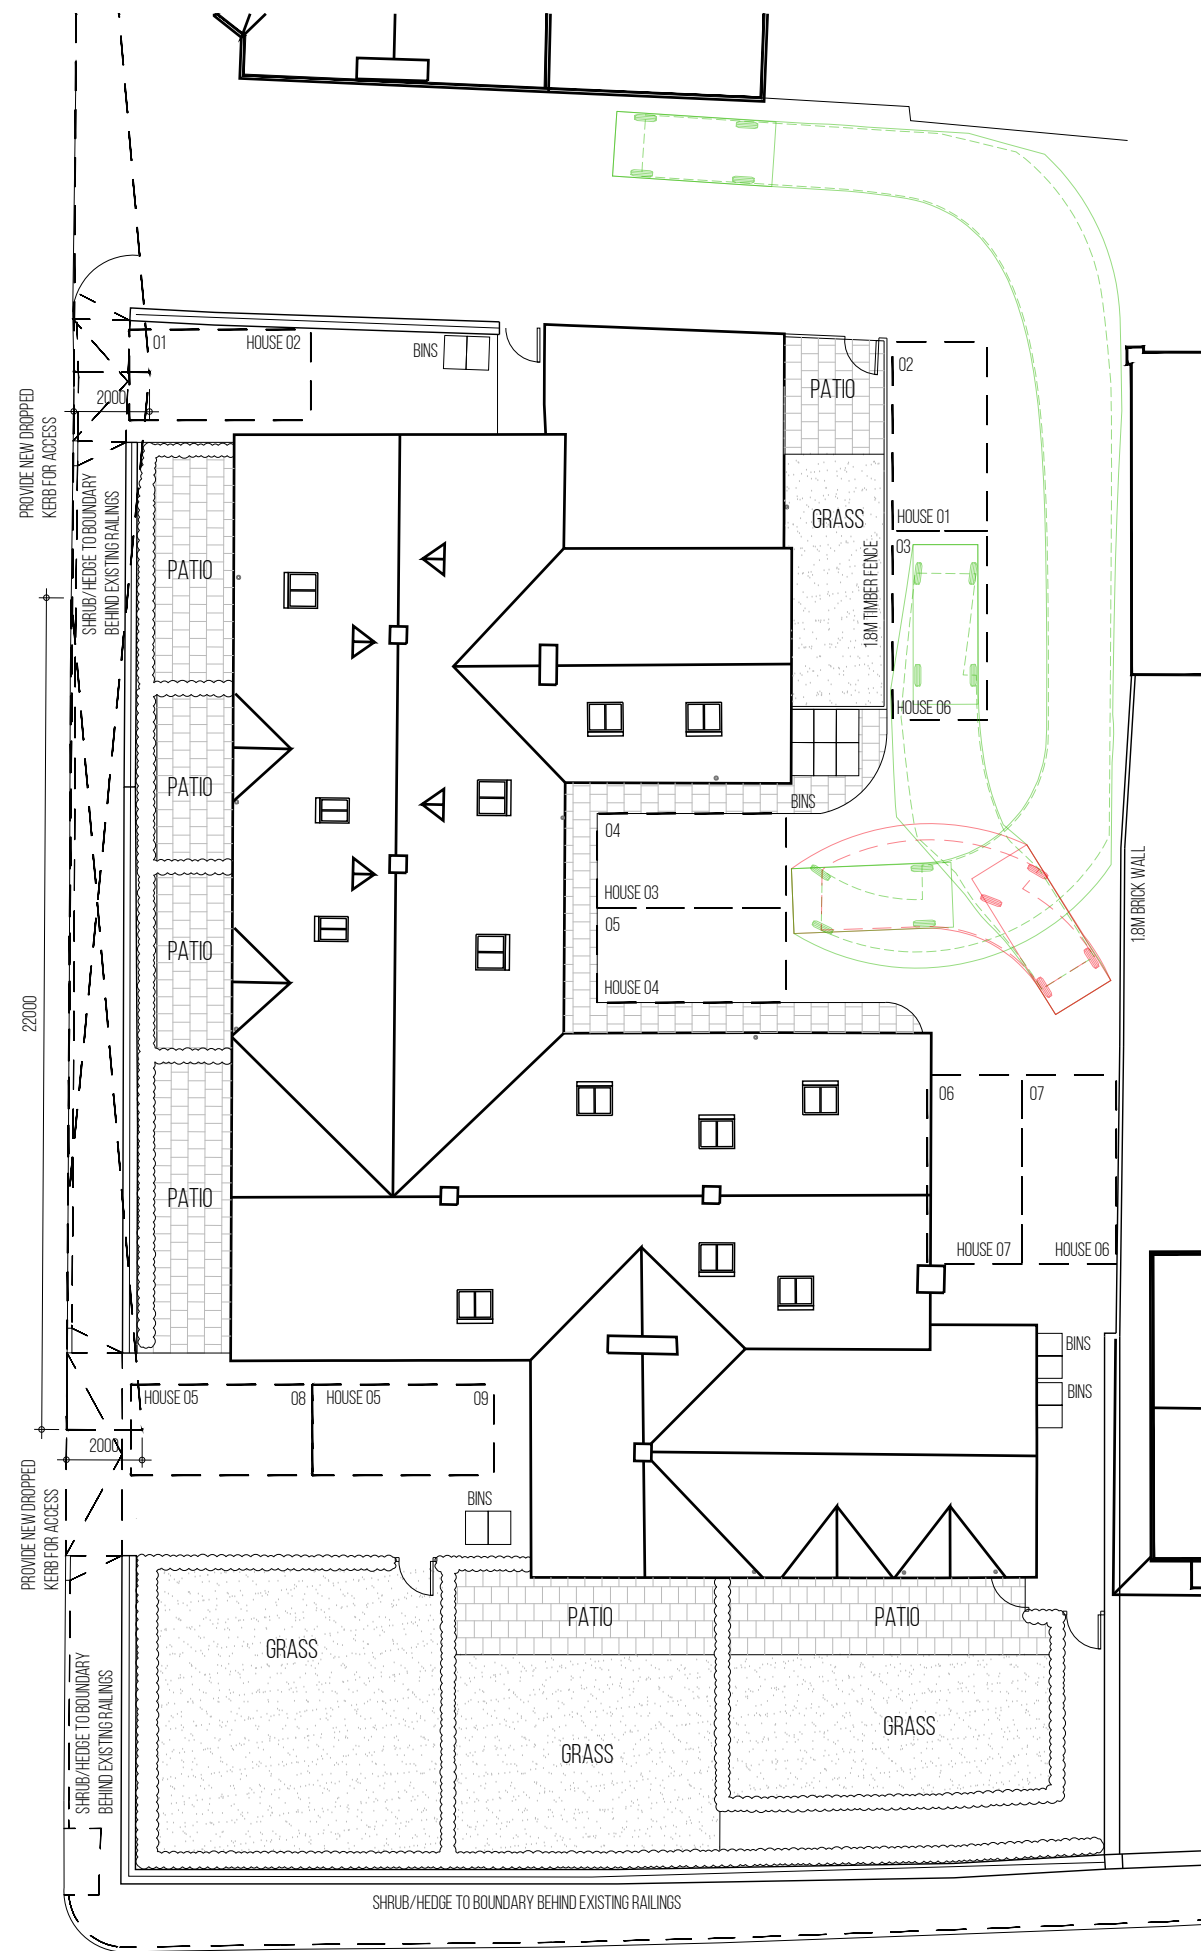

02 - PROPOSED SITE & ROOF PLAN



# STONE DEVELOPMENTS WILTSHIRE LIMITED

PROJECT LOCATION: RESIDENTIAL CONVERSION TRINITY SCHOOL TROWBRIDGE  
TITLE: EXISTING & PROPOSED SITE/ROOF PLANS  
DATE: JULY 2025  
SCALE: 1:200 @ A3  
DRAWN BY: CM  
DRG NO.: 2505-SDWL-XX-SI-DR-C-3101-10