


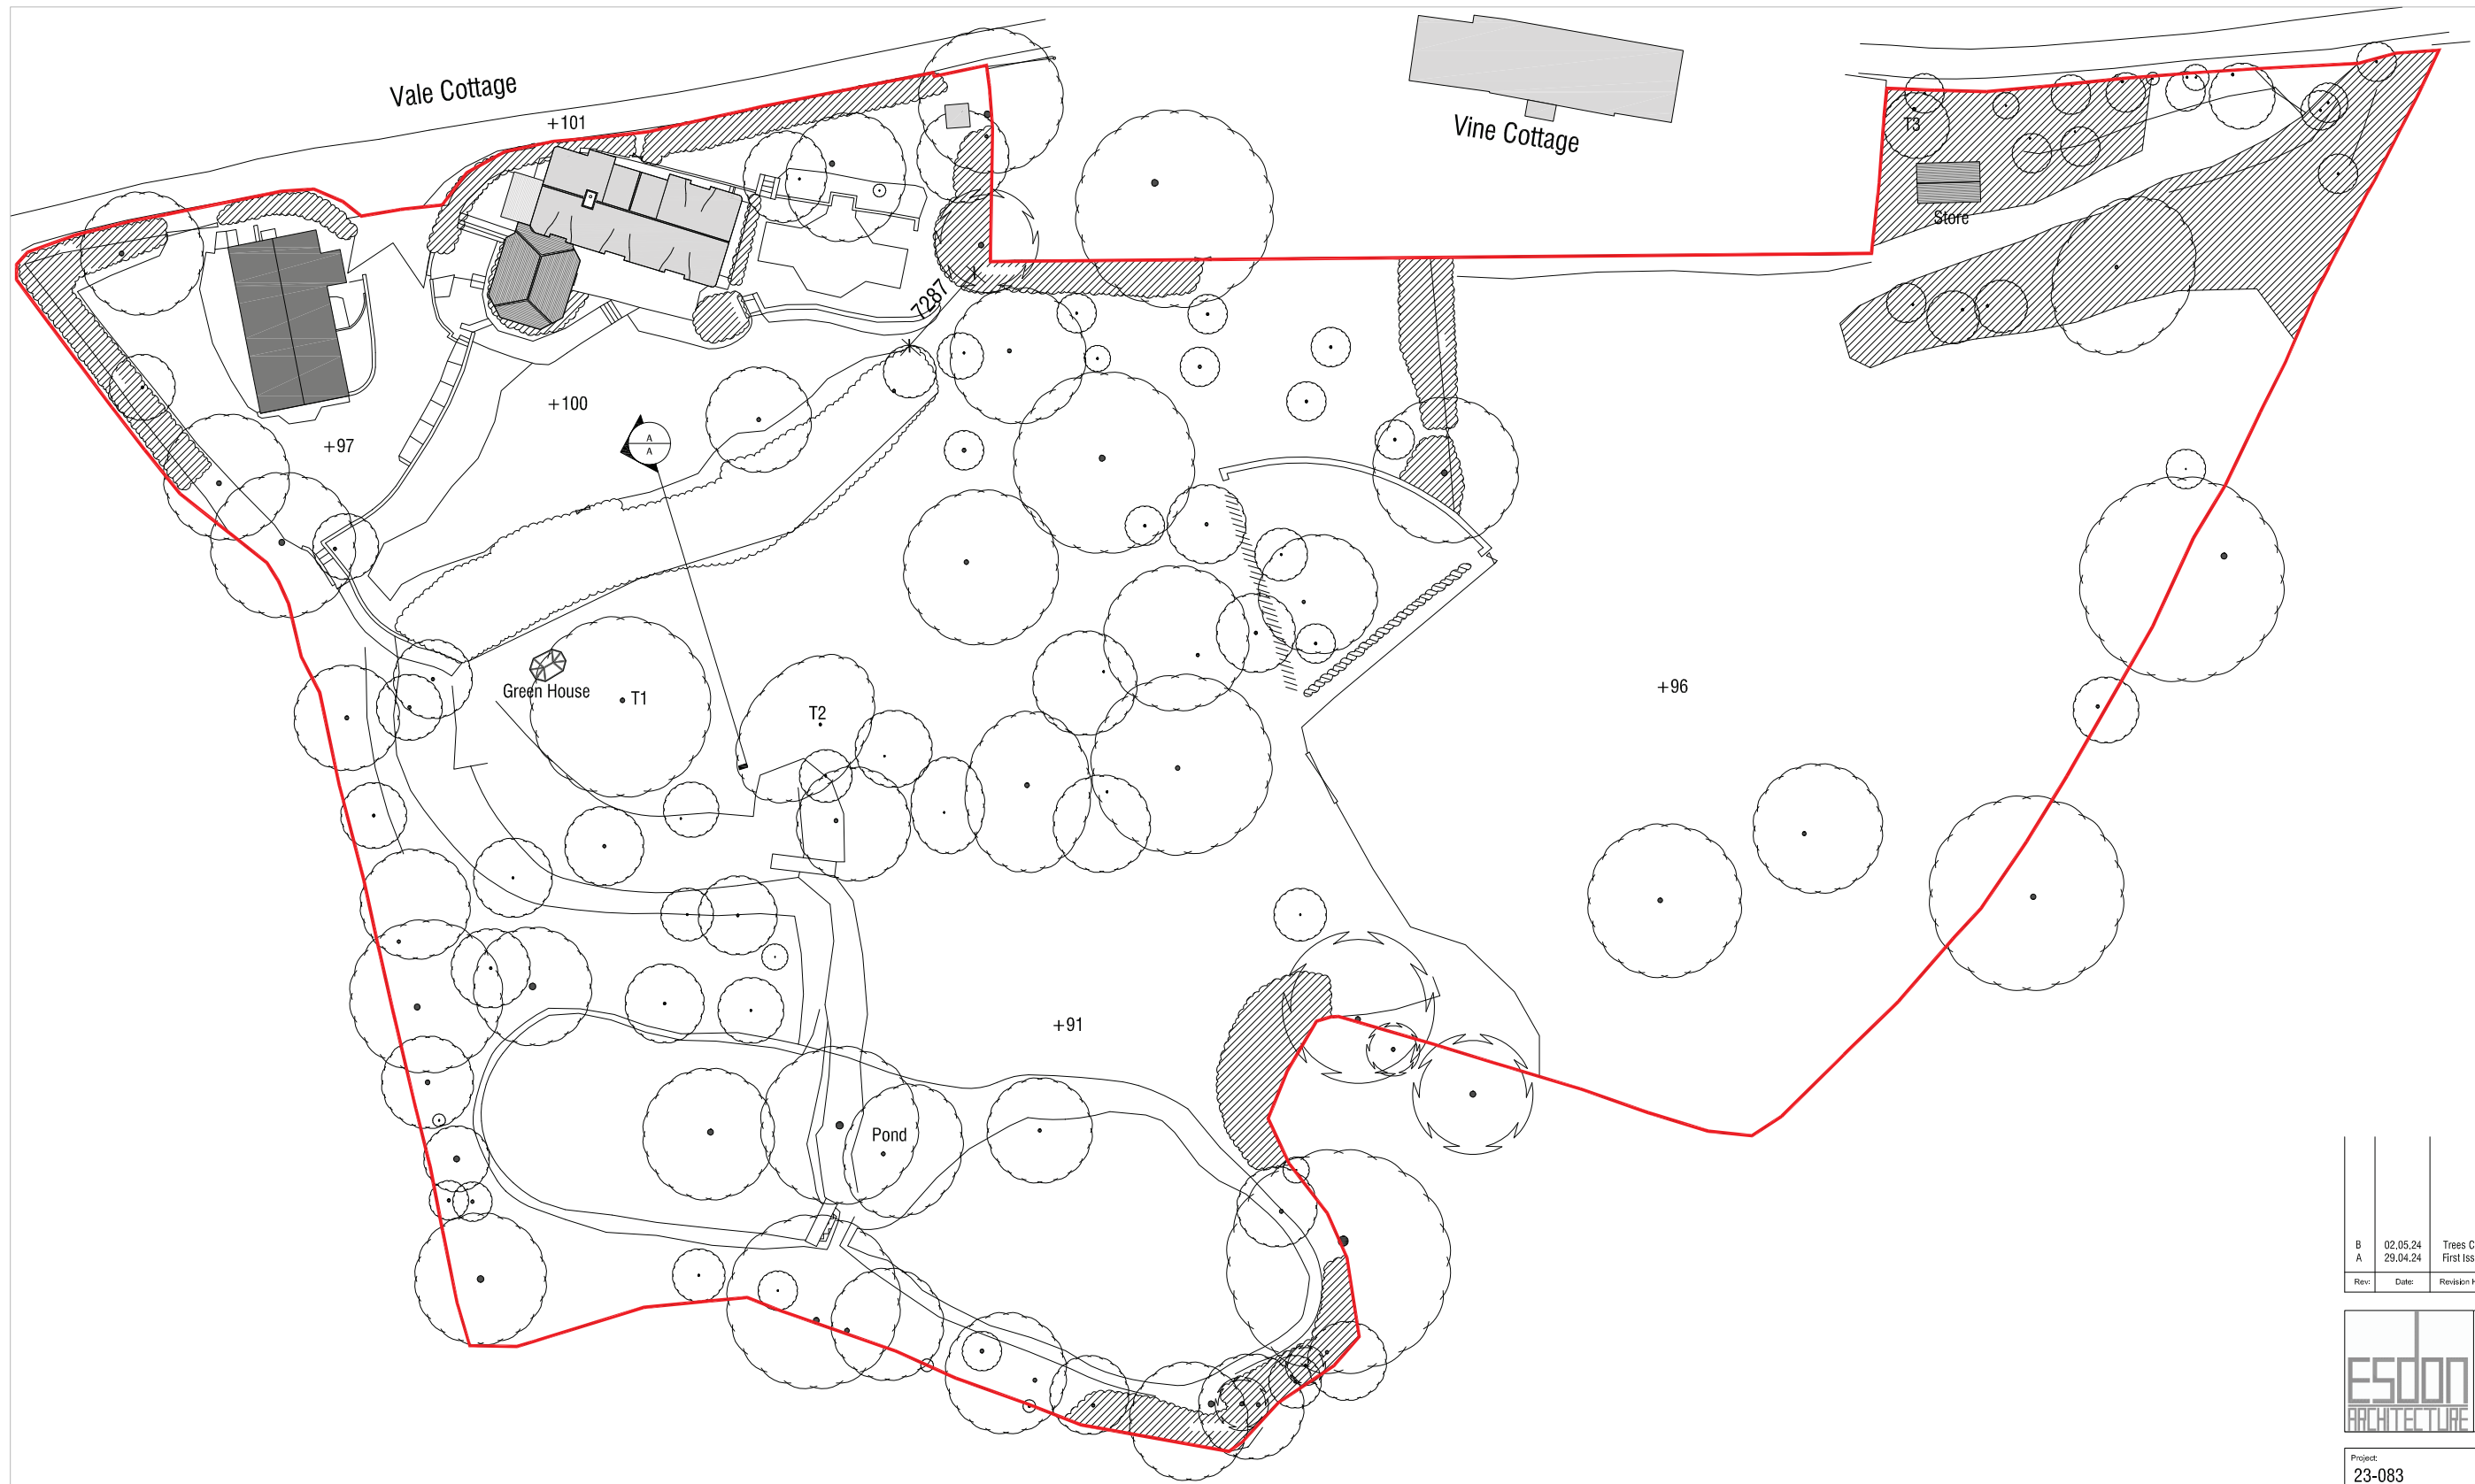

01 - Red Line Site Plan

B	02.05.24	Trees Close to Proposed Works Identified
A	29.04.24	First Issue
Rev:	Date:	Revision History:

T: 01722 680 419
M: 07810 647 790
W: info@esdon-architecture.com

Project:
23-083
Vale Cottage

Designed by:	Name:	Date:	Checked:	Name:	Date:
Drawn By:	EE		Approved:	EE	

Scale:	Status:
1:500 @ A3	Planning

Drawing Title:
Existing Red Line Site Plan

Drawing No: MP-00-100	Rev: B
---------------------------------	------------------

