







LP Site Location Plan  
1 : 1250

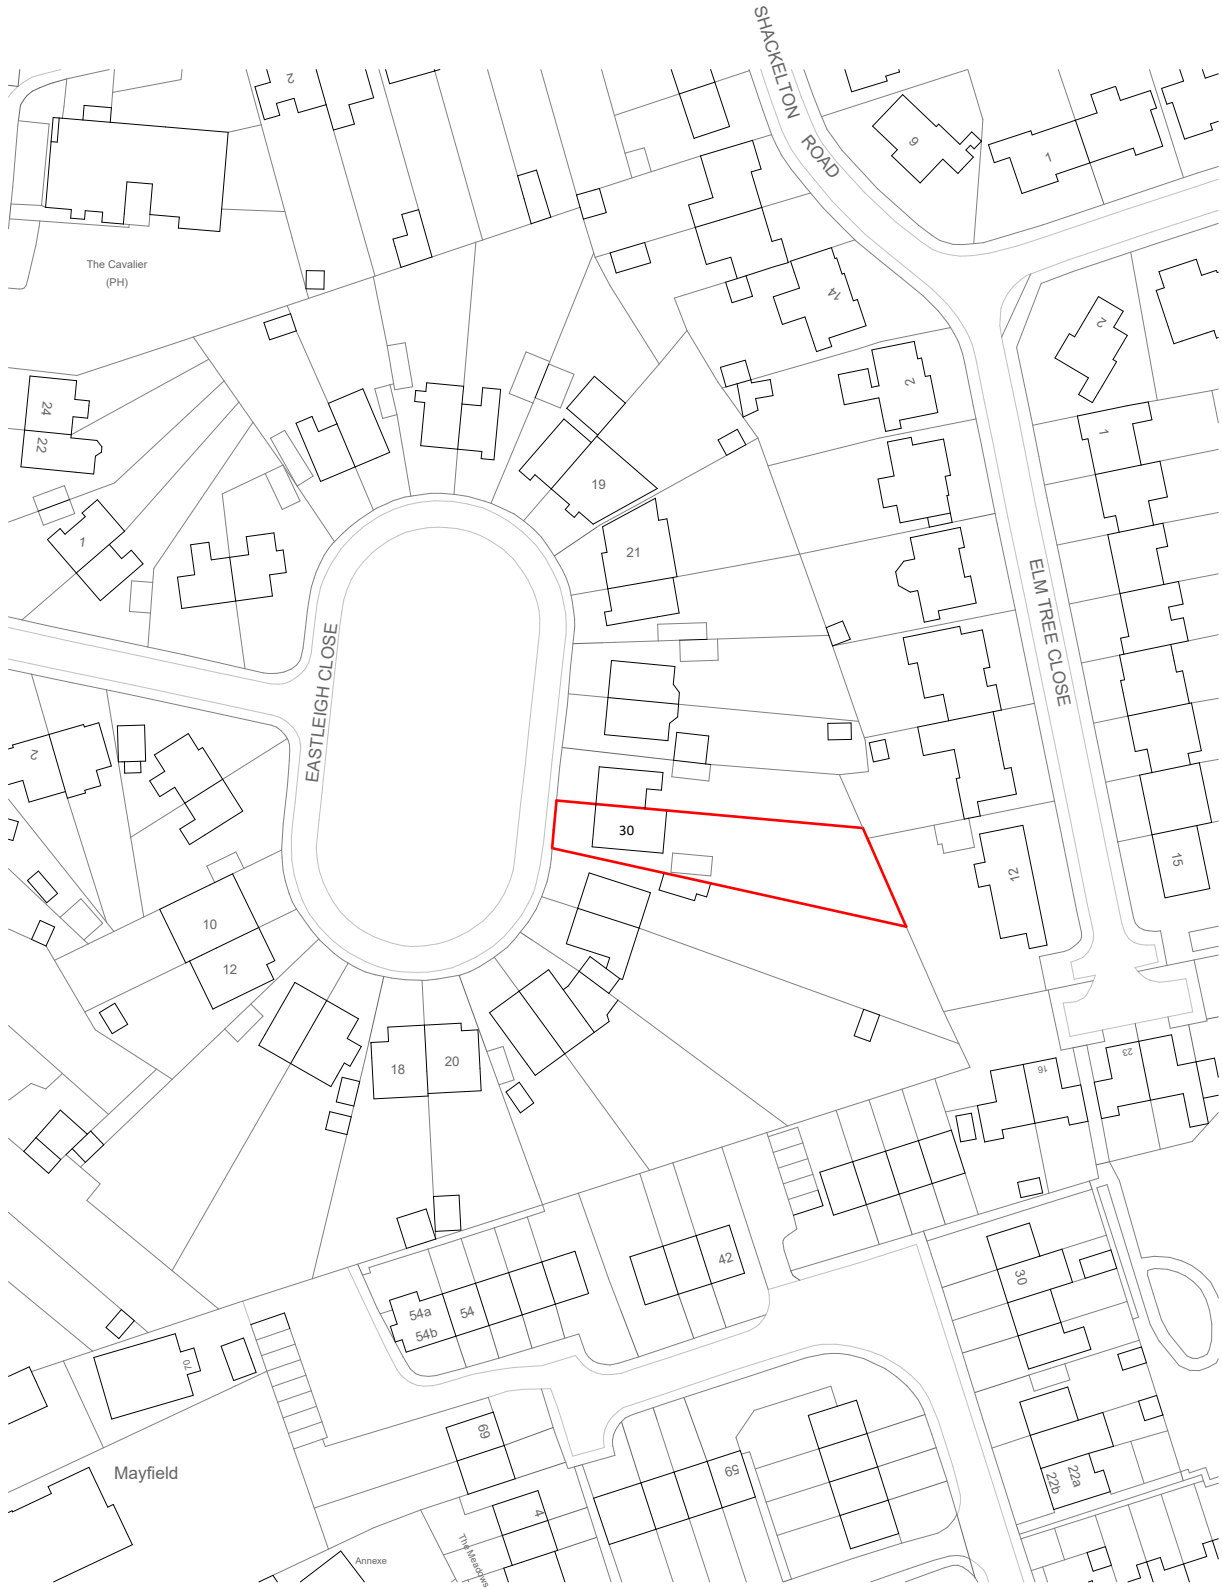

ES Existing Site Plan  
1 : 200

 

PS Proposed Site Plan  
1 : 200

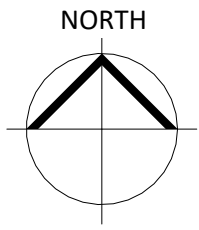 

Responsibility is not accepted for errors made by others in scaling from this drawing. All construction information should be taken from figured dimensions only.

NOTE:  
Studio Zed take no responsibility for the accuracy of the boundary. All coordinates to be checked on site and correlated against land registry ownership boundary.

KEY:  
— Site Boundary Line  
■ Denotes Existing Property  
■ Denotes Proposed Extension

|                 |     |          |                |               |
|-----------------|-----|----------|----------------|---------------|
| PL              | PL1 | 05.06.26 | Planning Issue | REVISED BY    |
| STATUS          | REV | DATE     | DESCRIPTION    | MC            |
| CLIENT          |     |          |                | CHECKED BY    |
| Mr and Mrs Nash |     |          |                | ZW            |
|                 |     |          |                | ORIGINATOR NO |
|                 |     |          |                | 25SZ710       |



21 Langley Road Trowbridge Wiltshire BA14 0LL  
Tel: 01225 342837  
Mobile: 07389 809794 & 07831 817906

PROJECT  
Two Storey & Single Storey Rear Extension +  
Single Storey Side Extension  
30 Eastleigh Close, Devizes

DRAWING TITLE  
Site Location + Site Plans

|                                                            |                               |
|------------------------------------------------------------|-------------------------------|
| SUITABILITY STATUS<br>PL : PLANNING                        | SCALE<br>As indicated<br>@ A2 |
| YEAR   DESIGNER   PROJECT   SHEET NUMBER<br>25-SZ-710-0010 | REVISION<br>PL1               |