






pW Proposed West Elevation - Front
1 : 50

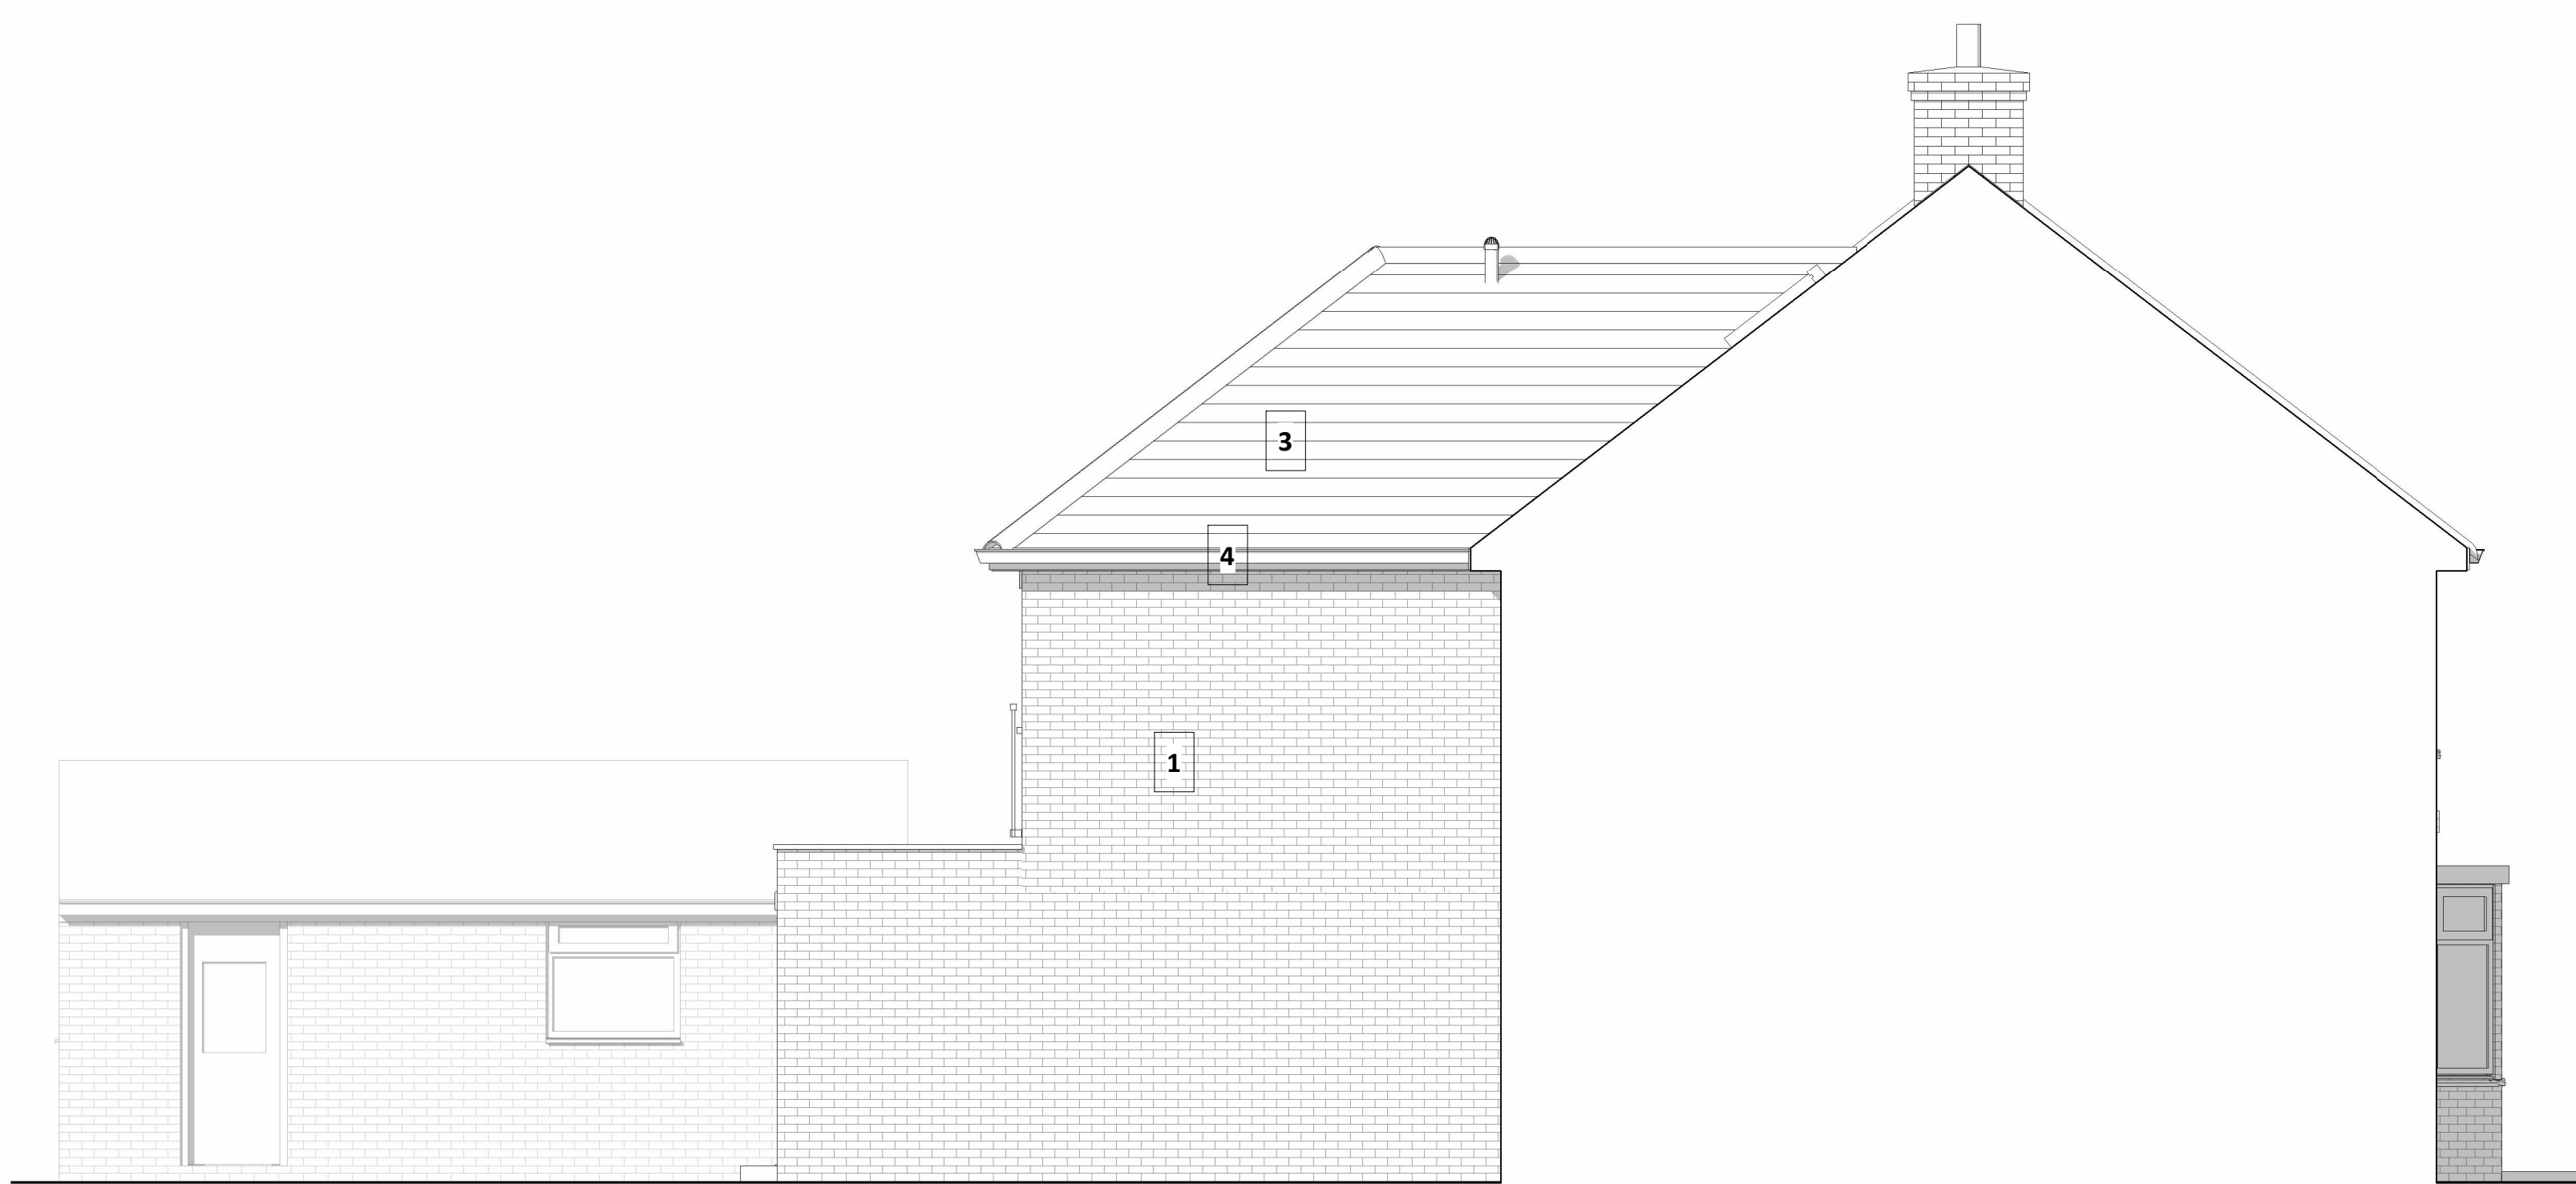

pN Proposed North Elevation - Side
1 : 50

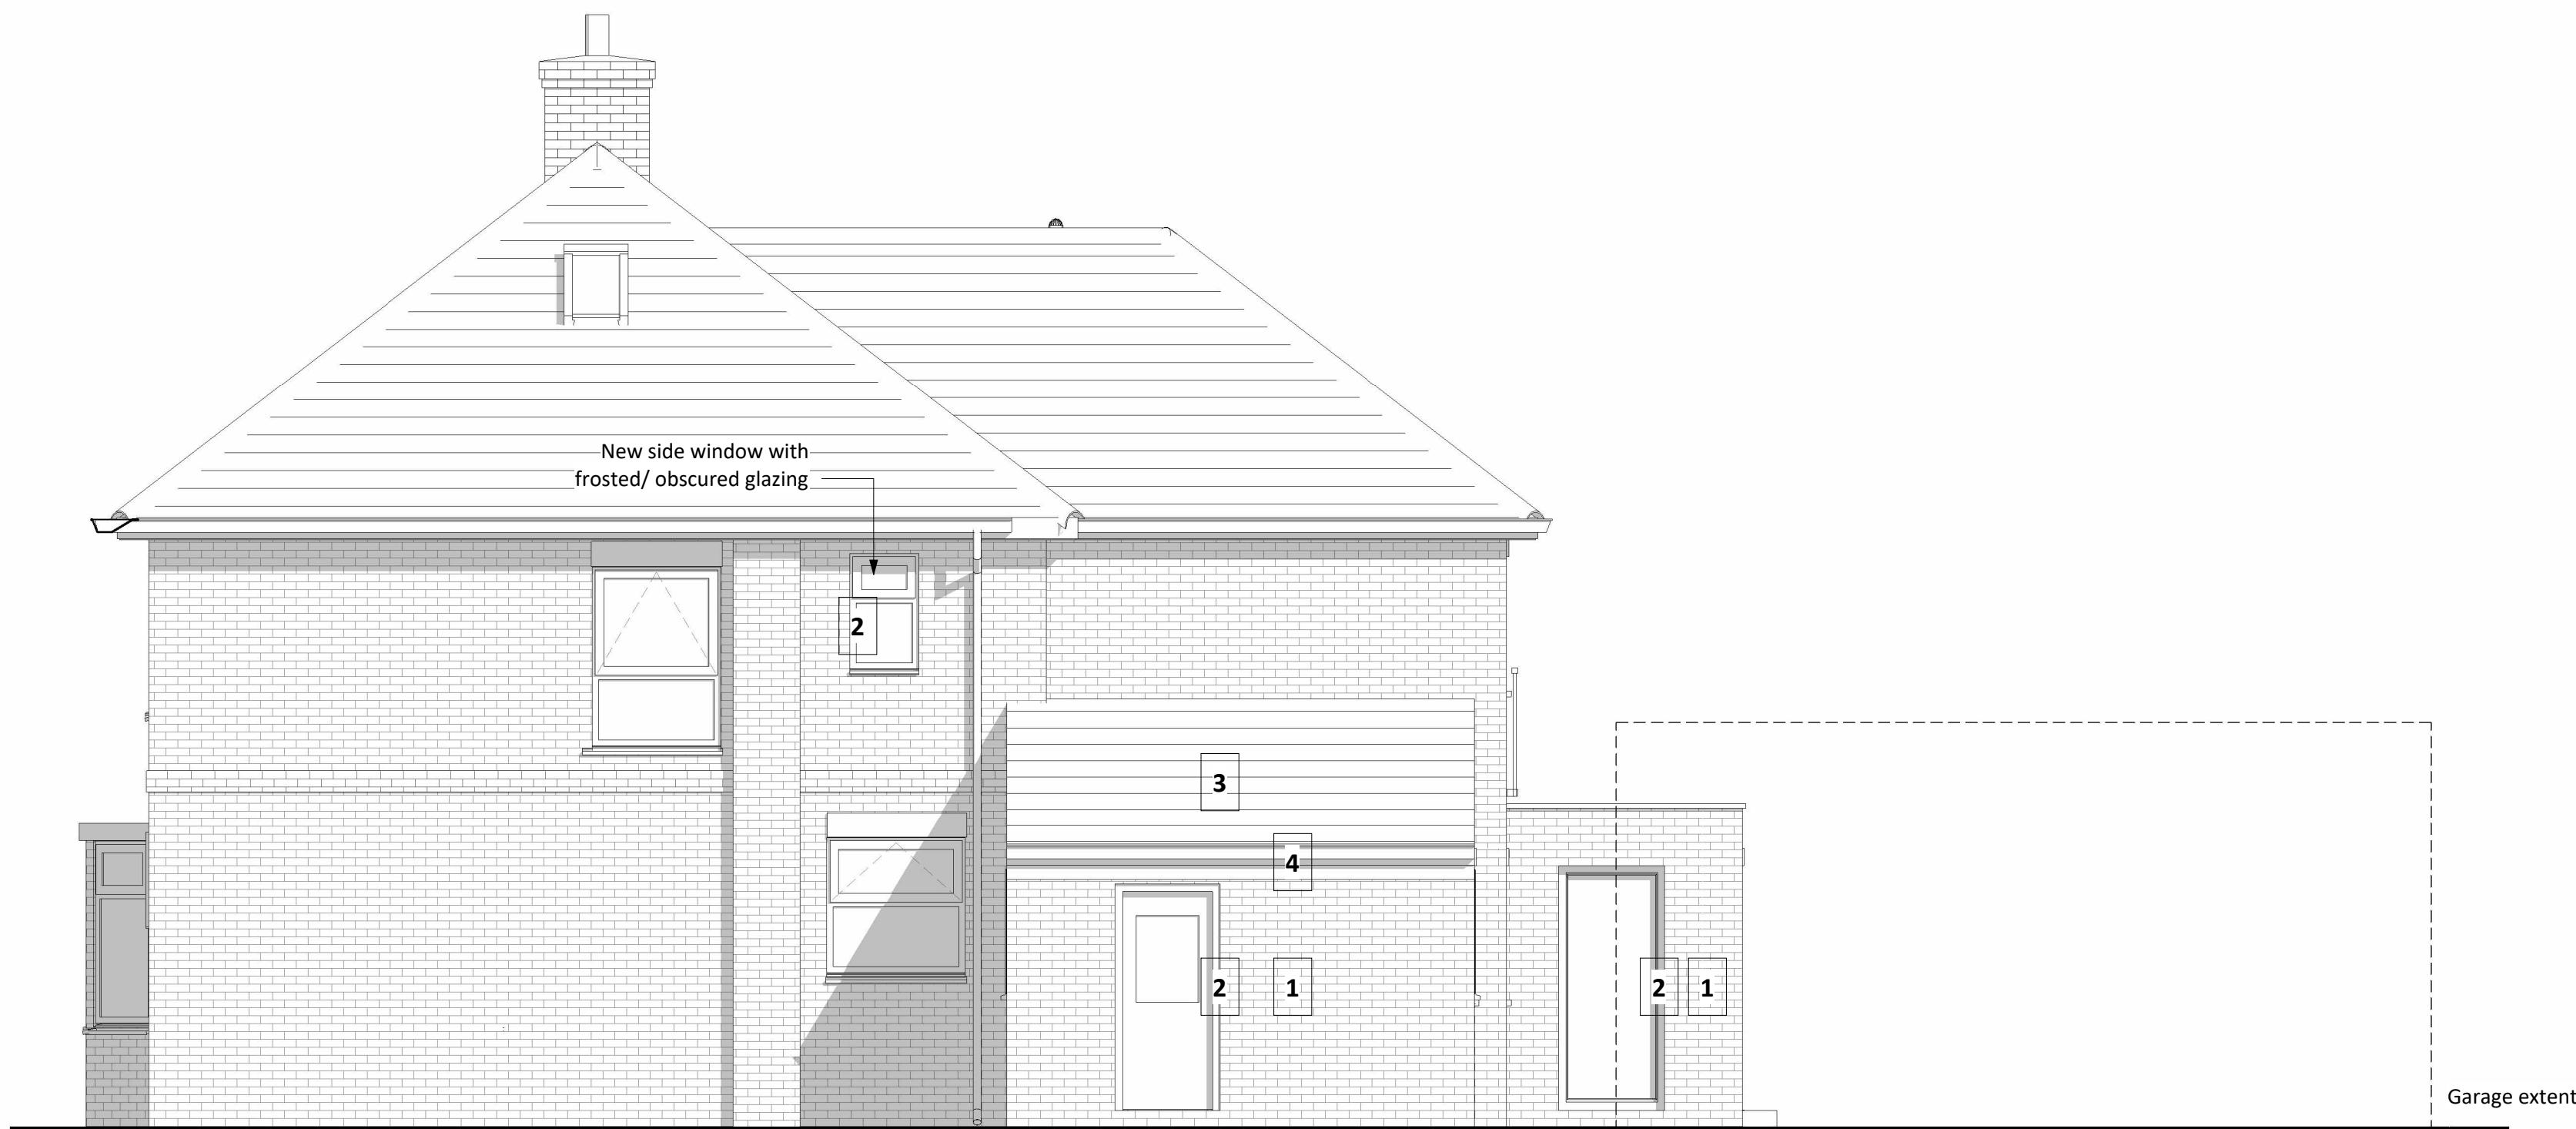


pS Proposed South Elevation - Side
1 : 50

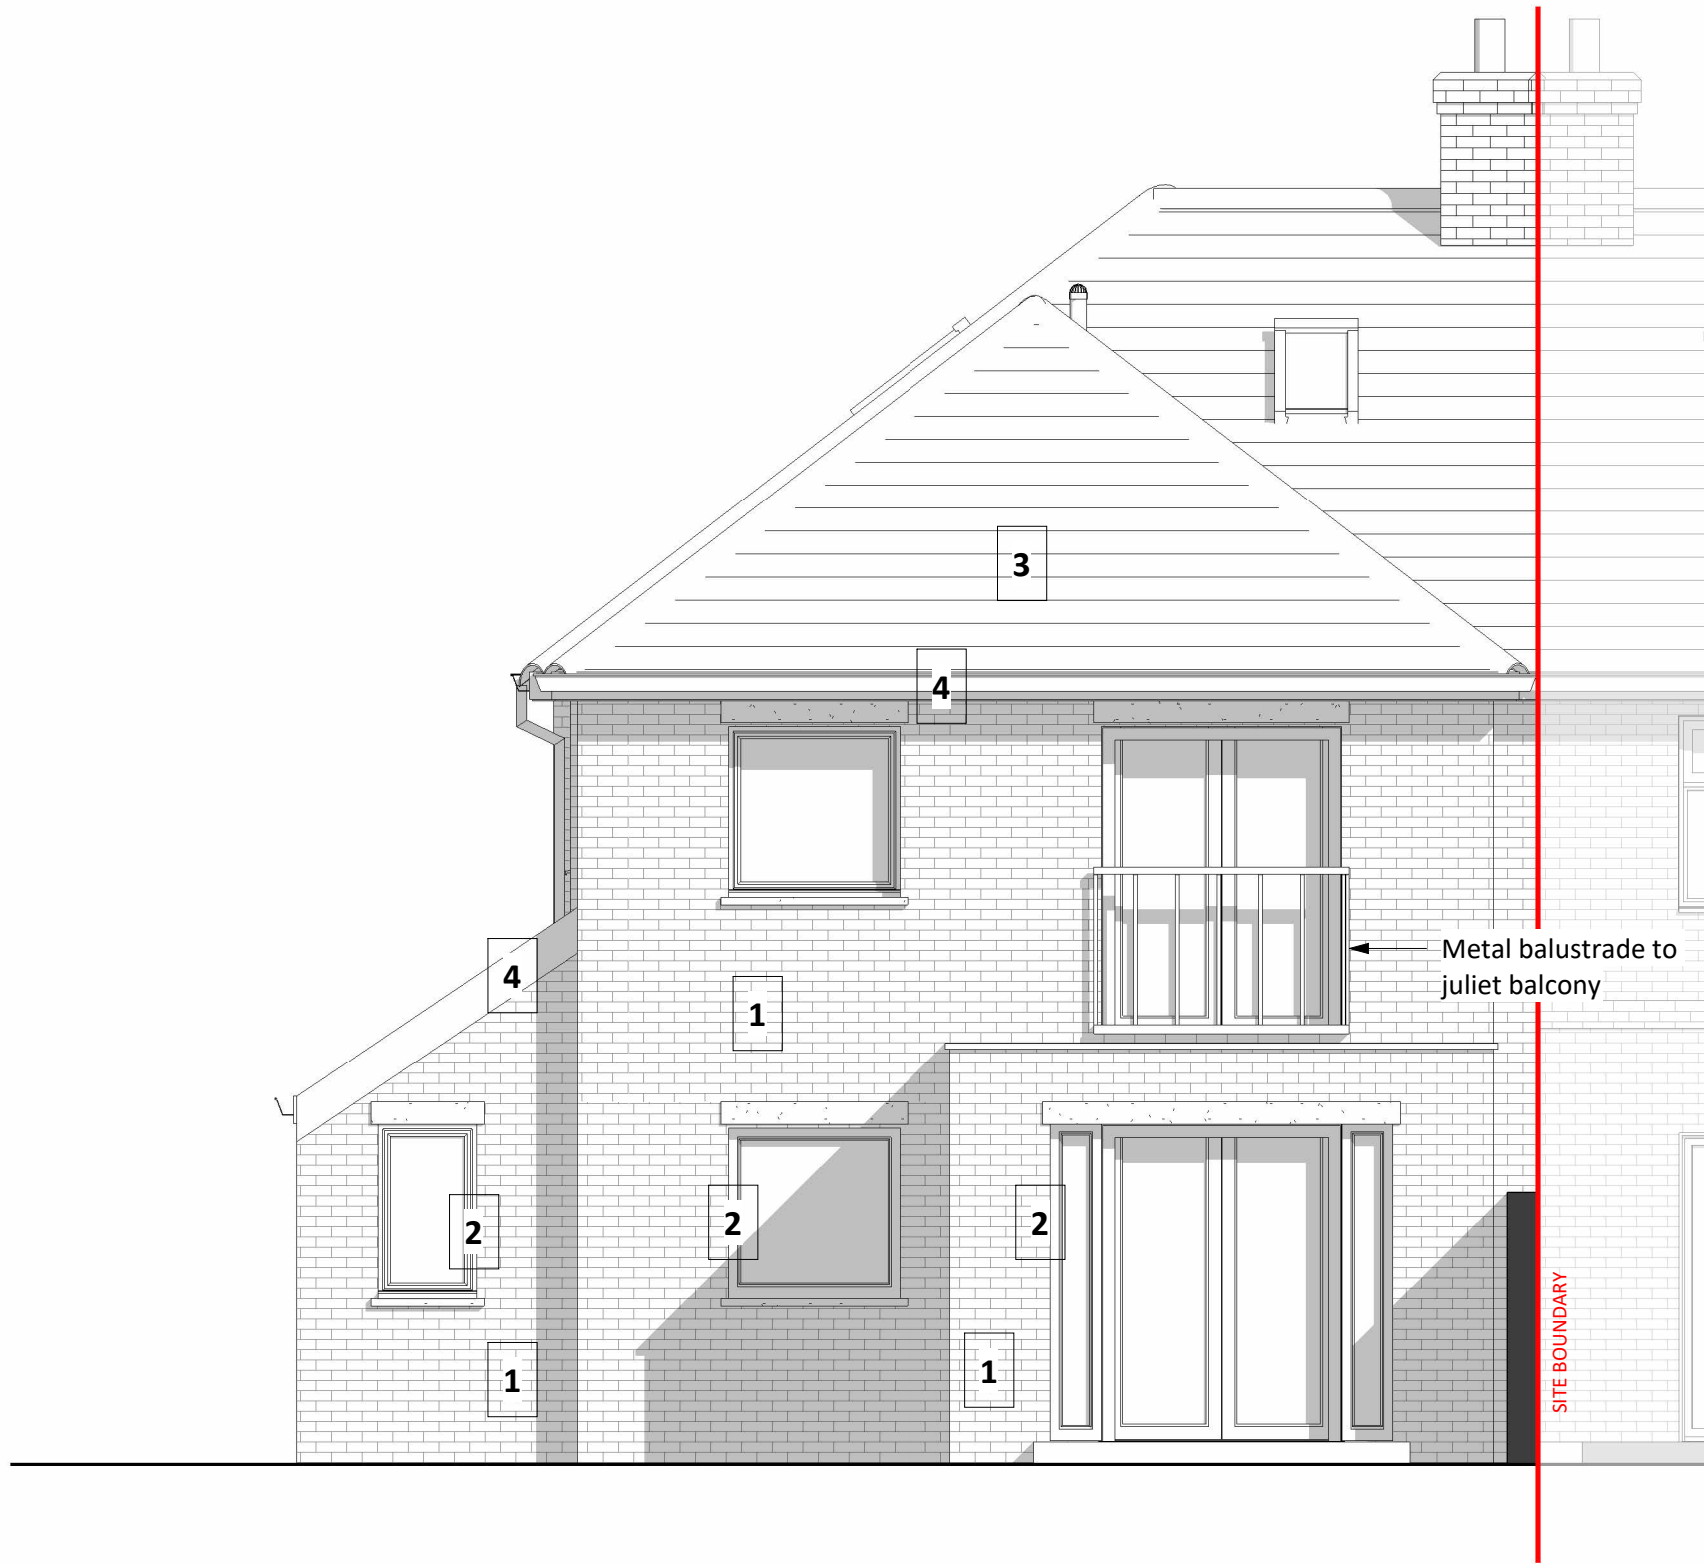

pE Proposed East Elevation - Rear
1 : 50

Responsibility is not accepted for errors made by others in scaling from this drawing.
All construction information should be taken from figured dimensions only.

 

NOTE

BUILDING SURVEY OF EXISTING IS NON CONCLUSIVE, PLEASE ENSURE THAT ALL MEASUREMENTS ARE TAKEN FROM SITE. CONTRACTOR TO CHECK ALL DIMENSIONS AND REPORT ALL ERRORS AND OMISSIONS TO THE ENGINEER. ANY DIMENSIONS SHOWN ARE IN MM.

Material Key

1. Brickwork to match existing
2. Windows & Doors to match or be similar to existing
3. Roof tiles to match existing
4. Fascias & guttering to match existing

PL	PL1	05.06.26	Planning Issue	
STATUS	REV	DATE	DESCRIPTION	REVISD BY

CLIENT

Mr and Mrs Nash

30 Eastleigh Close, Devizes, Wiltshire,
SN10 3EF.

CONSULTANT



21 Langley Road Trowbridge Wiltshire BA14 0LL
Tel: 01225 342837
Mobiles: 07831 817906 & 07789 744420

PROJECT
Two Storey & Single Storey Rear Extension +
Single Storey Side Extension
30 Eastleigh Close, Devizes

DRAWING TITLE
Proposed Elevations

SUITABILITY STATUS
PL : PLANNING

SCALE
1 : 50 @ A1

YEAR | DESIGNER | PROJECT NUMBER | SHEET NUMBER
25-SZ-710-2000

REVISION
PL1