



Responsibility is not accepted for errors made by others in scaling from this drawing.
All construction information should be taken from figured dimensions only.

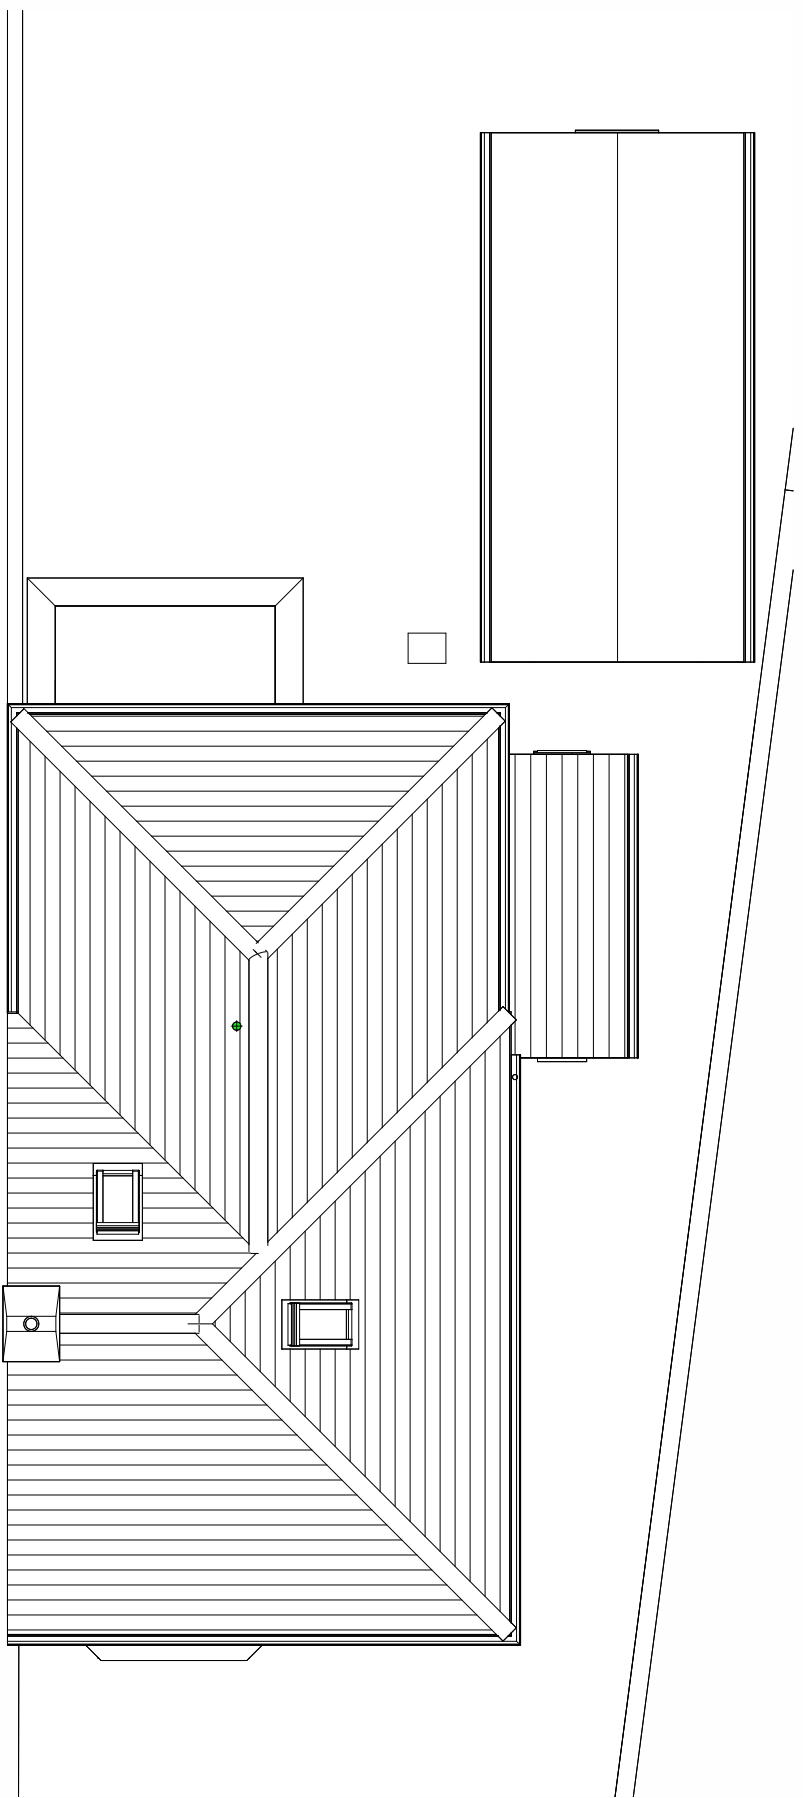

NOTE

BUILDING SURVEY OF EXISTING IS NON CONCLUSIVE, PLEASE ENSURE THAT ALL MEASUREMENTS ARE TAKEN FROM SITE. CONTRACTOR TO CHECK ALL DIMENSIONS AND REPORT ALL ERRORS AND OMISSIONS TO THE ENGINEER. ANY DIMENSIONS SHOWN ARE IN MM.

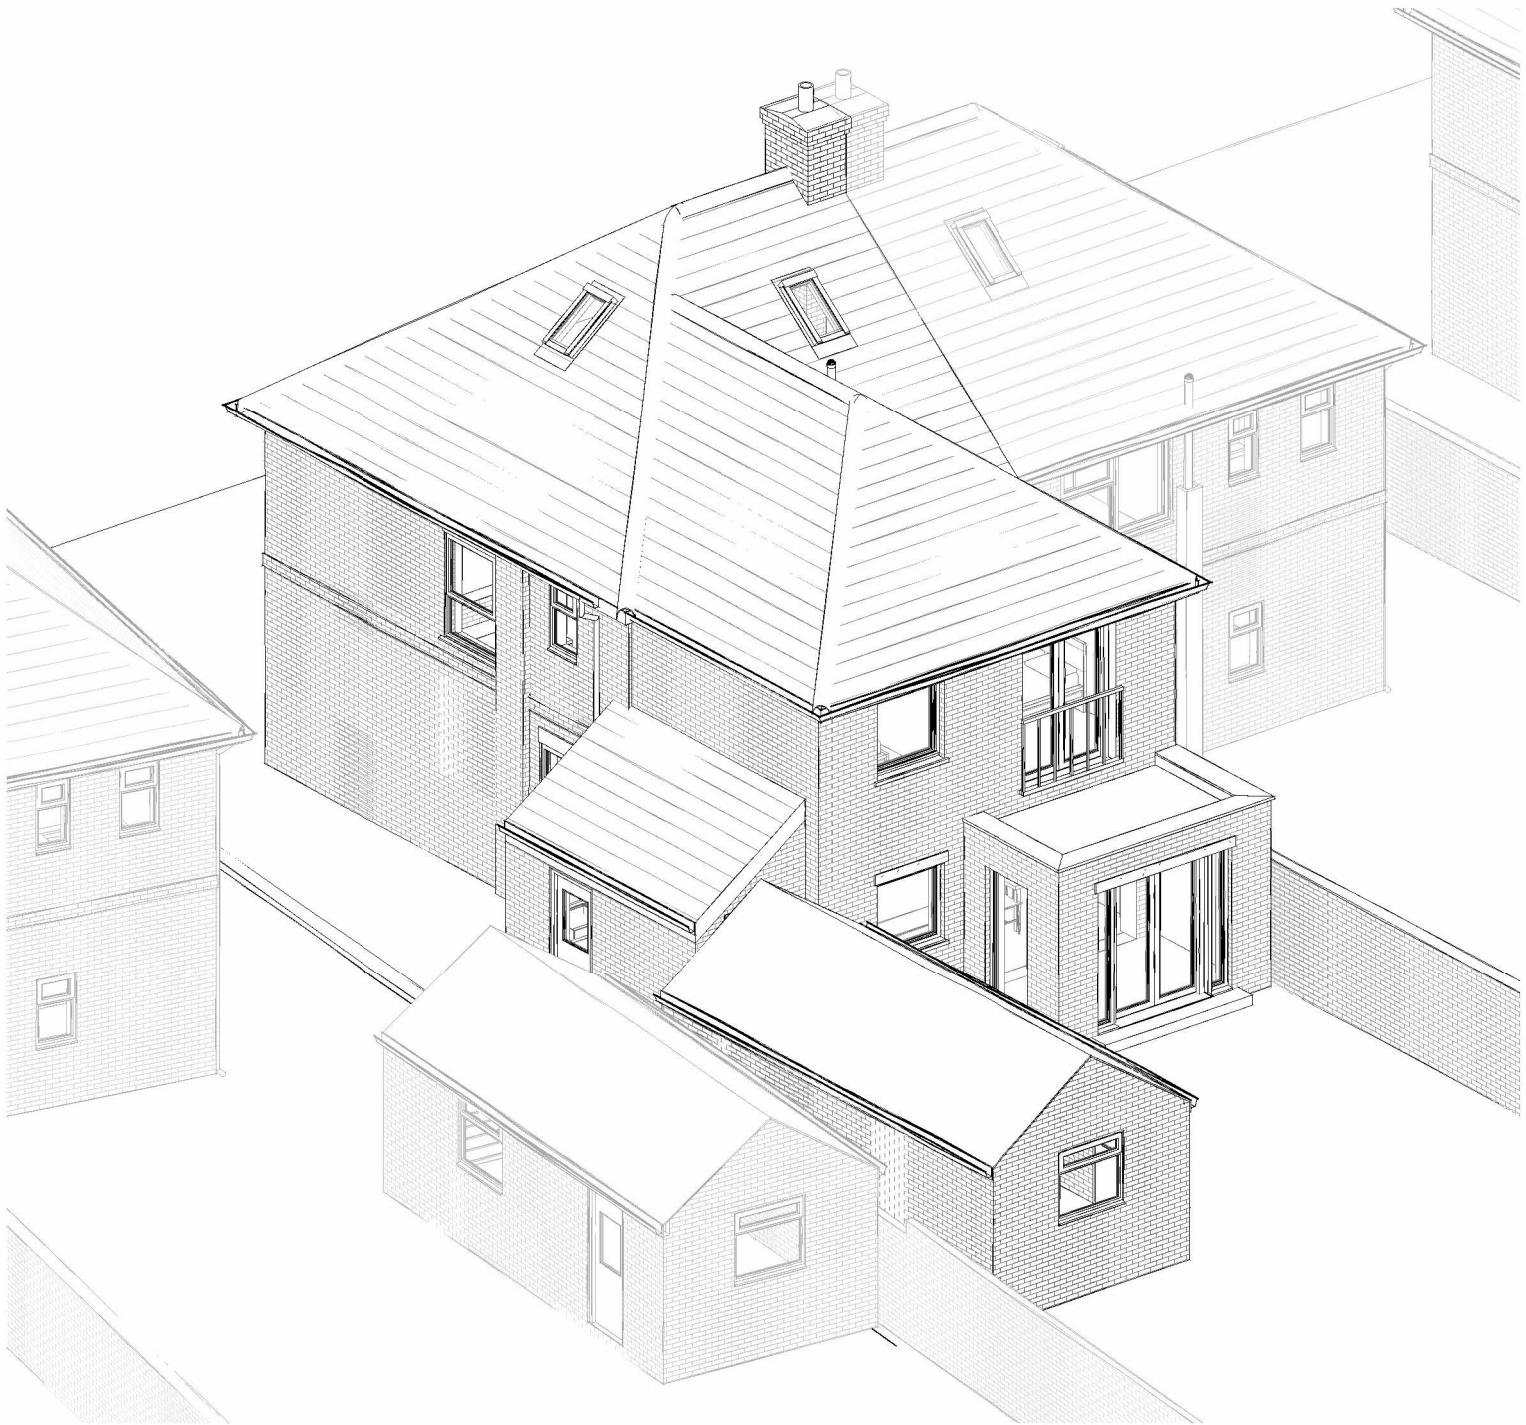

PL	PL1	05.06.26	Planning Issue	
STATUS	REV	DATE	DESCRIPTION	REVISED BY
CLIENT				MC
Mr and Mrs Nash				CHECKED BY
				ZW
30 Eastleigh Close, Devizes, Wiltshire, SN10 3EF.				ORIGINATOR NO
CONSULTANT				255Z710




21 Langley Road Trowbridge Wiltshire BA14 0LL
Tel: 01225 342837
Mobiles: 07831 817906 & 07789 744420

PROJECT
**Two Storey & Single Storey Rear Extension +
Single Storey Side Extension
30 Eastleigh Close, Devizes**


DRAWING TITLE

Proposed Plans

SUITABILITY STATUS PL : PLANNING	SCALE As indicated @ A1
YEAR DESIGNER PROJECT NUMBER SHEET NUMBER 25-SZ-710-1000	REVISION PL1

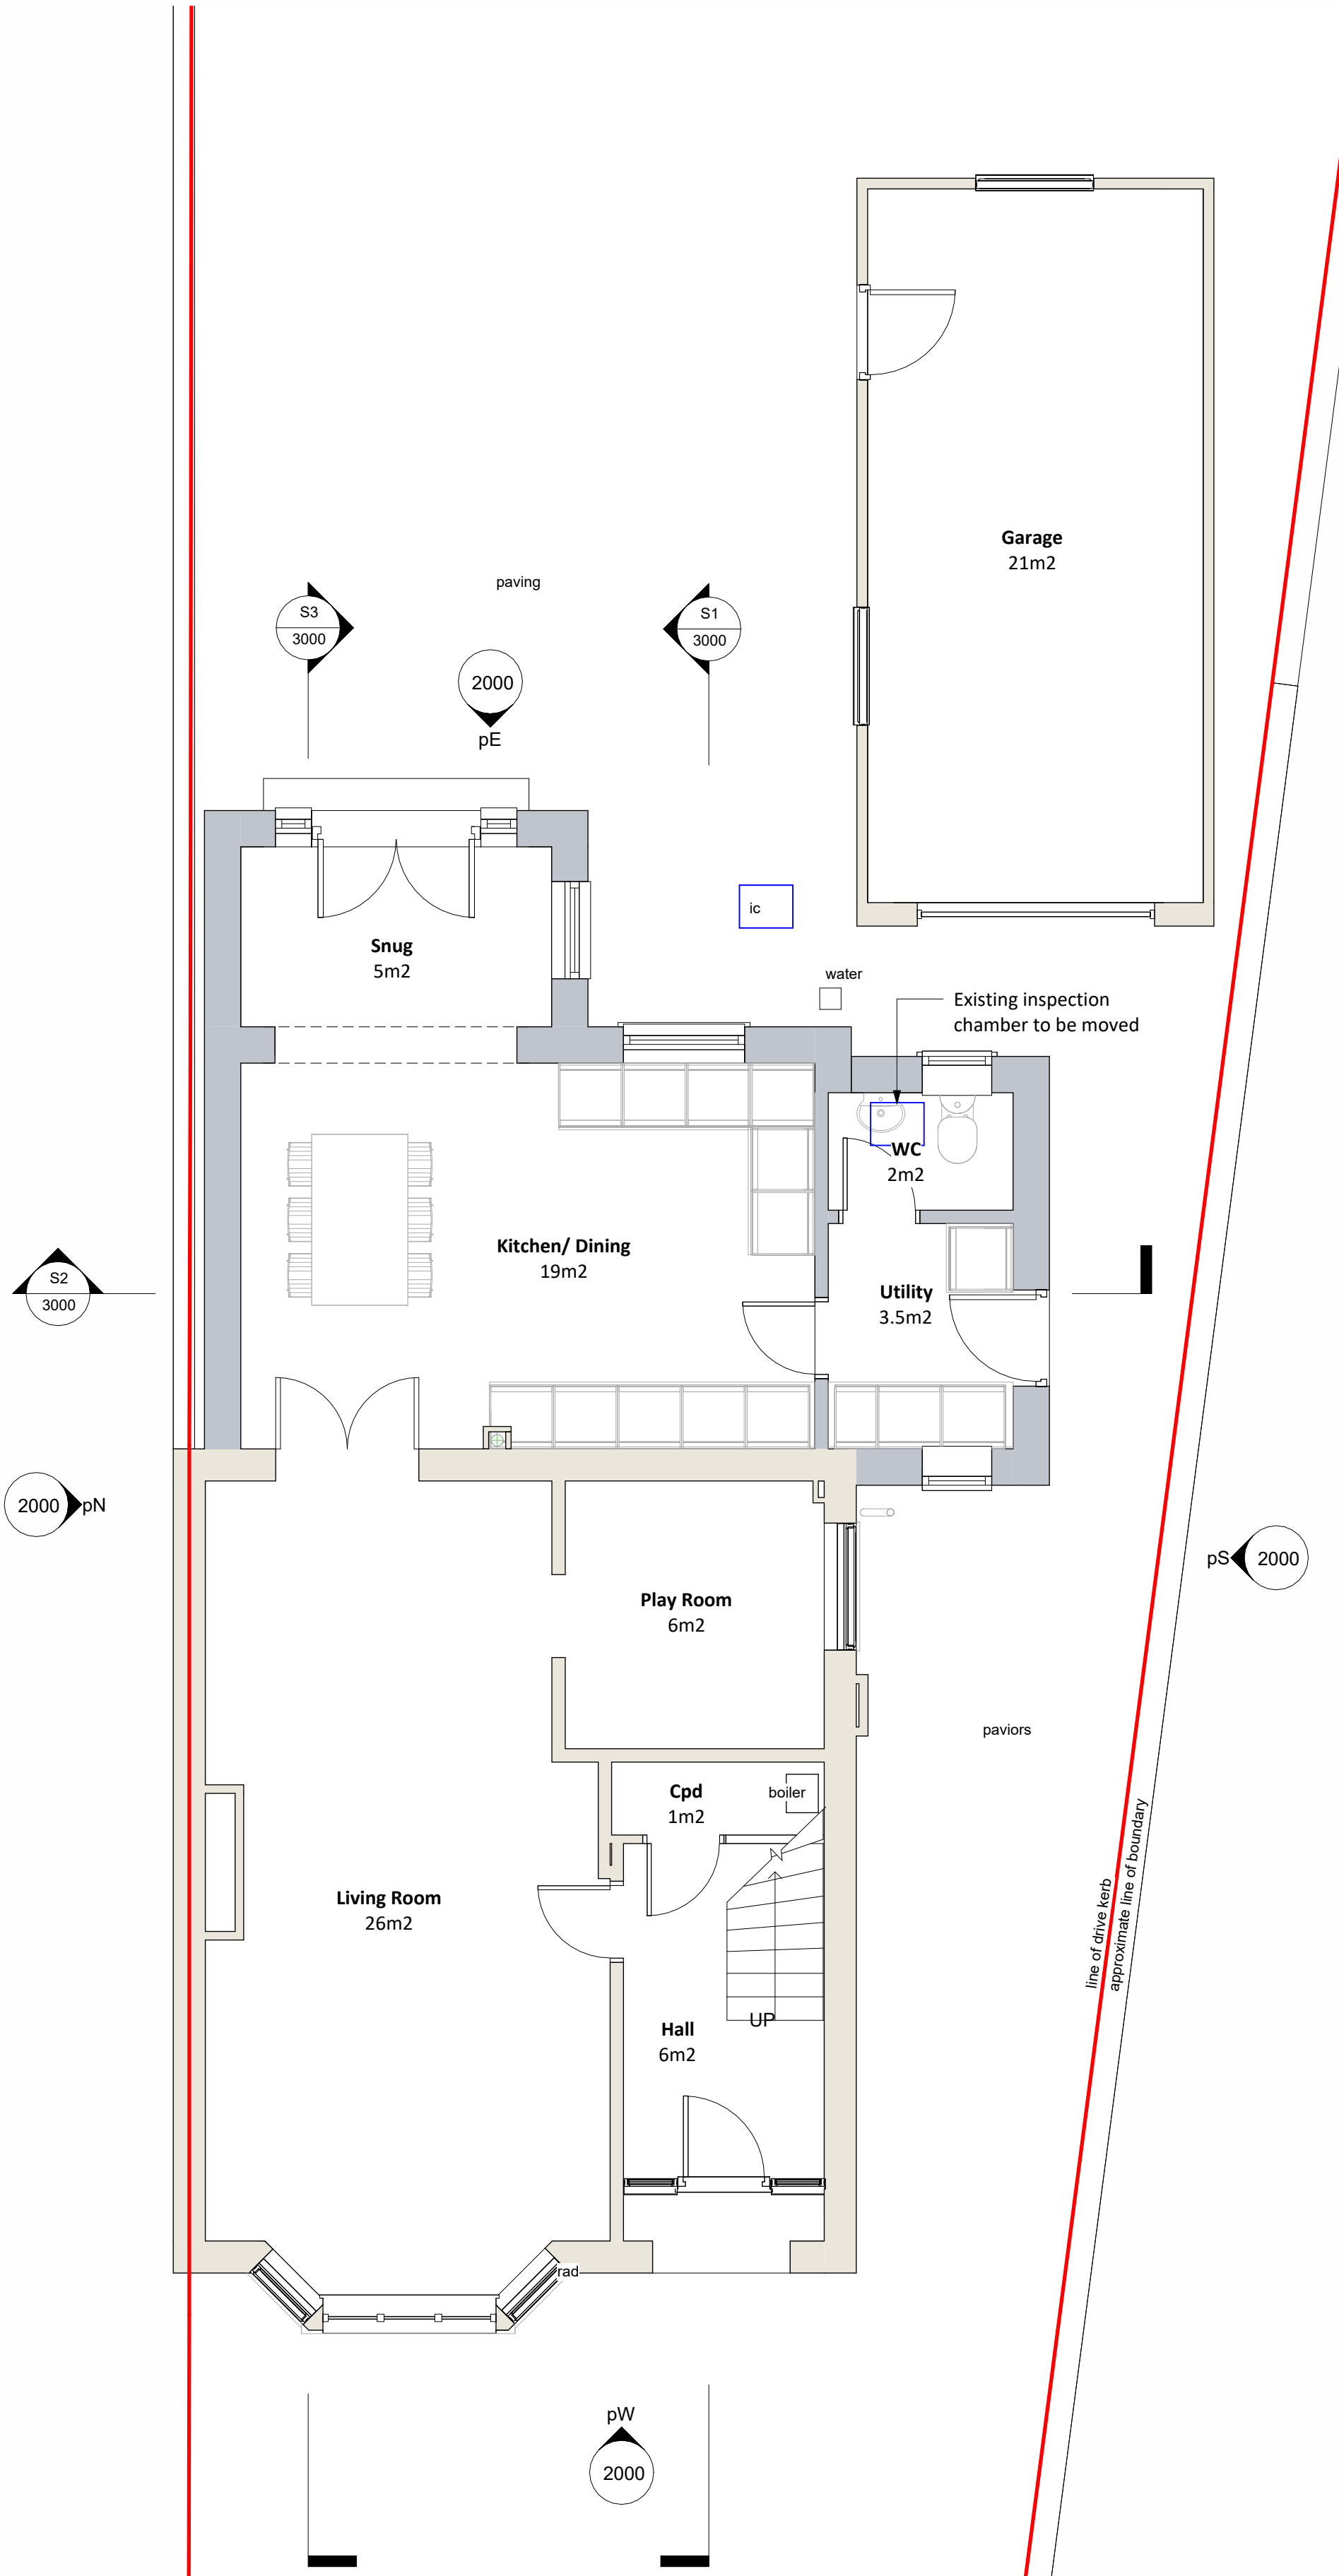

GF Proposed Ground Floor Plan
1 : 50

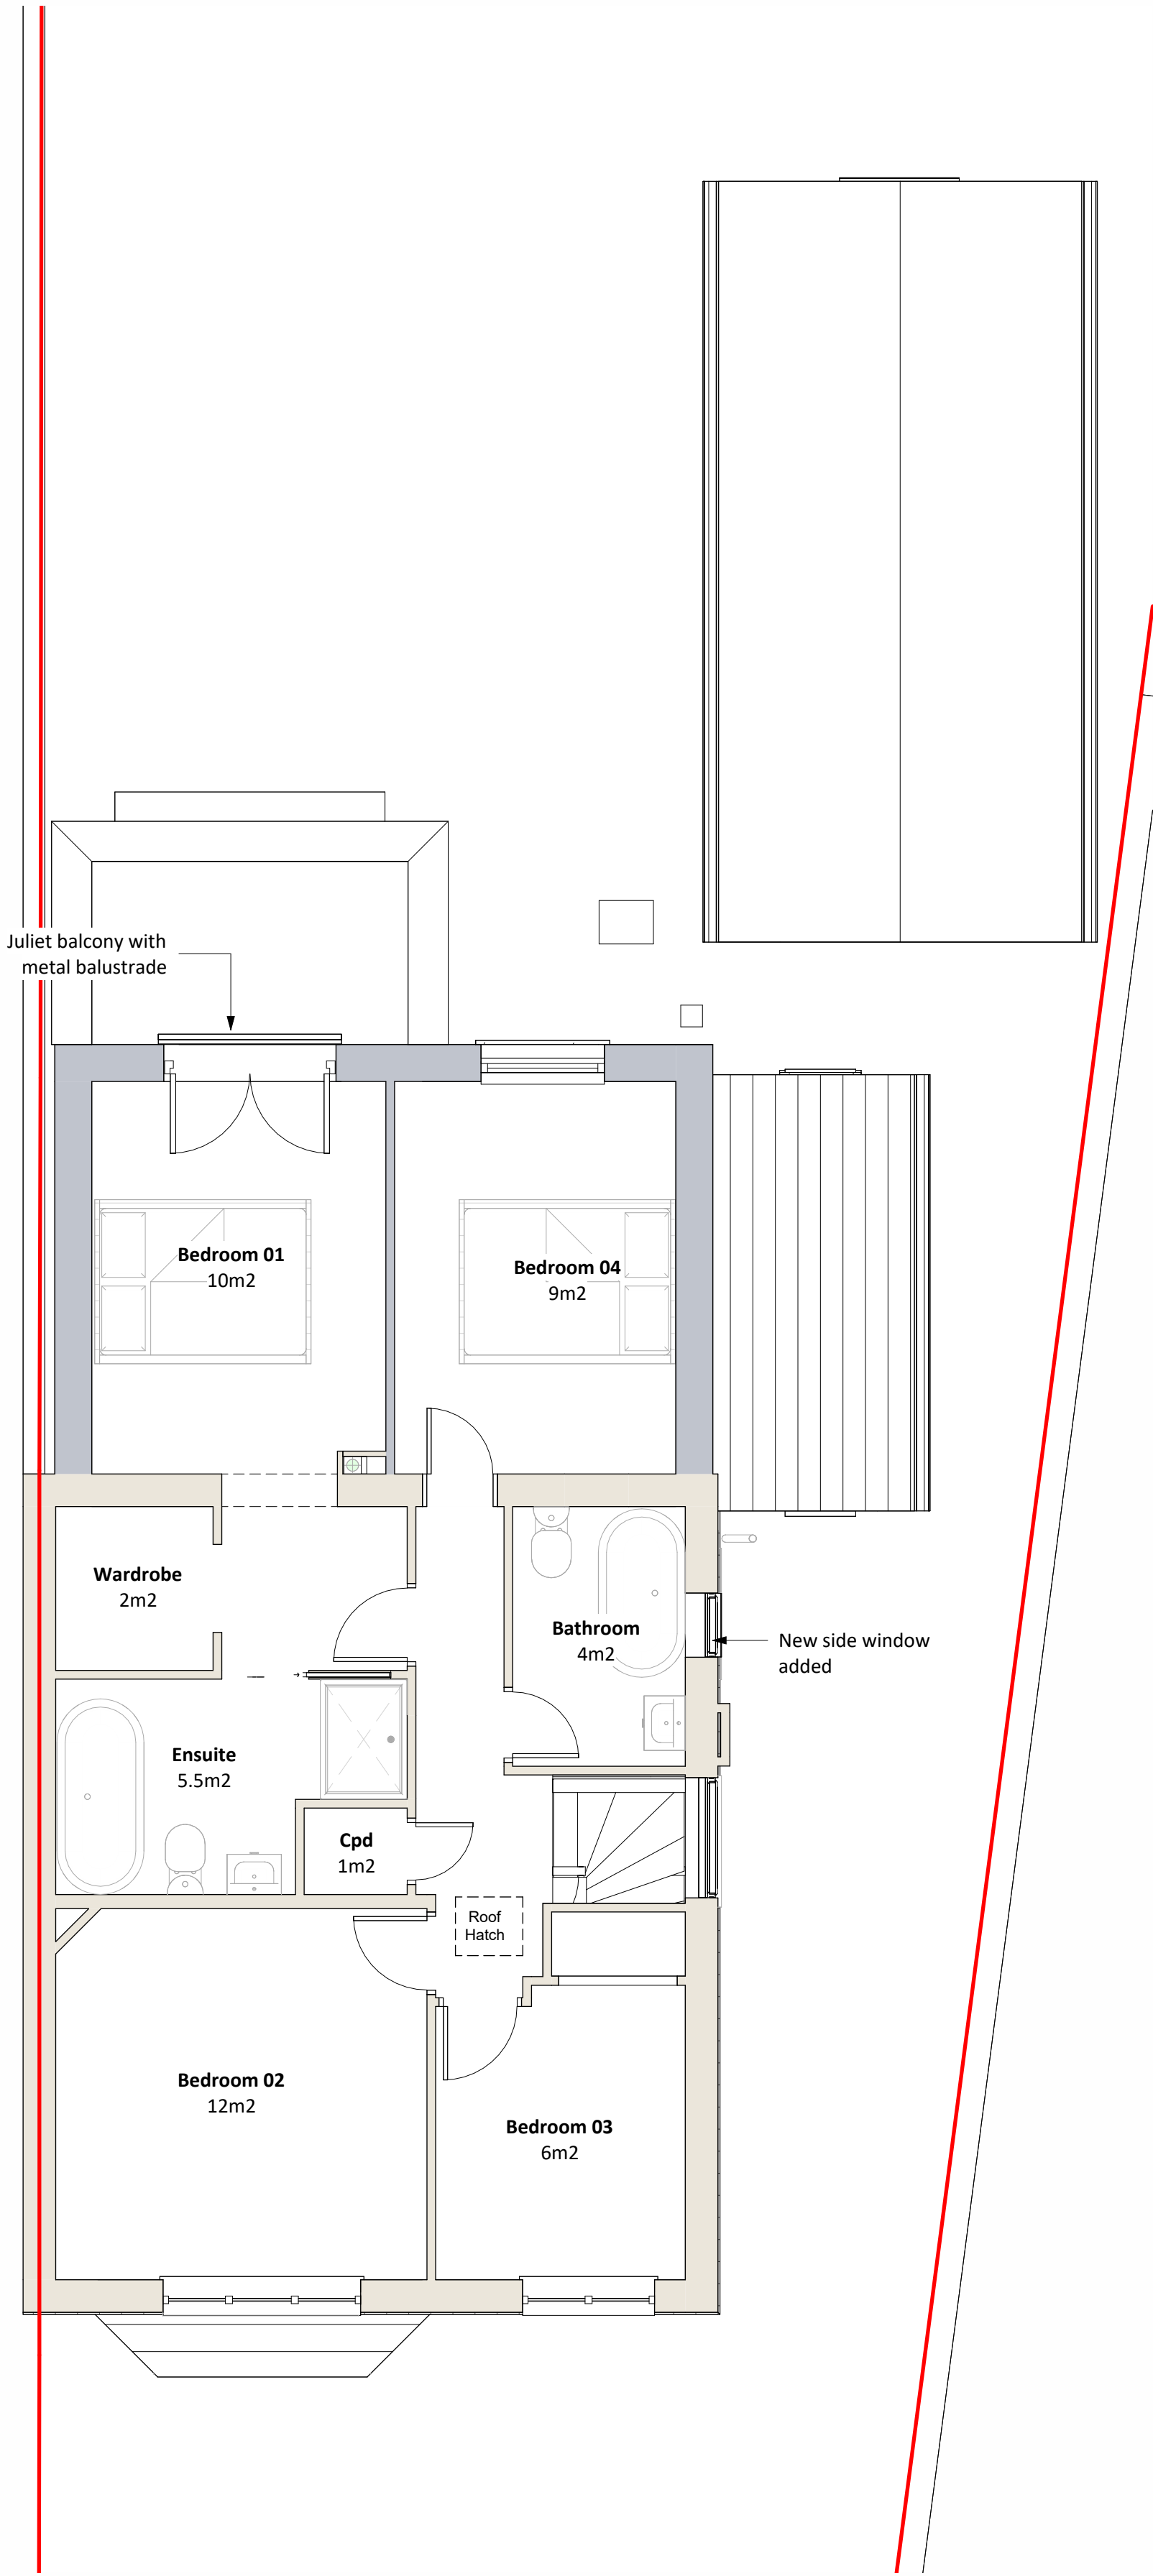

FF Proposed First Floor Plan
1 : 50

R Proposed Roof Plan
1 : 100