



West Elevation of Fascia Sign

Note colour pallet to be repeated but with illustrations removed

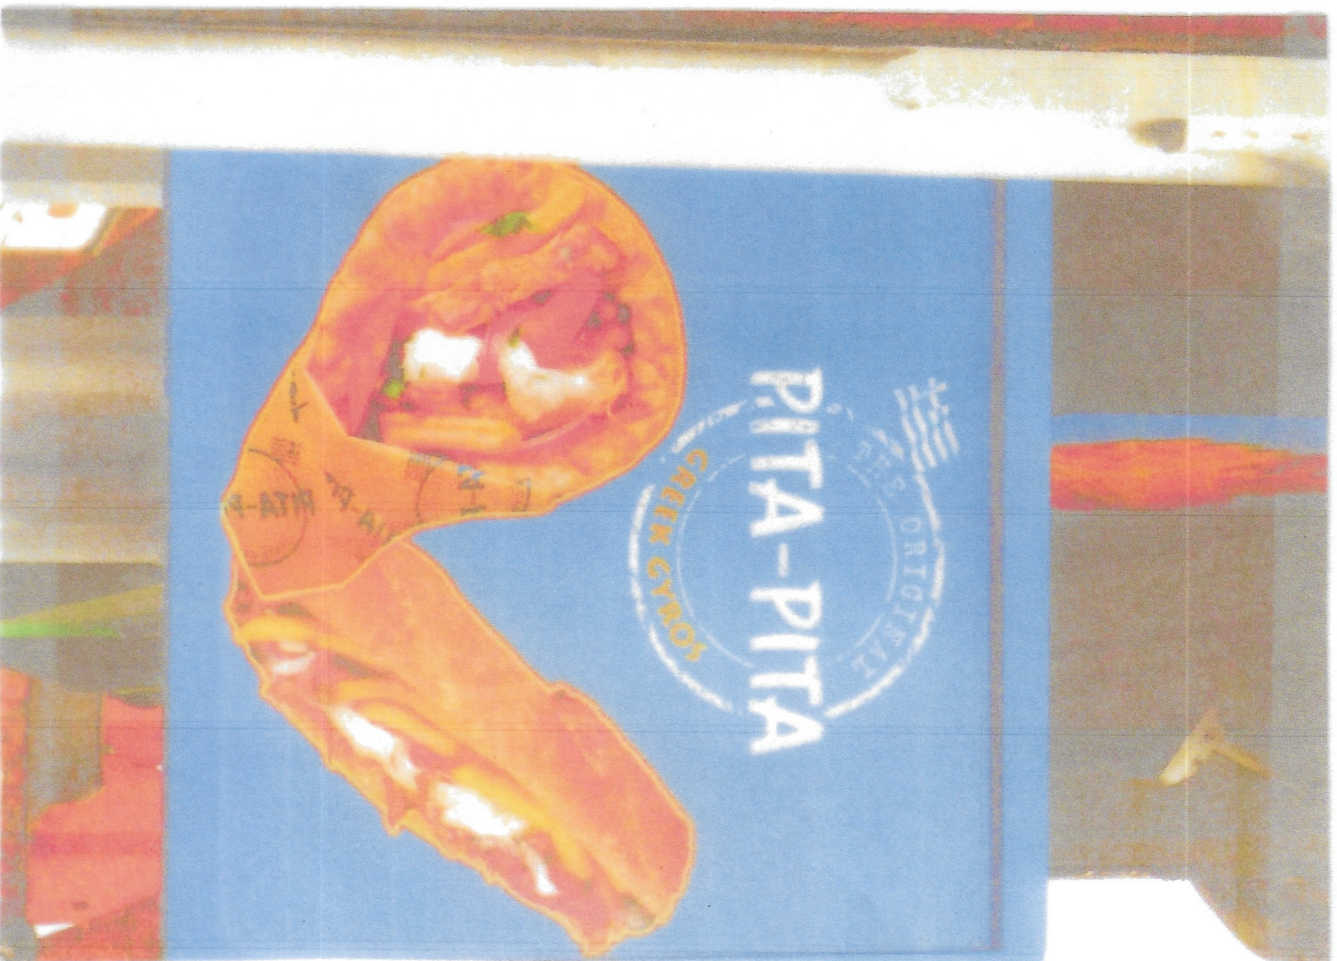

West Elevation of No 12

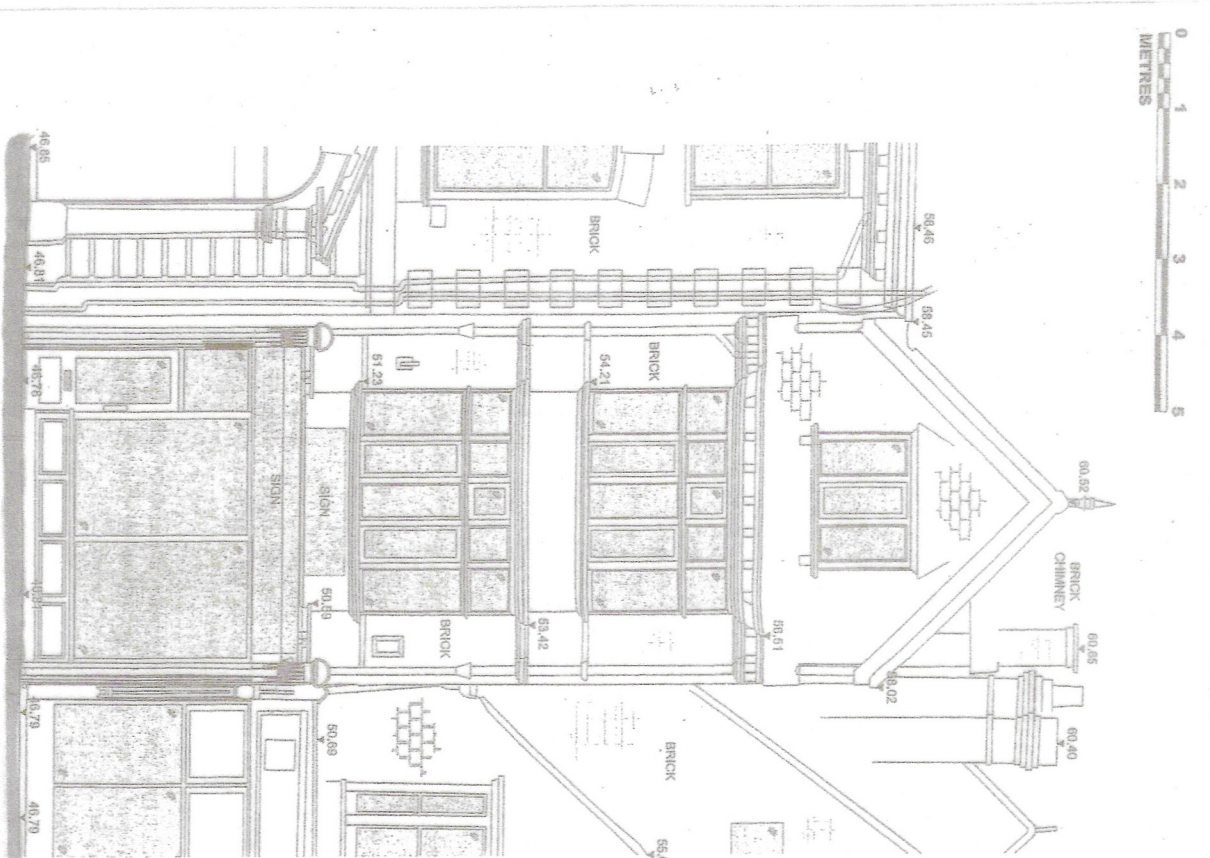


North Elevation of Fixed Projecting Sign

Note colour pallet to be repeated but with illustrations removed



Digital Survey of West Elevation



Signage as Existing


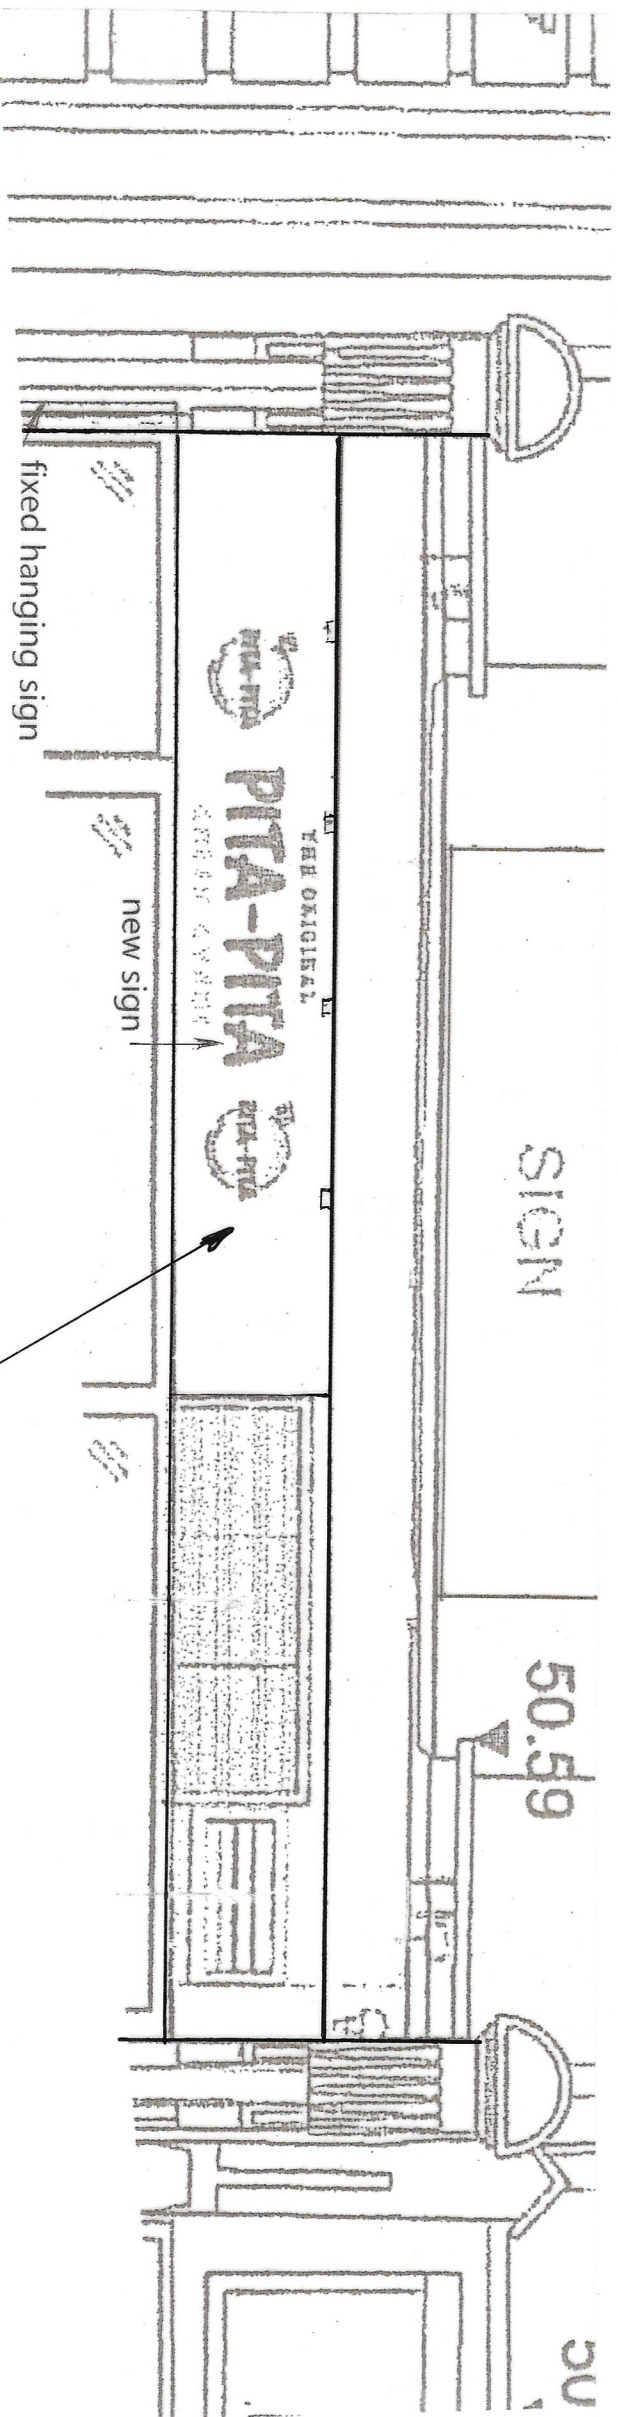


New Fascia Sign and Alteration

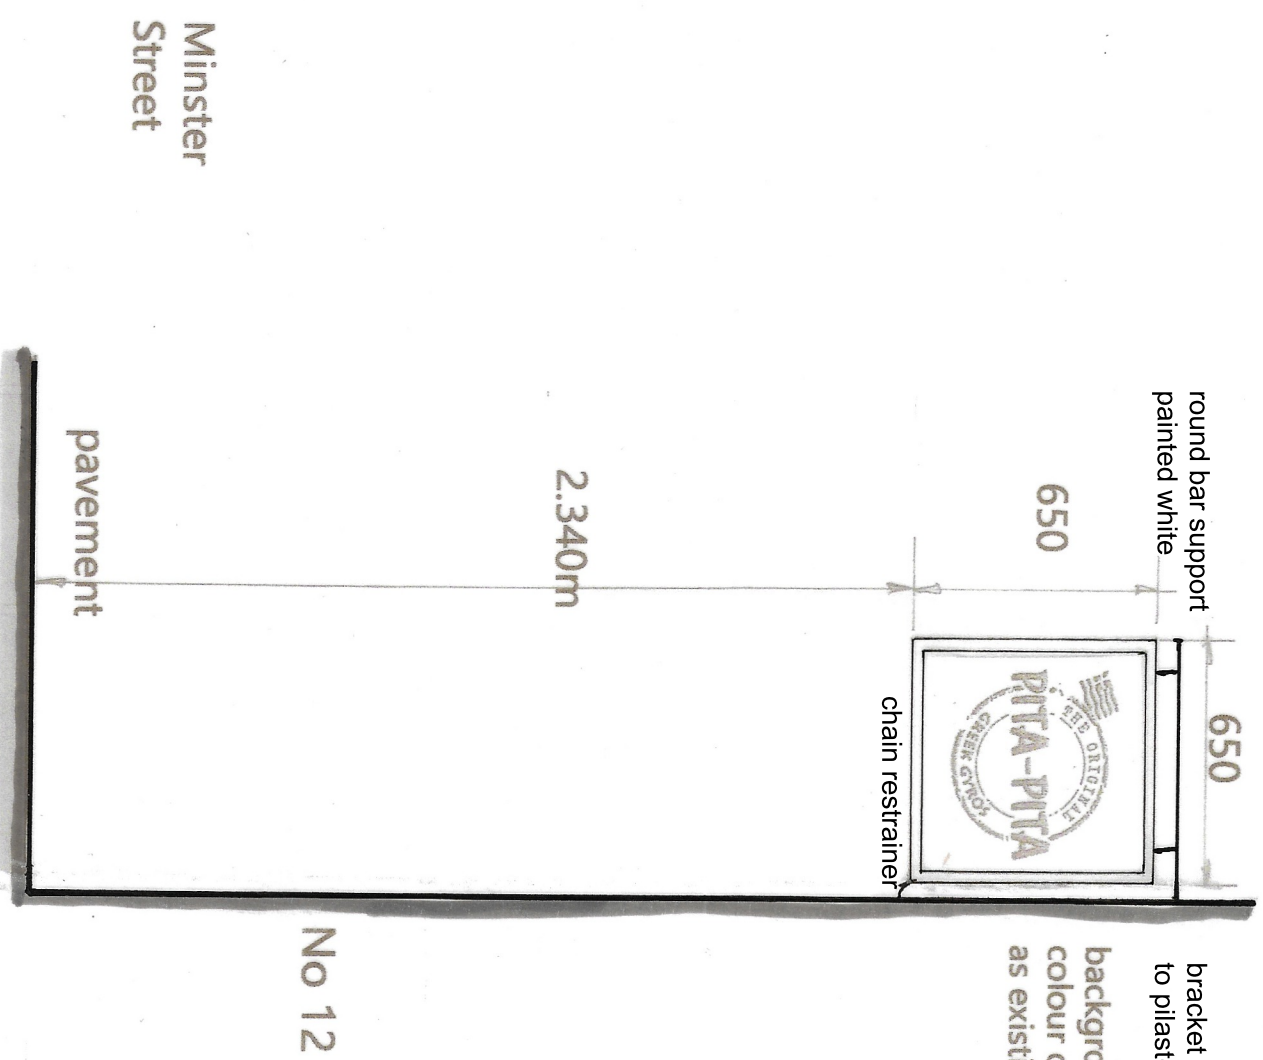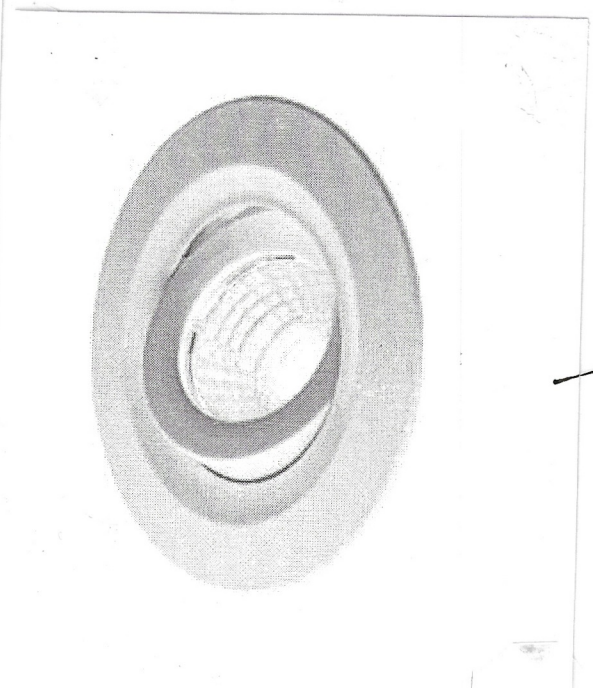

South Elevation of Projecting Sign


repeat on North Side

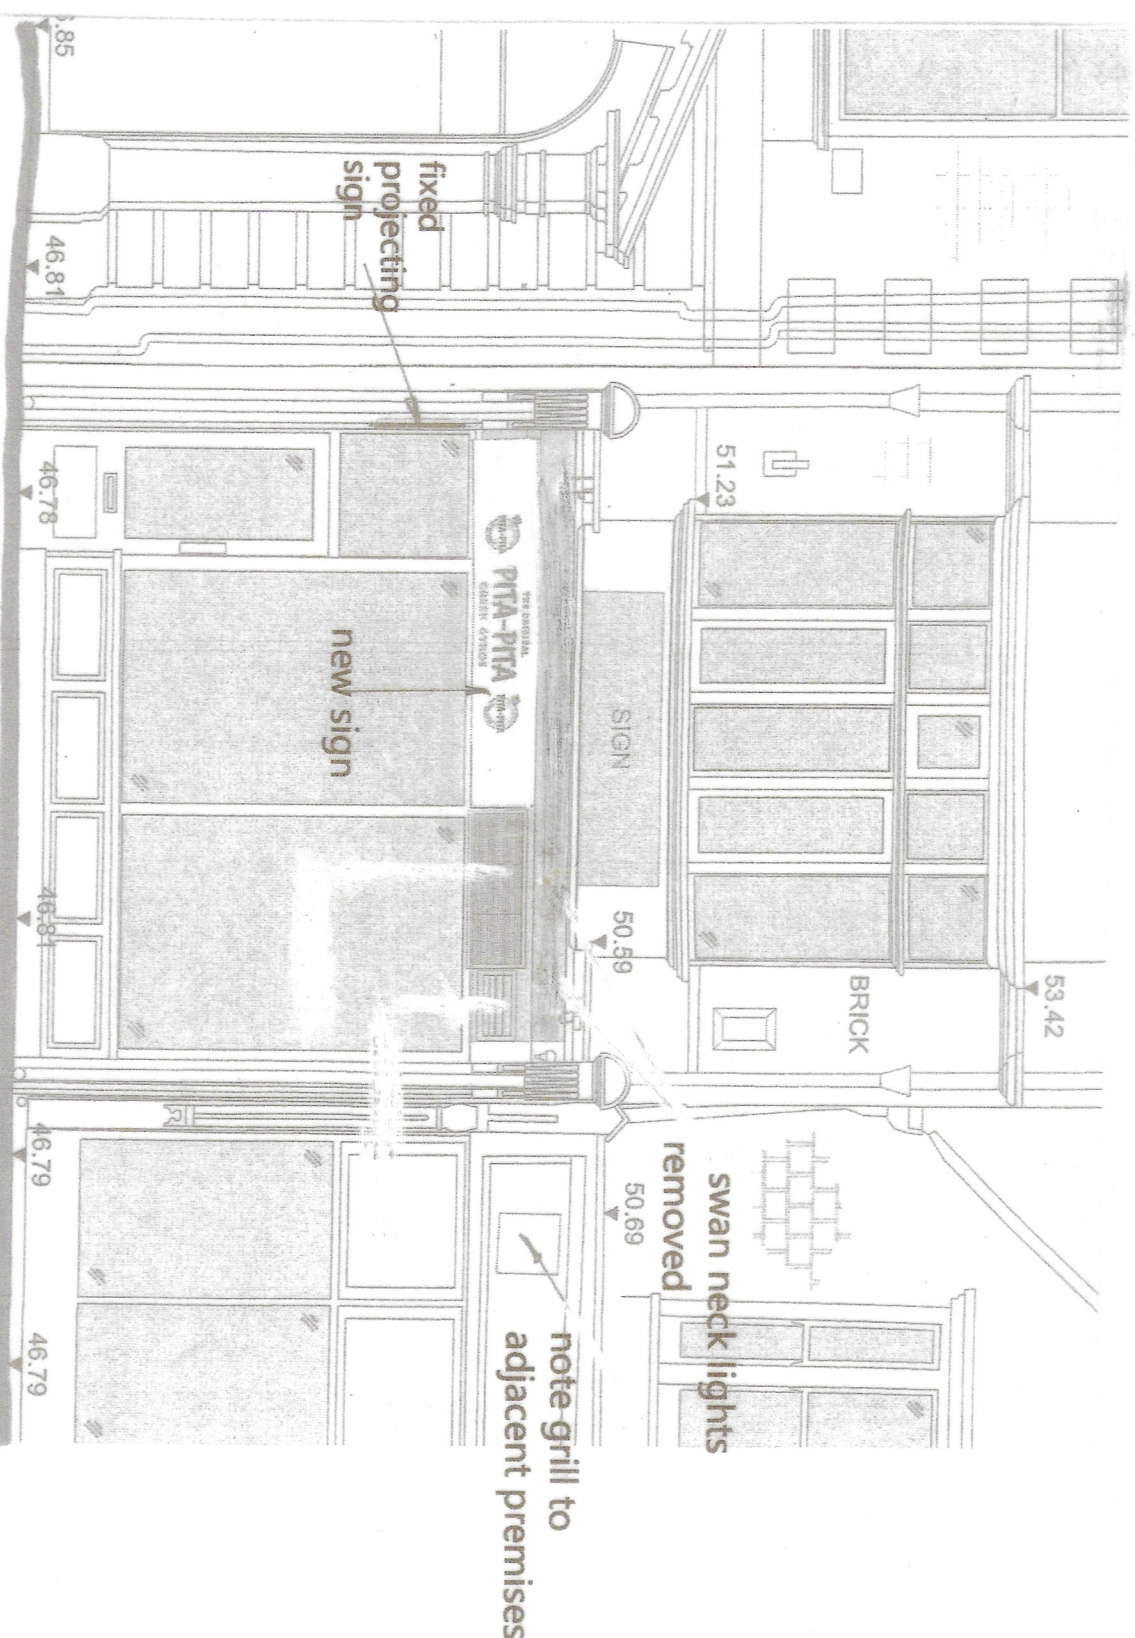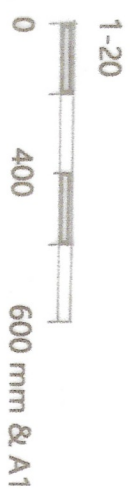

Signage as Proposed




Blue lettering RAL 5002
Yellow lettering RAL 1006

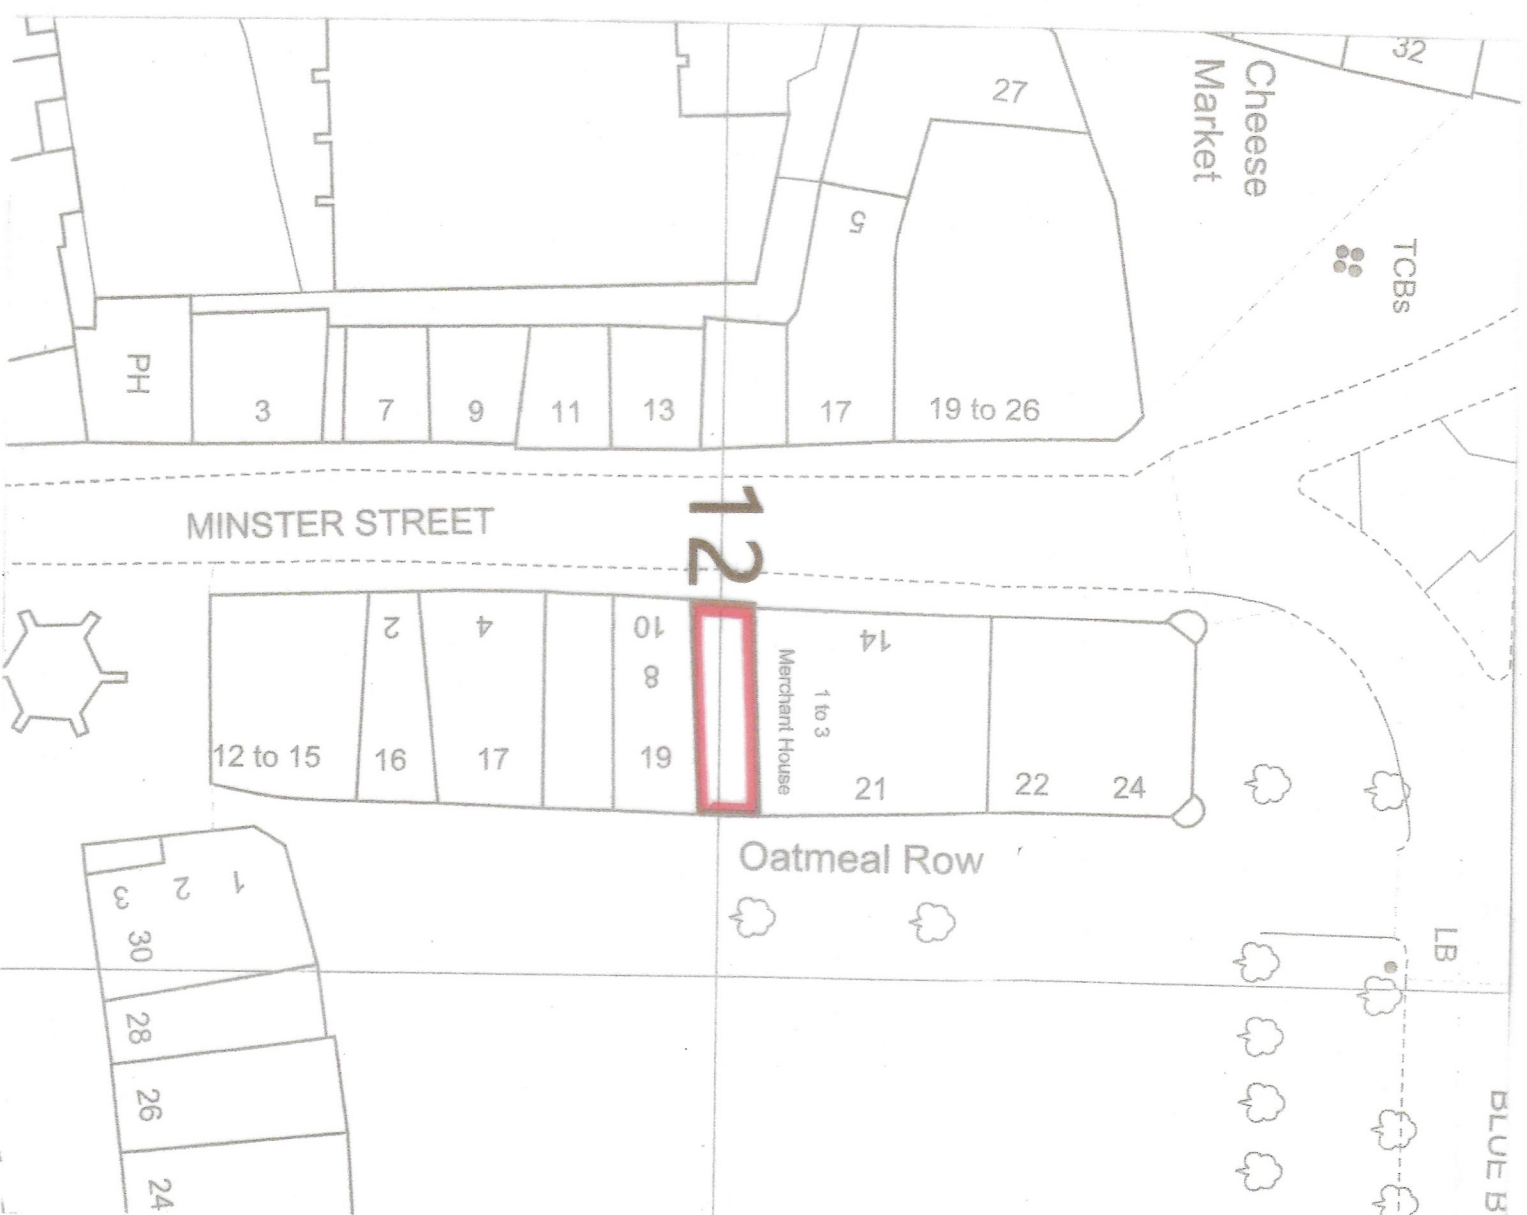

Block Plan

Copyright Reserved
Licence No 100007045

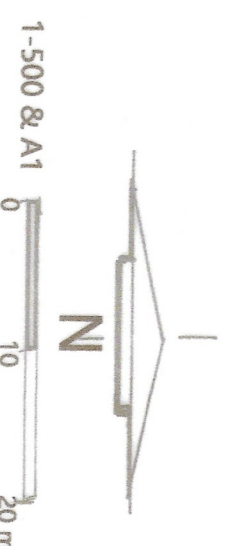

Kingsdown Studio
Black Drive
Salisbury SP5 1SX
Tel: 01600 883191
E-mail: surveys.damen@kingsdown.com

B Change to hanging sign

PitaPita Limited
12 Minster Street
Salisbury SP1 1TF

Advertisement

Dwg. no.	Rev.	Date	Scale	PN
04625	1	October 25	as stated	
This plan is the Surveyors COPYRIGHT				