

Project Title:

Combined Existing

Client:

Mr M Sawyer

Address:

Buildings at Mill Lane, Wiltshire,
BA12 7QA,

Revisions:

Ref.	Date.	Revision.
-	-	-

Drawing status:

FOR CLIENT COMMENT

NOTES:

This drawing is copyright of David James Ltd and must not be reproduced in whole or in part without written permission.

The contractor is to check and verify all building and site dimensions, levels, services and sewer invert levels at connection points before work commences.

Use only figured dimensions and any discrepancies to be reported immediately to author.

This drawing is to be read with and checked against any structural or other specialist drawings.

The contractor is to comply in all respects with current Building Regulations and relevant British Standards / codes of practice whether specifically stated on this drawing or not.

Use of this drawing does not absolve the client from their responsibility under Health and Safety: Construction (Design and management) regulations 2013.

Scale Bars:

0 2 4 6 8 10m

1:100

0 4 8 12 16 20m

1:200

0 25 50 75 100 125m

1:1250

Total Red Edge Site Area: 347m²

Scales:

As Stated @ A1

Drawn By:

-

Date:


-

Rev:

-

Drawing No.

SK001

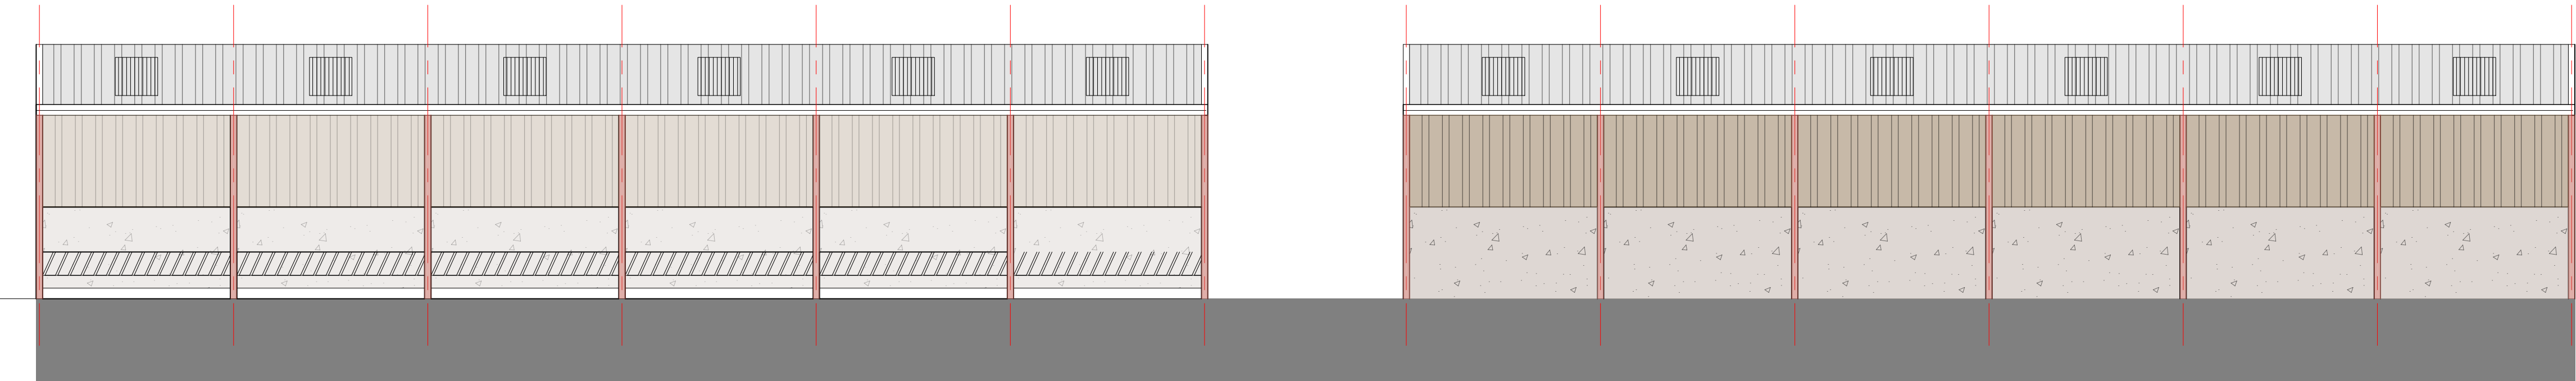


EXISTING SOUTH ELEVATIONS

Scale 1:100

EXISTING NORTH ELEVATIONS

Scale 1:100


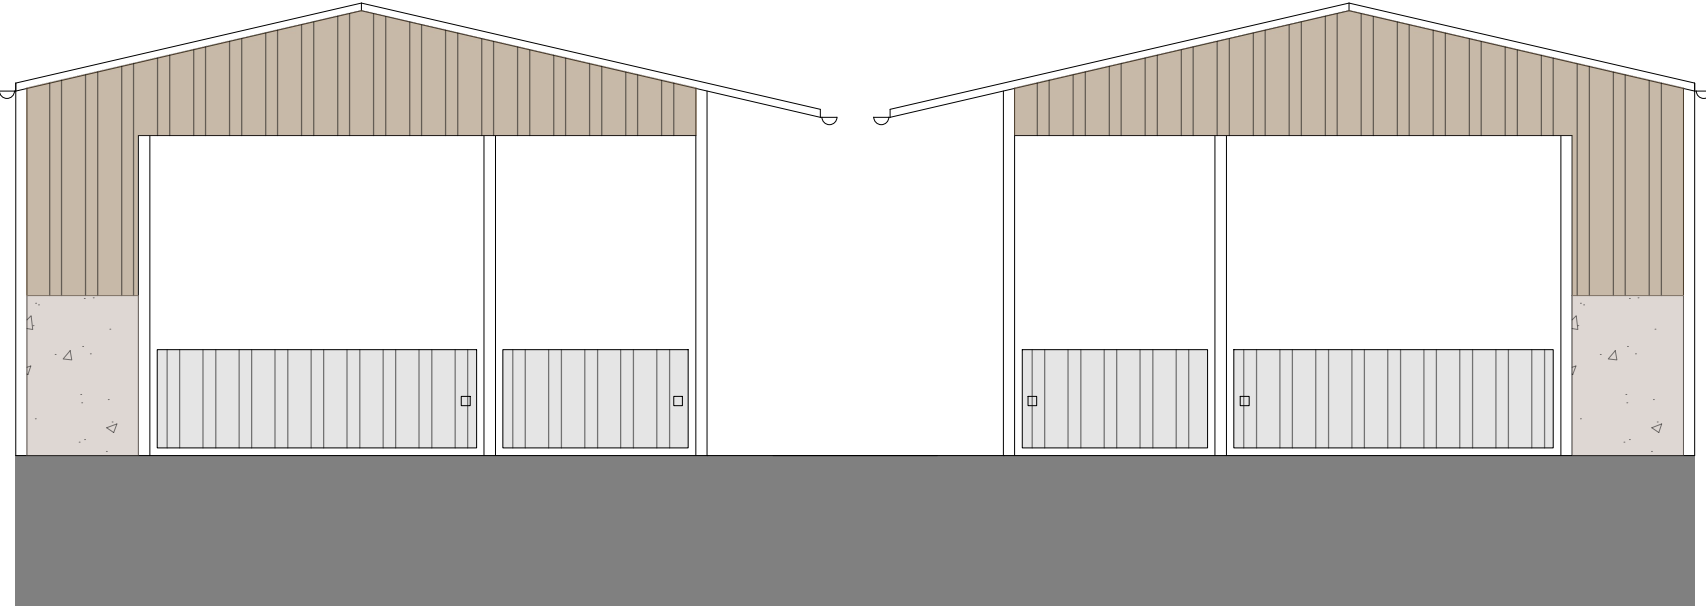


EXISTING WEST ELEVATIONS

Scale 1:100

EXISTING EAST ELEVATIONS


Scale 1:100

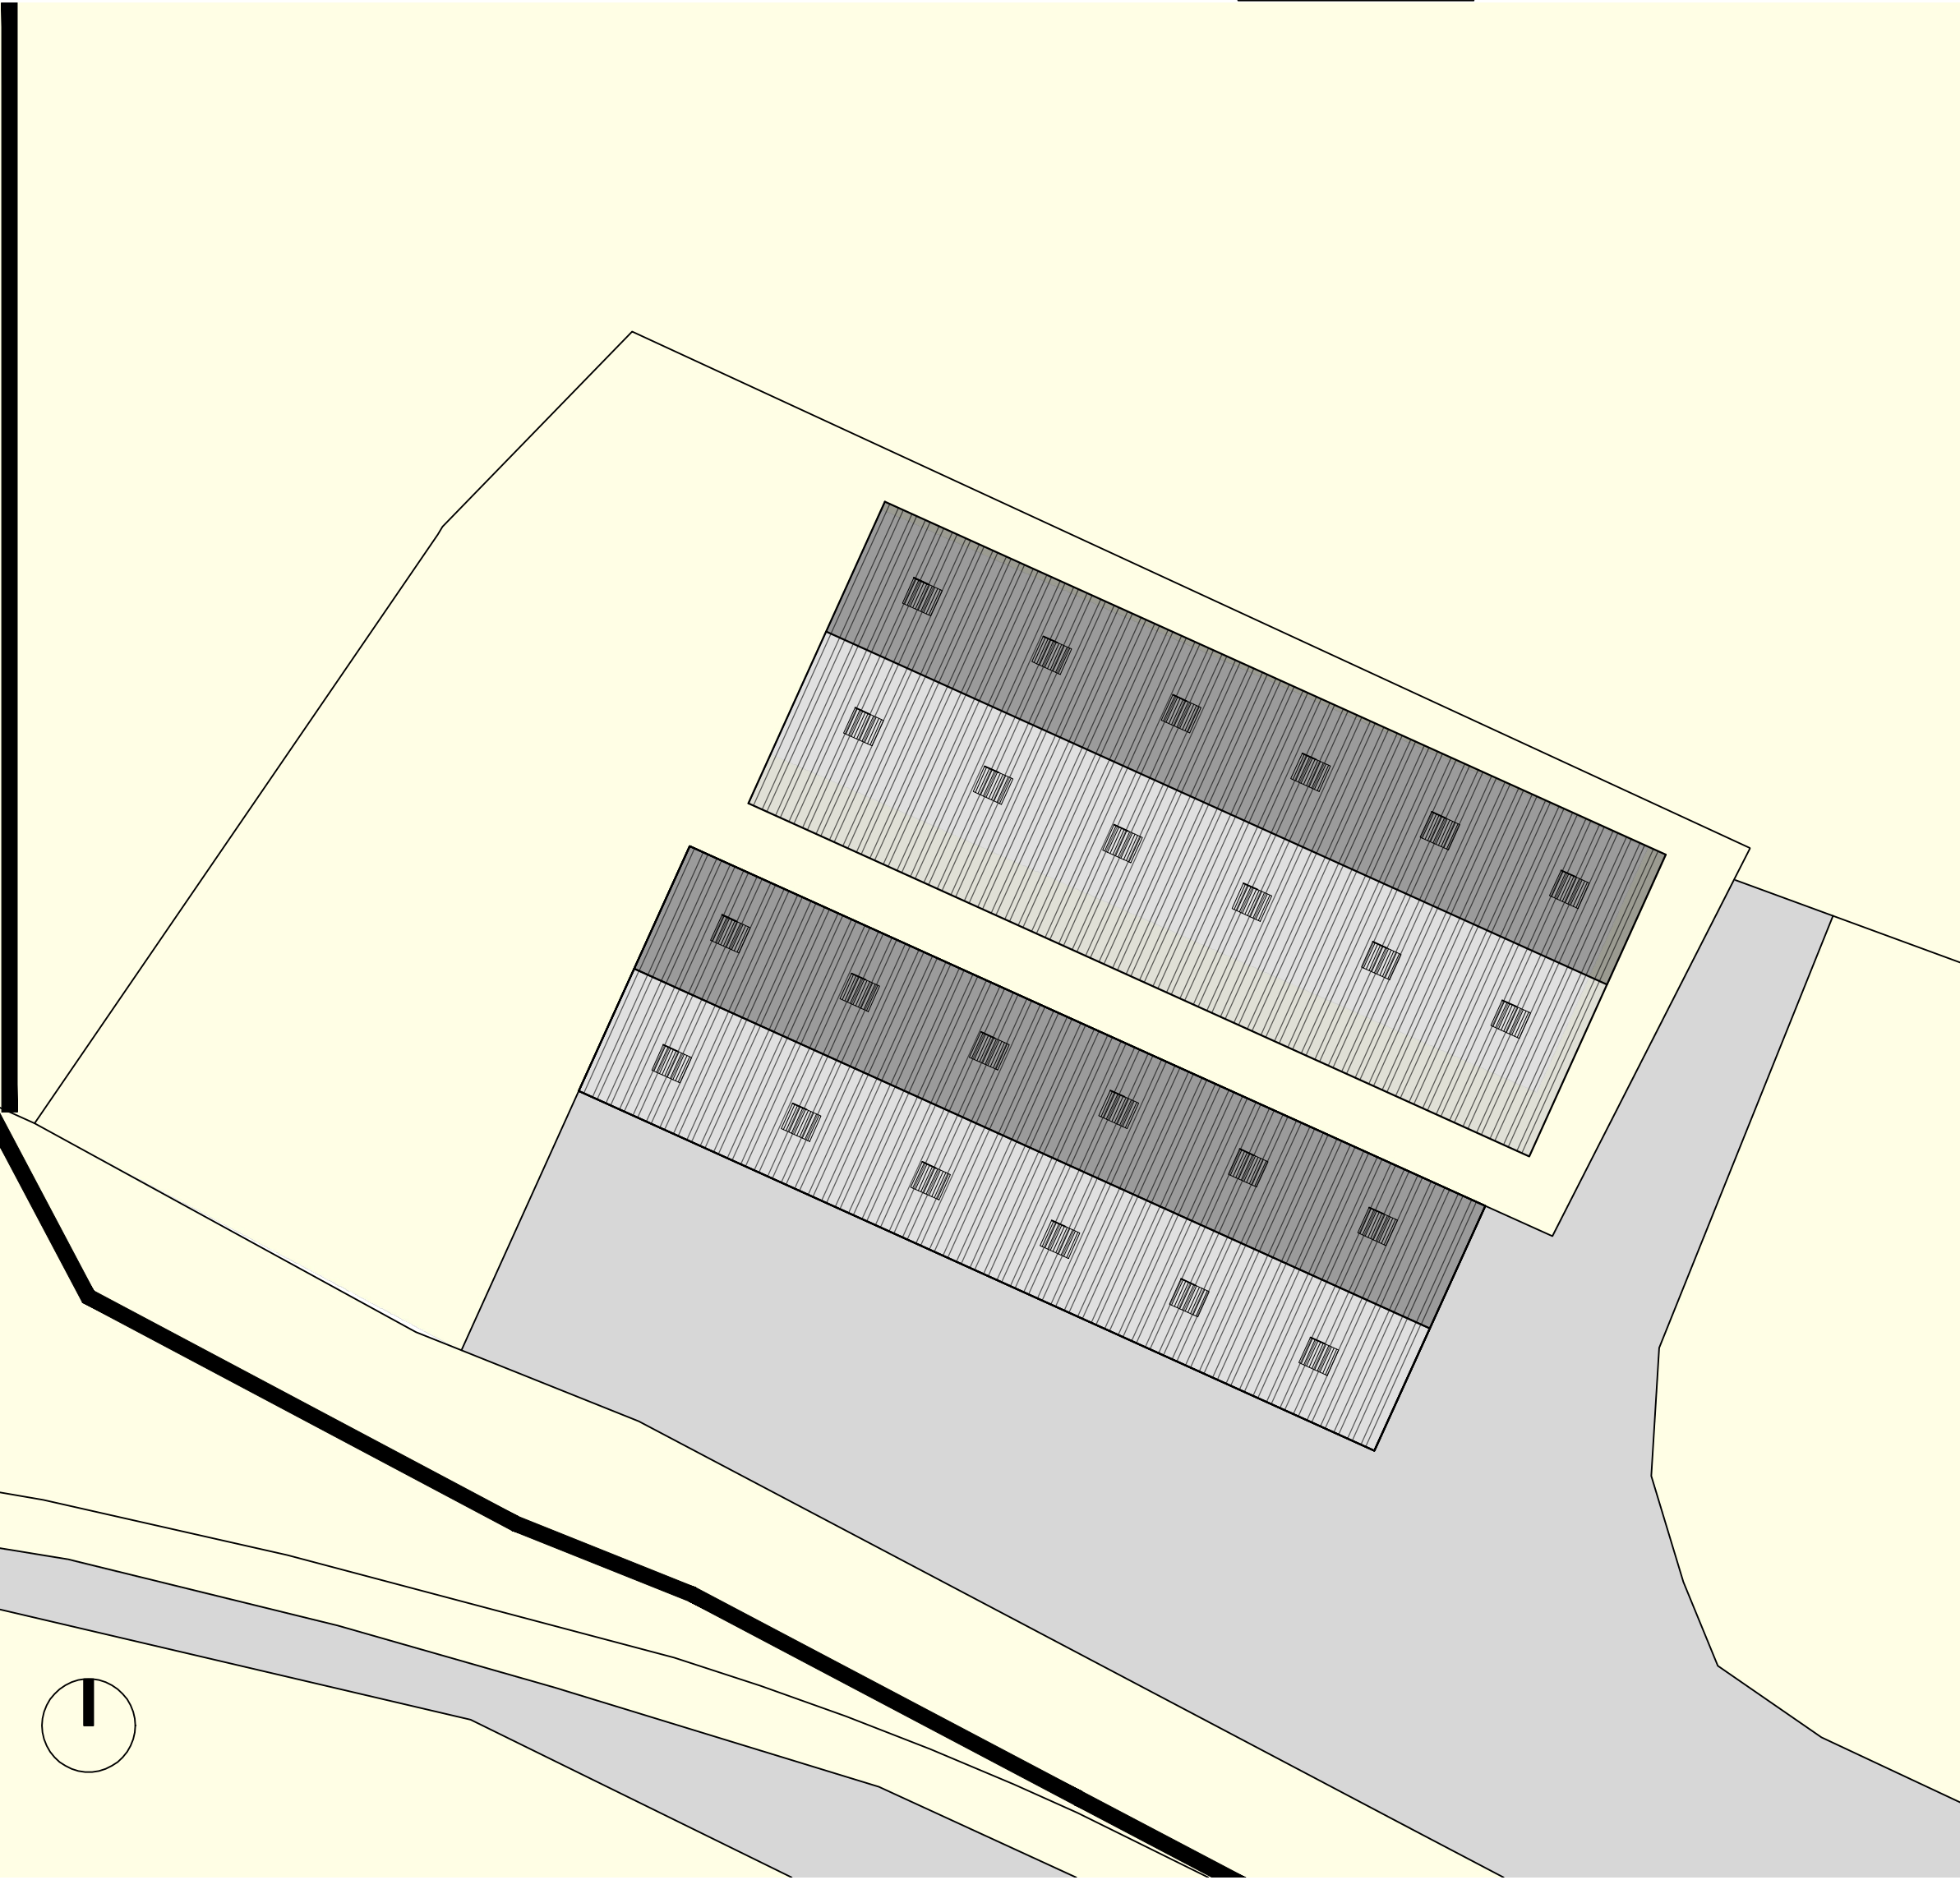 

EXISTING SITE BLOCK PLAN

Scale 1:200

Proposed Extension

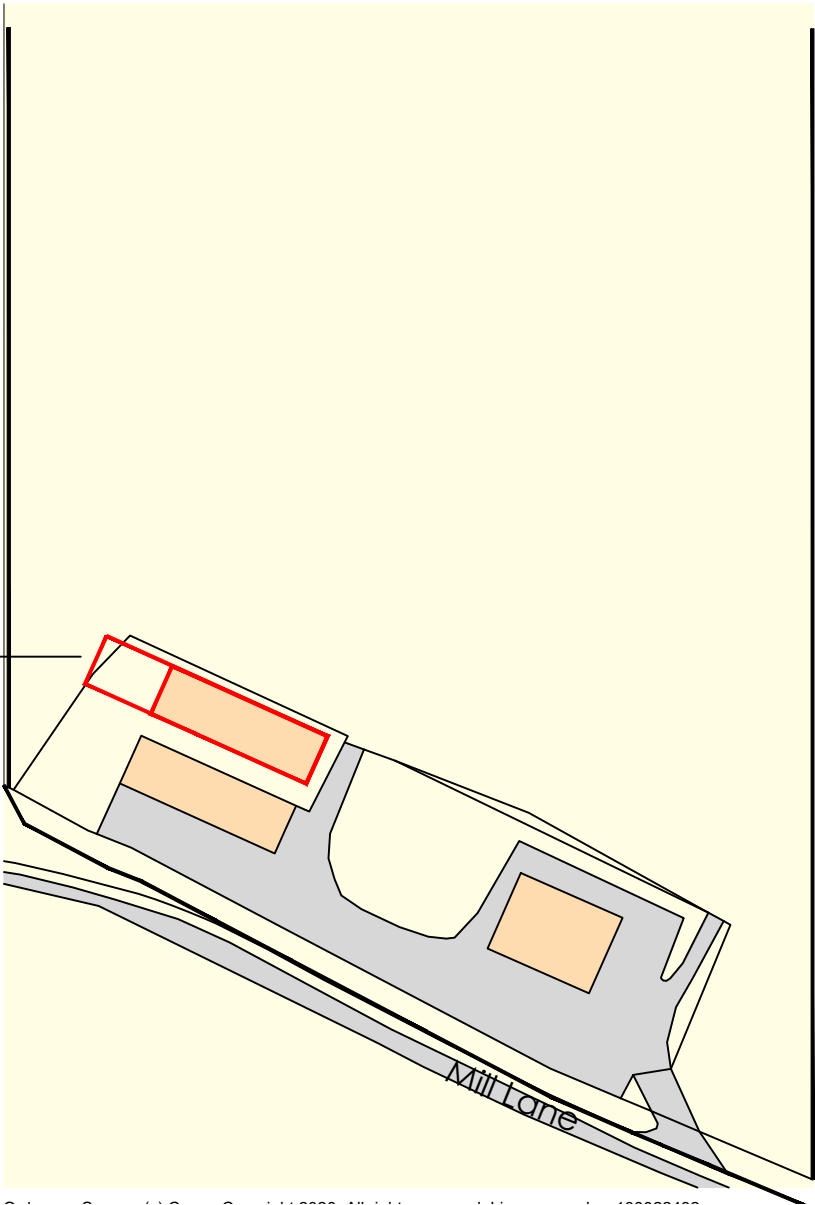

SITE LOCATION PLAN

Scale 1:1250