



NOTES:
All dimensions must be checked on site and not scaled from this drawing.

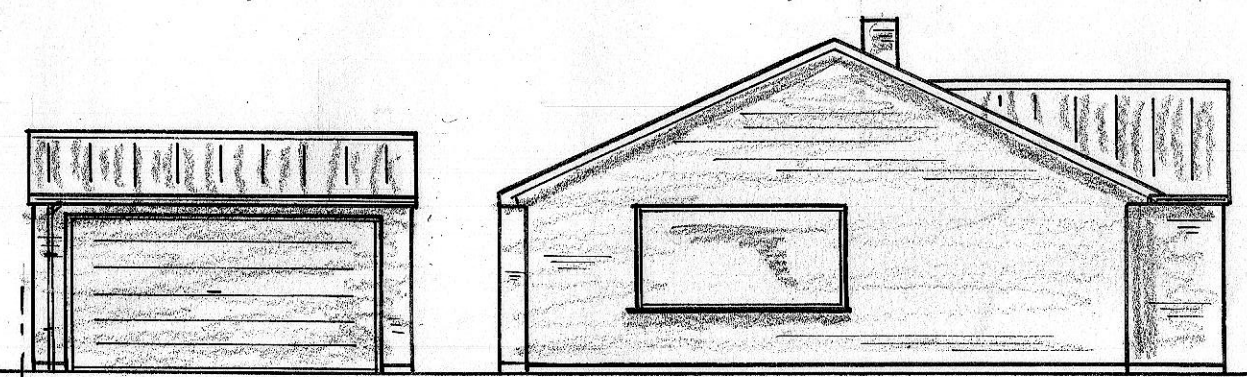


EXISTING FRONT ELEVATION 1:100

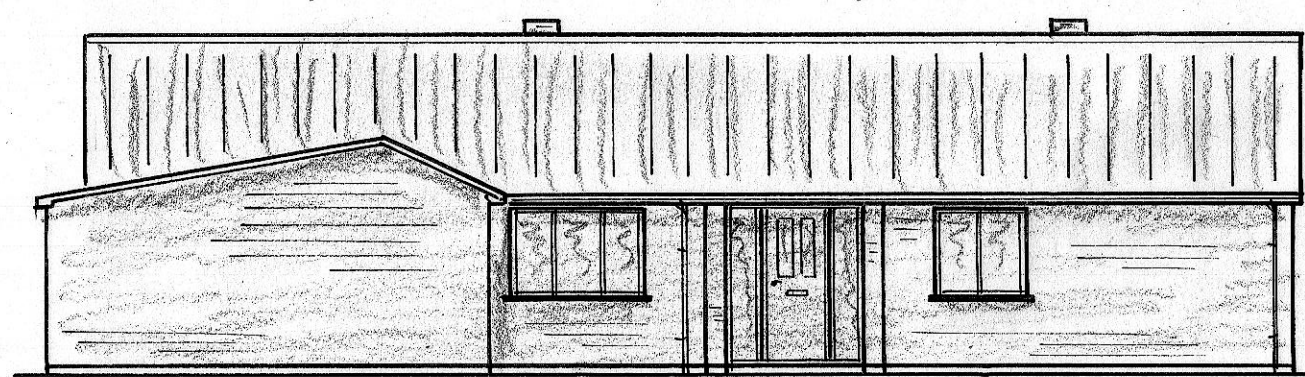


EXISTING SIDE ELEVATION




EXISTING SIDE ELEVATION

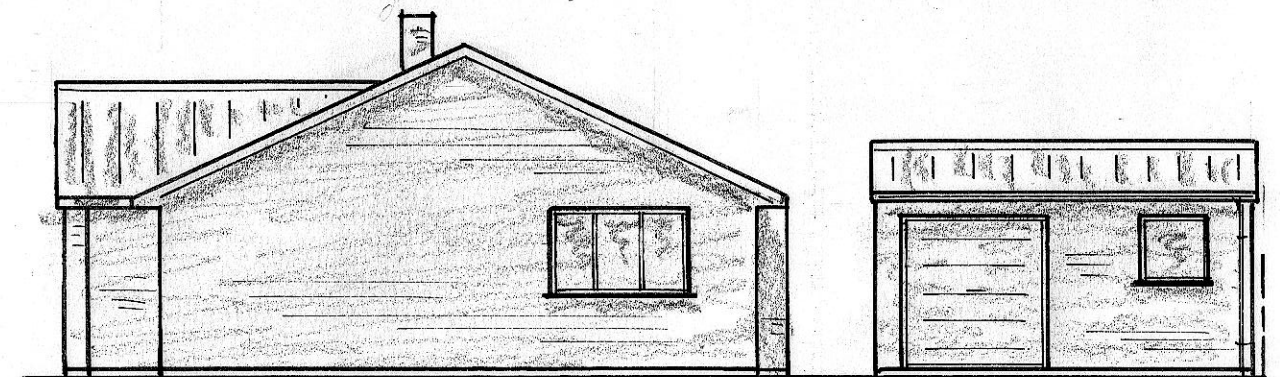


EXISTING REAR ELEVATION

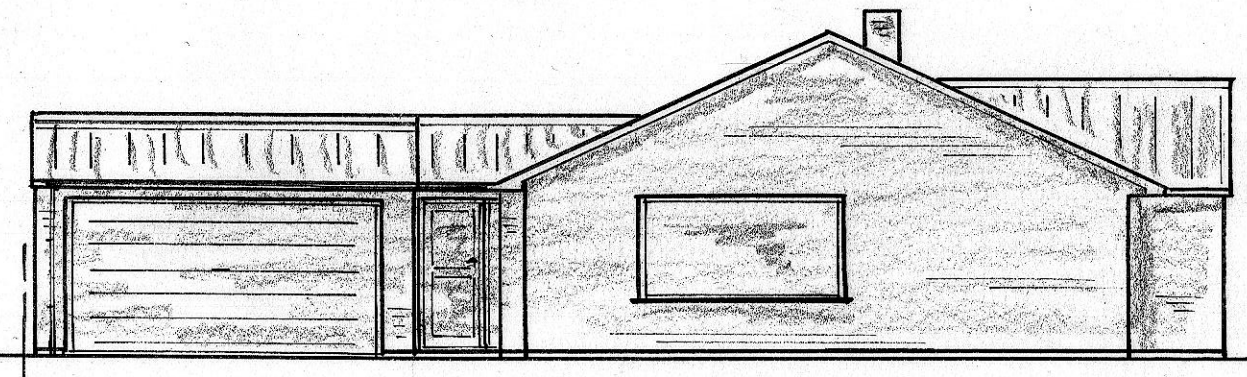


PROPOSED FRONT ELEVATION 1:100

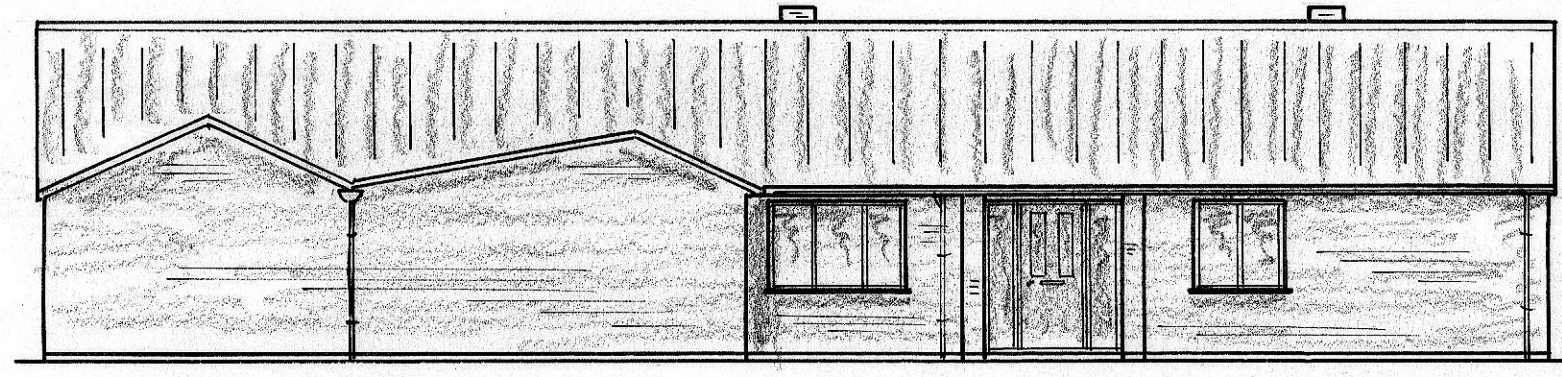


PROPOSED SIDE ELEVATION

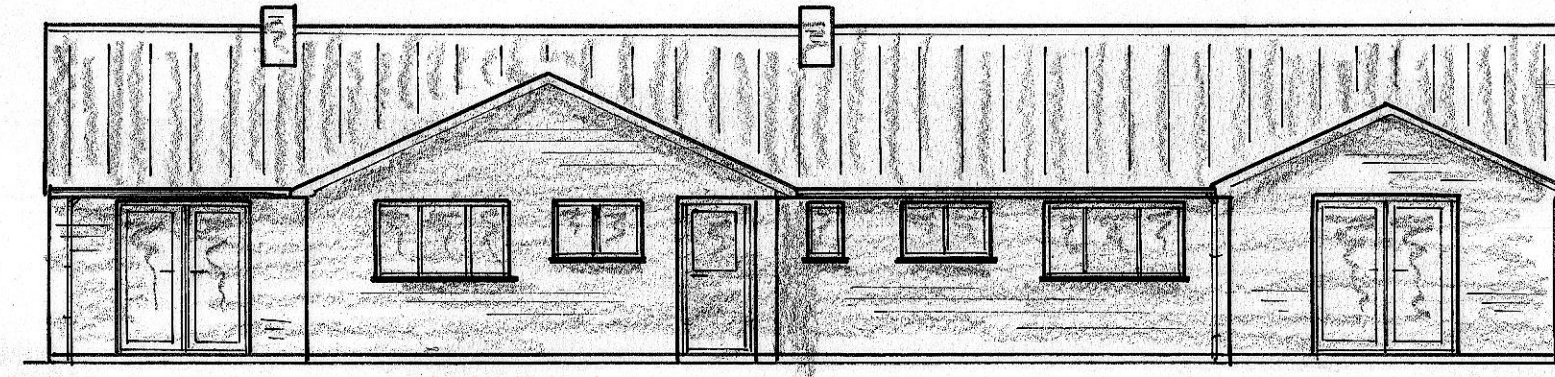


PROPOSED SIDE ELEVATION

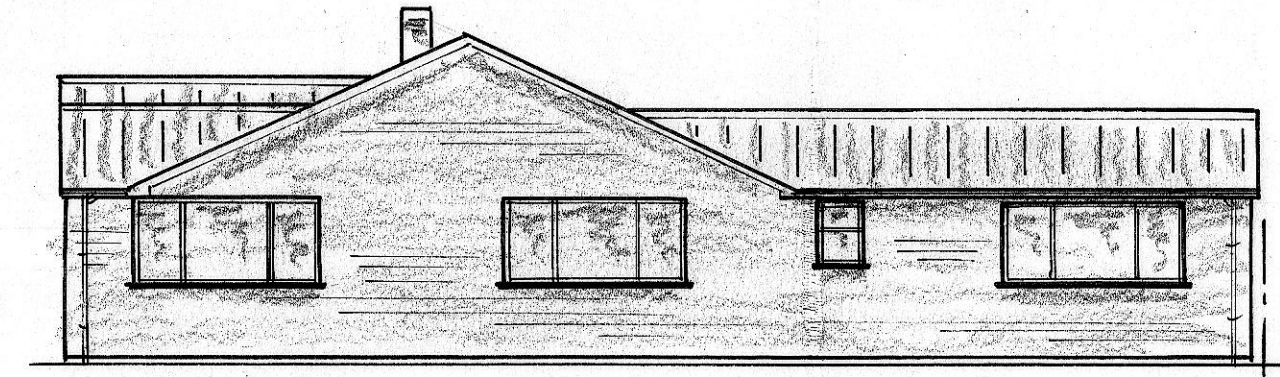


PROPOSED REAR ELEVATION

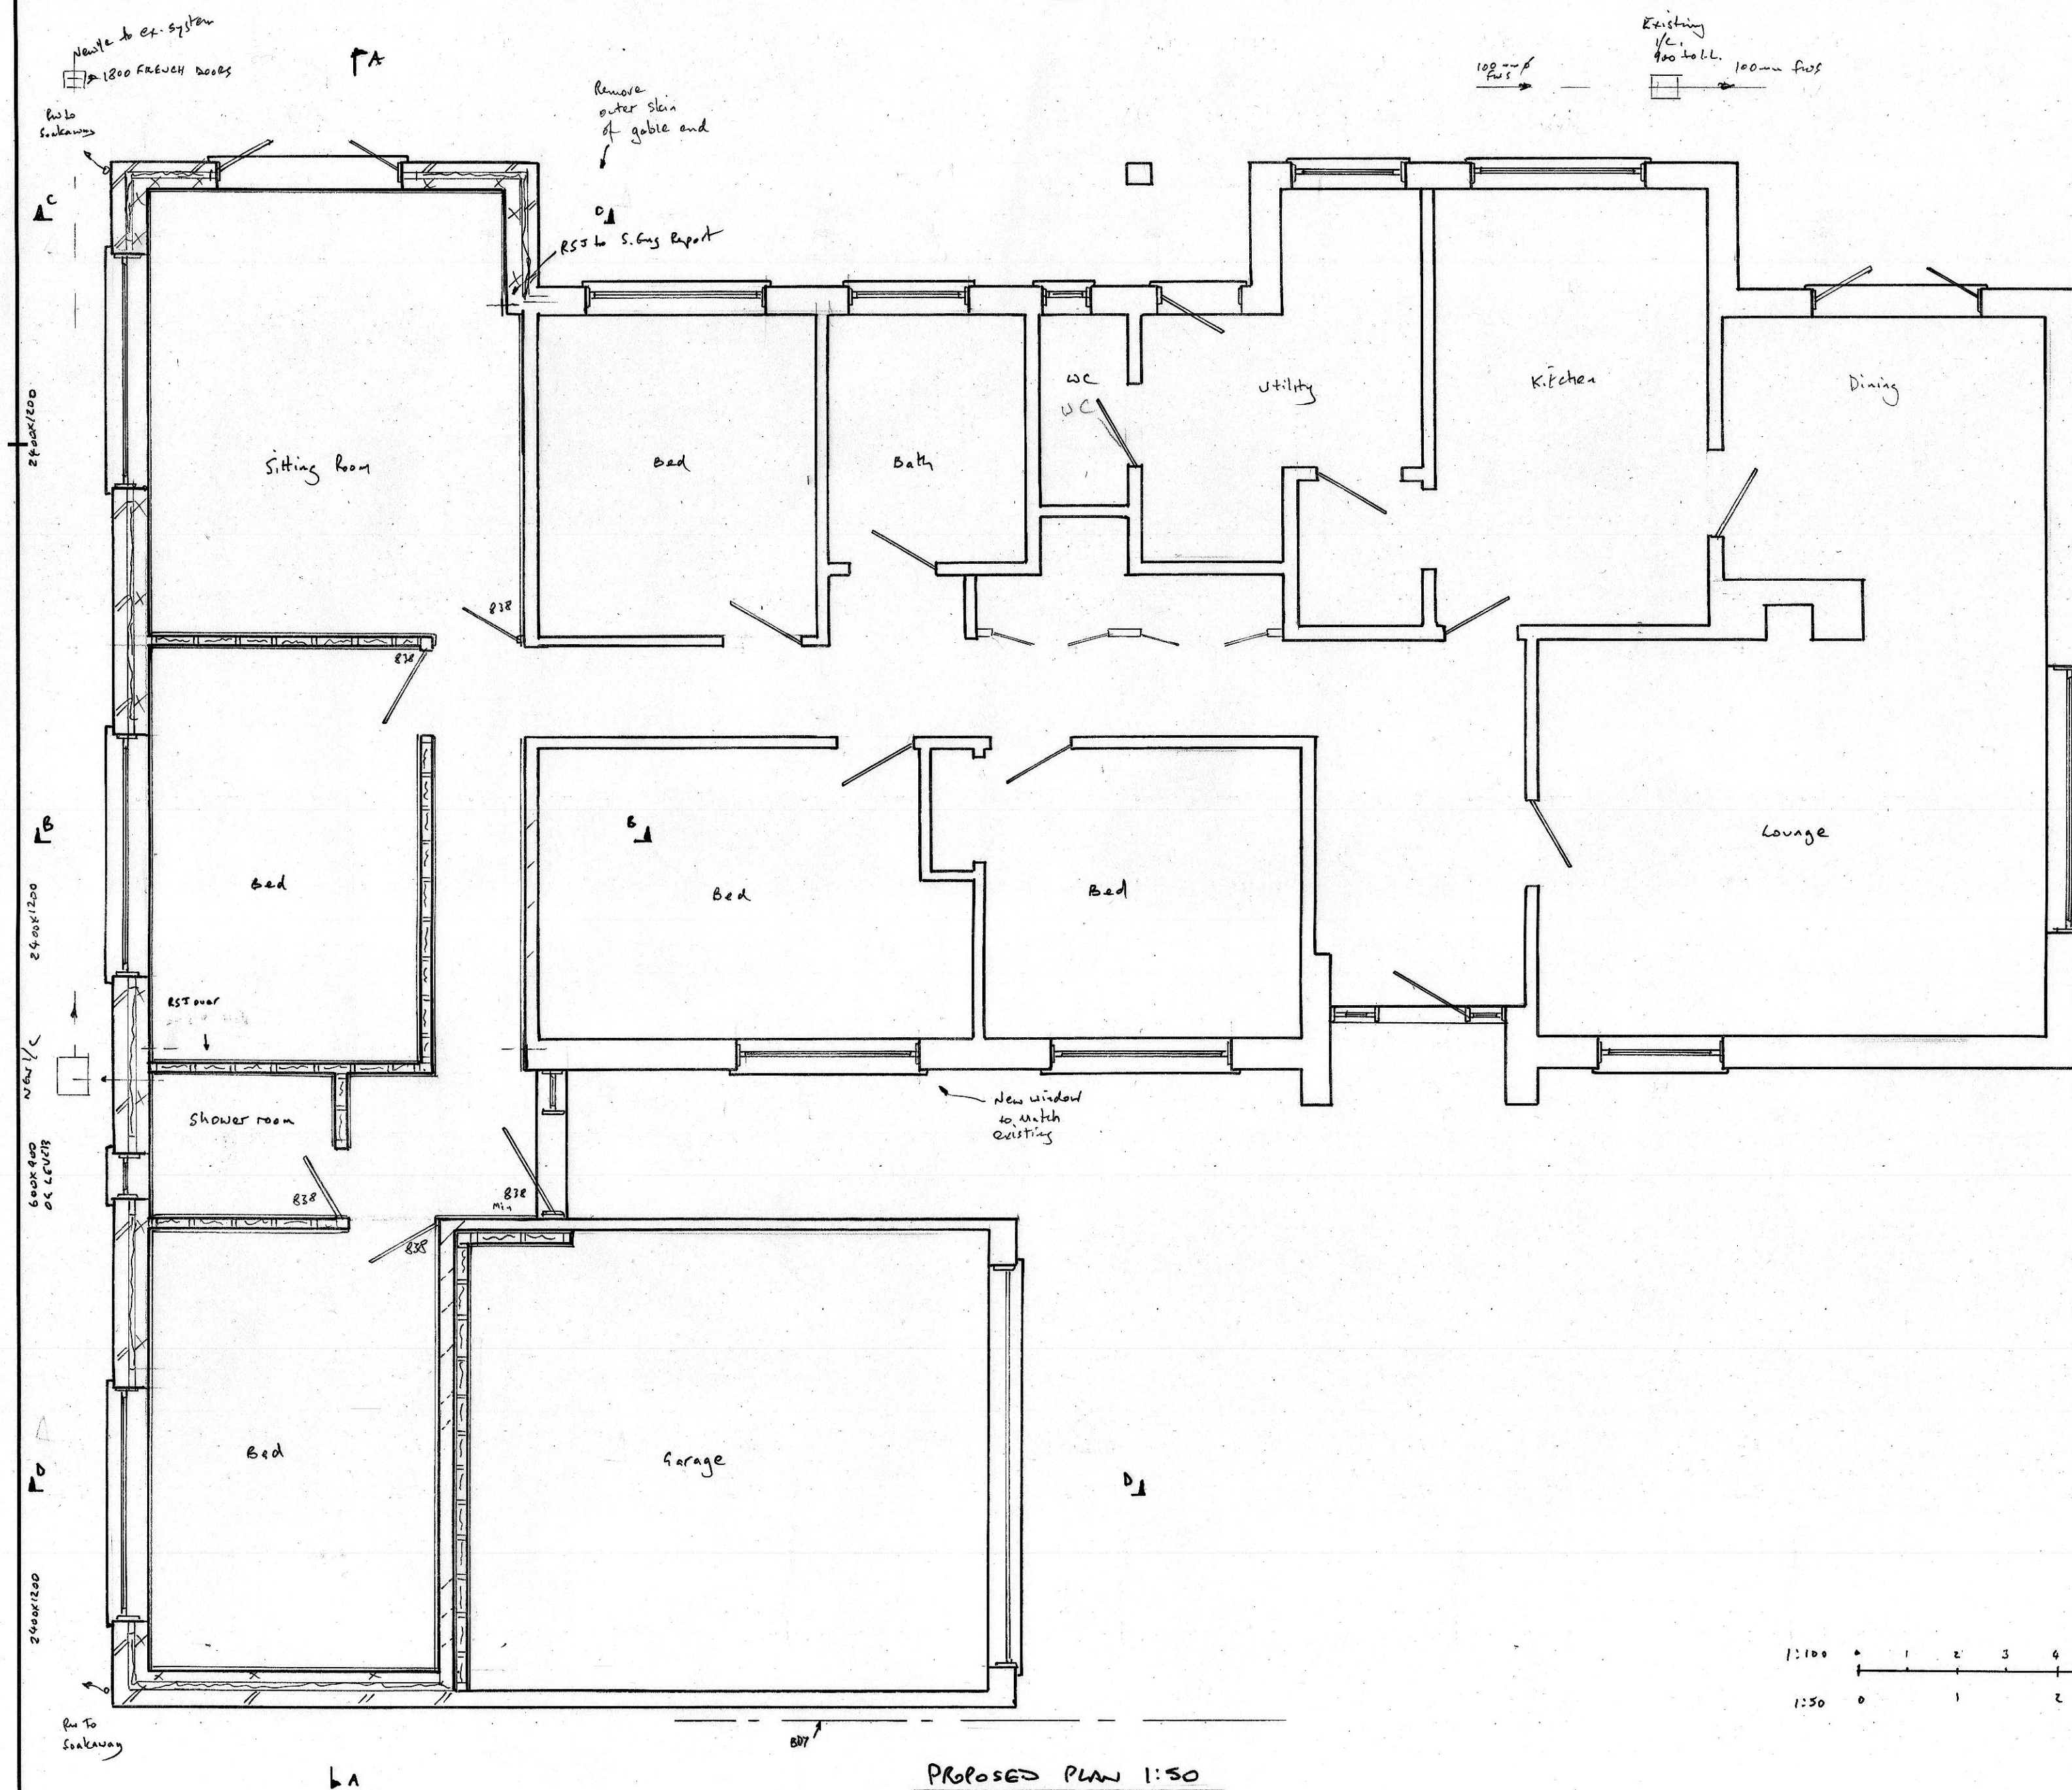

PROPOSED PLAN 1:50

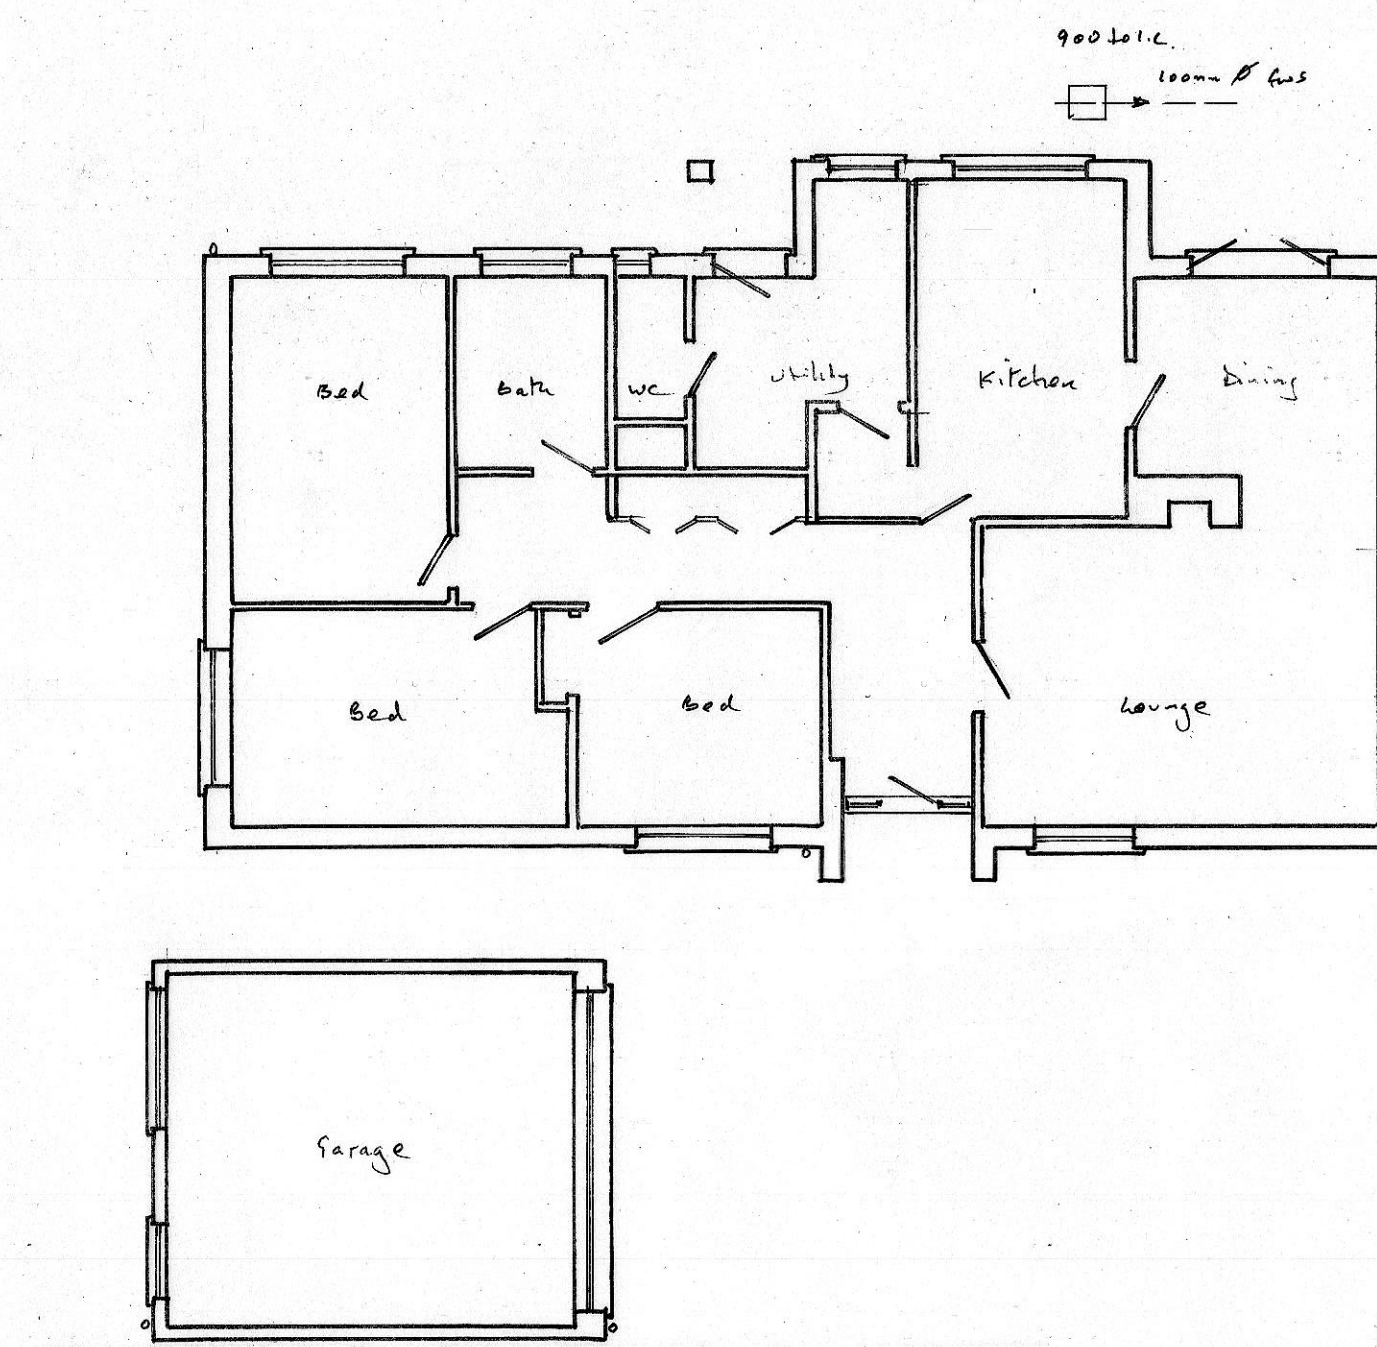

EXISTING PLAN 1:100

 

Mech Ventilation from all WCs to outside
NLT 30 L/Sec

Date	Revisions
------	-----------

©copyright

Scale bar

0 1 2 3 4 5 6 7 8 1:100

0 1 2 3 4 1:50

For Building Regulation purposes these plans are to be read in conjunction with the written specification and structural report.

KEECH DESIGN SERVICES LTD

1 HARBOUR CLOSE SWINDON

07778 324228

ROBERT.KEECH1@OUTLOOK.COM

Job Title

PLANS

Drawing Title

SINGLE STOREY EXTENSION
TO REAR ELEVATION AT
THE CLOSE, BROAD TOWN
SN4 7RL

Scale 1:50 1:100

Date MAY 2026 Drawn by

Dwg No. 26/026 (i) Rev.