


# Walnut Tree House PL/2026/03255

SITE PLAN - SHOWING PARKING AVAILABILITY - PROPOSED AND EXISTING



0 20  
Metres

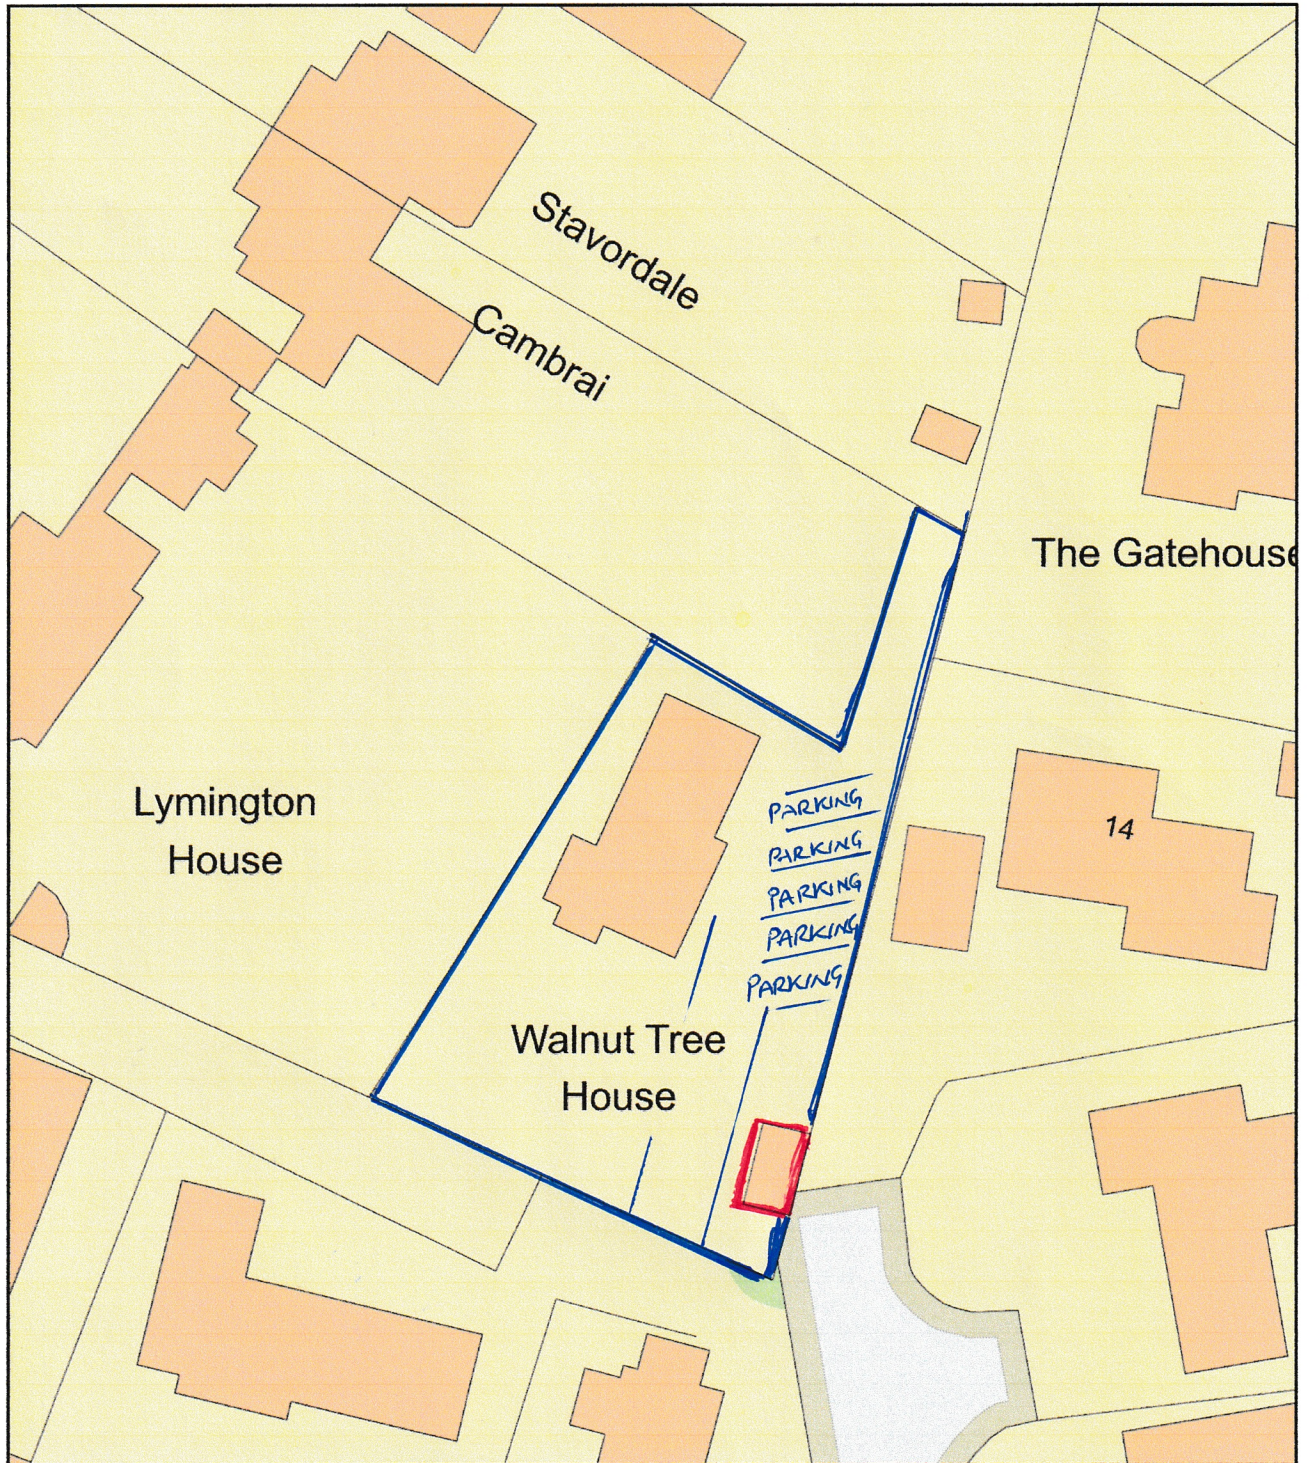

Plan Produced for: Wiltshire County Council

Date Produced: 03 Jun 2026

Plan Reference Number: TQRQM26154095010268

Scale: 1:500 @ A4