


NOTE: NOT FOR CONSTRUCTION

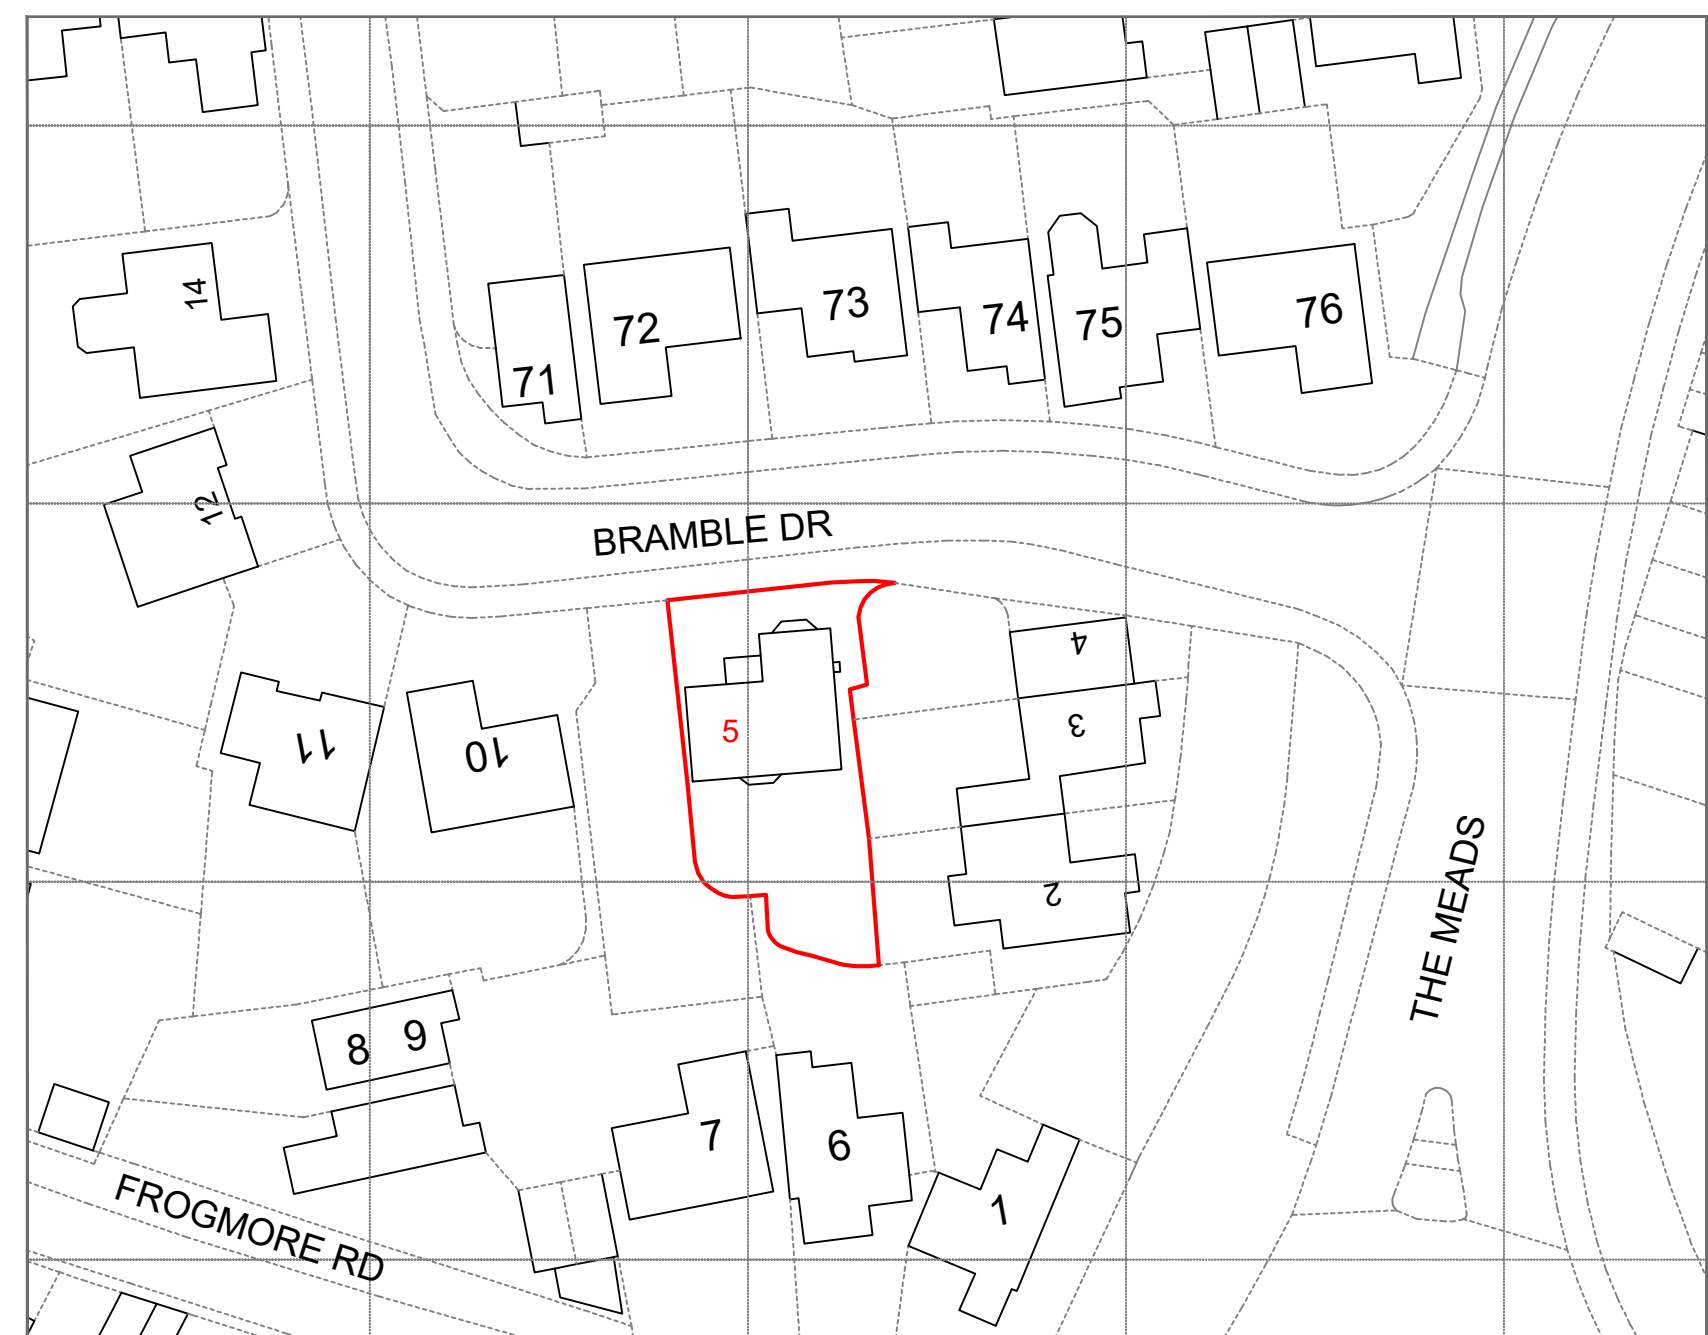


© Crown copyright 2026 Ordnance Survey 100053143

EXISTING SITE LOCATION PLAN 1:500



SITE LOCATION PLAN 1:1250

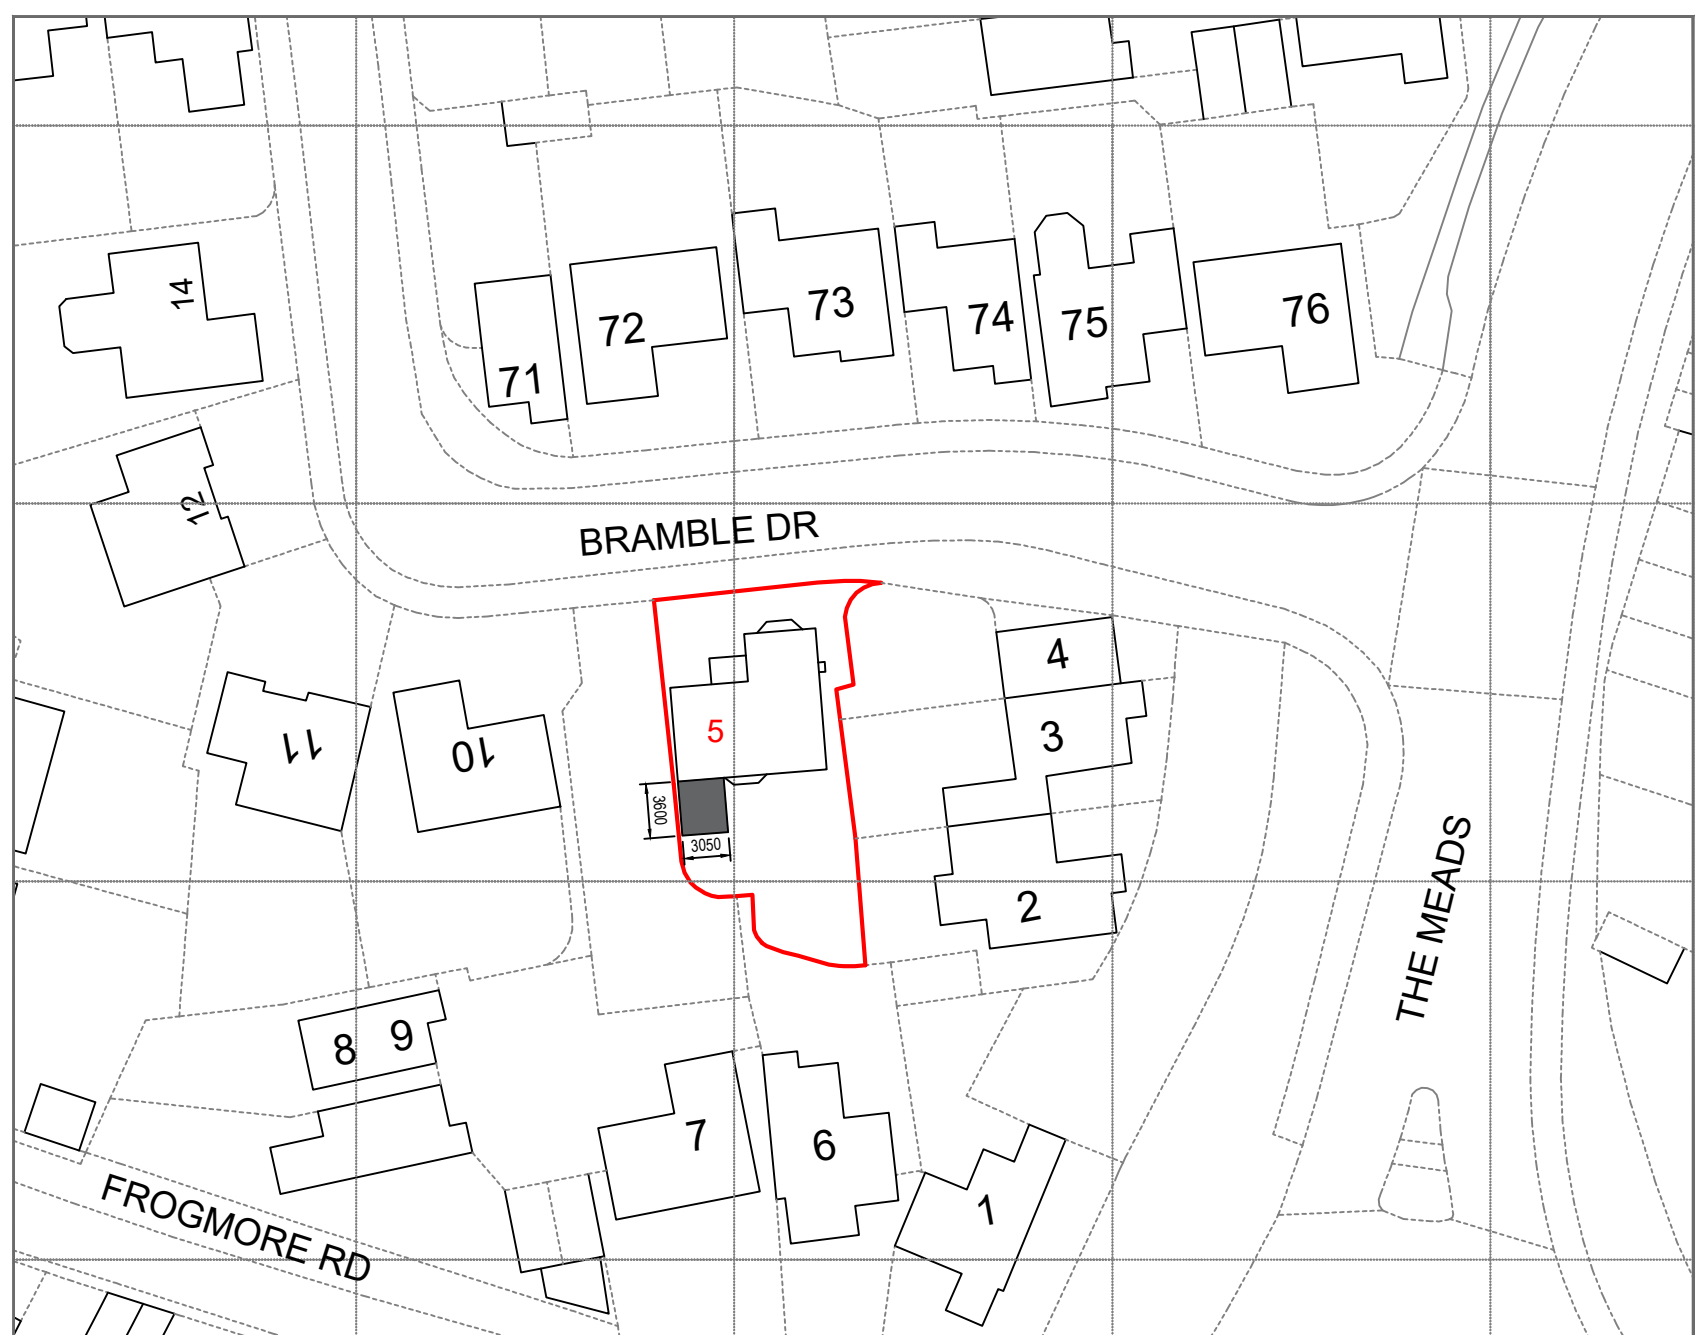

© Crown copyright 2026 Ordnance Survey 100053143

PROPOSED SITE LOCATION PLAN 1:500



Copyright in design of this drawing is the property of BAYA

KEY: — SITE BOUNDARY

- Reproduction in whole or in part is forbidden without written permission from BAYA
- All dimensions to be cross checked on site prior to construction. Any discrepancies to be reported to BAYA immediately
- Print out to actual size.
- Copyright in design of this drawing is the property of BAYA

5 Bramble Dr, Westbury BA13 3UY
Date:22/05/2026
Scale: As noted @ A2
Drawing Code: 5/BD-03
Revision: R0
Site Plans (Existing & Proposed)



0800 998 7701 info@bayadesign.co.uk
13 Clifton Vale, Bristol, BS8 4PT